



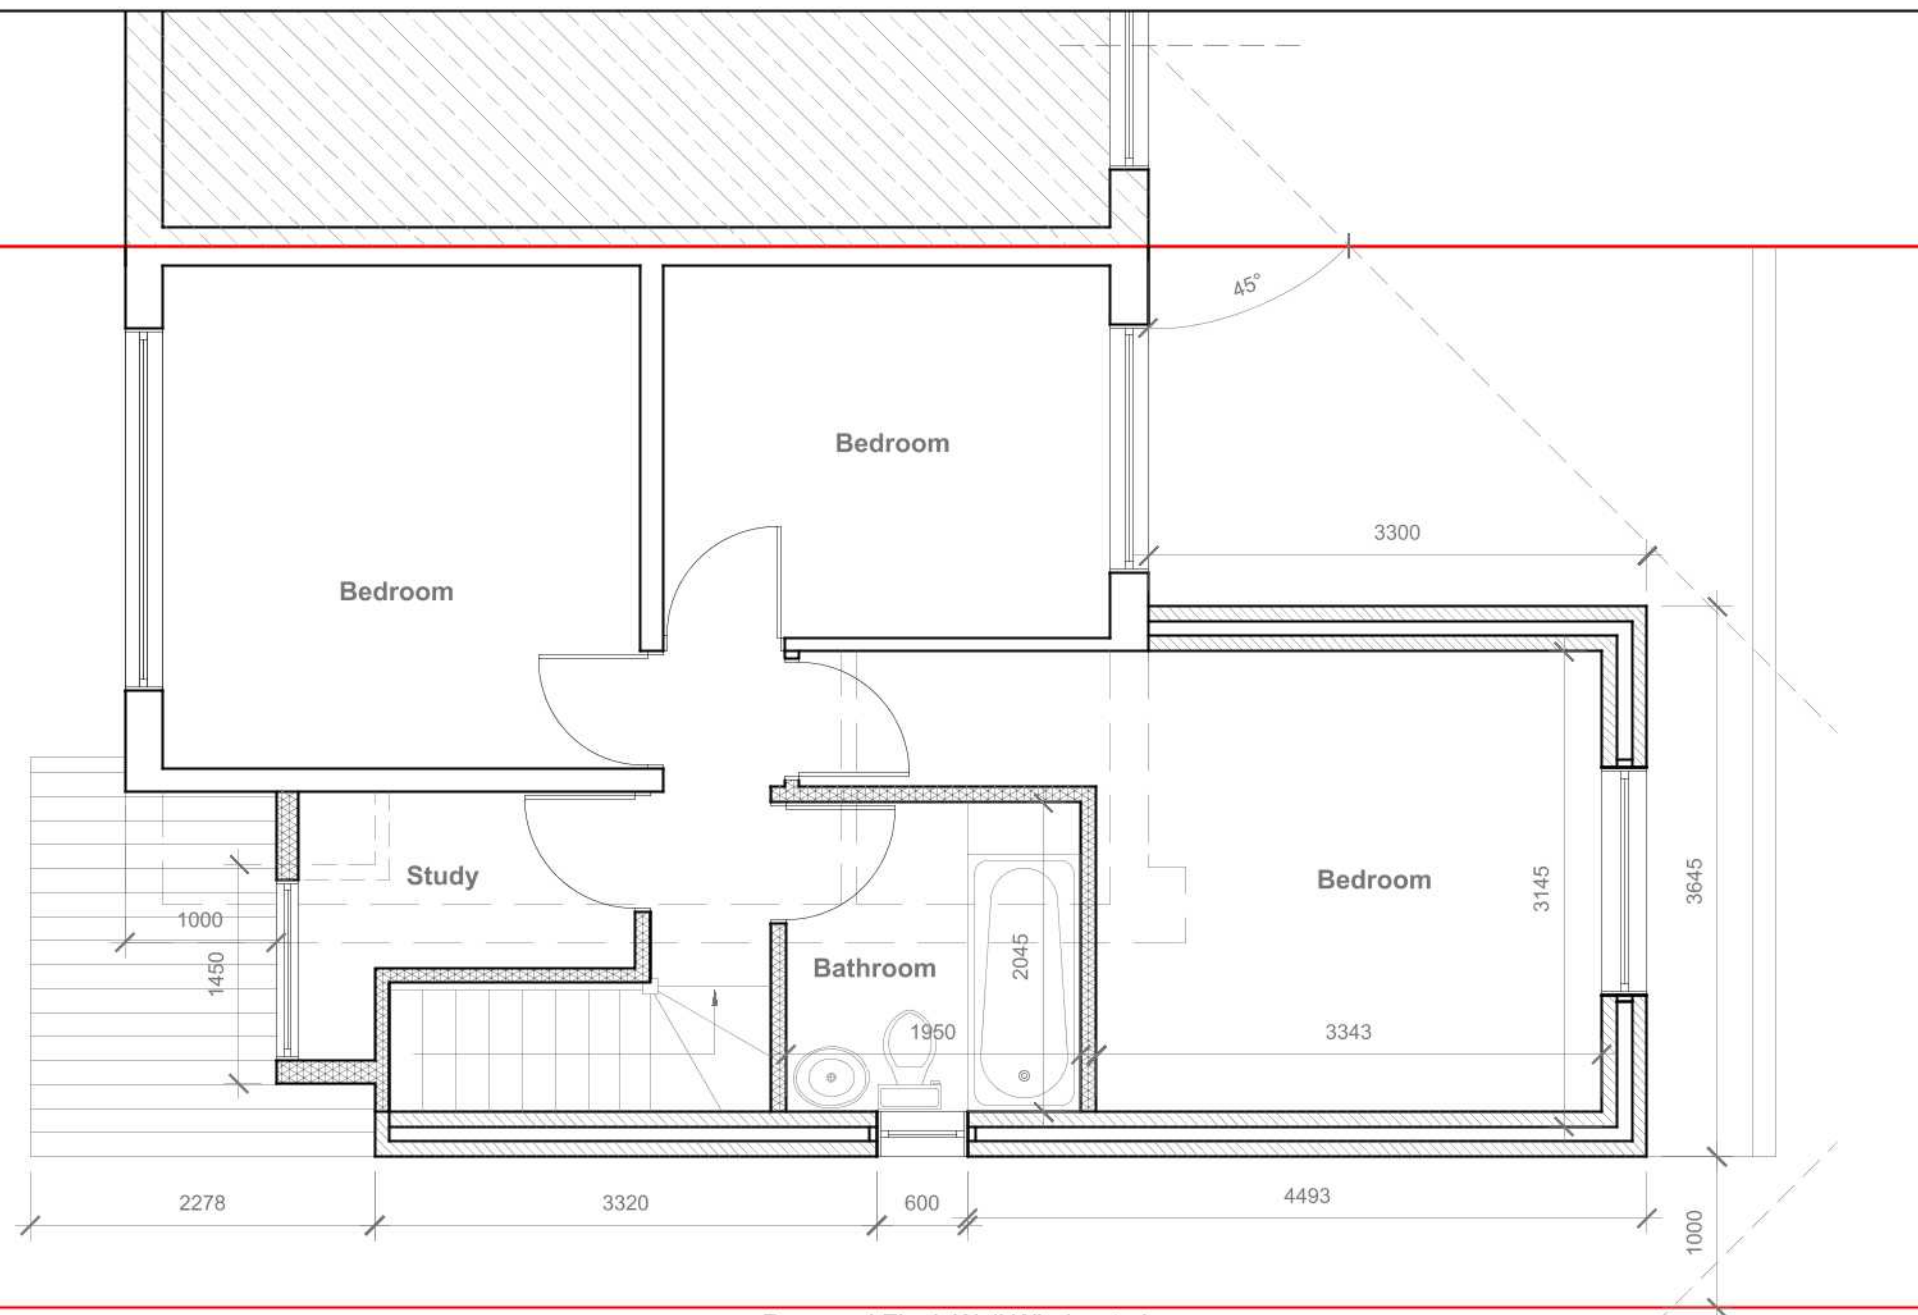

**Proposed First Floor Plan**  
Scale 1:50

 

- GENERAL NOTES:**
1. ALL DIMENTIONS ARE IN MILLIMETER.
  2. VERIFY ALL DIMENSIONS AND CONDITIONS BEFORE BUILDING OR STARTING CONSTRUCTION. NOTIFY THE DESIGNER IMMEDIATELY OF ANY DISCREPANCY OR VARIATION.
  3. ALL WORK TO COMPLY WITH CURRENT BUILDING REGULATIONS AND CODES OF PRACTICE

Title:

## Proposed First Floor Plan

Site Address  
19 Eton Road  
Hayes  
Middlesex  
UB3 5HR

Scale: 1:50 @A3  
Date: 11/02/2020  
Drawing No.: 2020/009 -05HH  
Drawn By: FP

Revision Date:

|  |  |
|--|--|
|  |  |
|  |  |
|  |  |

e:mail -  
faluckpatel@yahoo.com  
(M) +44 (0) 7871 466 254

**Faluck Patel**