


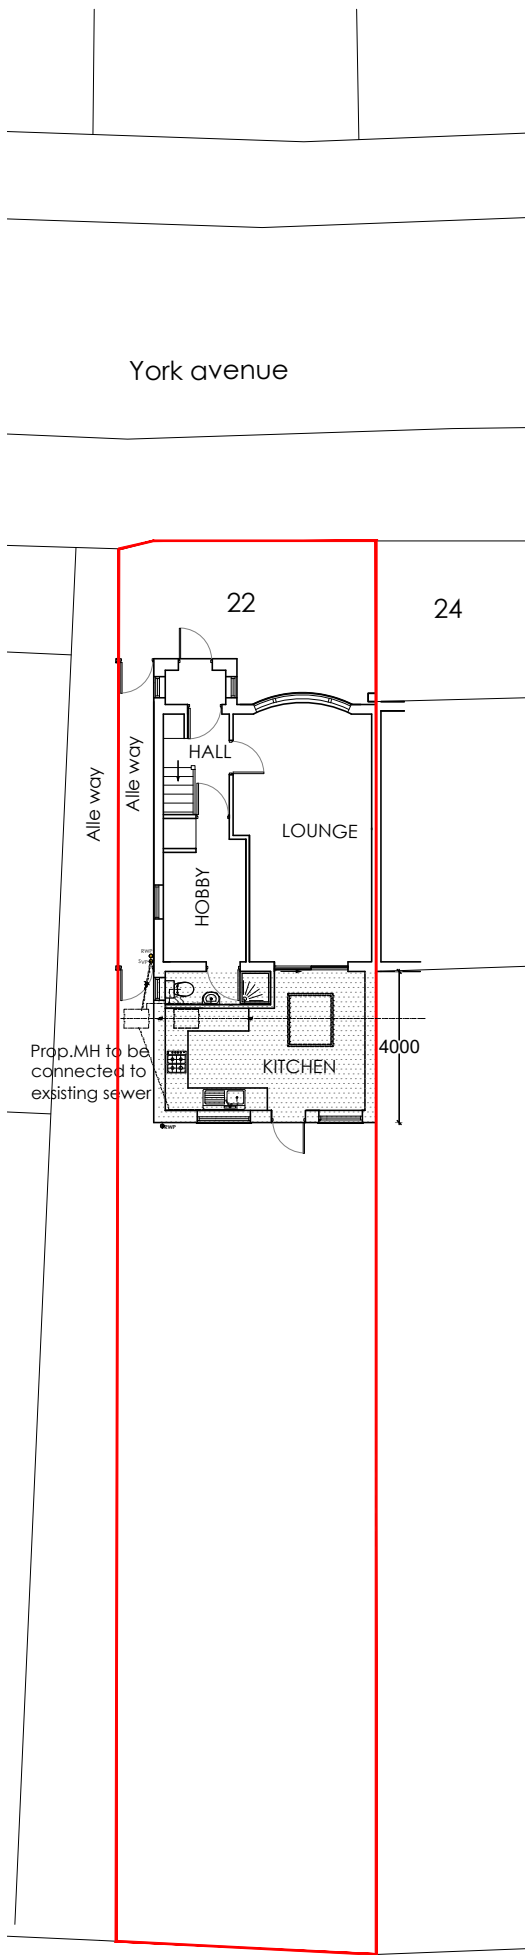


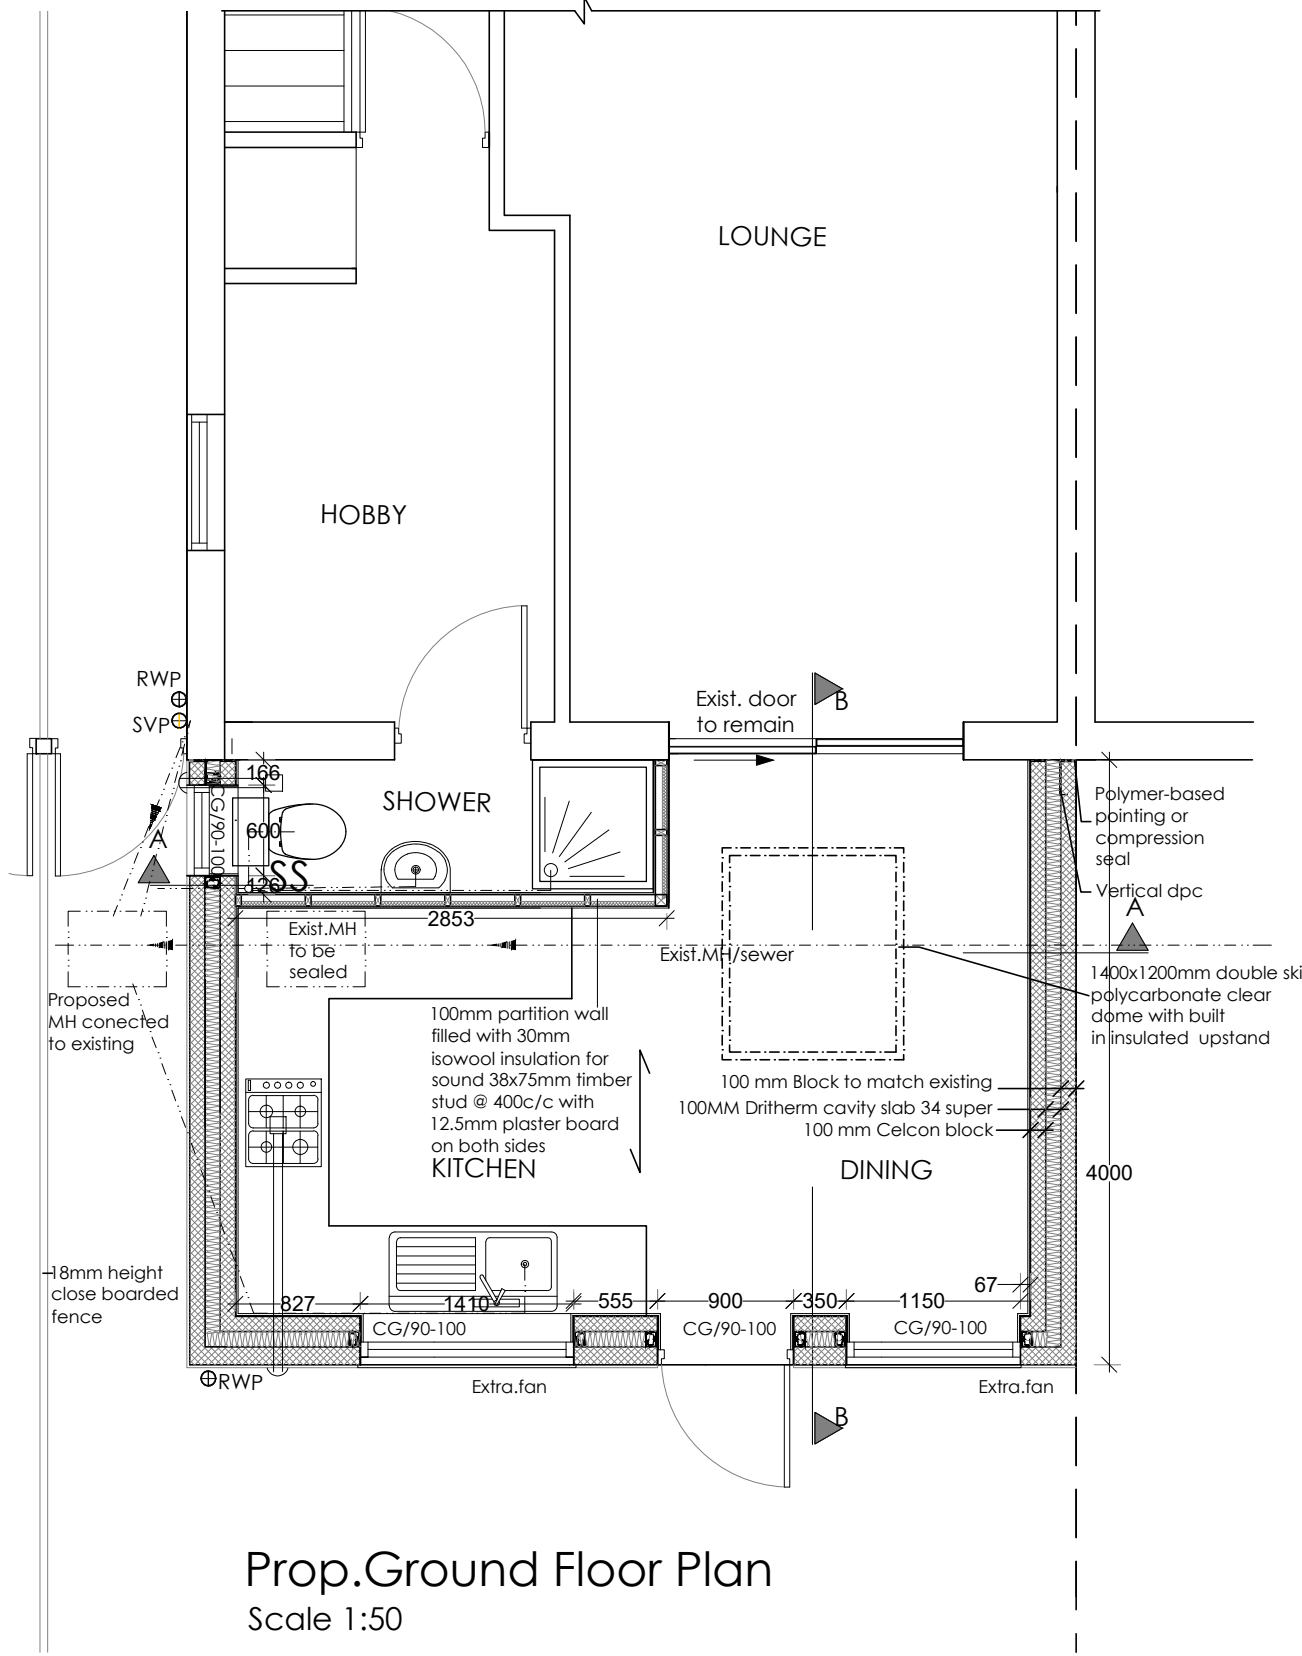


Prop.Site Plan
Scale 1:200

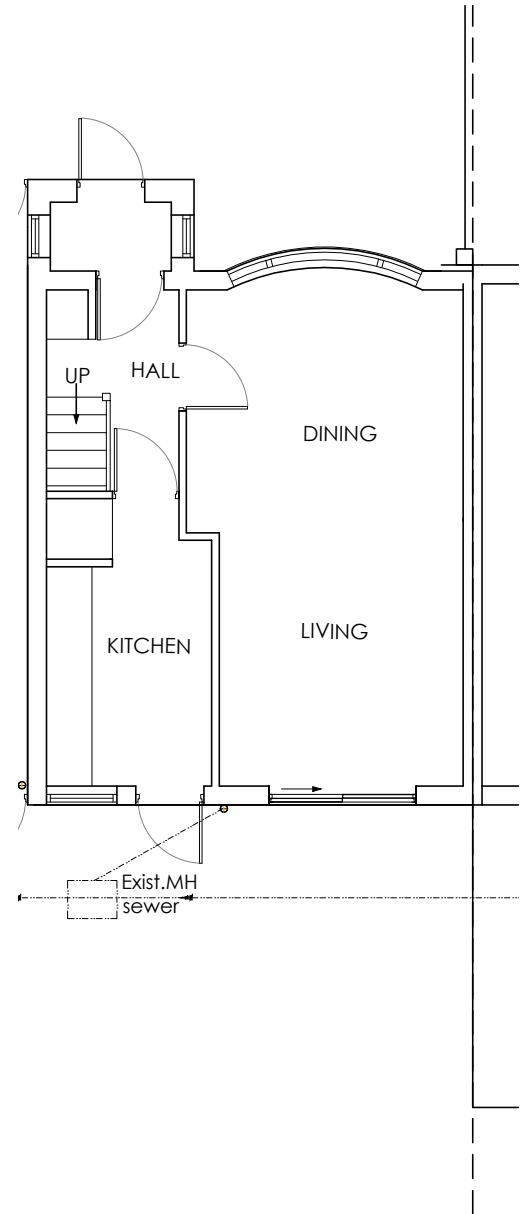

Prop.Ground Floor Plan
Scale 1:50

 

Exist.Ground Floor Plan
Scale 1:100

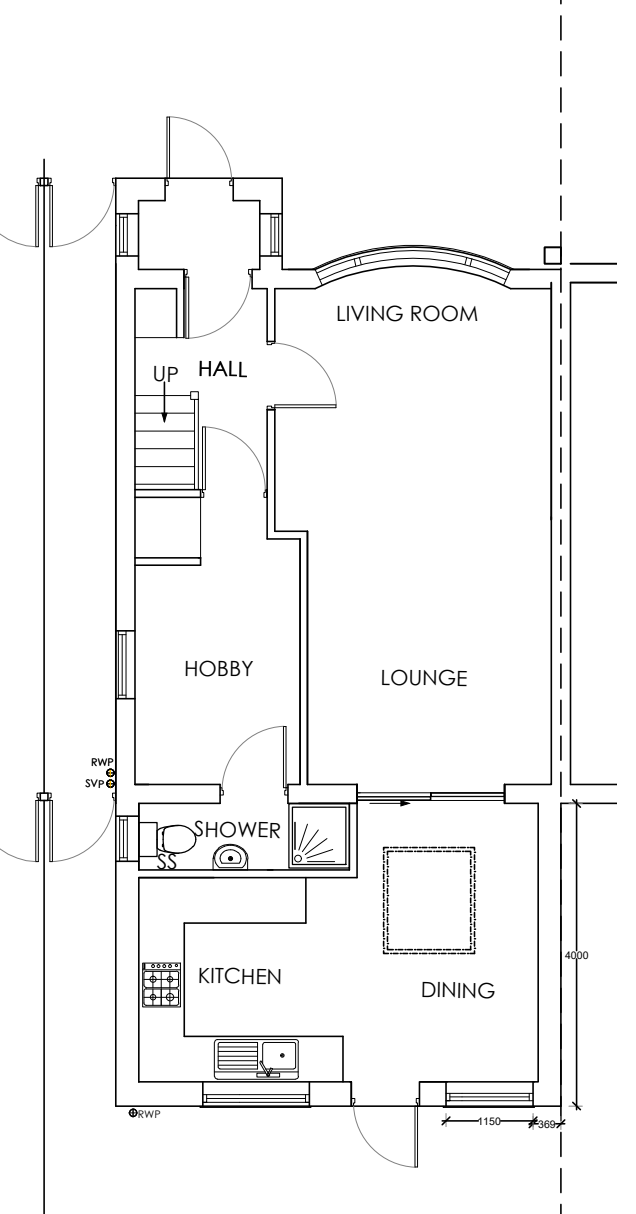

Prop.Ground Floor Plan
Scale 1:100

REV.	DATE	DESCRIPTION				
PROJECT: Single storey 4m rear extension at 22 York Avenue, Hayes, UB3 2TN						
DRAWING TITLE:Site, Exist. & Prop. Ground floor plans						
SCALE: 1:50, 1:100, 1:200				DATE: Aug. 2018		
DRAWN BY:		ANG		CAD Ref No. : 22 YORK AVENUE.DWG		
DRAWING No.		22 YA-H BR01		A3	REV.	