




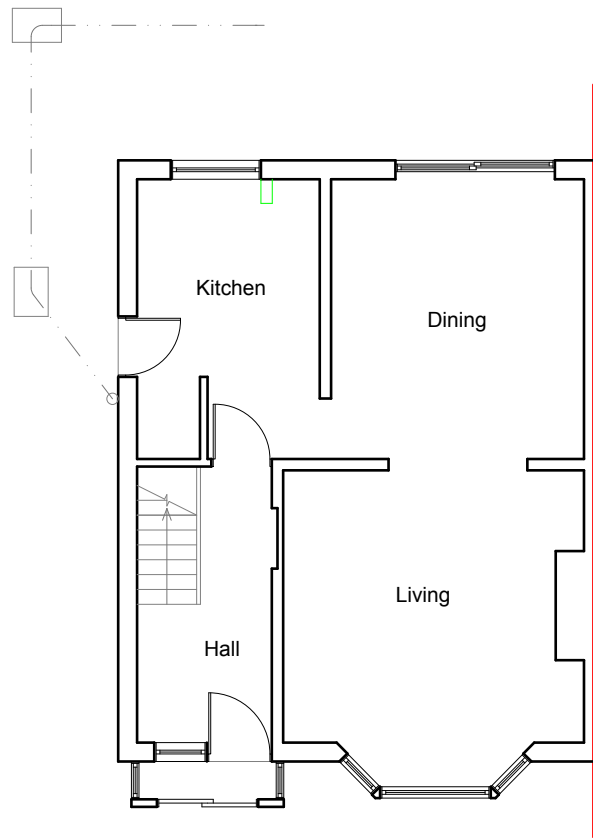


Existing Ground Floor Plan
Scale 1:100

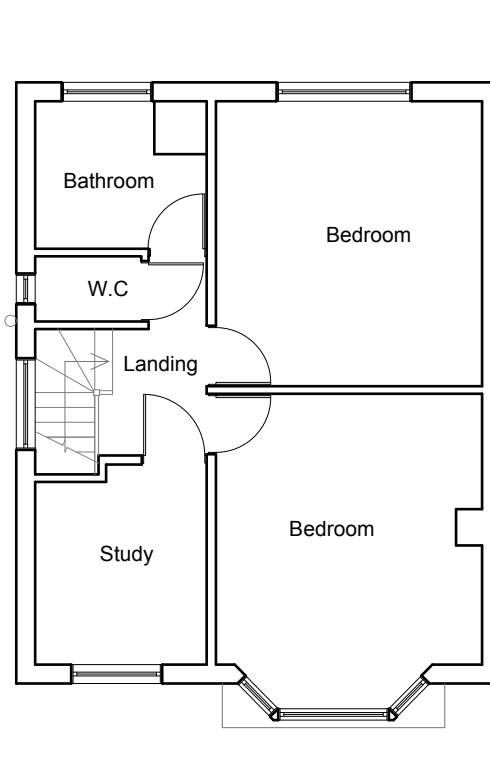


Existing First Floor Plan
Scale 1:100

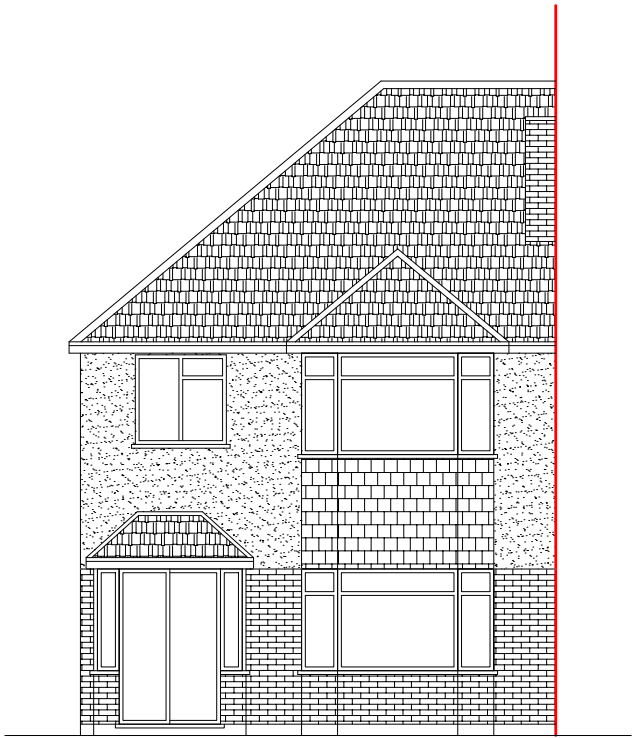


Existing Front Elevation
Scale:1:100

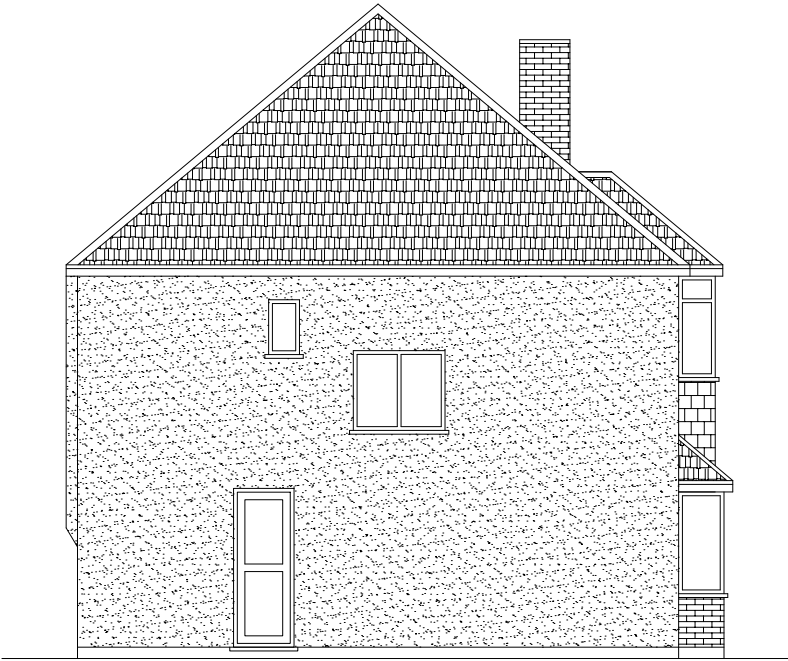


Existing Side Elevation
Scale:1:100

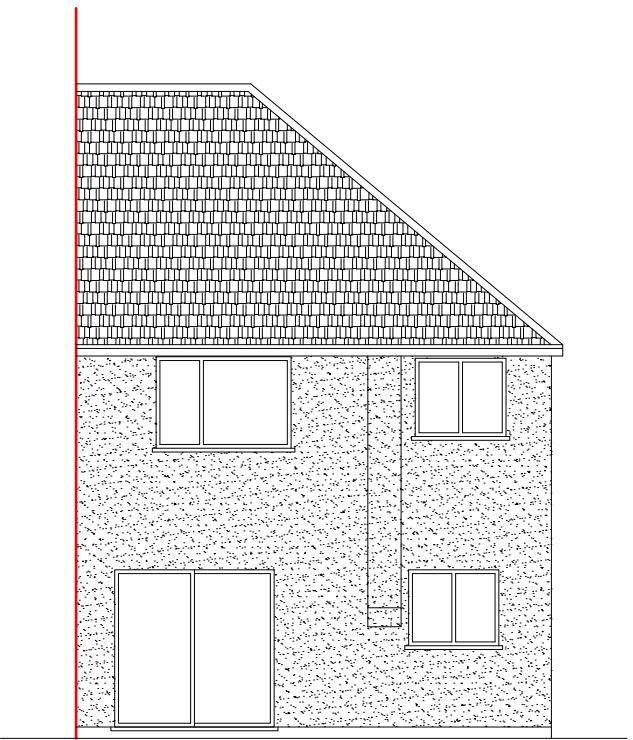

Existing Rear Elevation
Scale:1:100

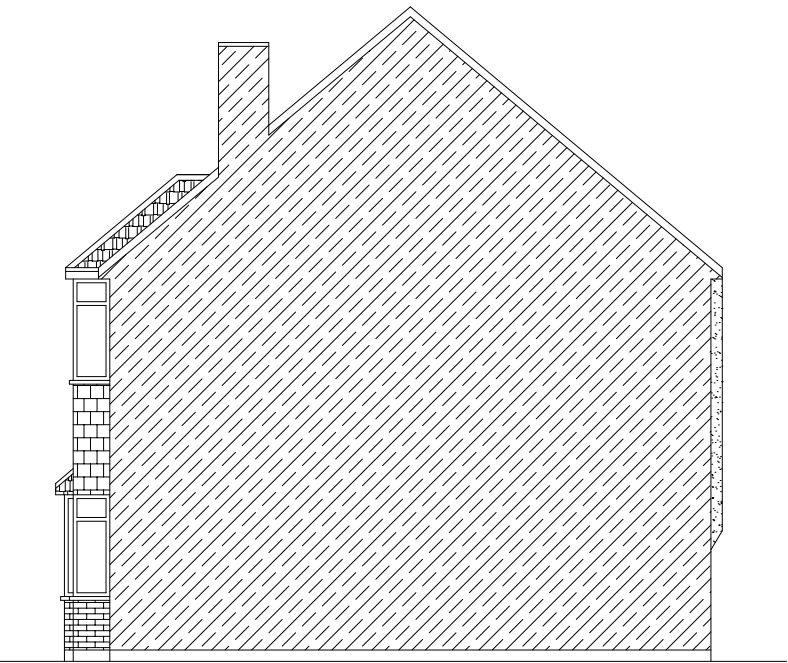


Existing Side Elevation
Scale:1:100

 


	Project:	Title:	Scale: 1:100 @ A3
	10 Vine Close	Existing Ground Floor	Date: 02.10.2018
	West Drayton	Plan	Drawing No.:
	UB7 9HH	Existing Elevations	LBA 2039 - 01/LB
			Revision
info@lbarchitectsgroup.co.uk Mob: 07710410150			

All work to comply with
current building regulations
and codes of practice

Proposed External Finish
Materials to Match Existing
External Finish Materials

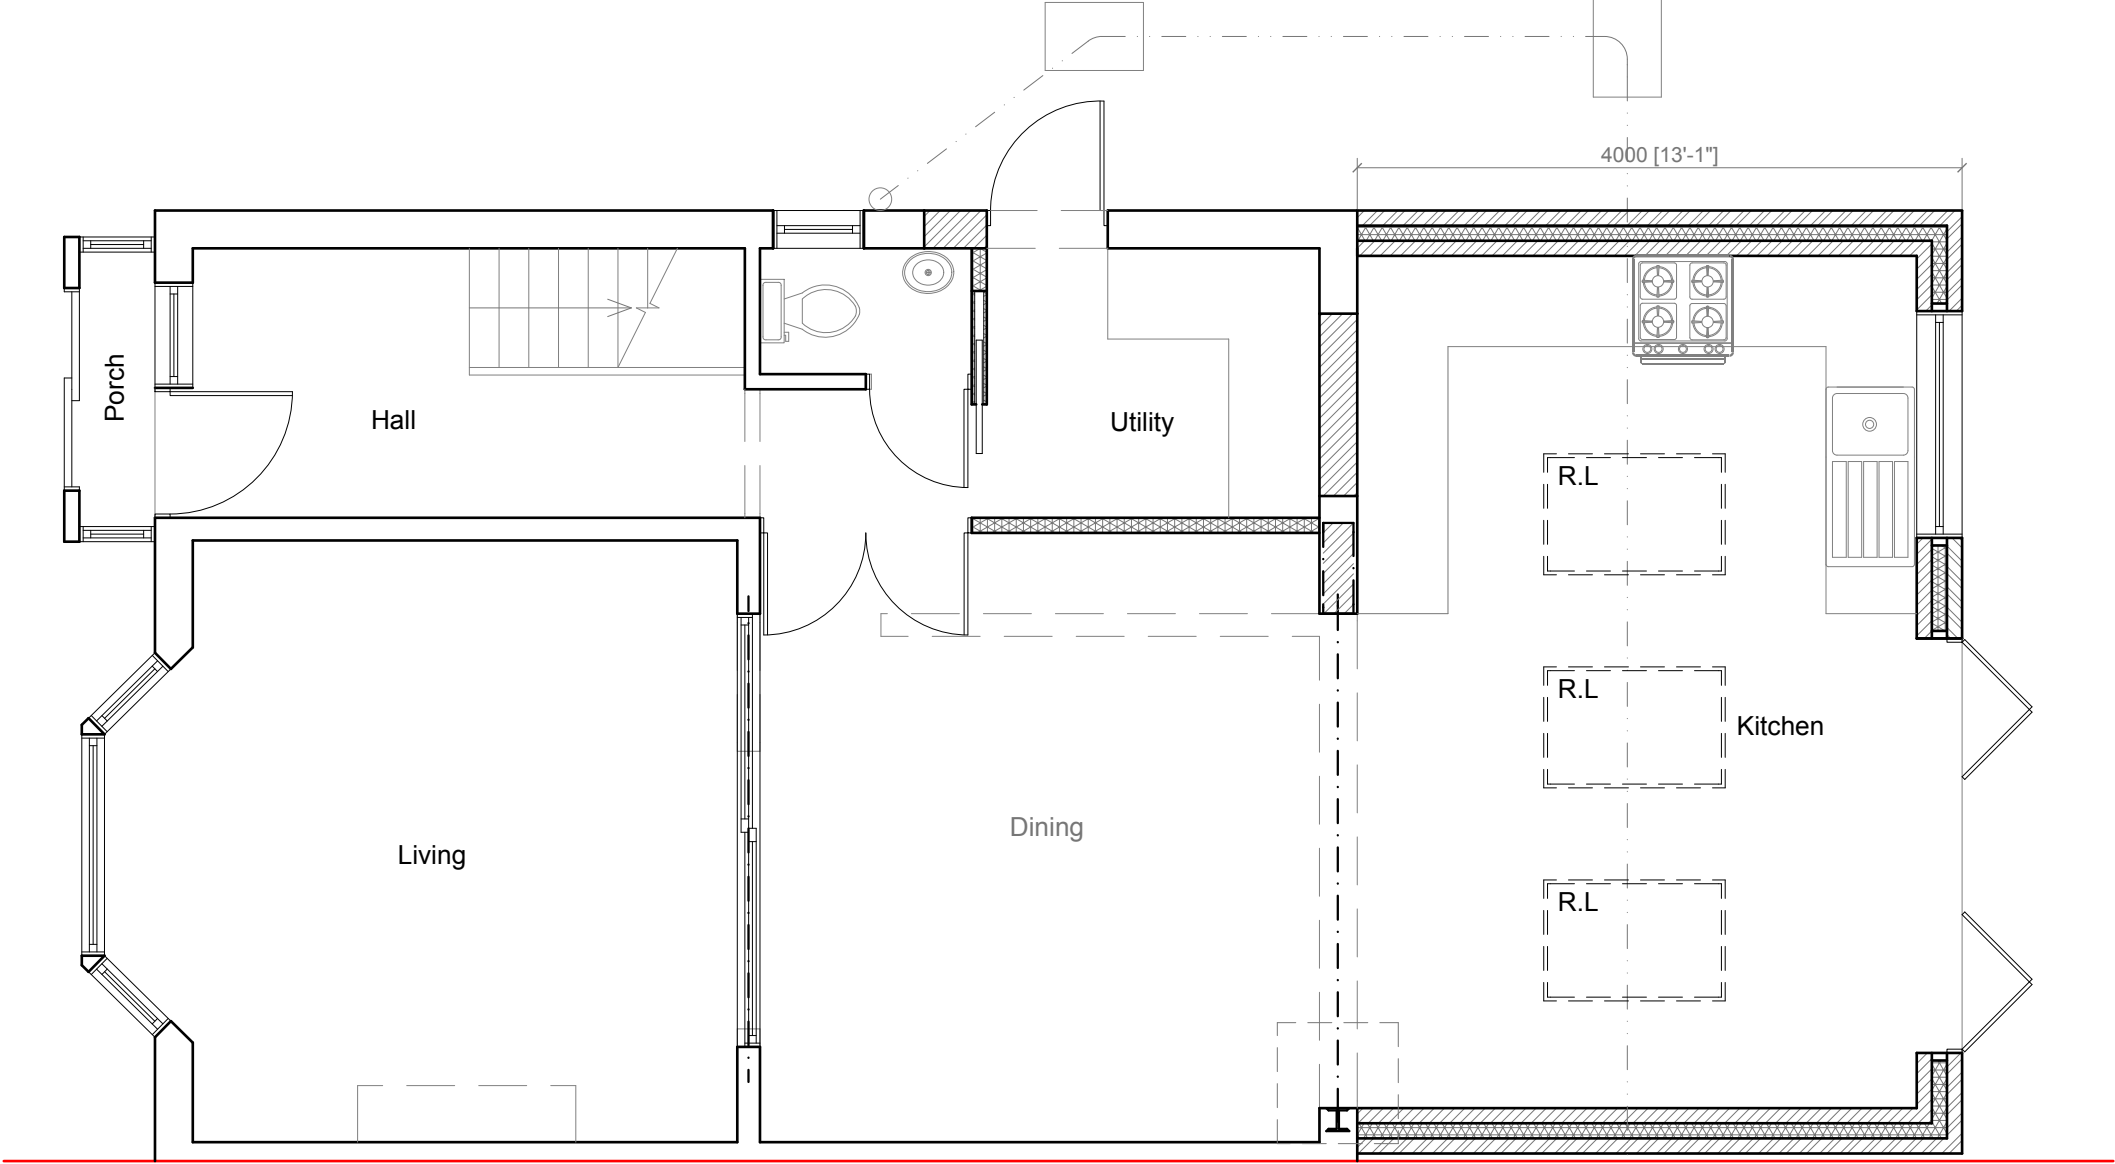

Proposed Ground Floor Plan
Scale 1:50

 


	Project:	Title:	Scale: 1:50 @ A3										
	10 Vine Close	Proposed Ground Floor Plan	Date: 02.10.2018										
	West Drayton		Drawing No.:										
	UB7 9HH		LBA 2039PA - 02/LB										
	Revision												
<table border="1"><tr><td> </td><td> </td><td> </td><td> </td><td> </td></tr><tr><td> </td><td> </td><td> </td><td> </td><td> </td></tr></table>													
info@lbarchitectsgroup.co.uk Mob: 07710410150													

All work to comply with current building regulations and codes of practice


Proposed External Finish Materials to Match Existing External Finish Materials

Proposed Flank Wall Window to be Obscure Glazed and Non Opening below 1.7m from FFL

Proposed Flank Wall Window to be Obscure Glazed and Non Opening below 1.7m from FFL

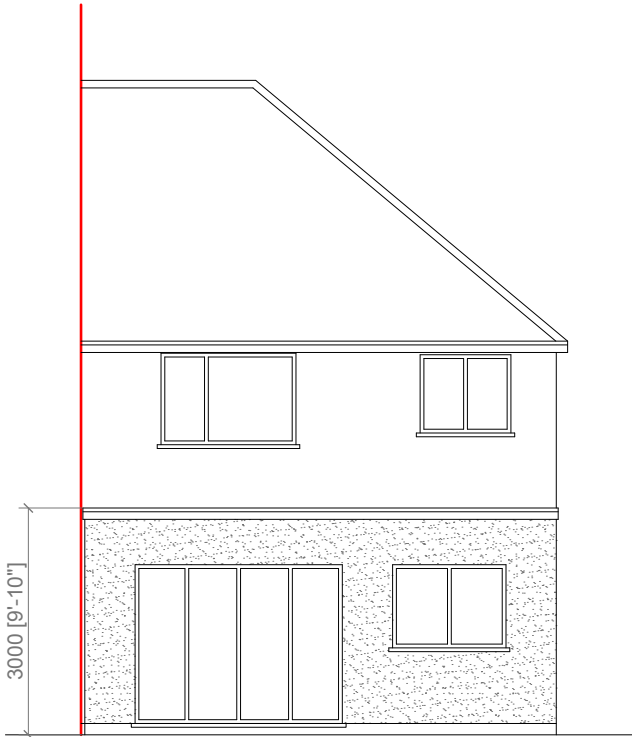


Proposed Rear Elevation
Scale:1:100

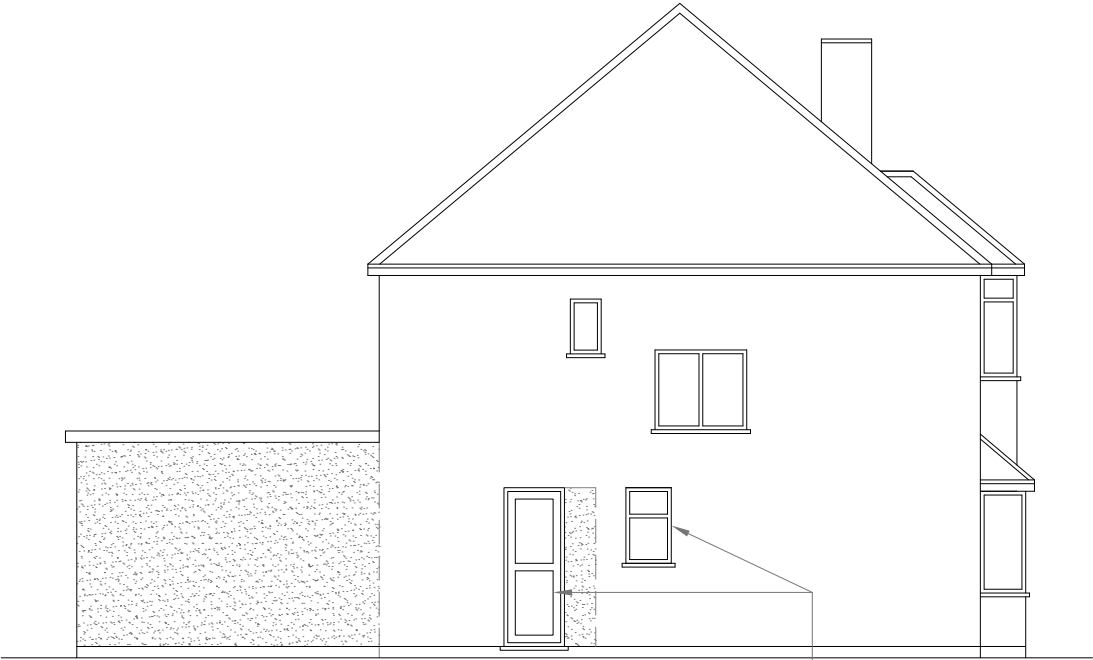


Proposed Side Elevation
Scale:1:100

Proposed Flank Wall Window/Door to be Obscure Glazed and Non Opening below 1.7m from FFL

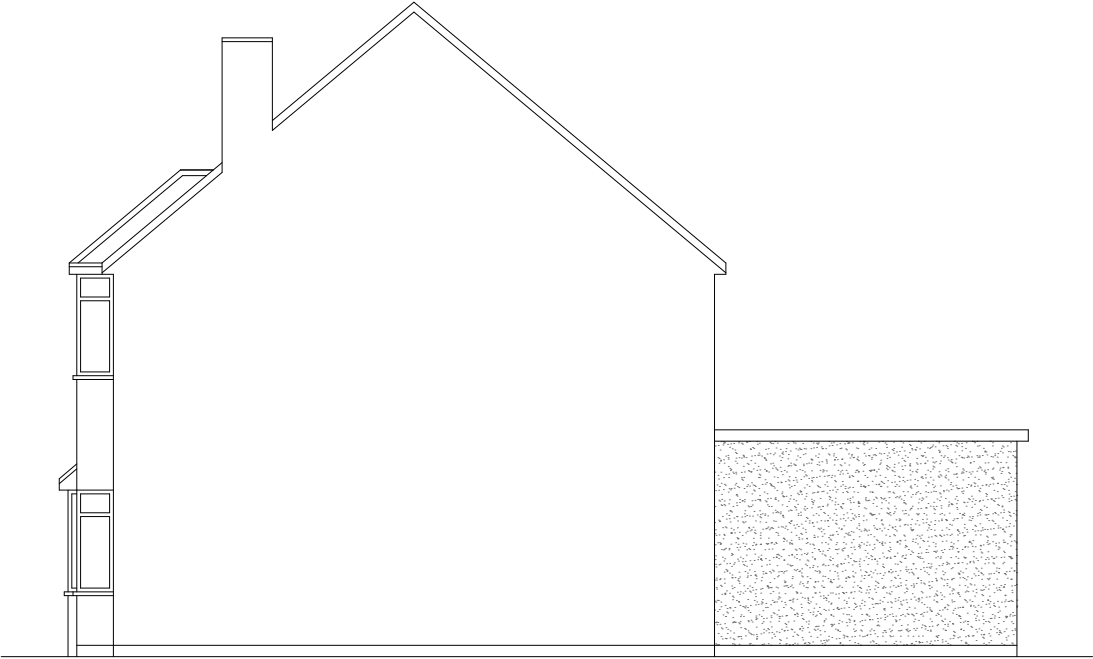


Proposed Side Elevation
Scale:1:100

 

	Project:	Title:	Scale: 1:100 @ A3
	10 Vine Close West Drayton UB7 9HH	Proposed Elevations	Date: 02.10.2018
			Drawing No.: LBA 2039PA - 03/LB
			Revision
info@lbarchitectsgroup.co.uk Mob: 07710410150			


All work to comply with
current building regulations
and codes of practice

Proposed External Finish
Materials to Match Existing
External Finish Materials

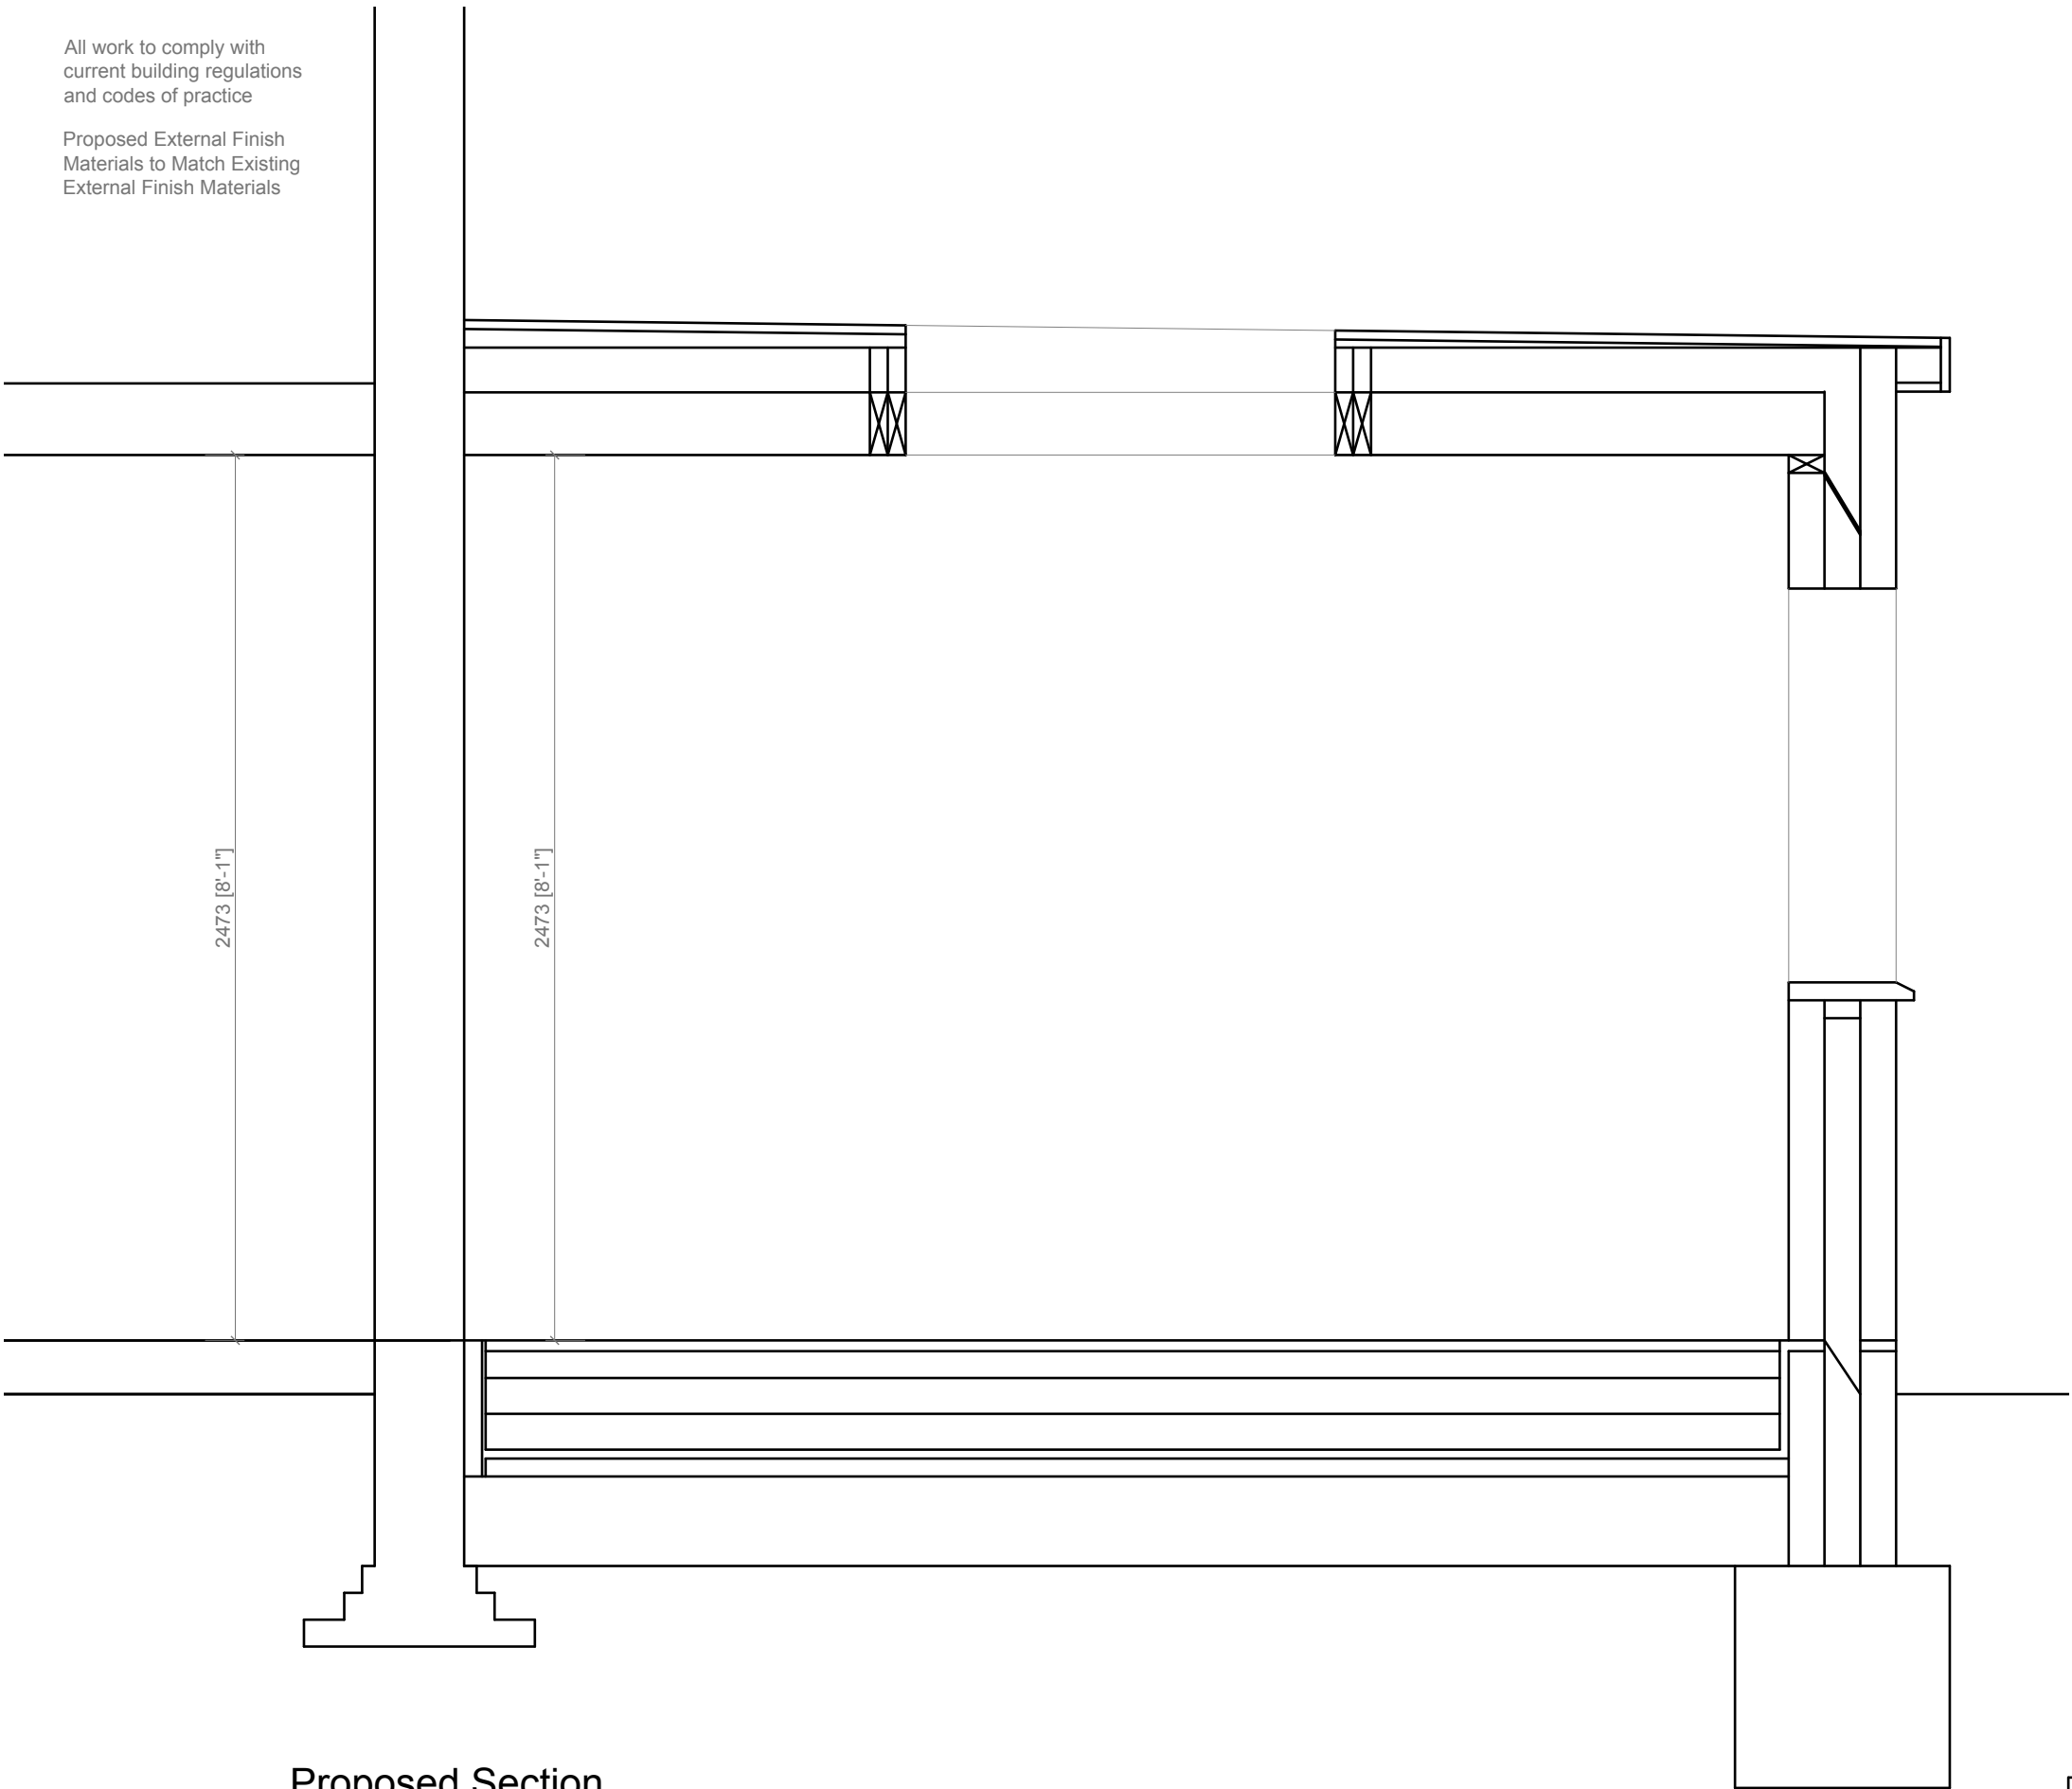

Proposed Section
Scale 1:20


	Project:	Title:	Scale: 1:20 @ A3
	10 Vine Close West Drayton UB7 9HH	Proposed Section	Date: 02.10.2018
			Drawing No.: LBA 2039PA - 04/LB
			Revision
info@lbarchitectsgroup.co.uk Mob: 07710410150			

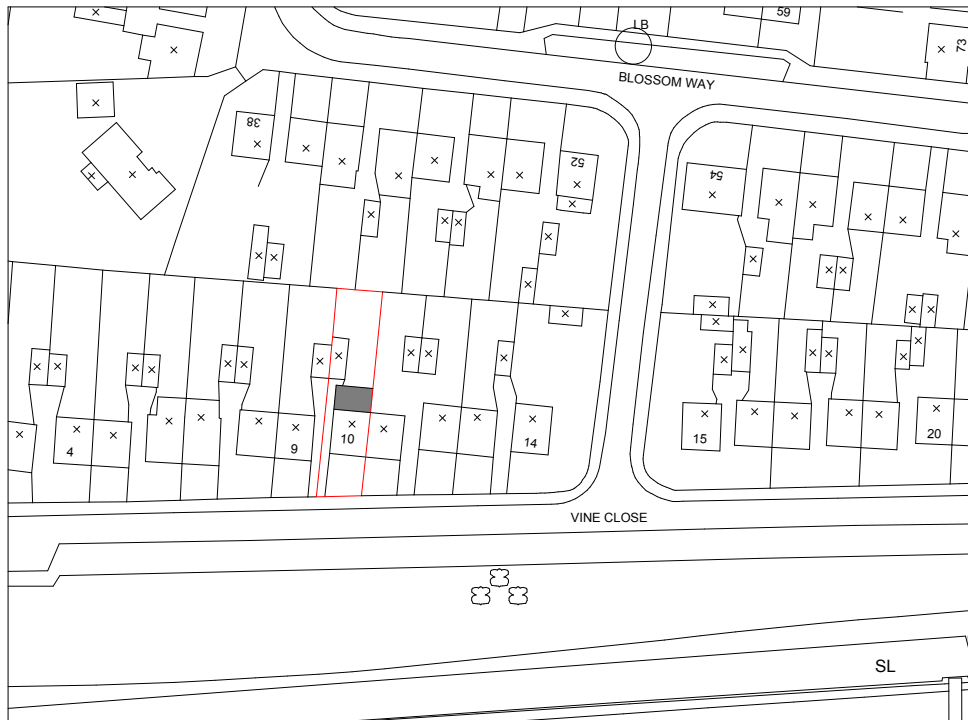

Location Plan

Scale: 1:1250


1:1250

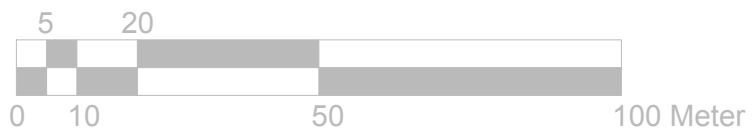

Block Plan

Scale: 1:500

1:500

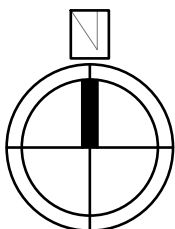

 LBArchigroup	Project: 10 Vine Close West Drayton UB7 9HH	Title: Location Plan Block Plan	Scale: 1:1250/500@A3
			Date: 02.10.2018
			Drawing No.: LBA 2039PA - 05/LB
			Revision
info@lbarchitectsgroup.co.uk Mob: 07710410150			