




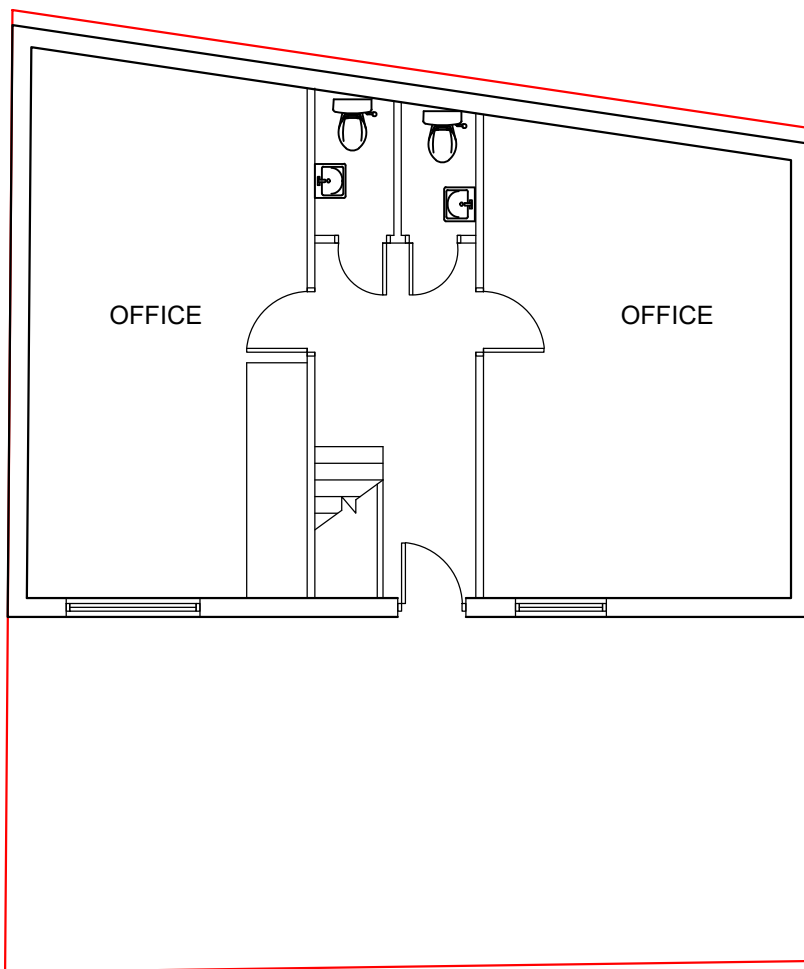

GROUND FLOOR PLAN

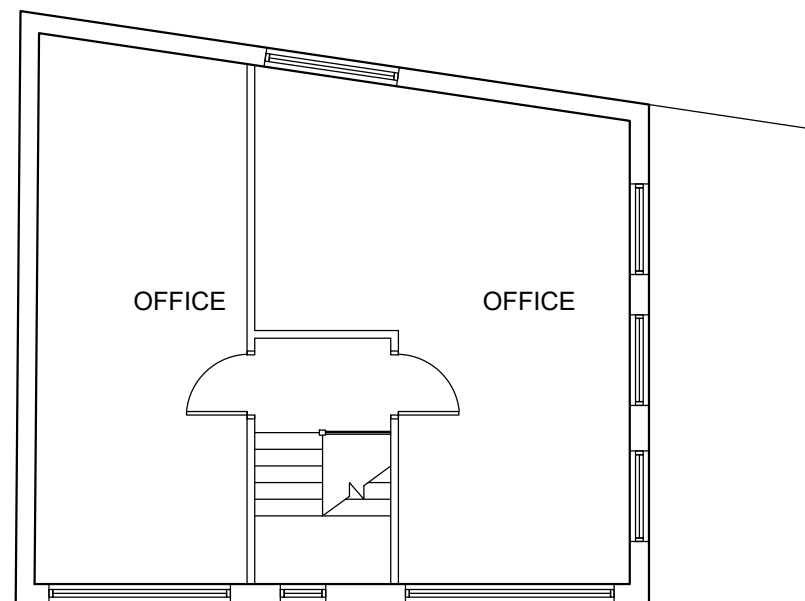


FIRST FLOOR PLAN

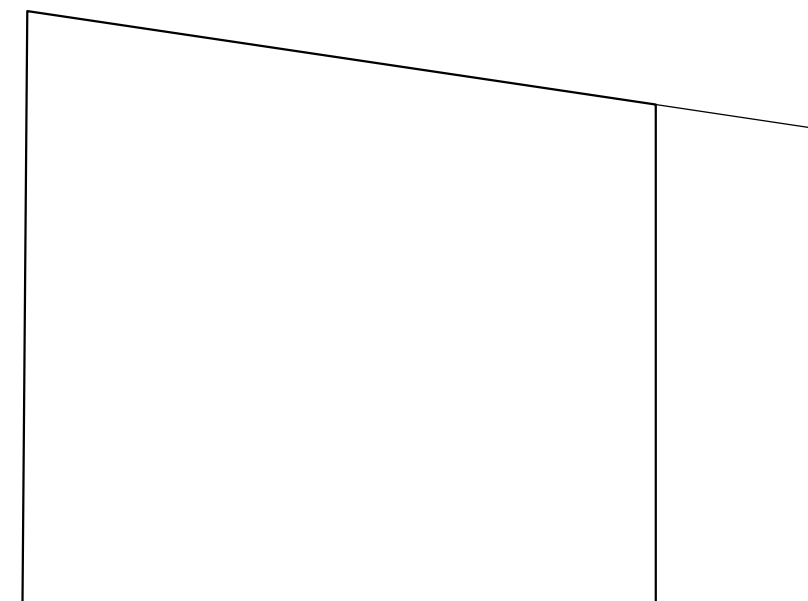

ROOF PLAN

EXISTING
FLOOR PLANS

6 THE RUNWAY, RUISLIP HA4 6SE

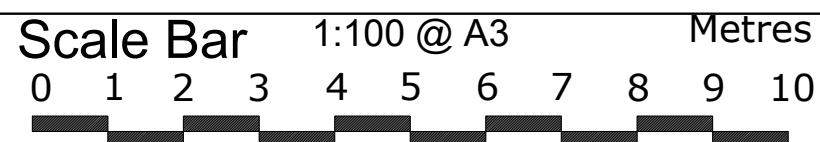

THE GILLETT MACLEOD PARTNERSHIP
Chartered Architects & Town Planning Consultants
1 High Road Old Eastcote Pinner Middlesex HA5 2EW tel. 0208 868 1333

Drg. No. 18/3209/6
Scale 1:100@A3
Date 29/08/18
Drawn by AK

REVISION	
(C)	drawn