




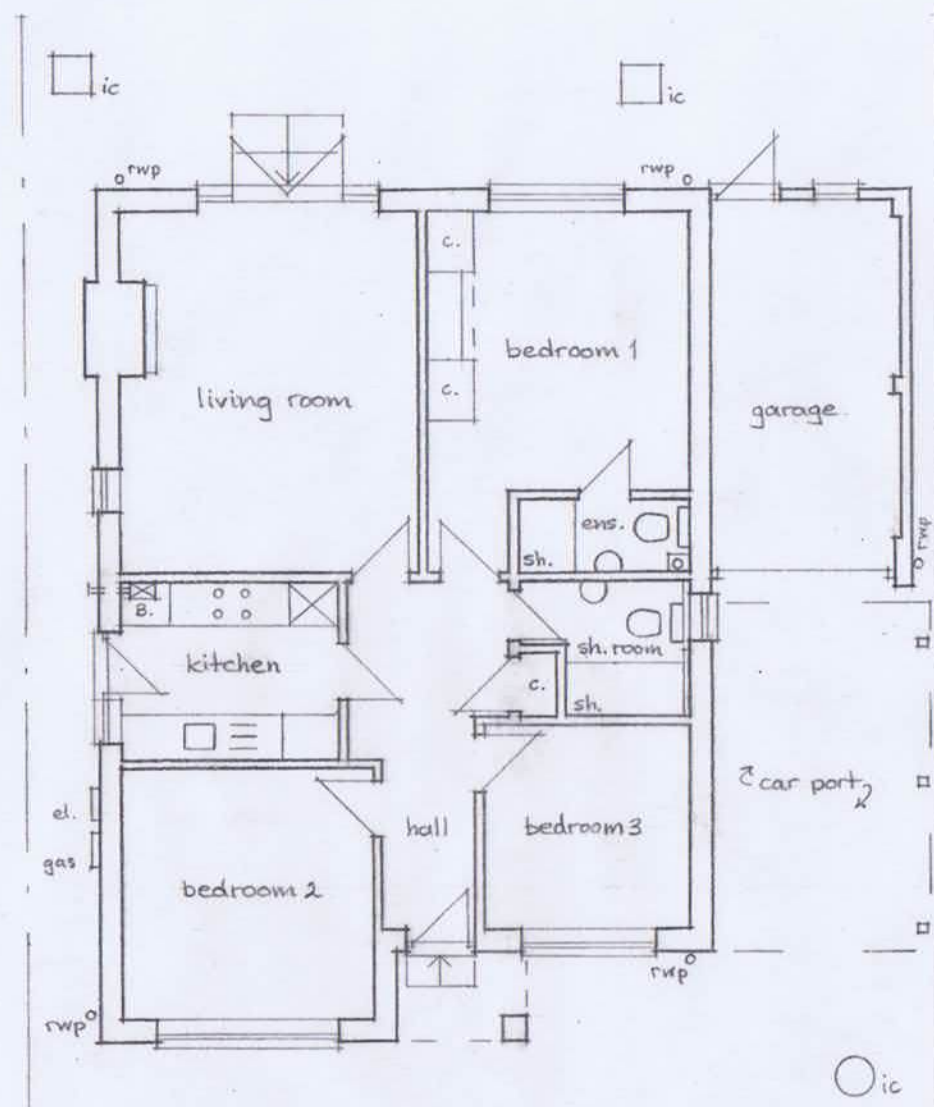

EXISTING GROUND FLOOR PLAN

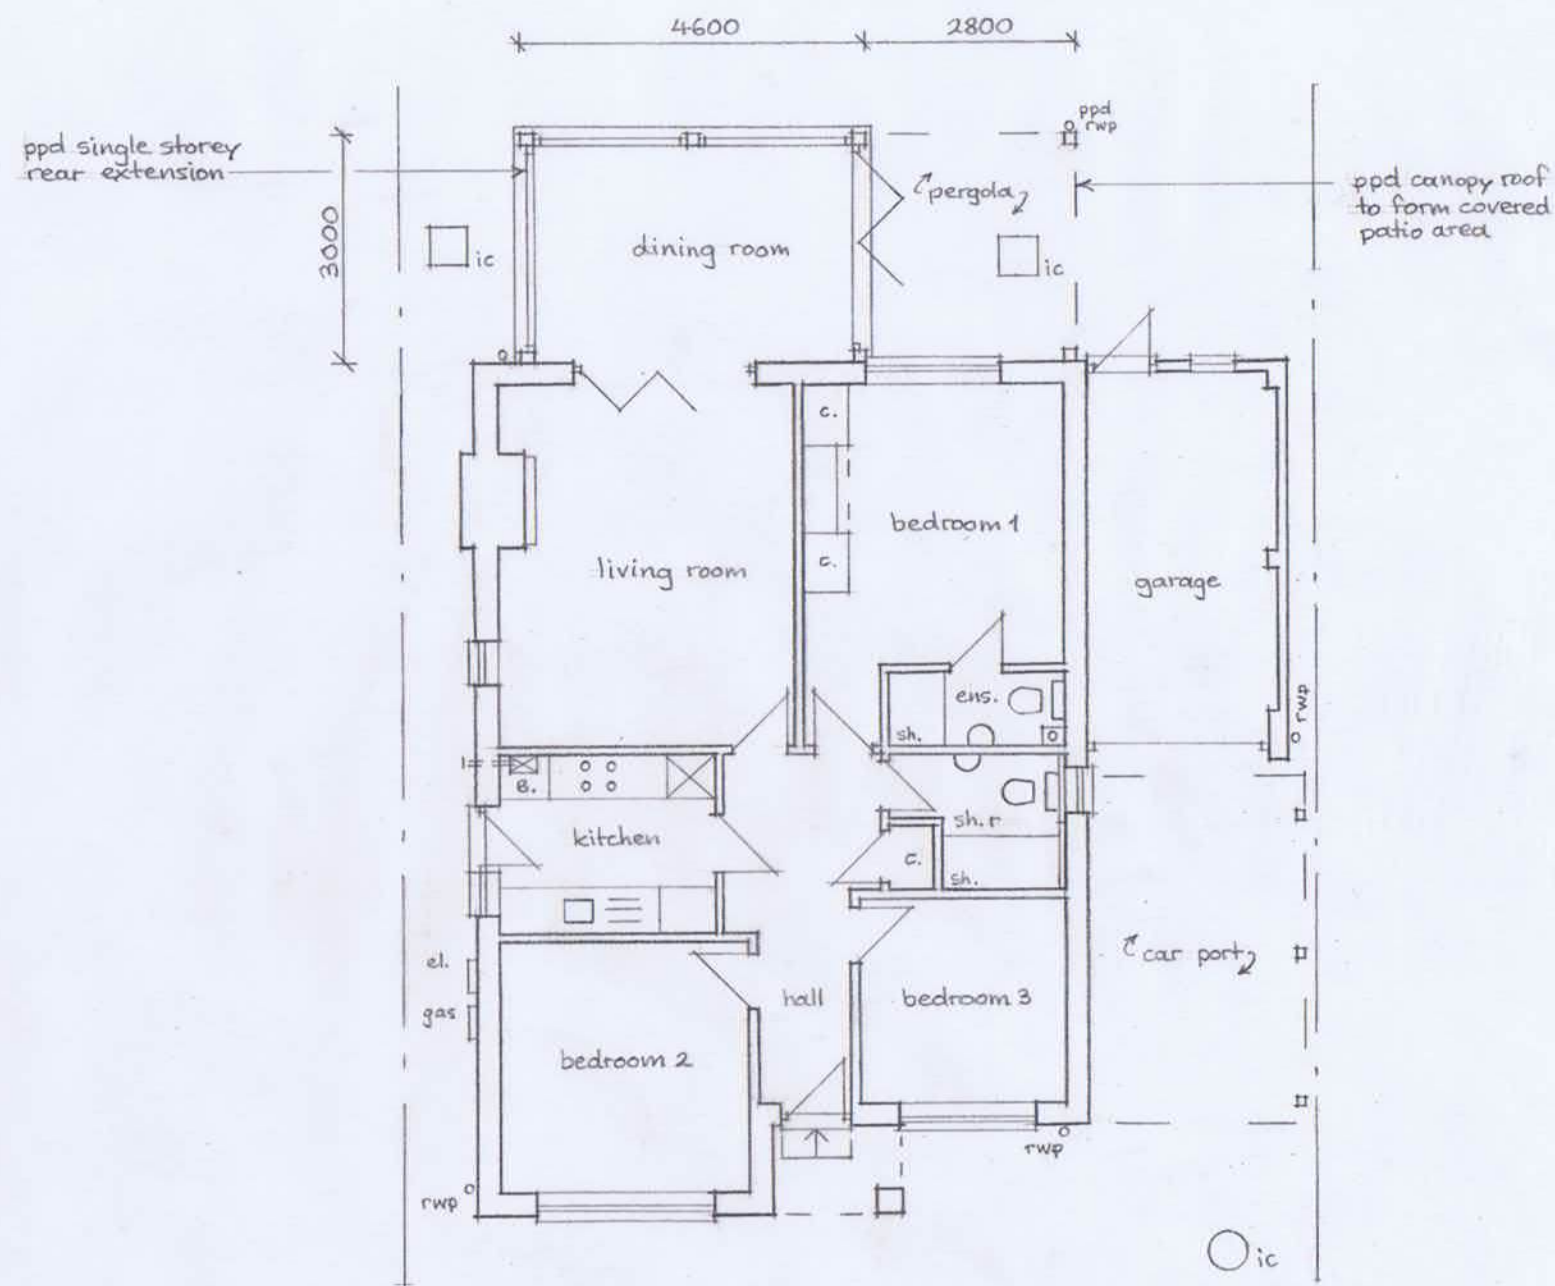

PROPOSED GROUND FLOOR PLAN

 

STUART & BOWEN
CHARTERED
BUILDING SURVEYORS

STUART BOWEN & CO
18 Pheasant Walk
Chalfont St. Peter
Bucks. SL9 0PW
Tel/fax: 01494 870680

NOTES:

All dimensions in millimetres only
All proposed work shown hatched

All dimensions must be checked on site and
not scaled from this drawing.

Client

SUBHASH GATHANI

Job Title

Proposed single storey rear extension to
Chantilly, The Chase, Eastcote, Pinner. HAS 15L

Scale

1:100

Drawn by

SB

Date

SEPT, 2018


Drawing Title

EXTG & PPD FLOOR PLANS


Drg No.

652.01

Rev

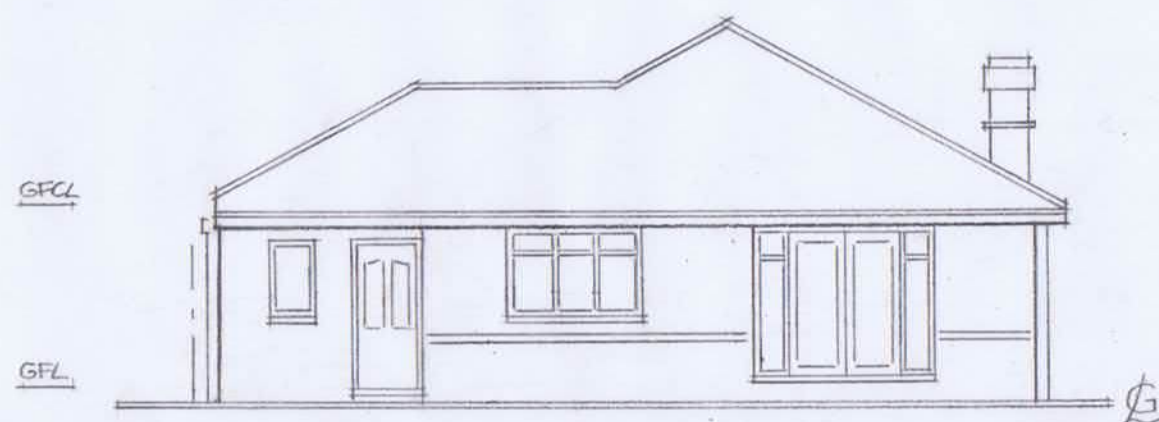


REAR ELEVATION

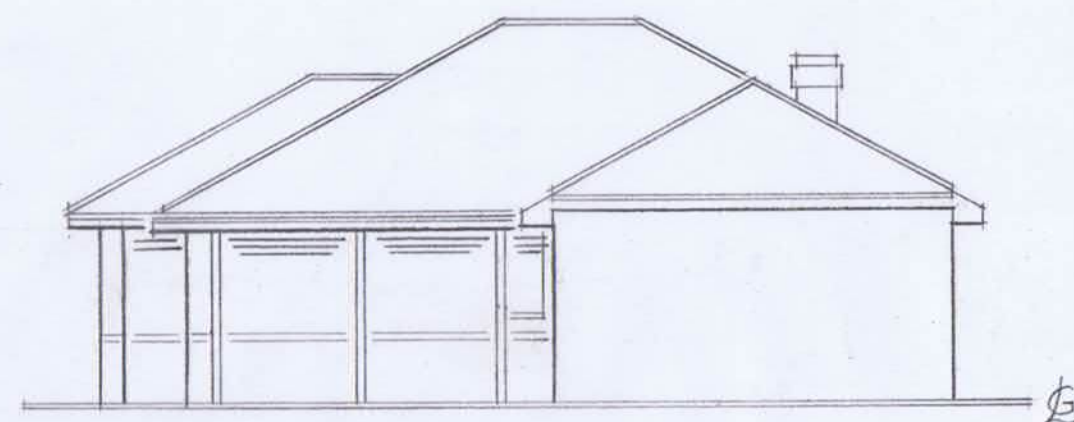

SOUTH - EAST SIDE ELEVATION



FRONT ELEVATION

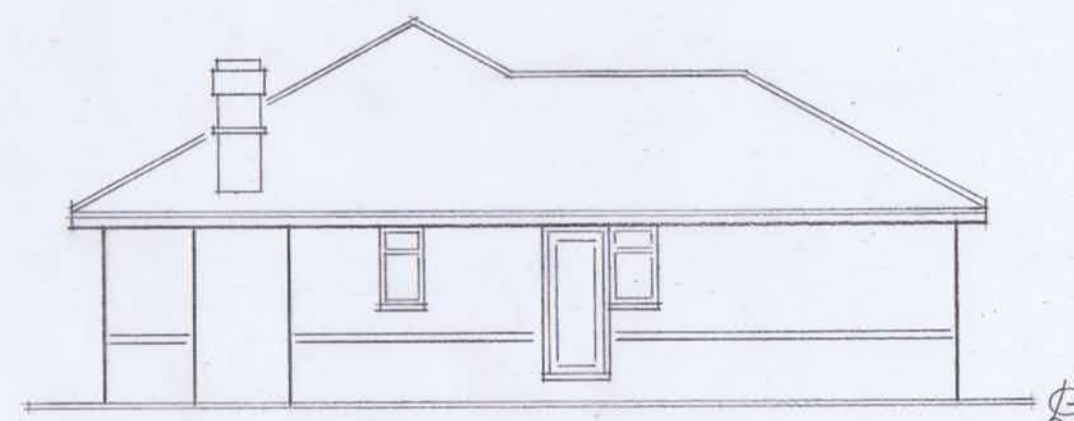

NORTH - WEST SIDE ELEVATION



STUART & BOWEN CO
CHARTERED
BUILDING SURVEYORS

STUART BOWEN & CO
18 Pheasant Walk
Chalfont St. Peter
Bucks. SL9 0PW
Tel/fax: 01494 870680

NOTES:

All dimensions must be checked on site and not scaled from this drawing.

Client

SUBHASH GATHANI

Job Title

Proposed single storey rear extension to
Chantilly, The Chase, Eastcote, Pinner. HA5 1SL

Scale

1:100

Drawn by SB

Date SEPT, 2018





Drawing Title

EXISTING ELEVATIONS

Drg No.

652.02

Rev

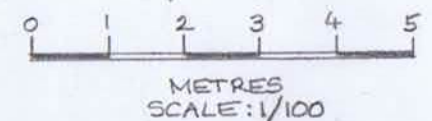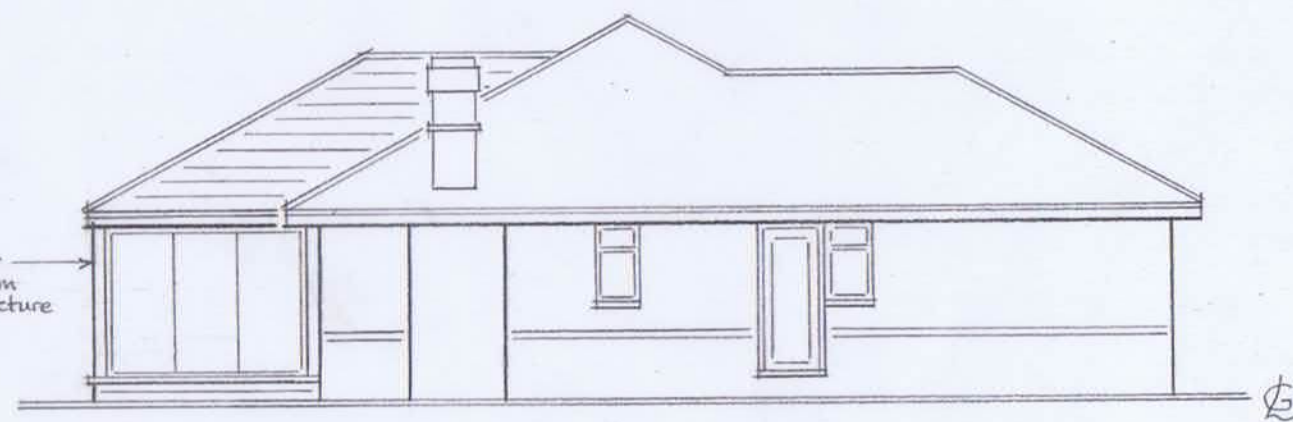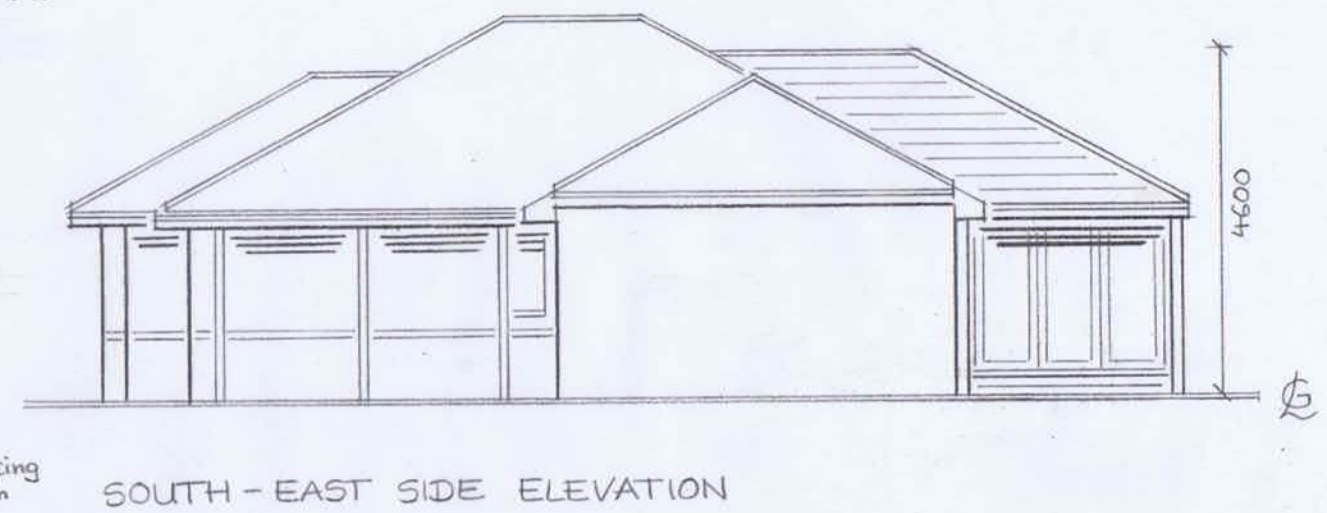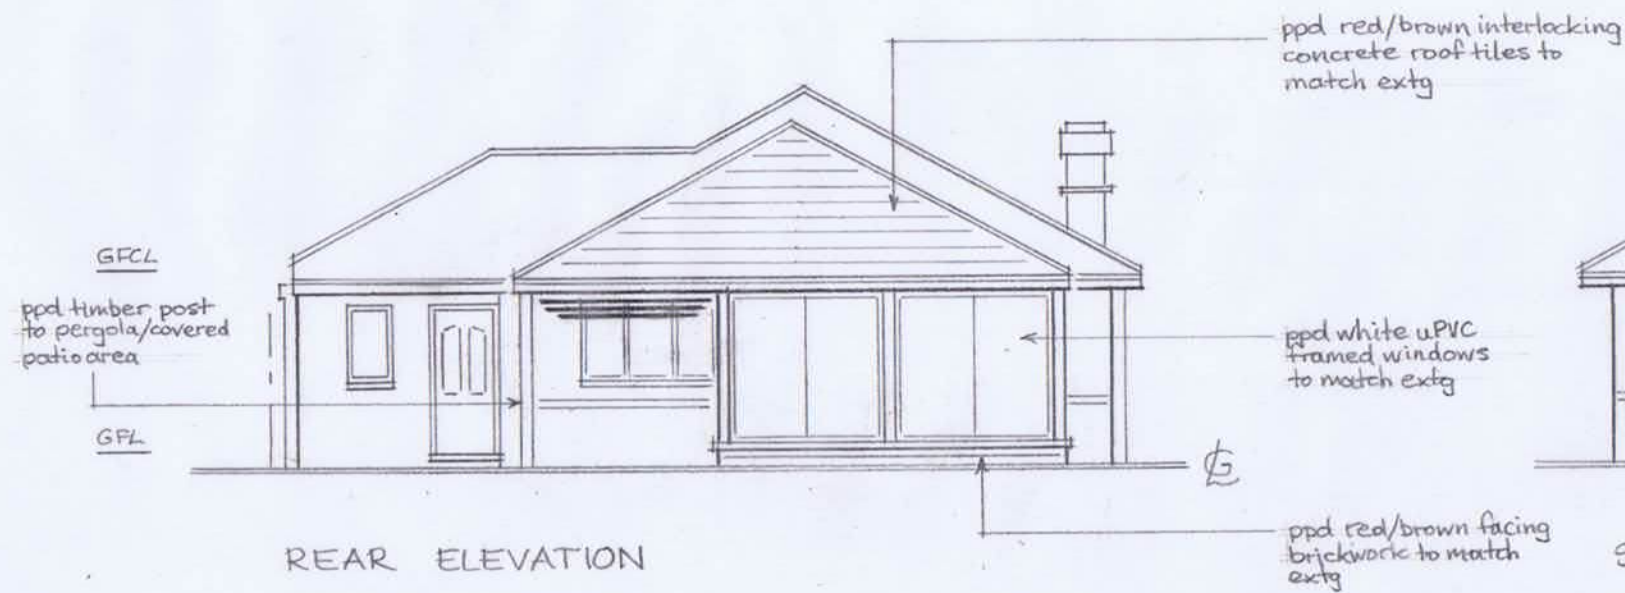

STUART & BOWEN CO
CHARTERED
BUILDING SURVEYORS

STUART BOWEN & CO
18 Pheasant Walk
Chalfont St. Peter
Bucks. SL9 0PW
Tel/fax: 01494 870680

NOTES:

All dimensions in millimetres only
All proposed work shown hatched

All dimensions must be checked on site and
not scaled from this drawing.

Client

SUBHASH GATHANI

Job Title

Proposed single storey rear extension to
Chantilly, The Chase, Eastcote, Pinner. HA5 1GL

Scale

1:100

Drawn by

SB

Date

SEPT, 2018

Drawing Title



PROPOSED ELEVATIONS

Drg No.

652.03

Rev

NOTE:
The proposed development
does not affect any existing
trees or boundary fences
and walls.

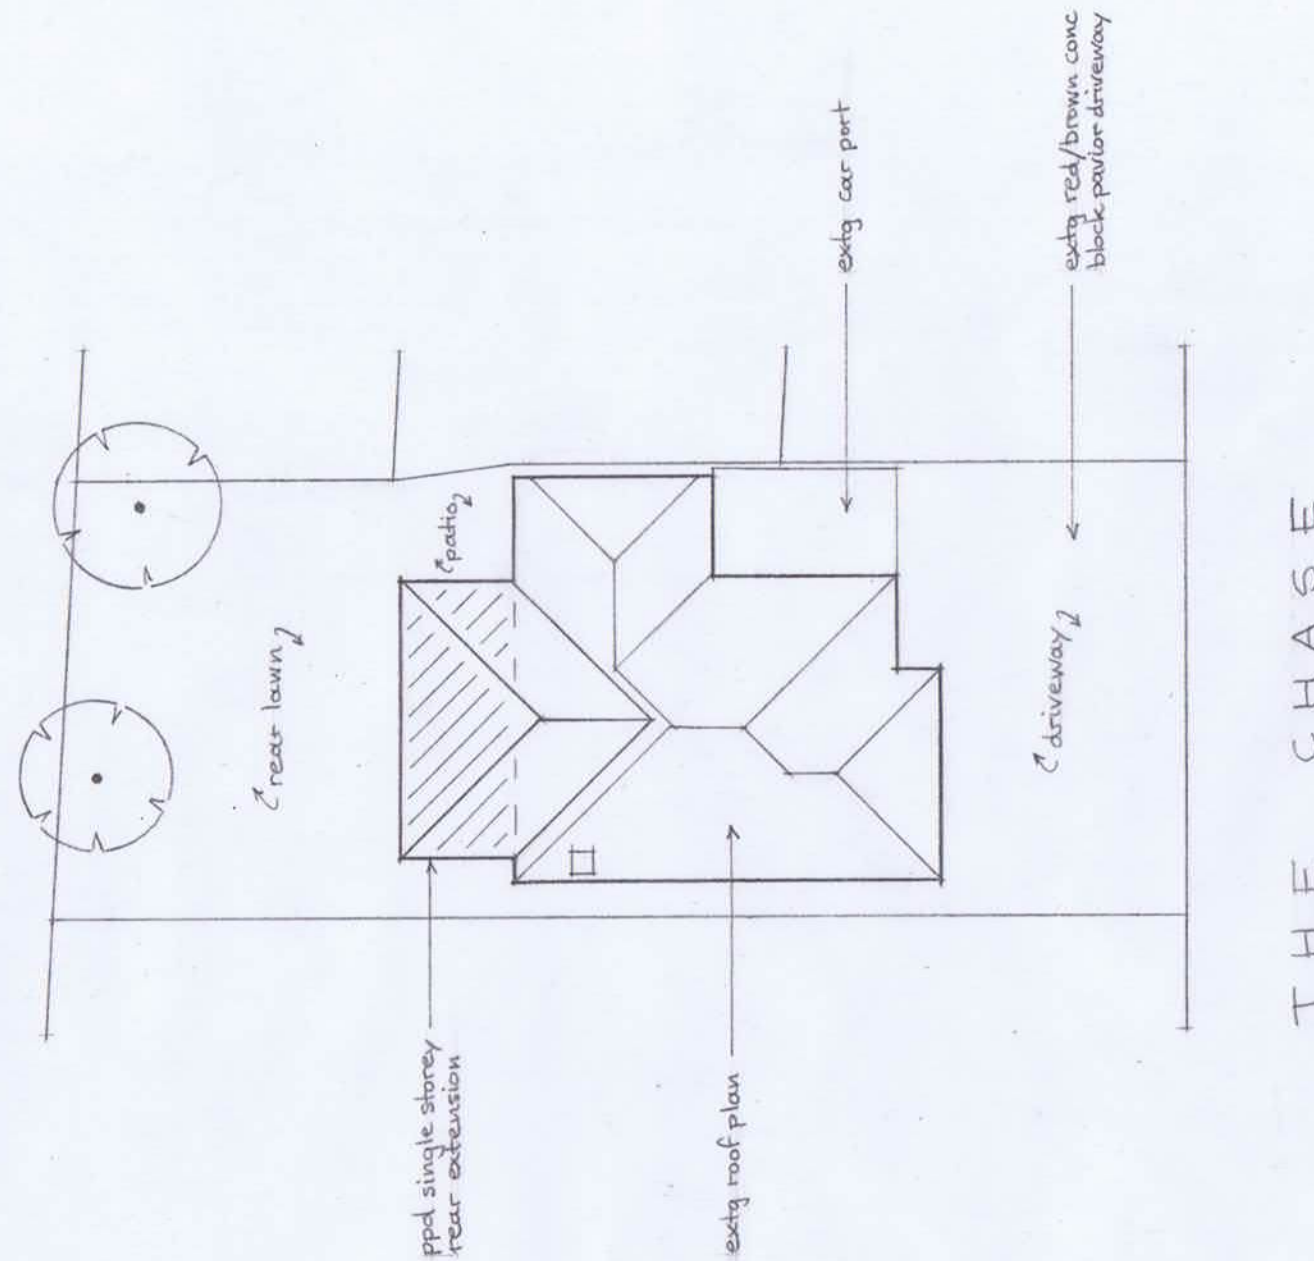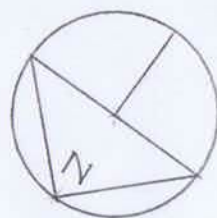

PROPOSED SITE PLAN

0 2 4 6 8 10
METRES
SCALE: 1/200

STUART & BOWEN
CHARTERED
BUILDING SURVEYORS

STUART BOWEN & CO
18 Pheasant Walk
Chalfont St. Peter
Bucks. SL9 0PW
Tel/fax: 01494 870680

NOTES:

All dimensions in millimetres only
All proposed work shown hatched

All dimensions must be checked on site and
not scaled from this drawing.

Client

SUBHASH GATHANI

Job Title

Proposed single storey rear extension to
Chartilly, The Chase, Eastcote, Pinner. HA5 1SL

Scale

1:200

Drawn by SB

Date SEPT, 2018

Drawing Title

PROPOSED SITE PLAN

Drg No.

652.04

Rev