



4.25

NEIGHBOURING
EXTENSION

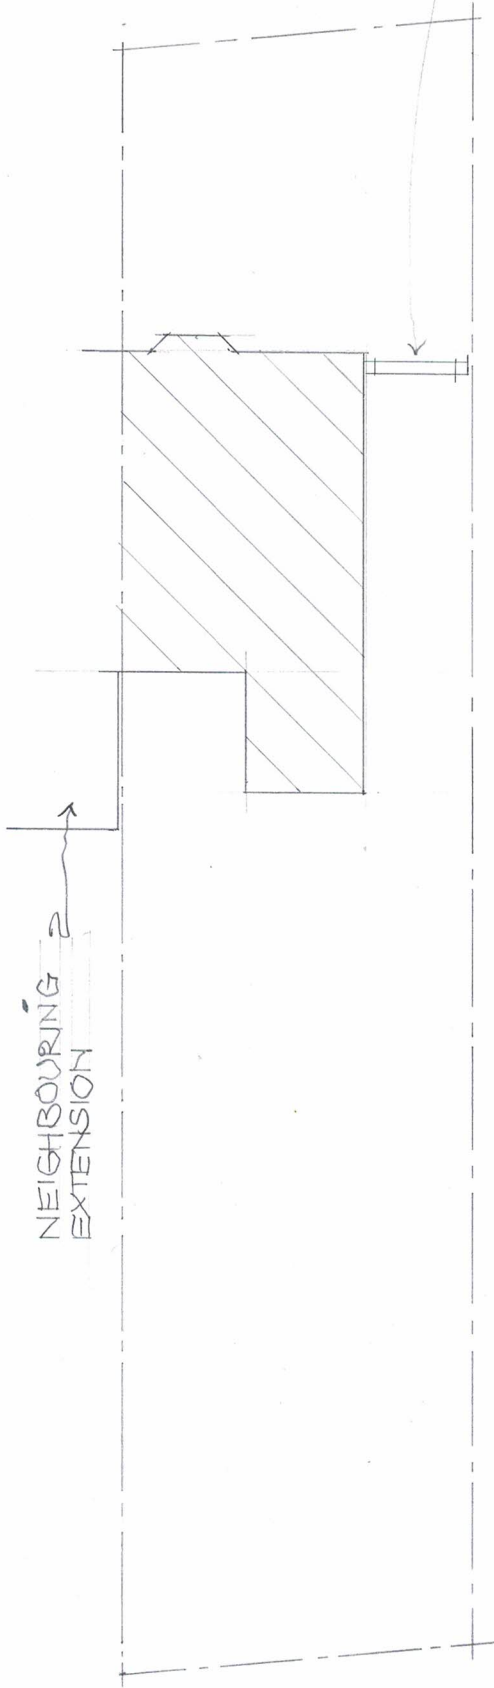


WALL WITH GARAGE DOOR

SITE PLAN - EXISTING GROUND COVERAGE

 


4.25

TO MATCH NEIGHBOURING
EXTENSION

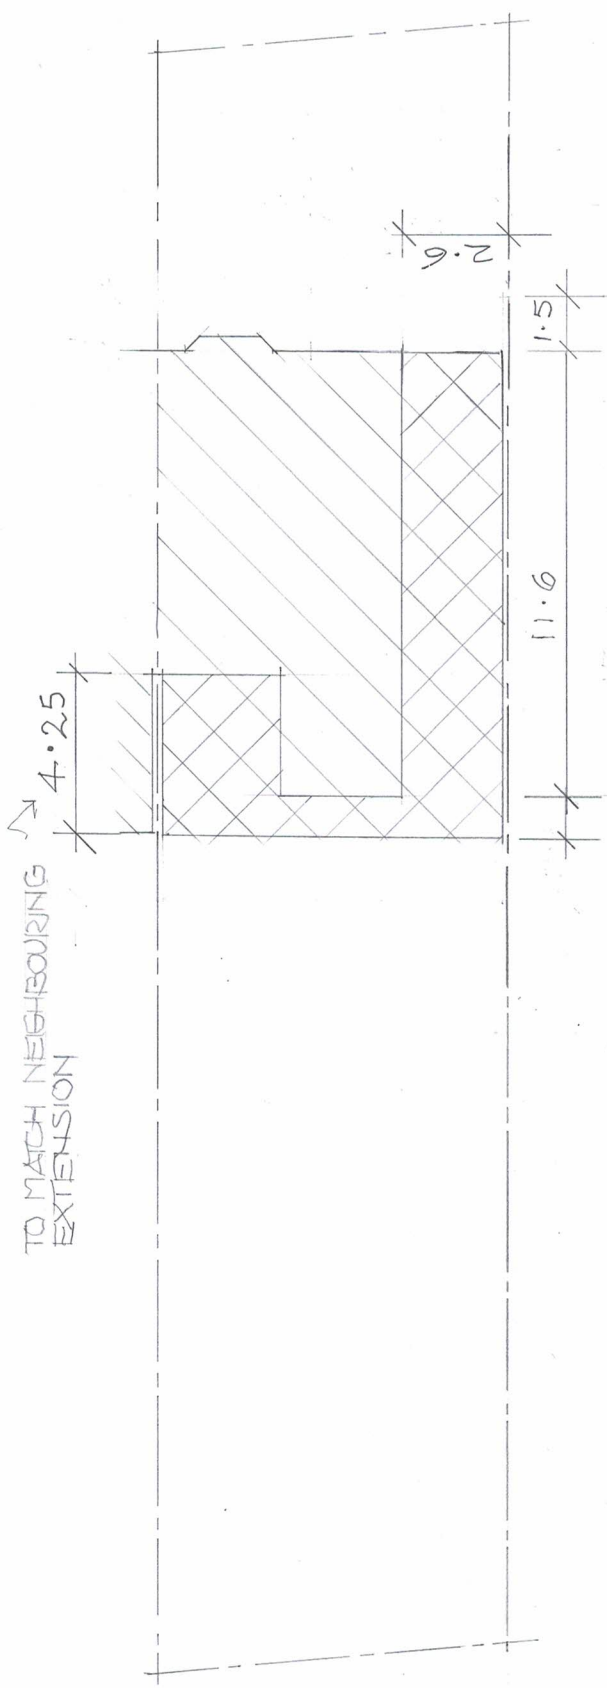

SITE PLAN - PROPOSED GROUND COVERAGE

 

Proposals for 144 Swakeleys Road Ickenham UB10 8BA	Dwg No. K.L.R 1	 keithdunford@gmail.com 07932174640
---	-----------------------	--