

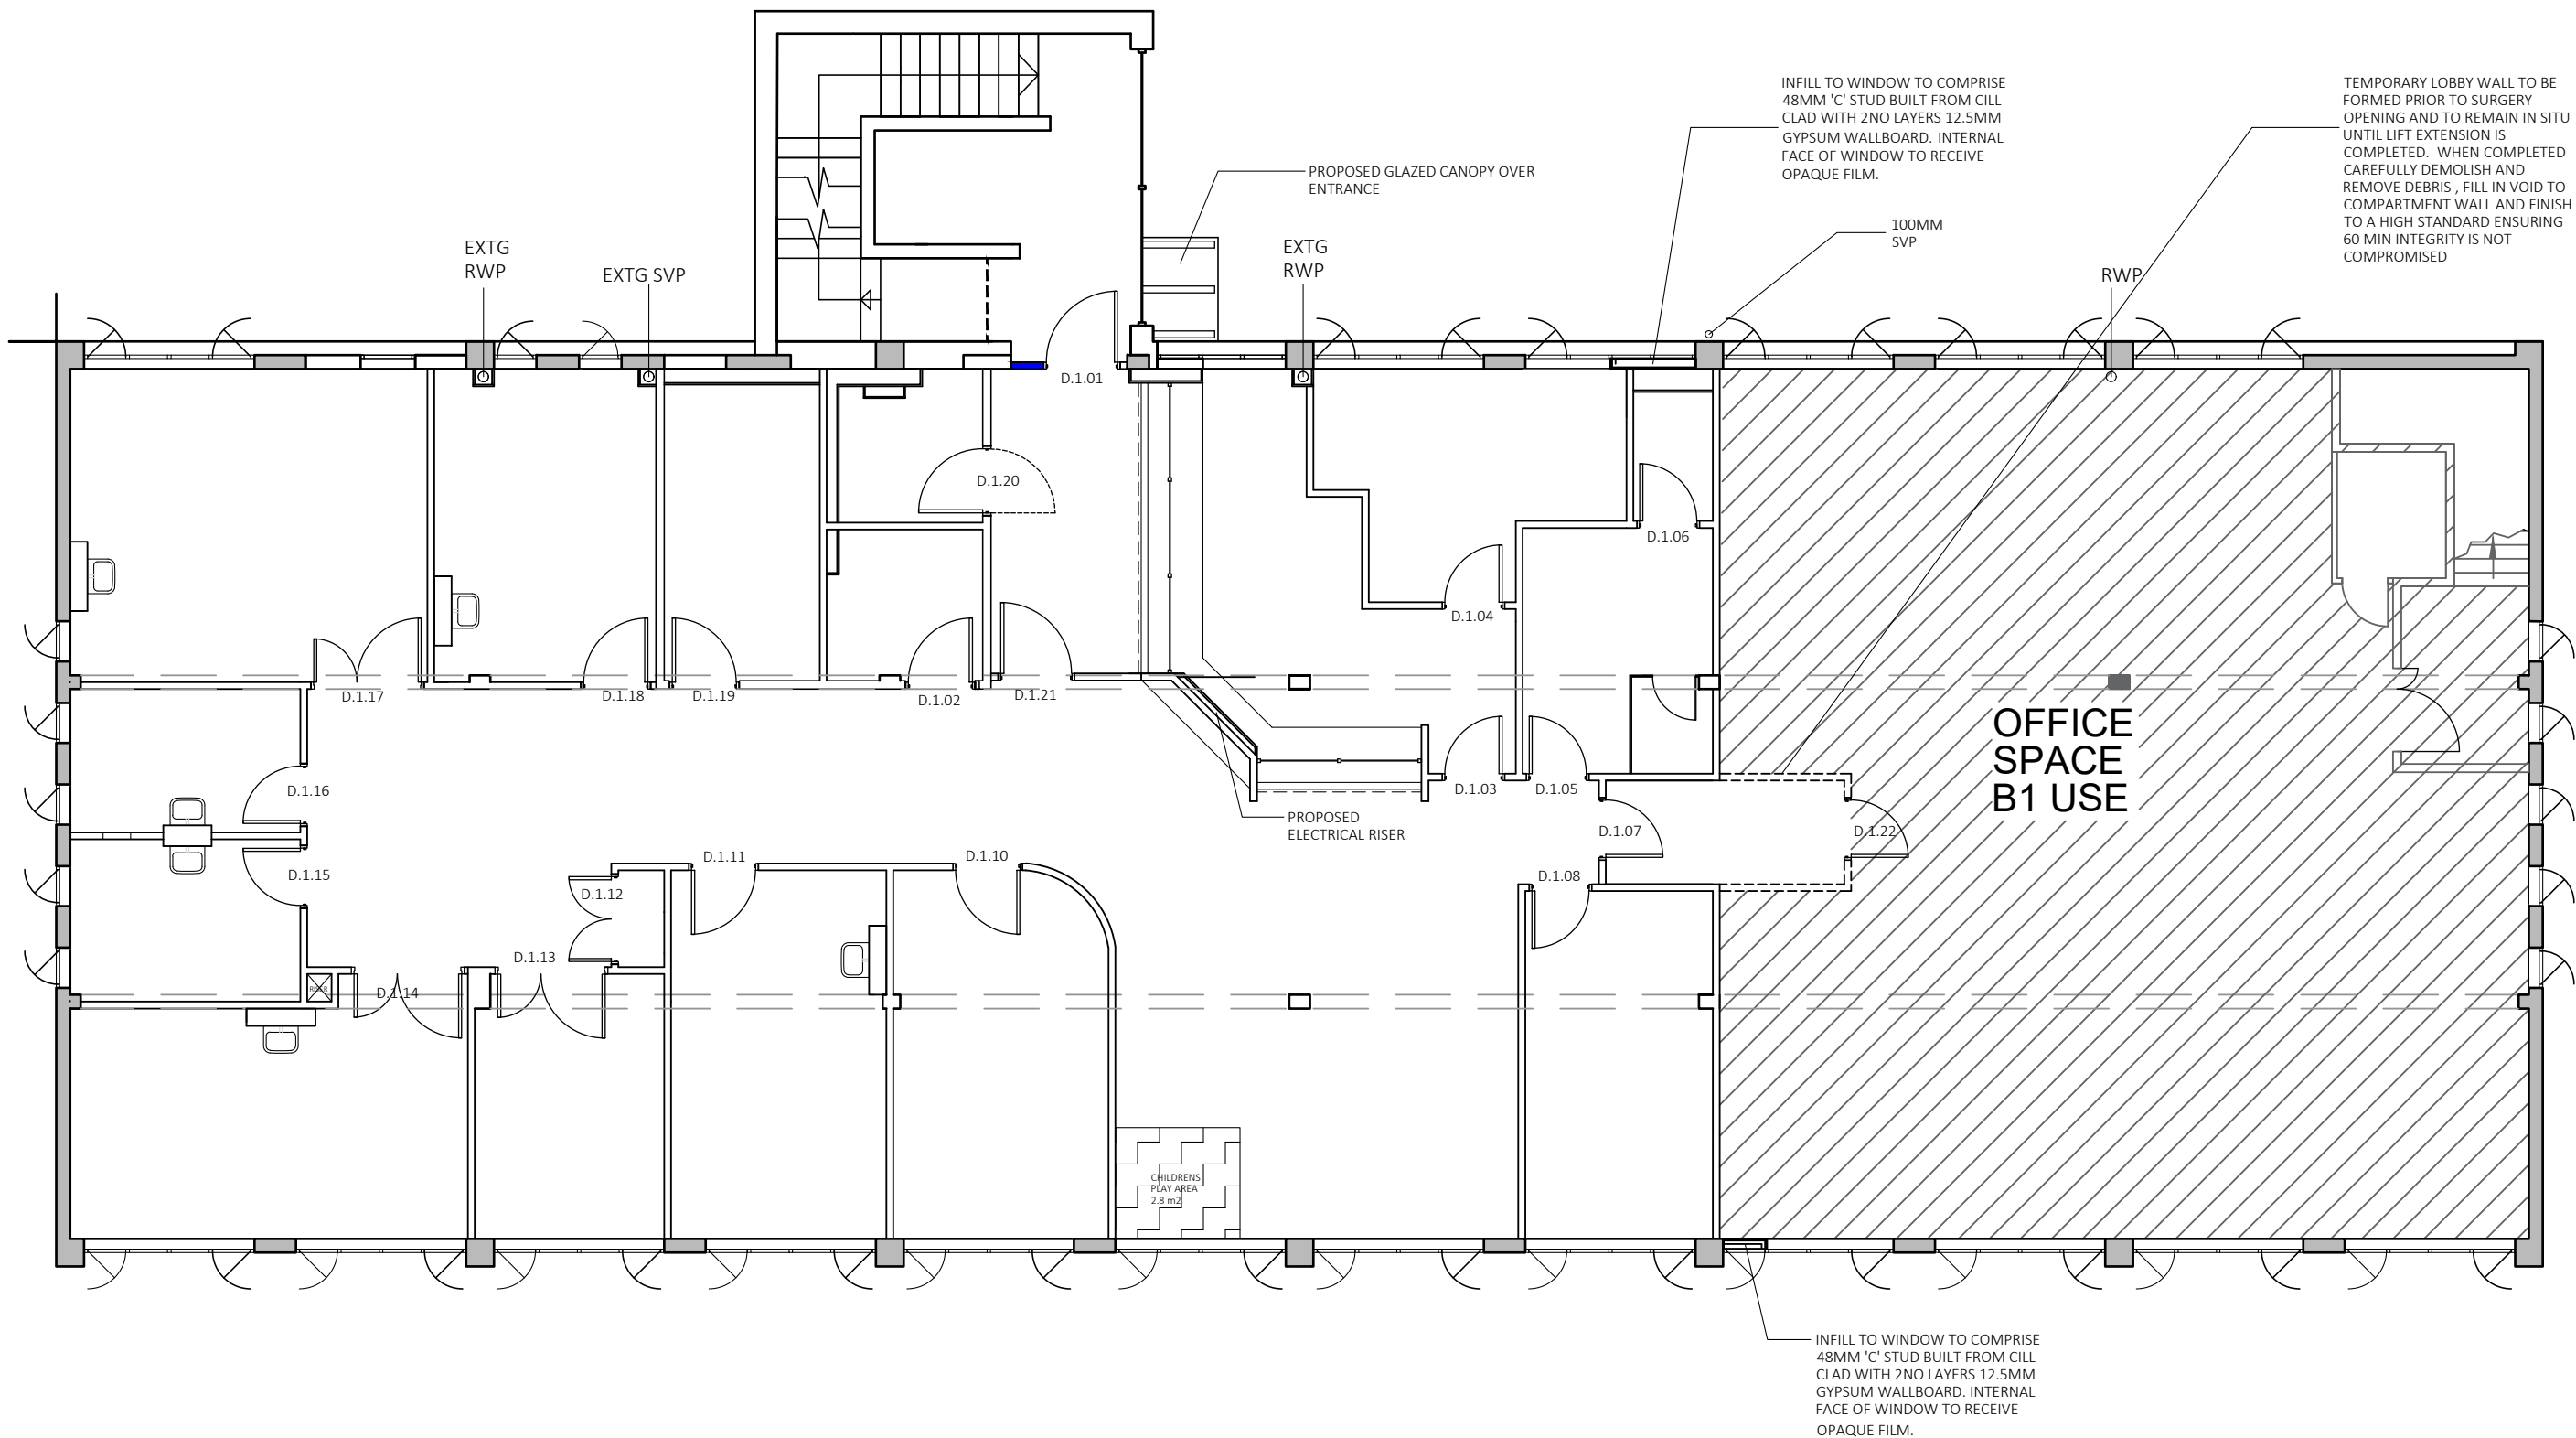


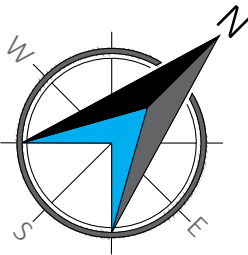

FIRST FLOOR PLAN

NOTE: DIMENSIONS FROM FINISHED SURFACE

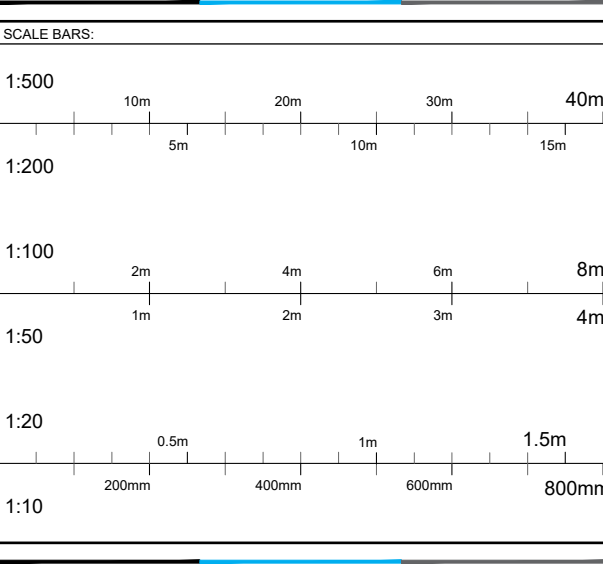

F	CHANGE LOCATION OF DOOR D.1.01 NEW PARTITION, DOOR AND WINDOW TO CREATE FIRE LOBBY NEW DOOR AND LOBBY LEADING TO LETTABLE SPACE IPS PANEL DEPTH CHANGED TO MAX 250MM	ARC	06.03.19
E	SCREED RECESSES FOR CHAIR SERVICES OMITTED STATUS AMENDED	ARC	21.01.19
D	ADDITION OF KONE LIFT TO EXTENSION CHANGE STANDARD DISABLED TOILET TO BARIATRIC SPEC EXISTING TOILET BLOCK PARTITIONS RETAINED	ARC	30.10.18
C	CWHB TO SURGERY #1 RELOCATED	JS	29.10.18
B	TENDER ISSUE/ALTERATIONS MADE TO RECEPTION DESK CHILDRENS PLAY AREA ADDED/ROOM F07 ENLARGED AND DESIGNATED OHP STORE/ STAFF CHANGING CUBICLE ADDED	ARC	26.10.18
A	LIFT DRAWING ADDED. EXISTING RWP AND SVP ADDED REDUCTION IN STAIR CORE FOOTPRINT	ARC	16.10.18
REV:	REVISION DESCRIPTION:	REV'D BY:	DATE REV'D:

REVISIONS:

STATUS: CONSTRUCTION



AHP Architects and Surveyors Ltd
18 St. John's Hill, Sevenoaks, Kent, TN13 3NP
The Mount, 2 Trent Valley Road, Lichfield, Staffordshire, WS13 6EG
Tel: 01543 223 277 | Email: info@ahptd.co.uk | www.ahptd.co.uk

PROJECT:

UXBRIDGE DENTAL UNIT

CLIENT:



DRAWING TITLE:

PROPOSED FIRST FLOOR
GA PLAN

DRAWN BY:	DATE:	PAGE SIZE:	SCALE:
JS	12.10.18	A2	1:100
DRAWING NUMBER:	REVISION NUMBER:		
A1053-01-101	F		

All dimensions to be checked on site. Any discrepancy between the drawing and other information is to be referred to AHP Architects and Surveyors Limited. This drawing is copyright.