





FRONT VIEW




SIDE VIEW TO THE SHIMMINGS

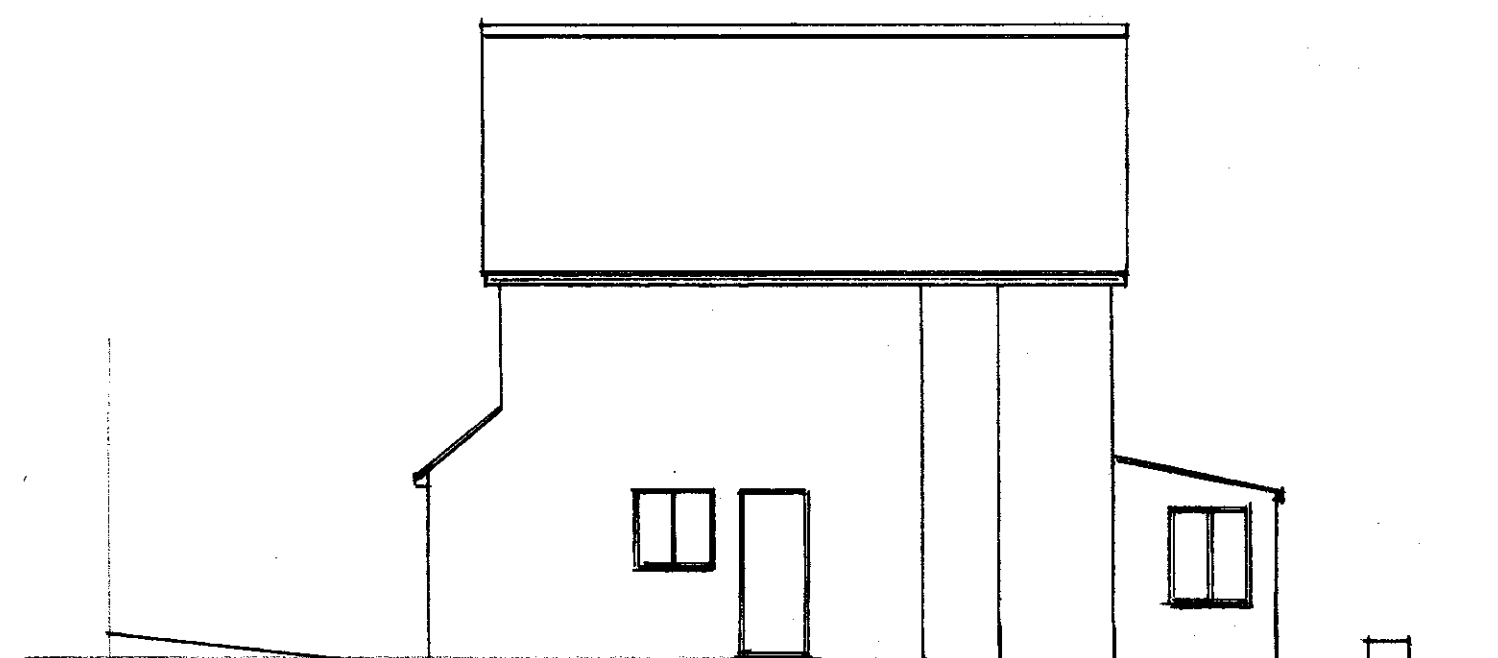


REAR VIEW

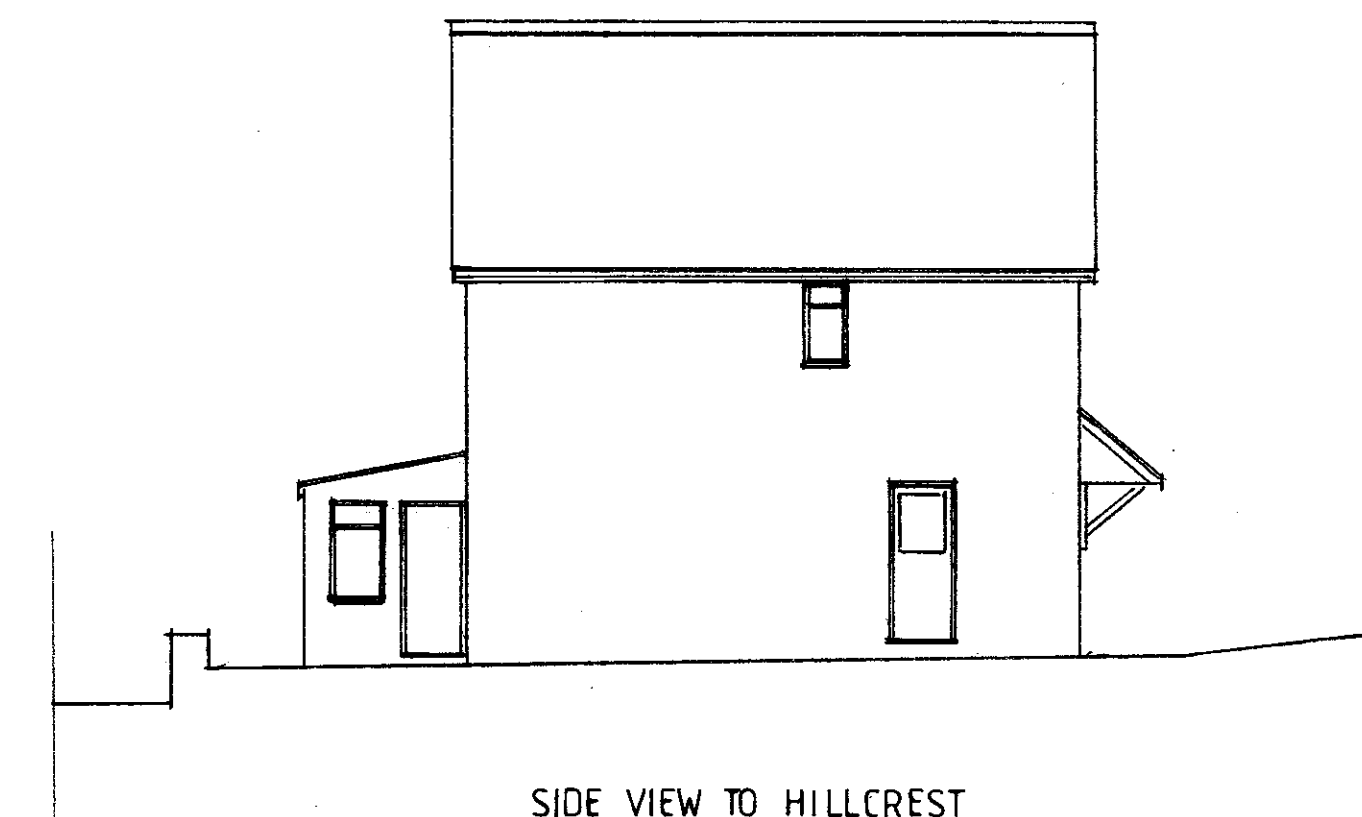

SIDE VIEW TO HILLCREST

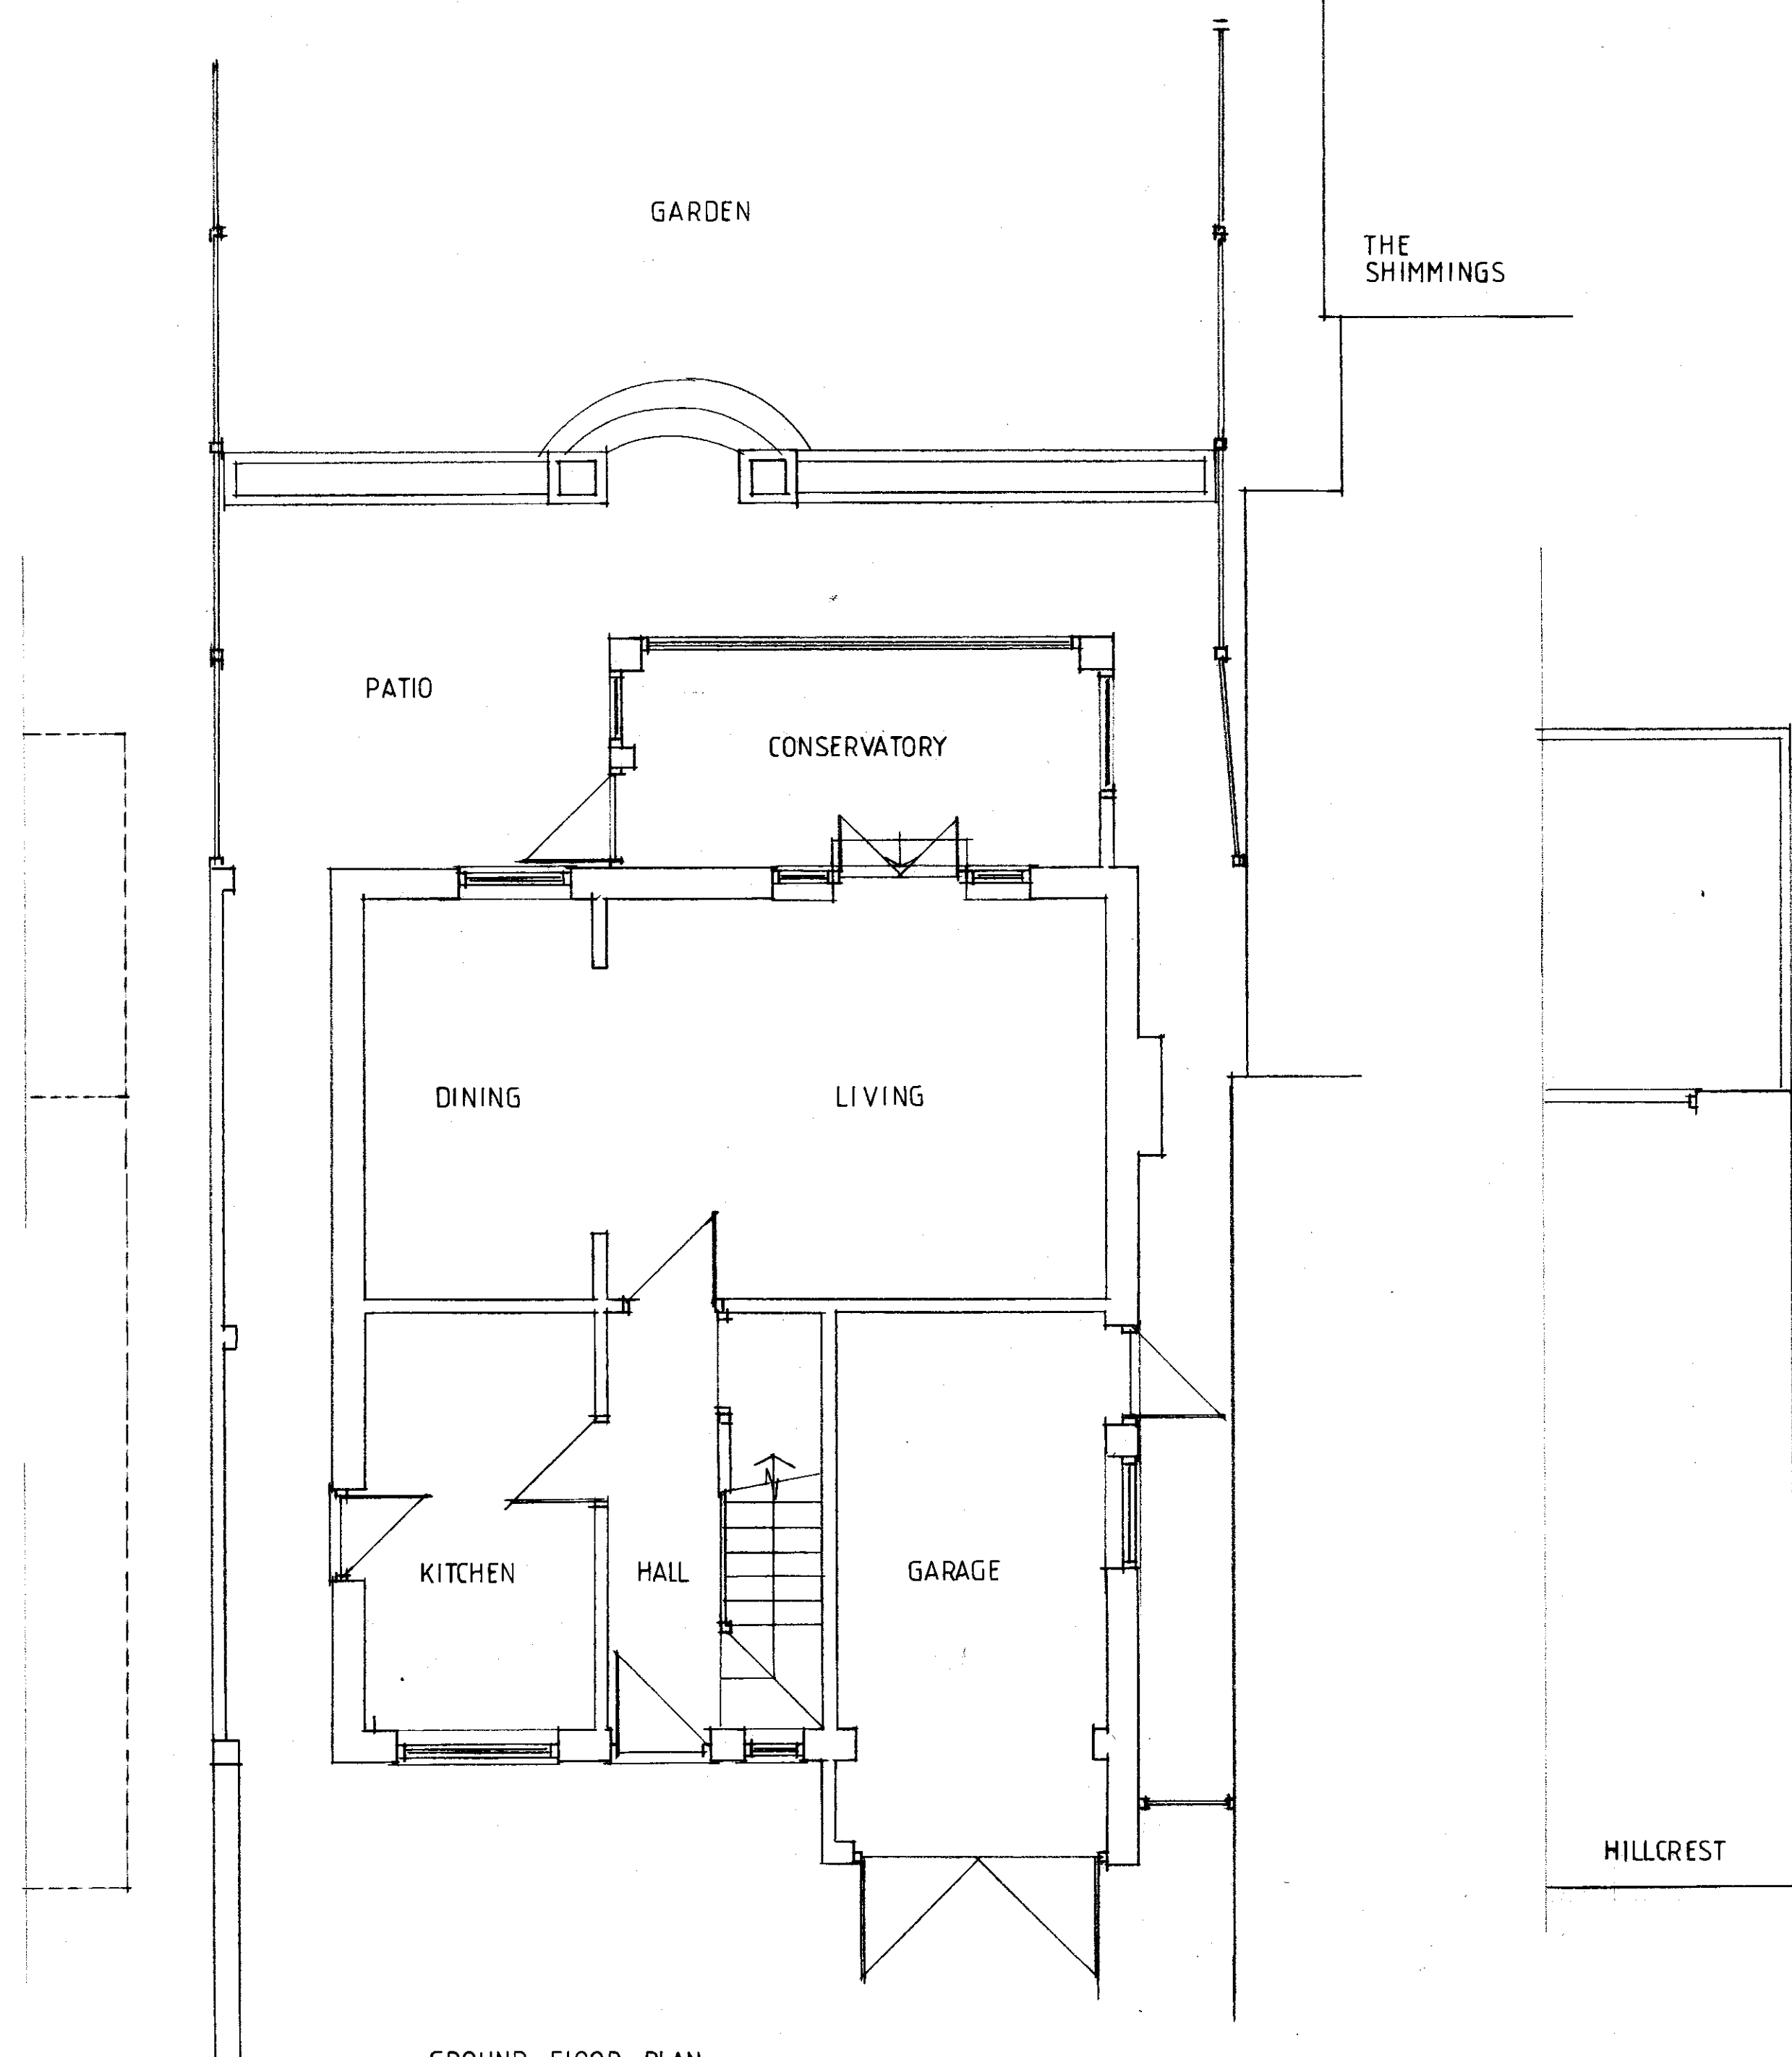

GROUND FLOOR PLAN

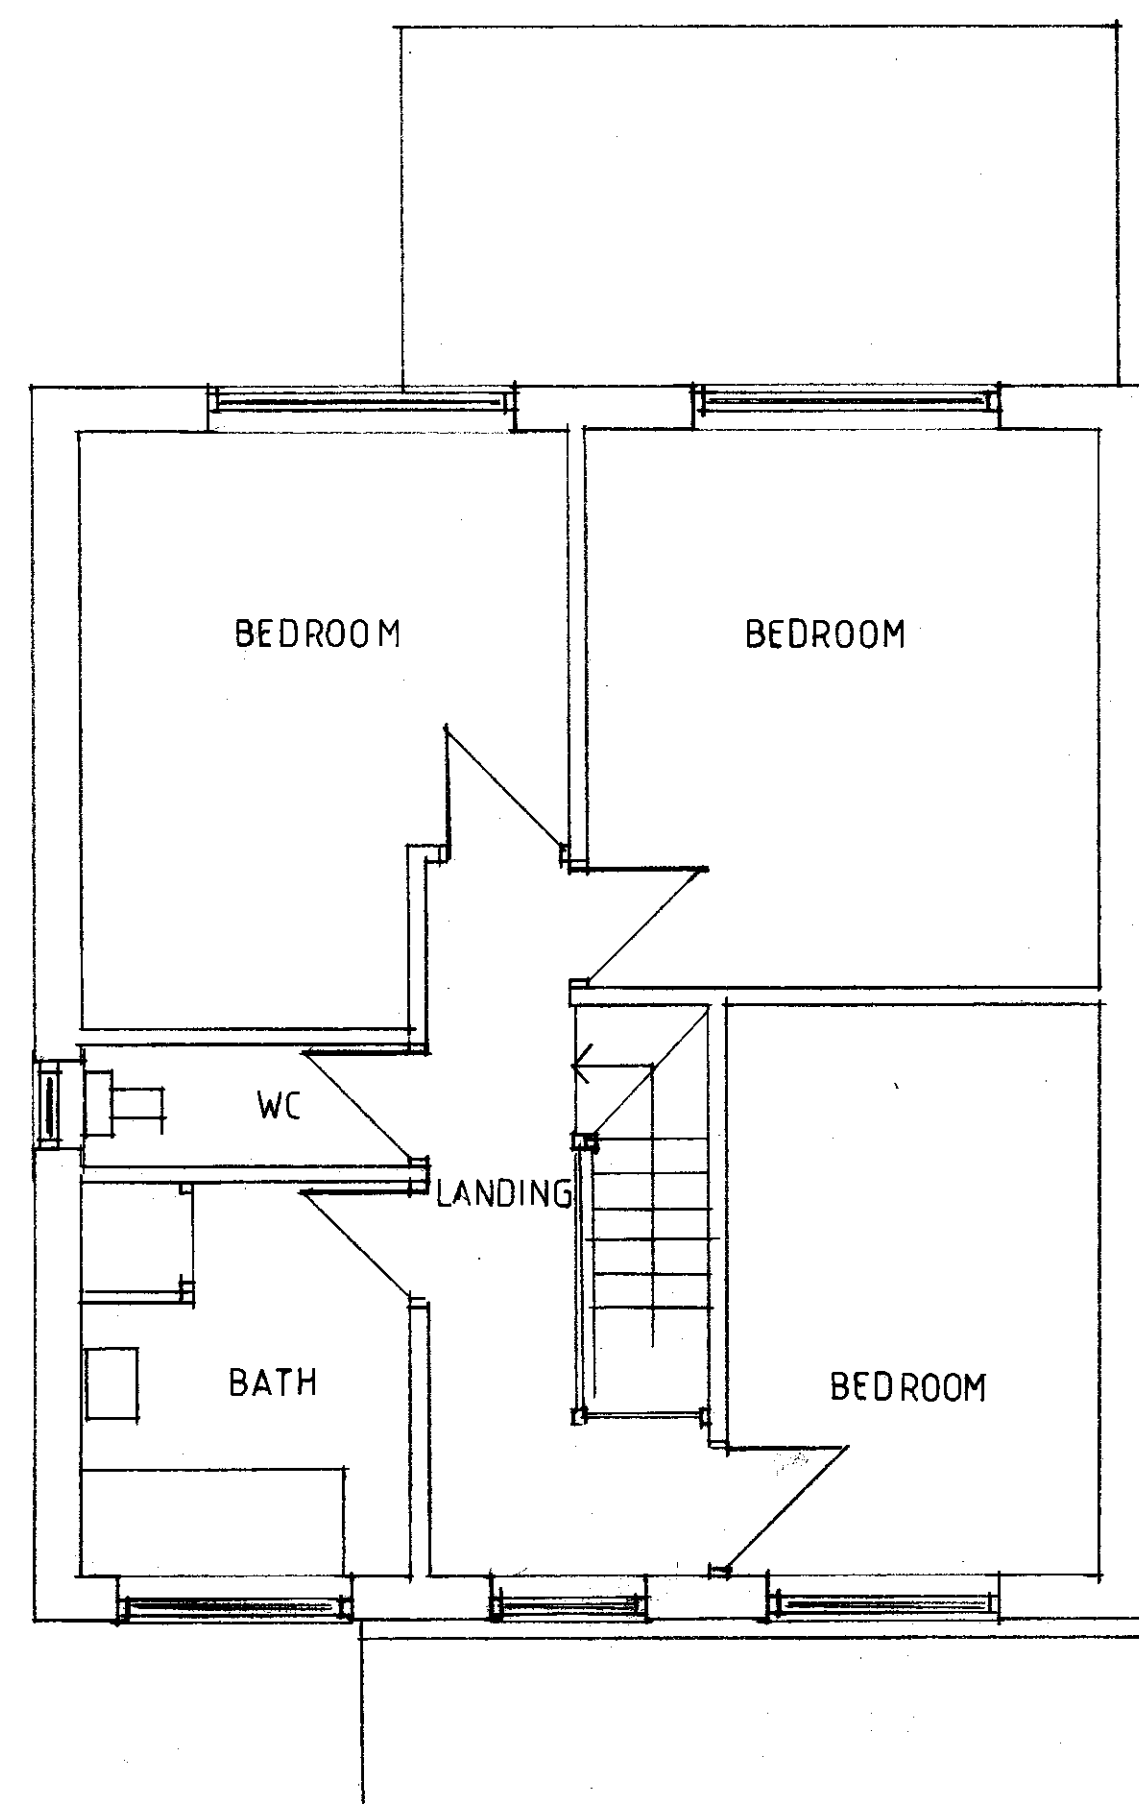

FIRST FLOOR PLAN

homeplans

Church Gardens, Church Hill, Harefield, Middlesex UB9 6DU.

T: 01895 822488
E: patrick@homeplansharefield.com
W: www.homeplansharefield.com



CLIENT: MR J MULLANE

PROJECT: FAIRFIELD
CHURCH HILL, HAREFIELD

TITLE: EXISTING BUILDING
FLOOR PLANS & ELEVATIONS

DRG NO:
1987/1

DATE:
AUG. 2017

SCALE:
1:50 | 1:100 AT A1

DRAWN:

