


SITE LAYOUT PLAN 1:200

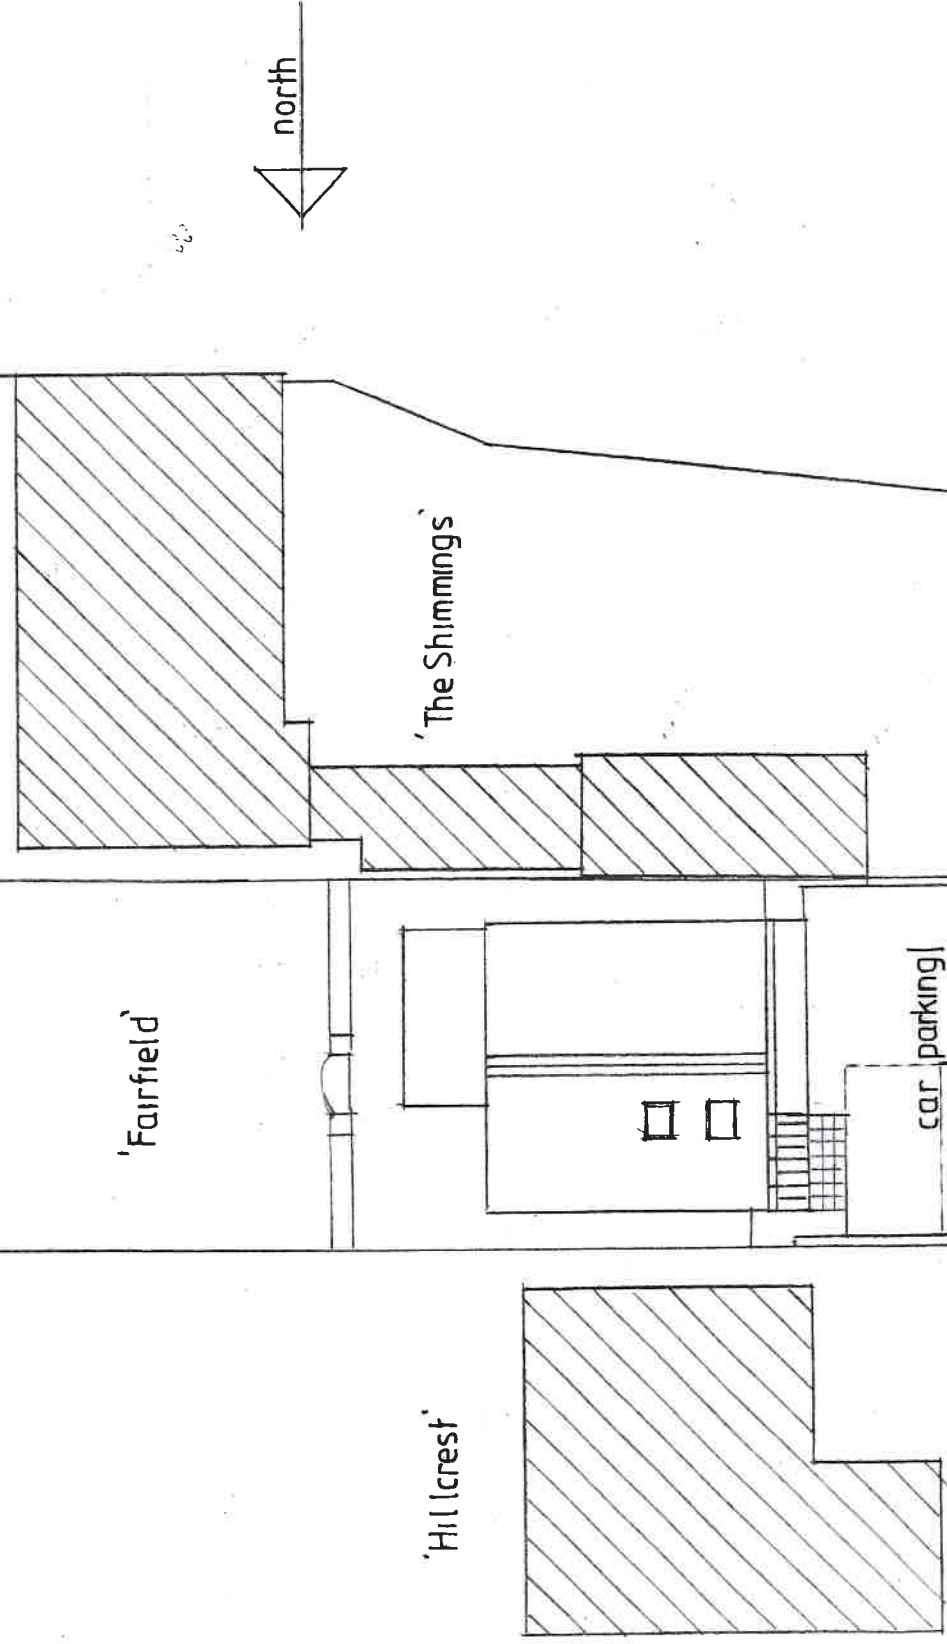

SITE LOCATION 1:1250



homeplans

Church Gardens, Church Hill, Harefield, Middlesex UB9 6DU

T: 01895 822488

E: patrick@homeplansharefield.com

W: www.homeplansharefield.com



P J McHugh RIBA
7632833

CLIENT: MR J MULLANE

PROJECT: 'FAIRFIELD'
CHURCH HILL, HAREFIELD

TITLE: DESIGN PROPOSAL - LOFT CONVERSION
SITE PLANS

DRG NO:
1987/11

DATE:
SEPT. 2020

SCALE:
1: 200 AT A3

DRAWN:

Church Hill