



REVISION:	DATE:	NOTE:
A	OCT. 2020	Design amended
B	Dec. 2020	Rear window amended




FRONT VIEW

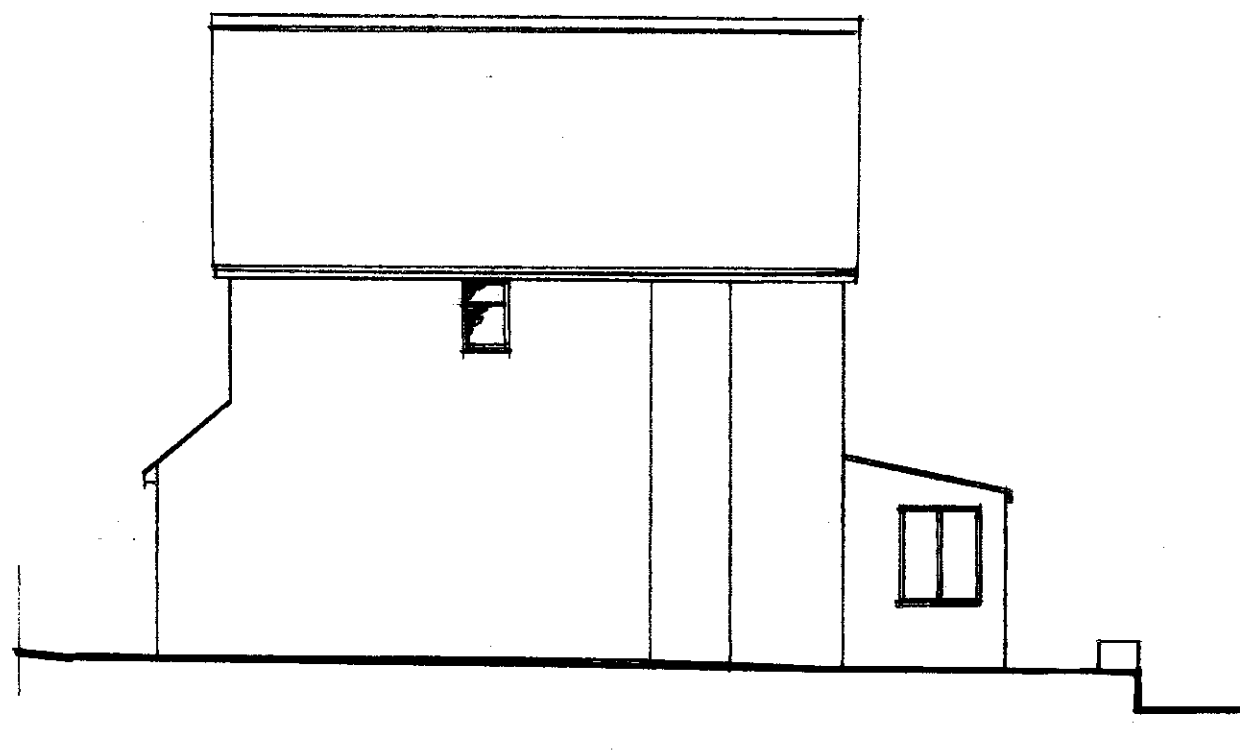


SIDE VIEW TO THE SHIMMINGS

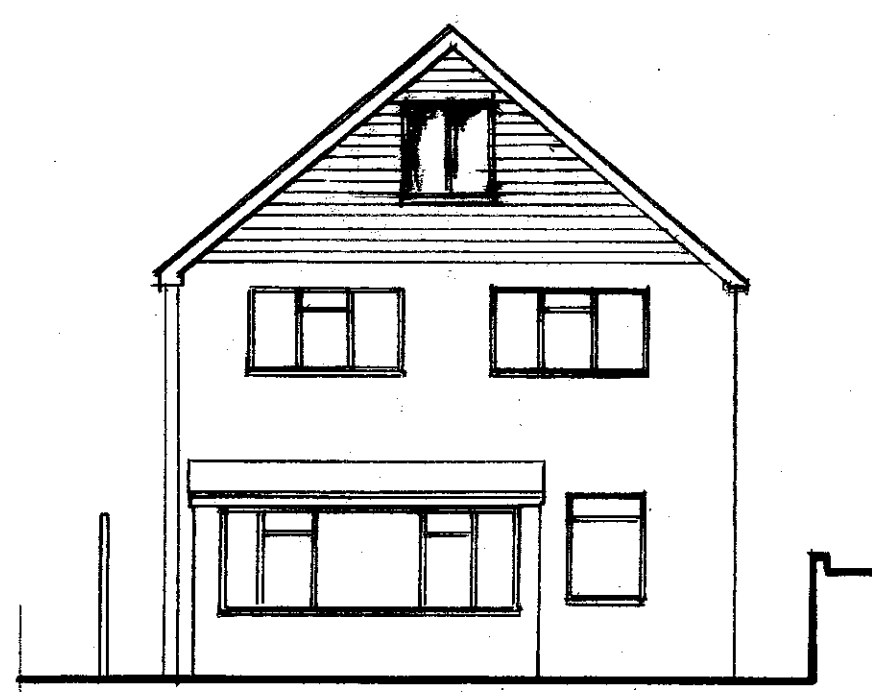


REAR VIEW

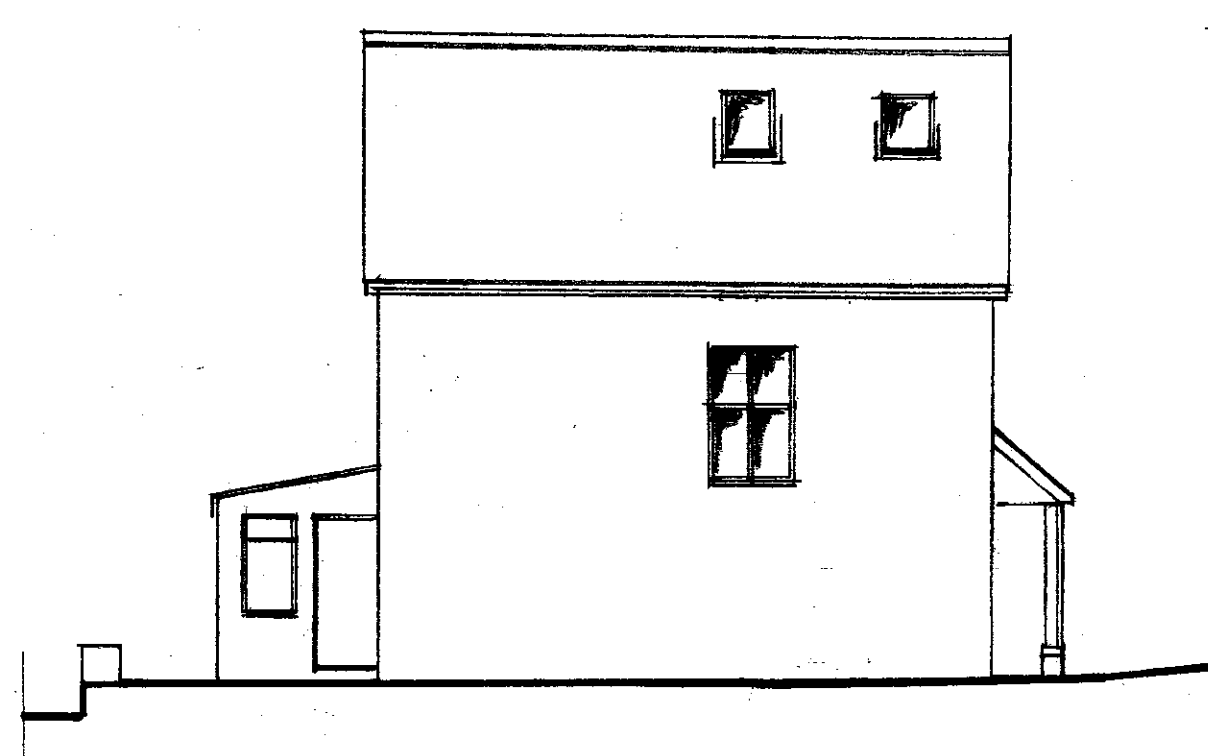


SIDE VIEW TO HILLCREST

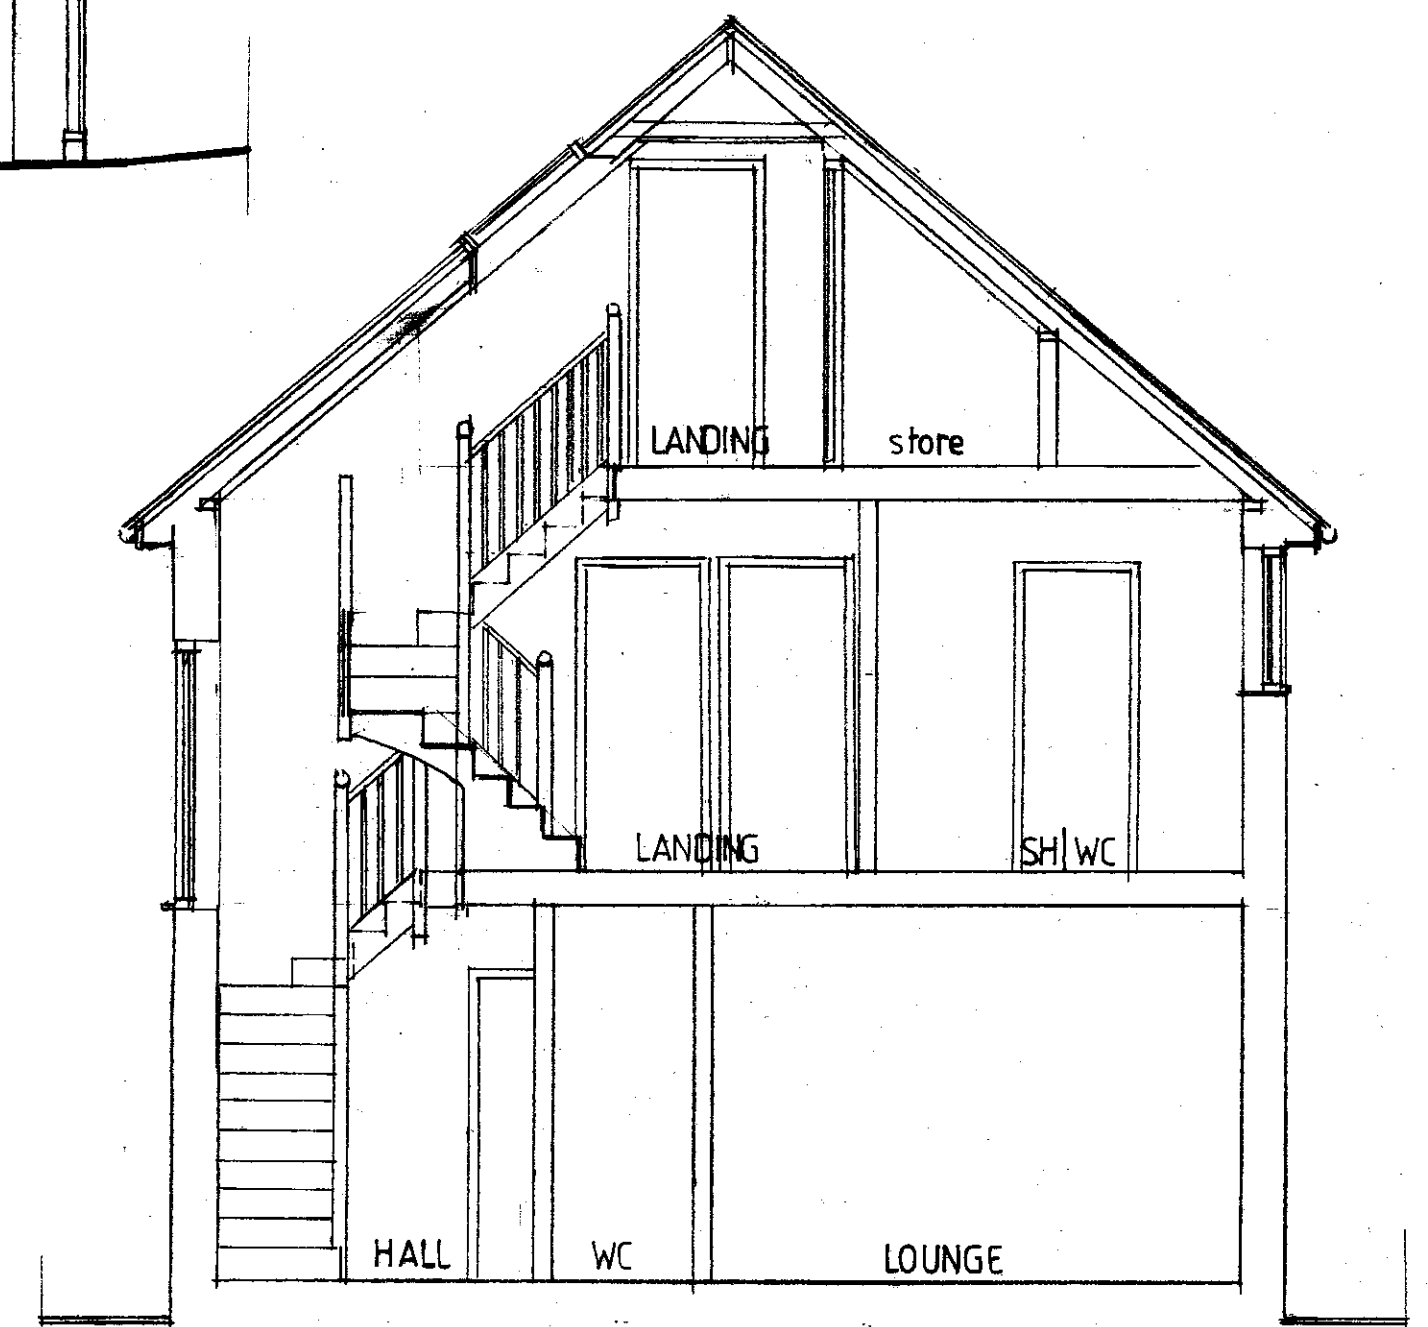


CROSS SECTION

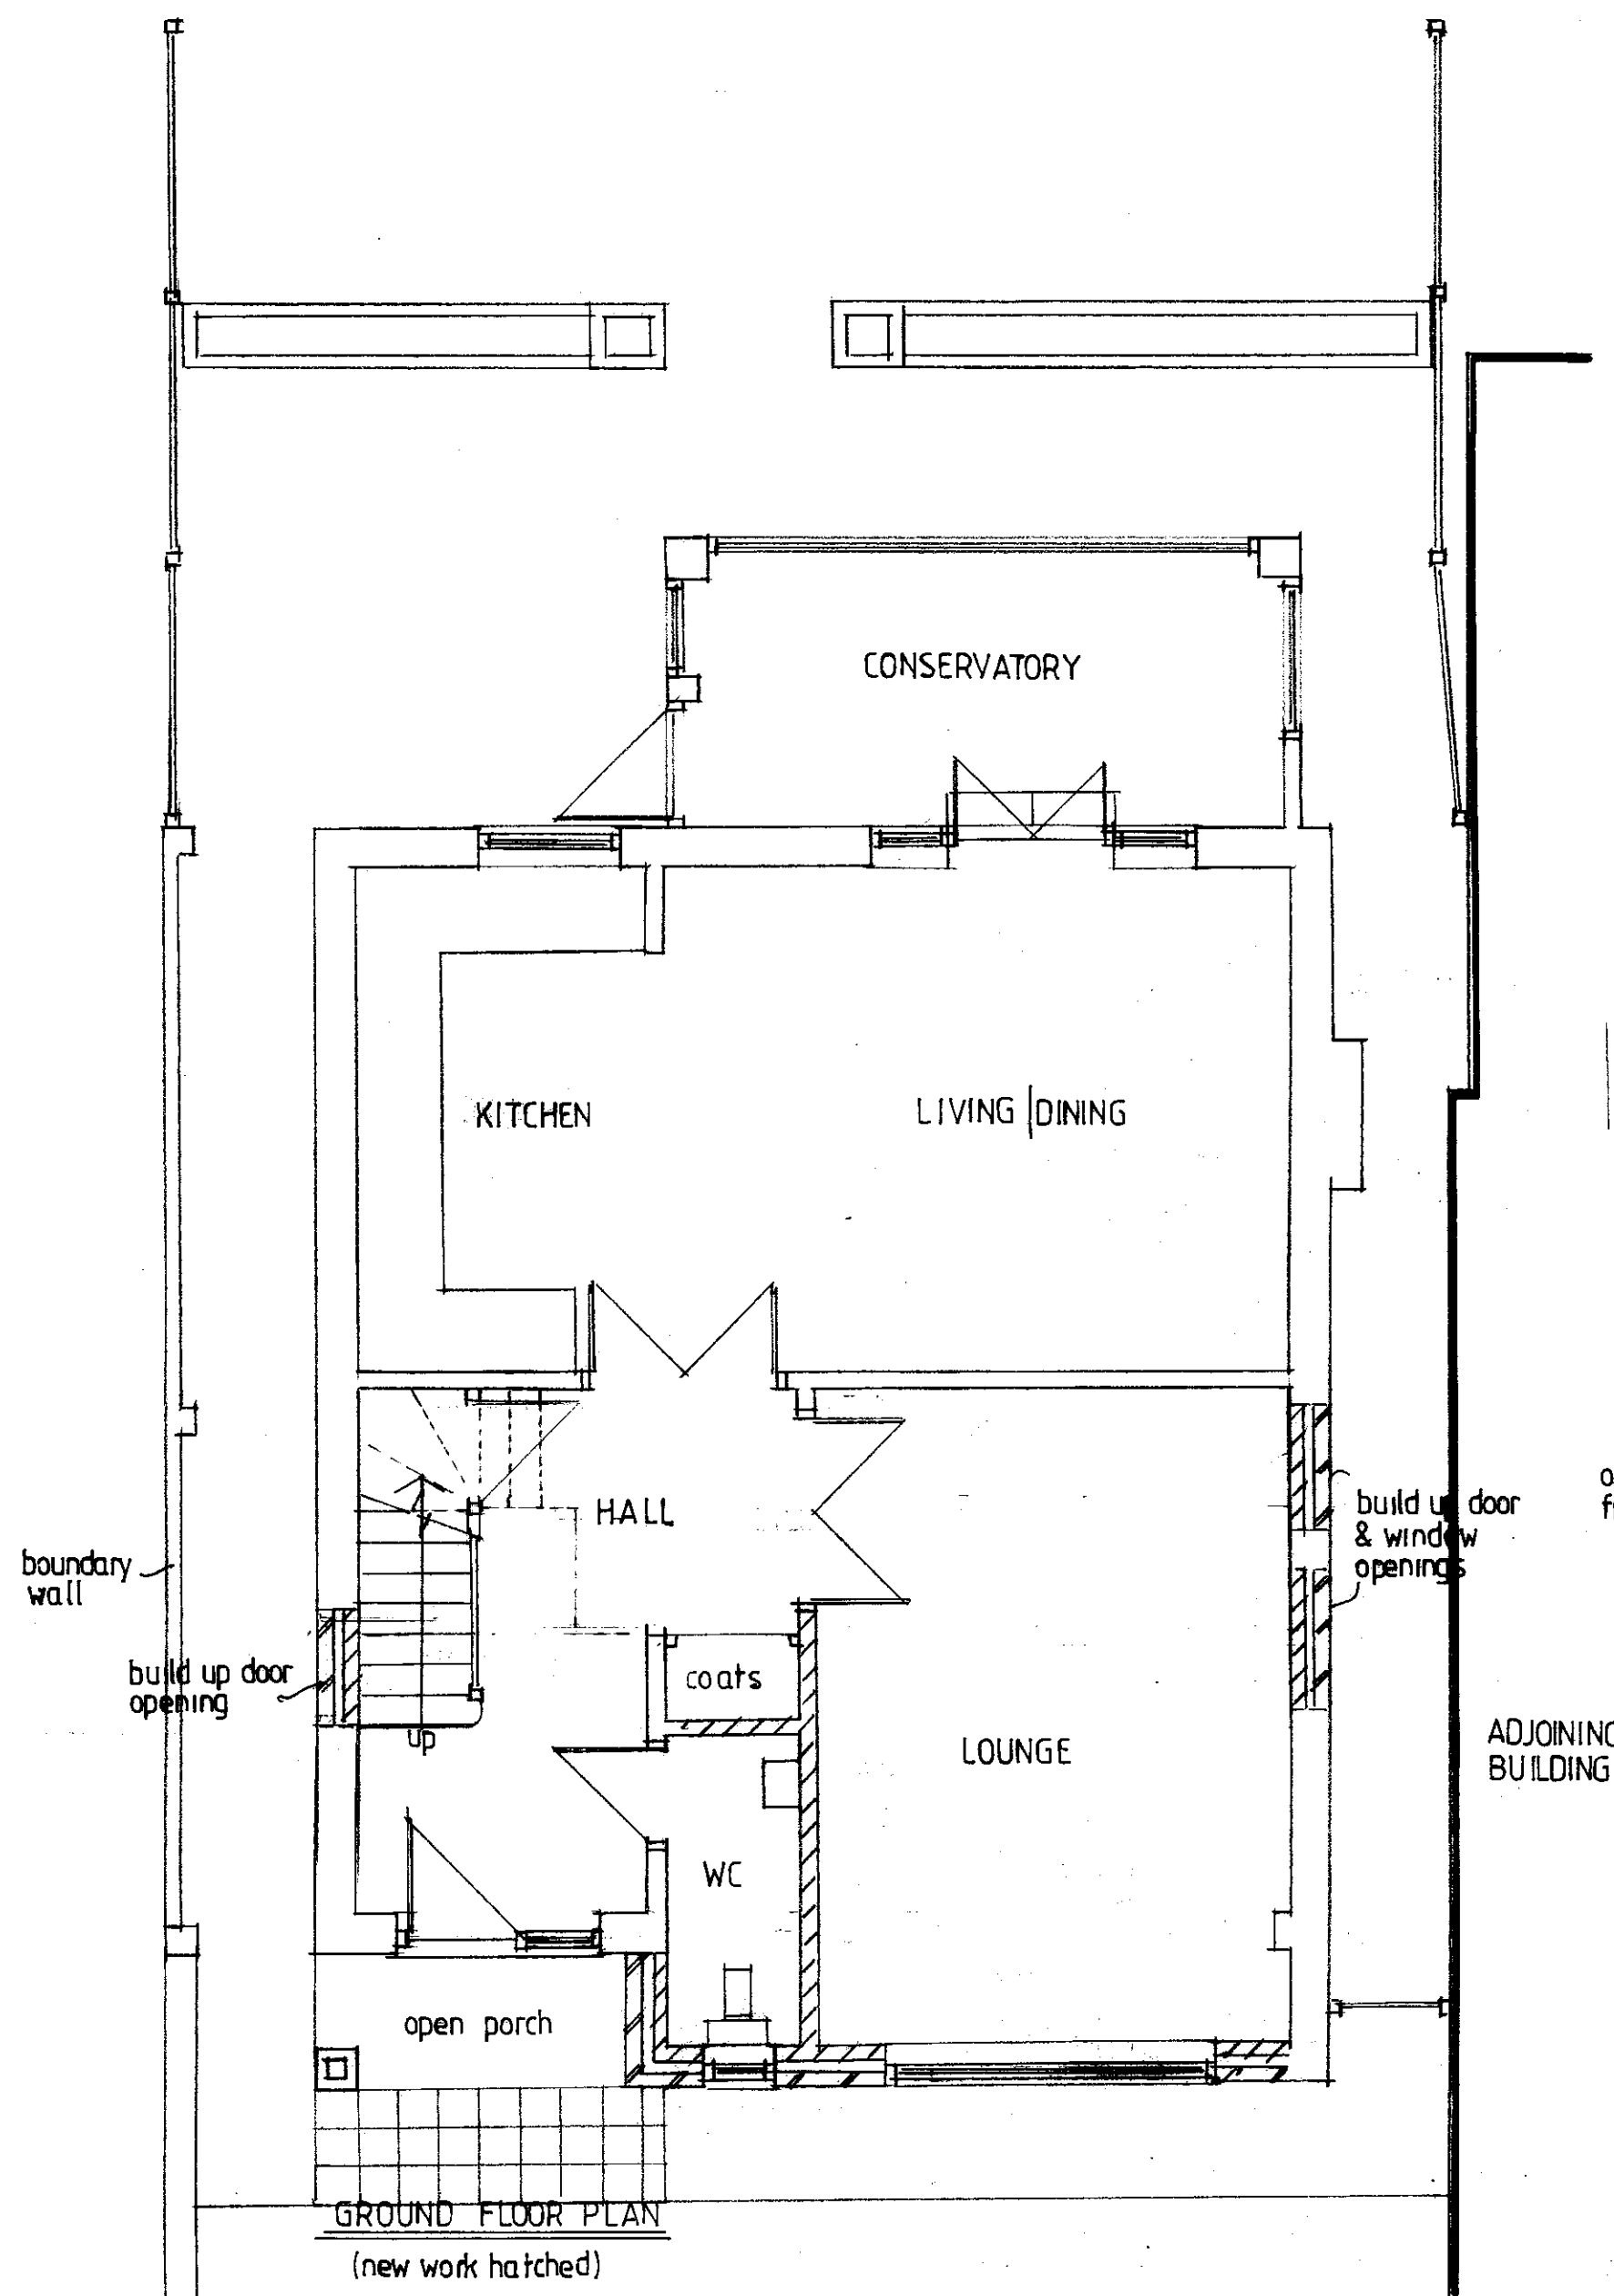

GROUND FLOOR PLAN
(new work hatched)

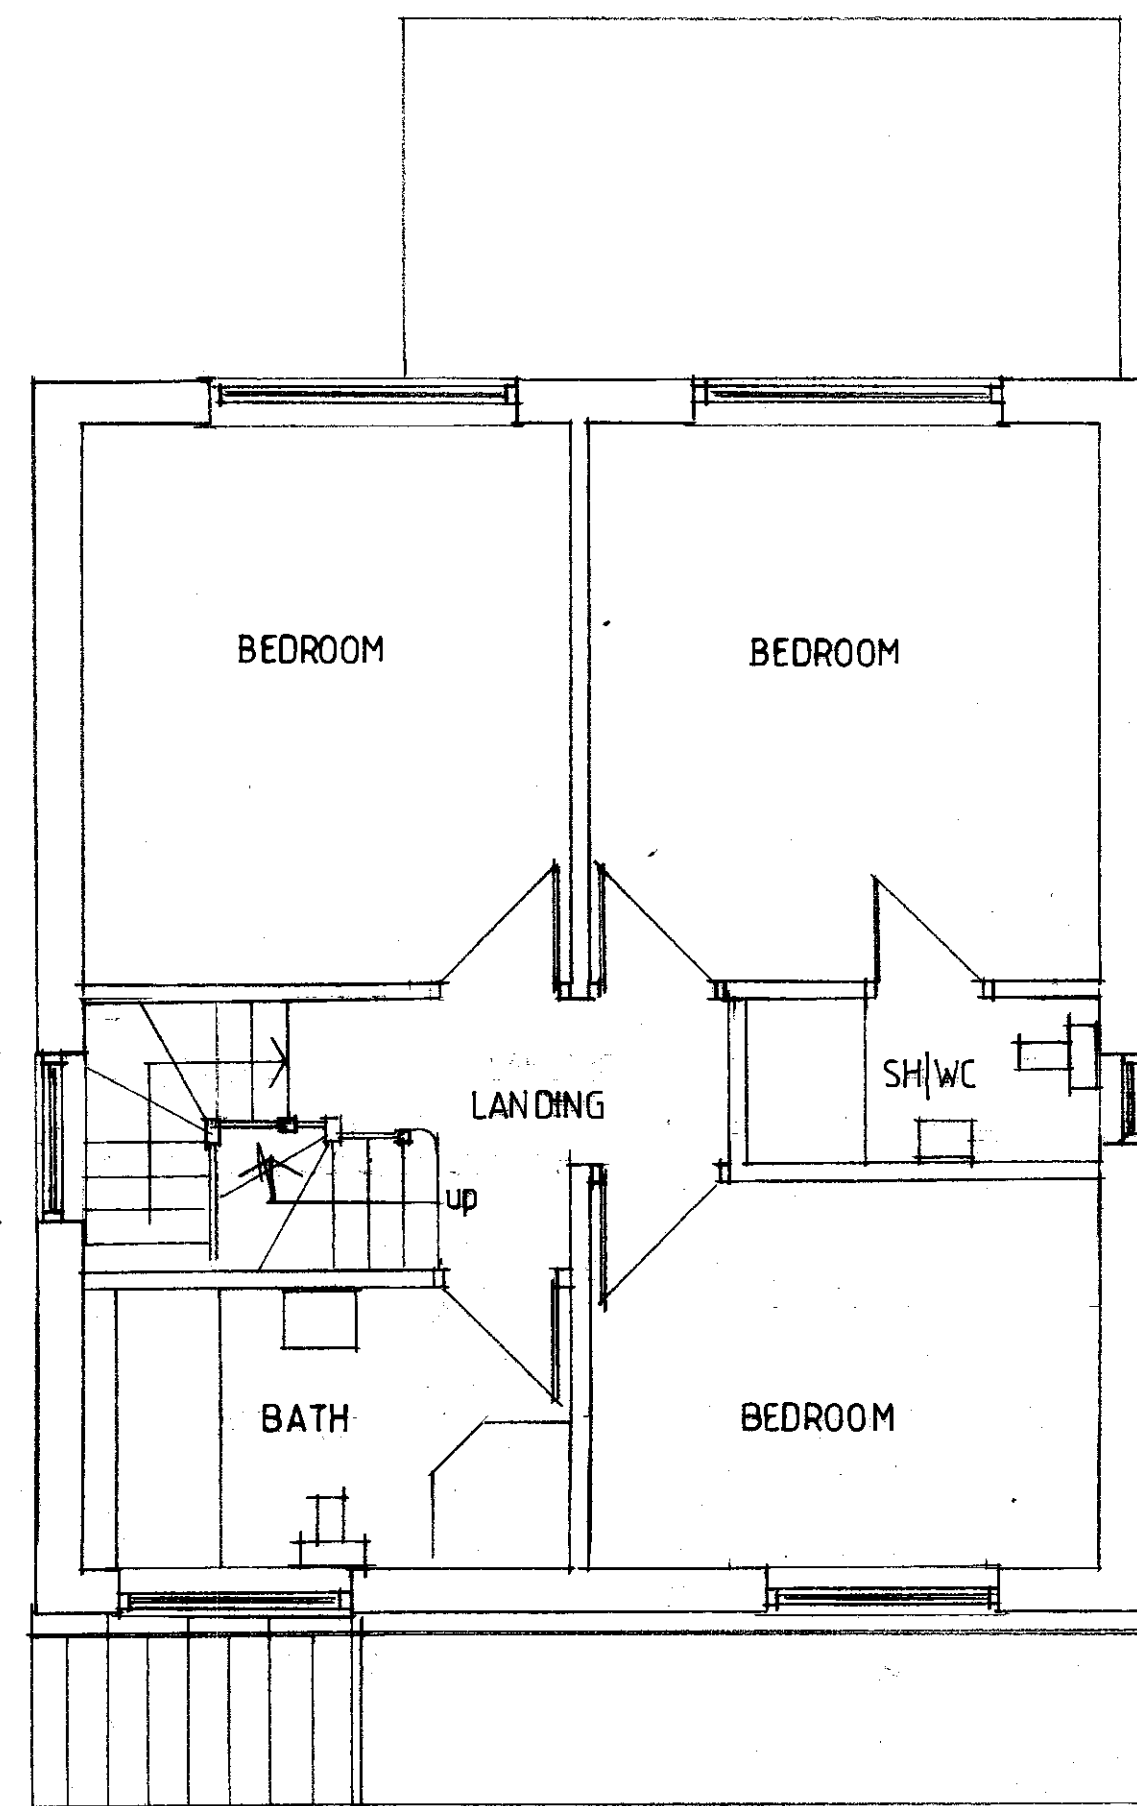

FIRST FLOOR PLAN

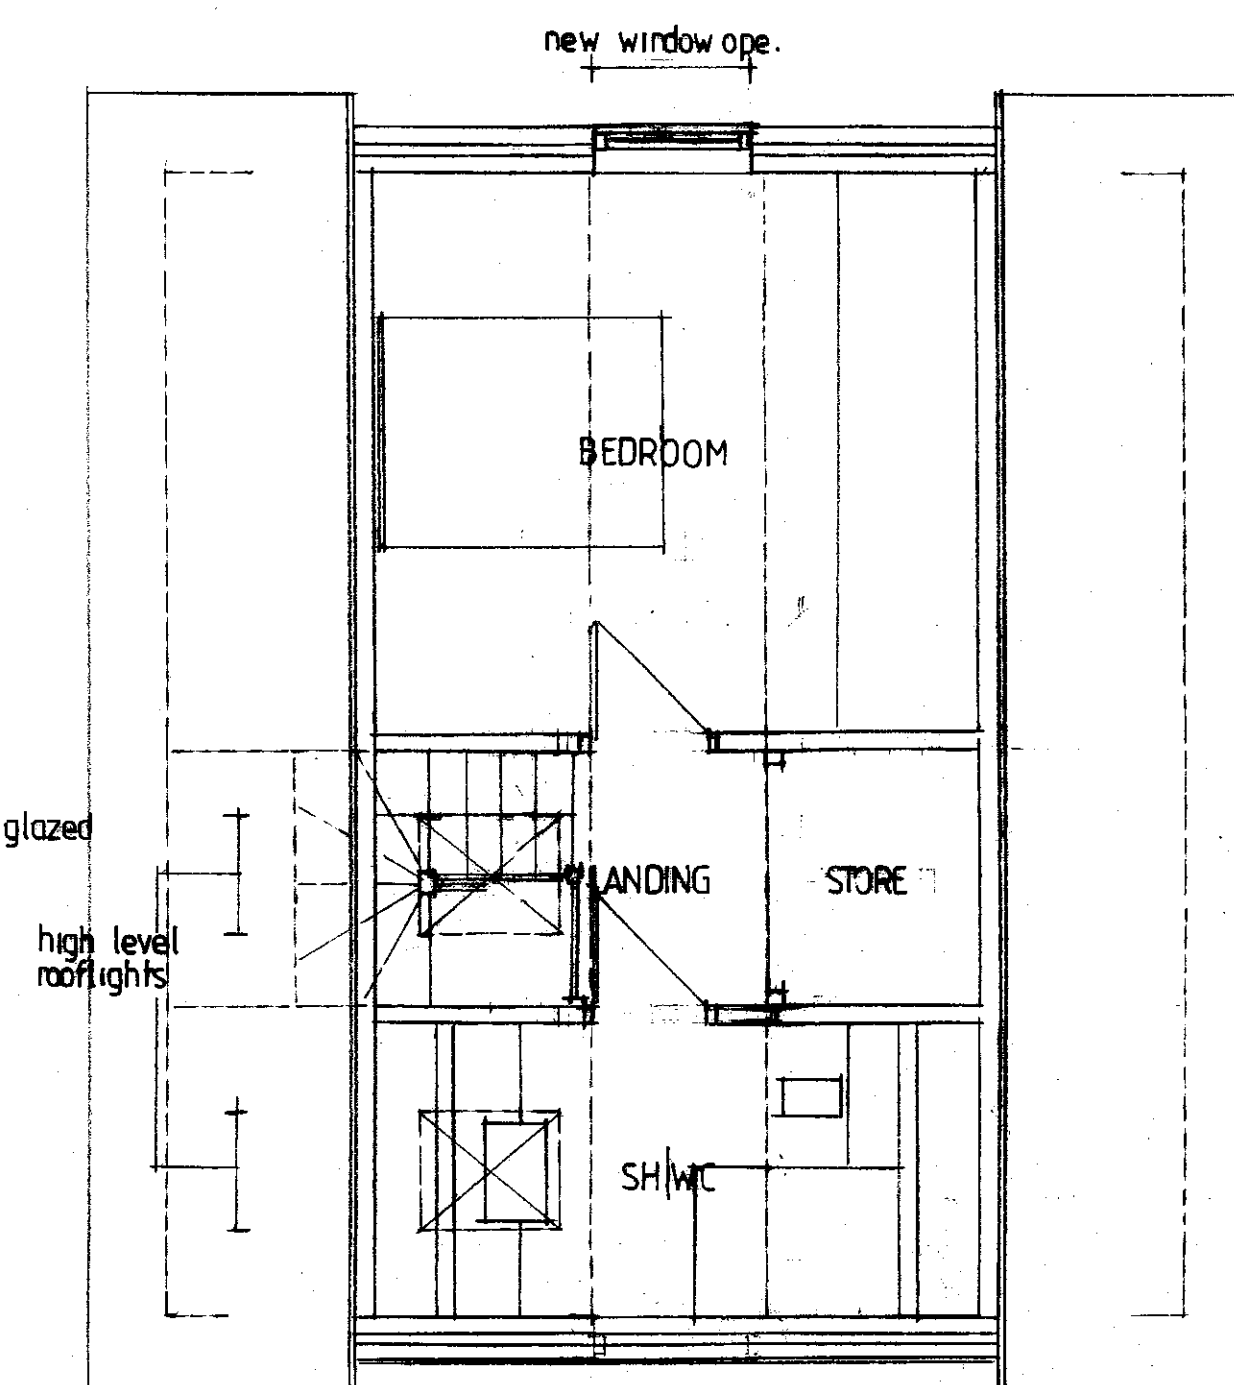

ATTIC LEVEL PLAN

homeplans

Church Gardens, Church Hill, Harefield, Middlesex UB9 6DU

T: 01895 822488
E: patrick@homeplansharefield.com
W: www.homeplansharefield.com



CLIENT: MR J MULLANE

PROJECT: 'FAIRFIELD'
CHURCH HILL, HAREFIELD

TITLE: DESIGN PROPOSAL - LOFT CONVERSION
FLOOR PLANS & ELEVATIONS

DWG NO:
1987/10

DATE:
SEPT. 2020

SCALE:
1:50 | 1:100 AT A1

DRAWN:

A B

