
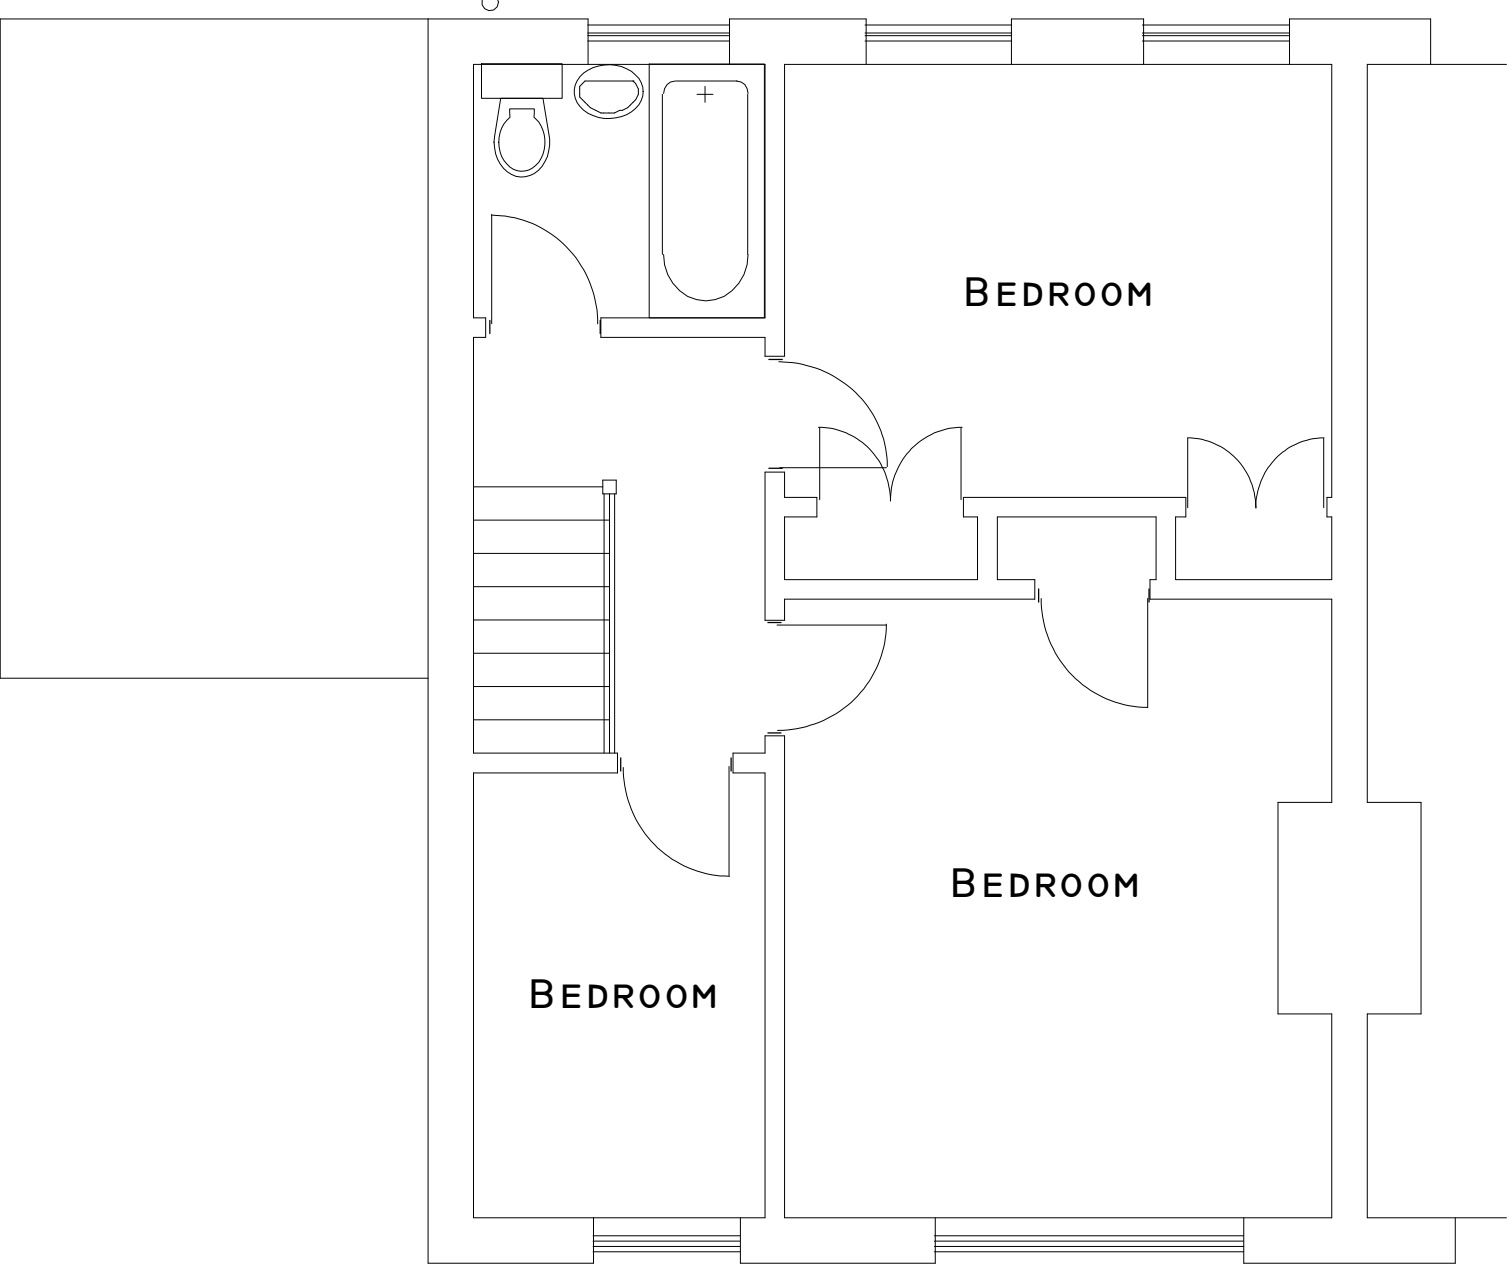


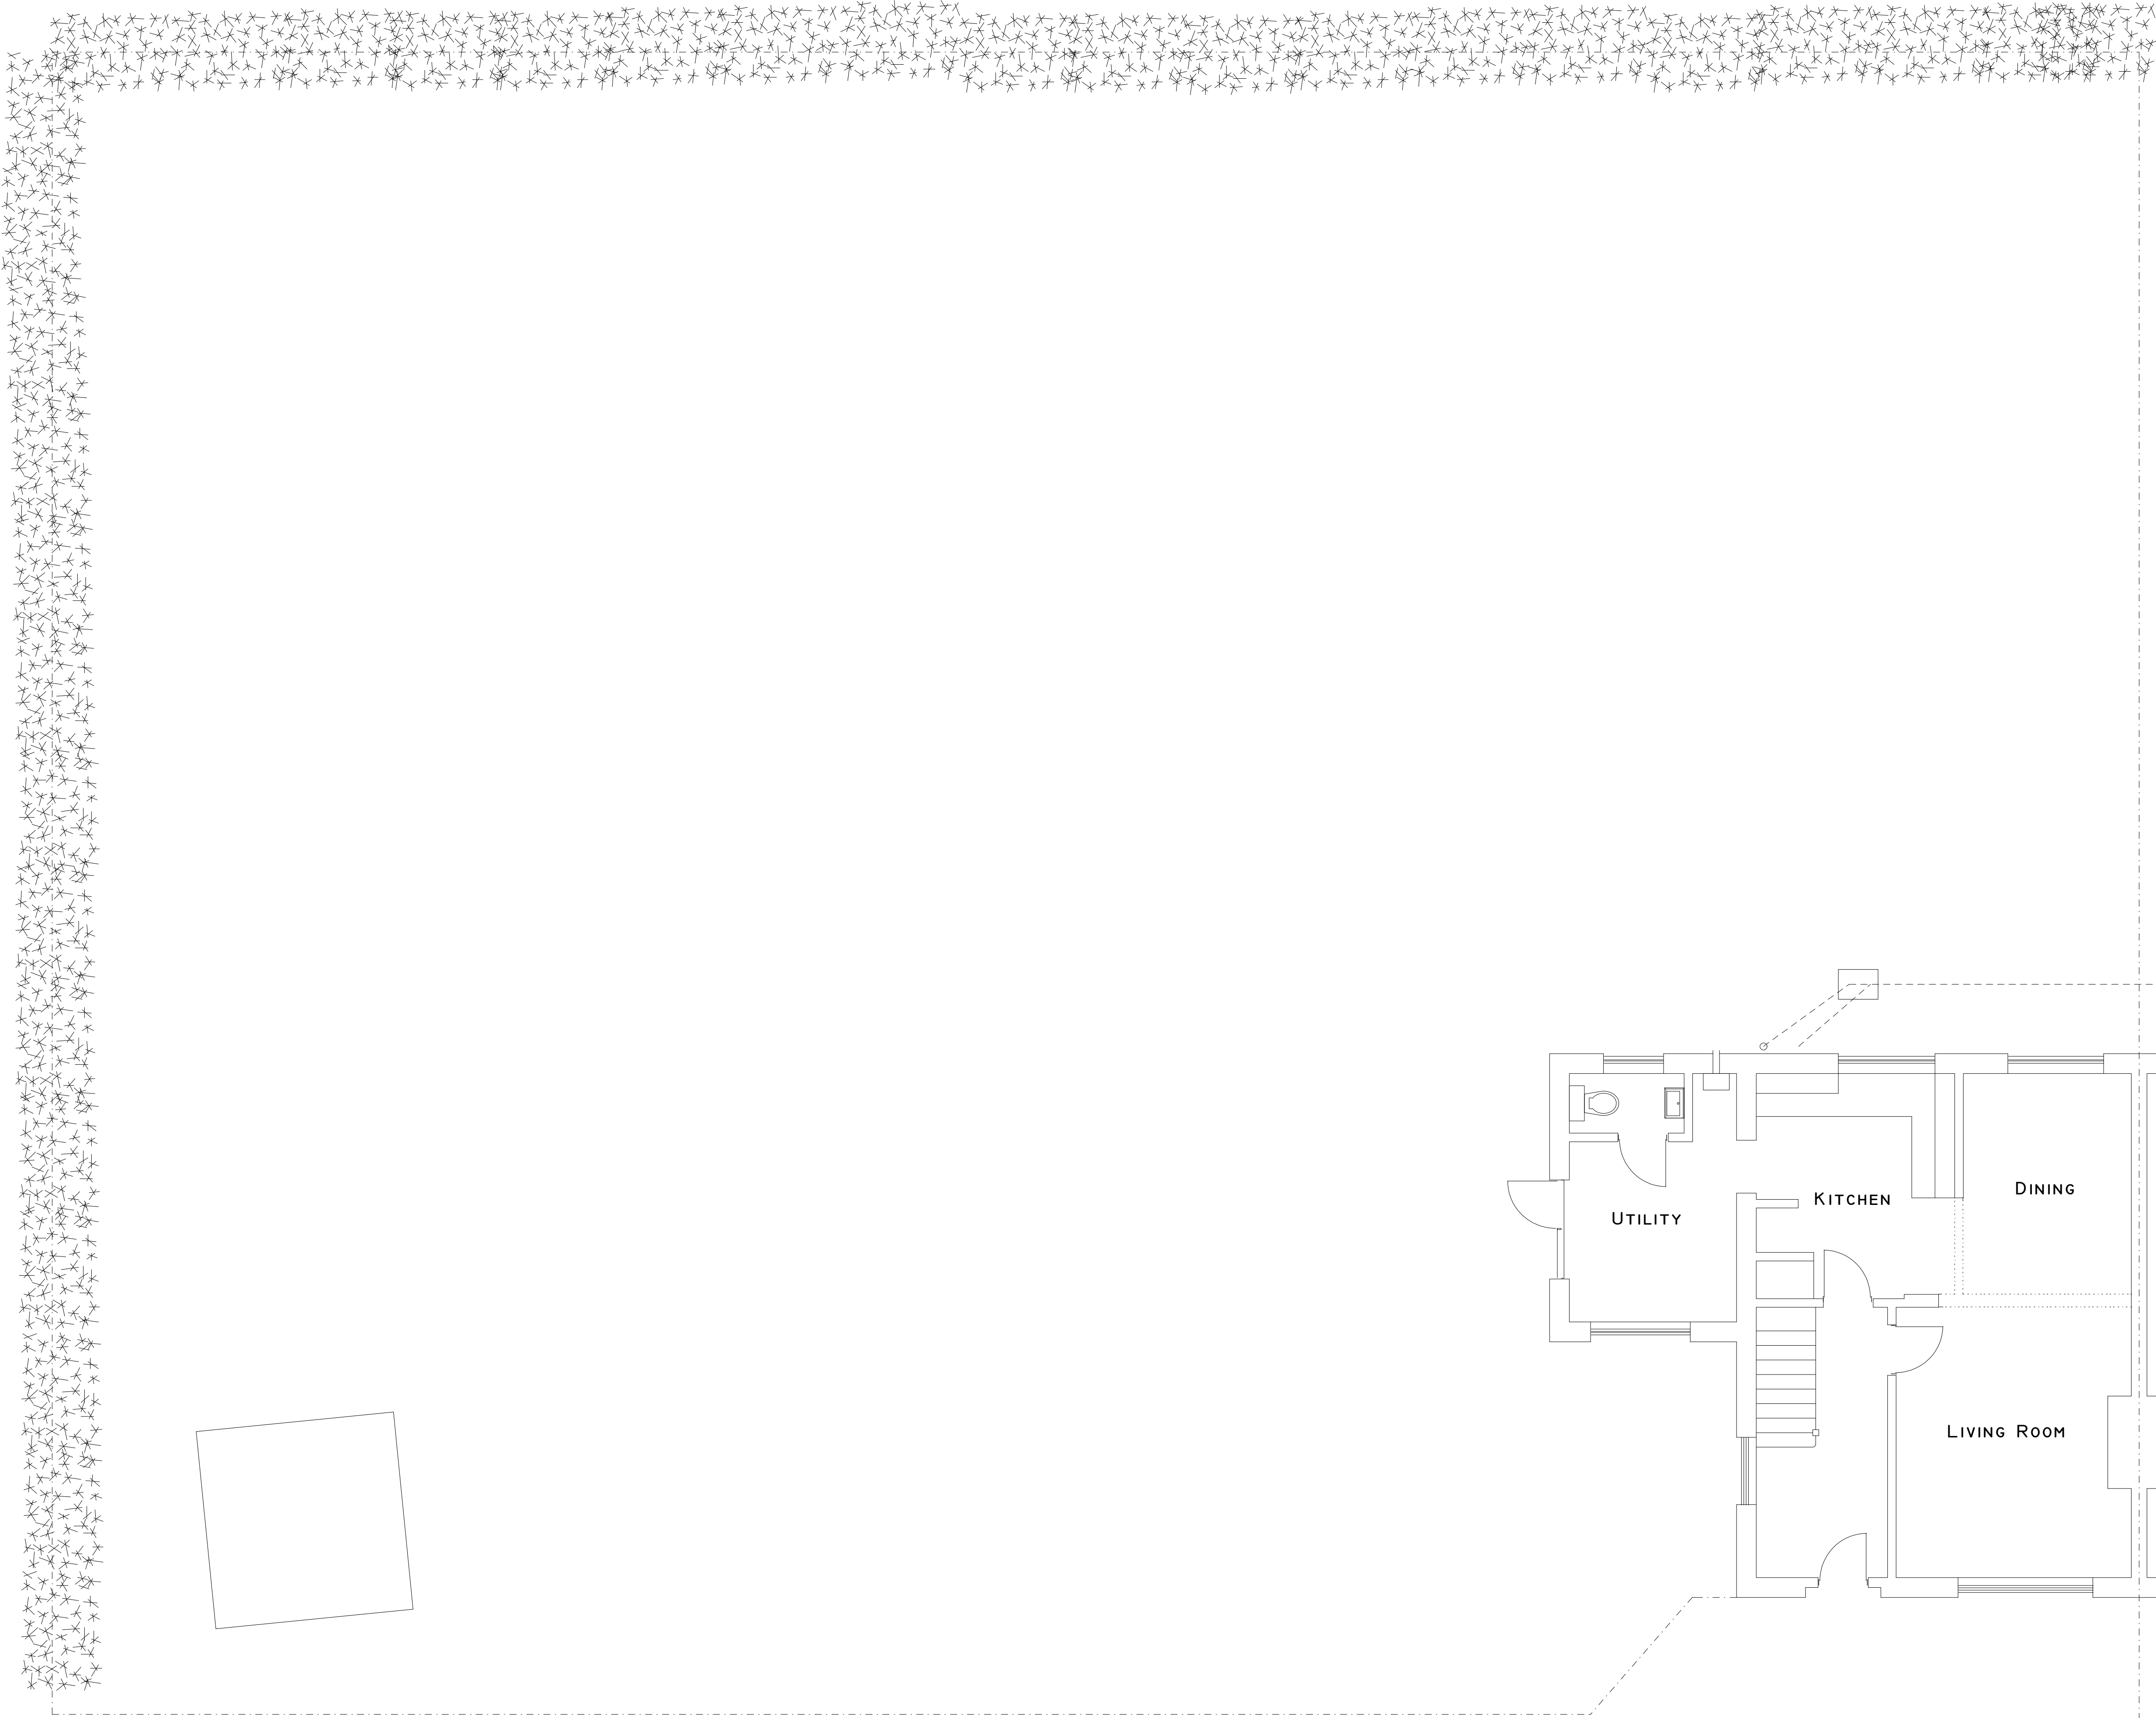

17 NINE ELMS CLOSE
COWLEY

PLAN

PROJECT

Existing and Proposed Floor Plans

Two Storey/Single Storey Rear Extension

DWG No

01

Rev: -

Date: August 2020

Project: 17 Nine Elms Close, Cowley

Scale 1:50 @ A0

Checked: AW

Drawing Title: Existing & Proposed Floor Plans

Status: Planning

Job No: 288

Highford
Design and Build Limited

27 Bellamy Close, Ickenham, Middlesex, UB10 8SJ
email: info@highforddesign.co.uk - web: www.highforddesign.co.uk
telephone: 01845 622575 - mobile: 079557 340205

General Notes:
1. All dimensions to be checked on site prior to construction any discrepancies should be reported to the highford design.
2. All drawings are indicative of architect's visual requirements only and draw design intent only.
As this is a computer drawing scale of drawings can vary on printing check on site for setting-out.
Copyright: Highford Design 2019
This drawing is made for the use to calculate prices for the proposed variations. All dimensions to be checked on site by contractor and such dimensions to be their responsibility. Do not scale drawings.