


PRIOR APPROVAL APPLICATION

FOR A SINGLE STOREY REAR EXTENSION

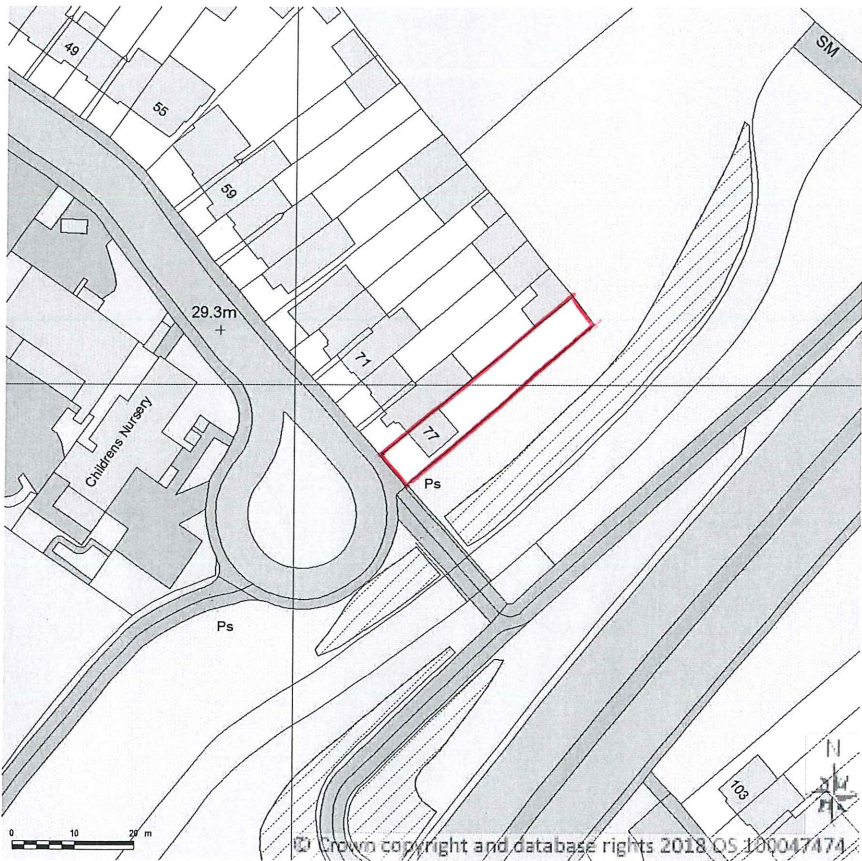


SITE LOCATION PLAN
AREA 2 HA
SCALE 1:1250 on A4
CENTRE COORDINATES: 511323, 181492



Supplied by Streetwise Maps Ltd
www.streetwise.net
Licence No: 100047474
23/08/2018 14:31

LOCATION PLAN
SCALE - 1: 1250.

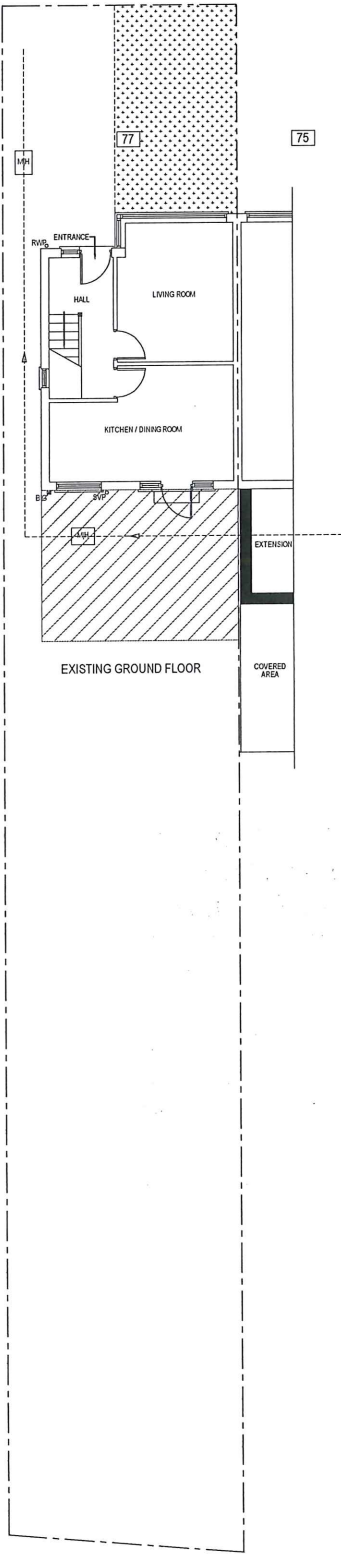





SITE PLAN
SCALE - 1: 200.






TECON Ltd.
Consulting Civil & Structural Engineers
116A High Street
Edgware, Middlesex, HA8 7EL.
TEL: 020 8951 5100 FAX: 020 8905 6838

NOTES:	Client
	Job Title 77 CARLYON ROAD, HAYES, UB4 0NS
NOT FOR CONSTRUCTION	

SCALE - 1 : 200.						
			No.	DESCRIPTION	DATE	
Client		Scale 1 : 1250 / 1 : 200.	Size A3	Drawing Title LOCATION PLAN & SITE PLAN		
Job Title 77 CARLYON ROAD, HAYES, UB4 0NS		Drawn by BHD		Drawing No. 9532	P	01
		Date Aug 2018				

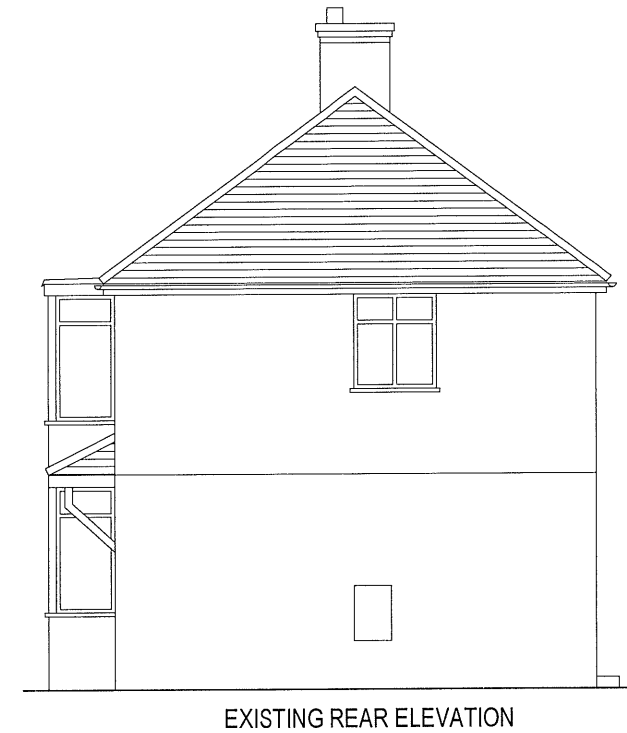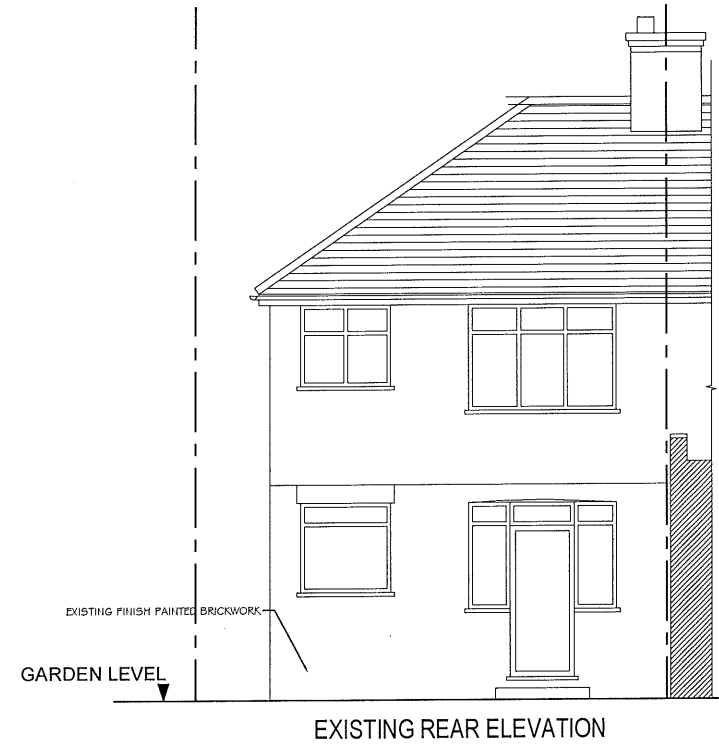 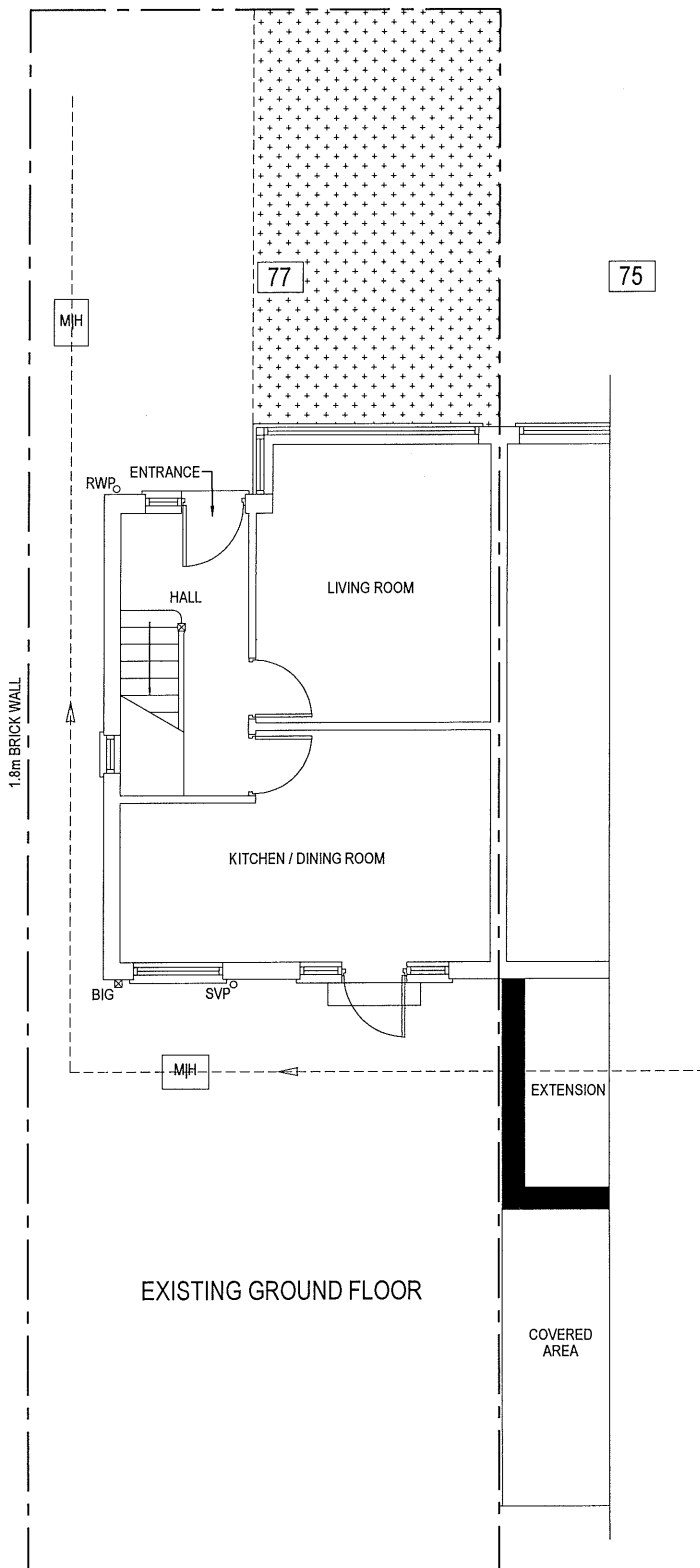

TECON Ltd. Consulting Civil & Structural Engineers 116A High Street Edgware, Middlesex, HA8 7EL. TEL: 020 8951 5100 FAX: 020 8905 6838	NOTES:	Client	Scale 1 : 100.	Size A3	Drawing Title						
					EXISTING GROUND FLOOR PLAN & PLAN						
					Job Title 77 CARLYON ROAD, HAYES, UB4 0NS	Drawn by BHD		Drawing No. 9532	P	02	
						Date Aug 2018					
NOT FOR CONSTRUCTION											

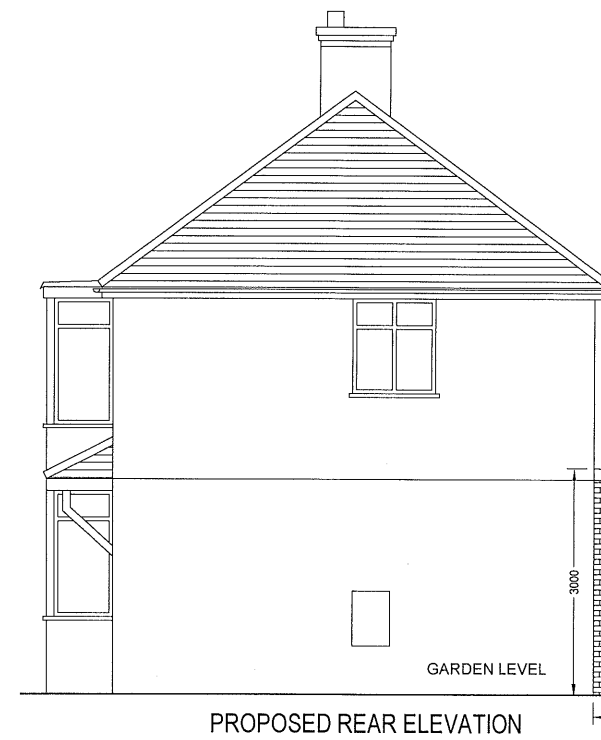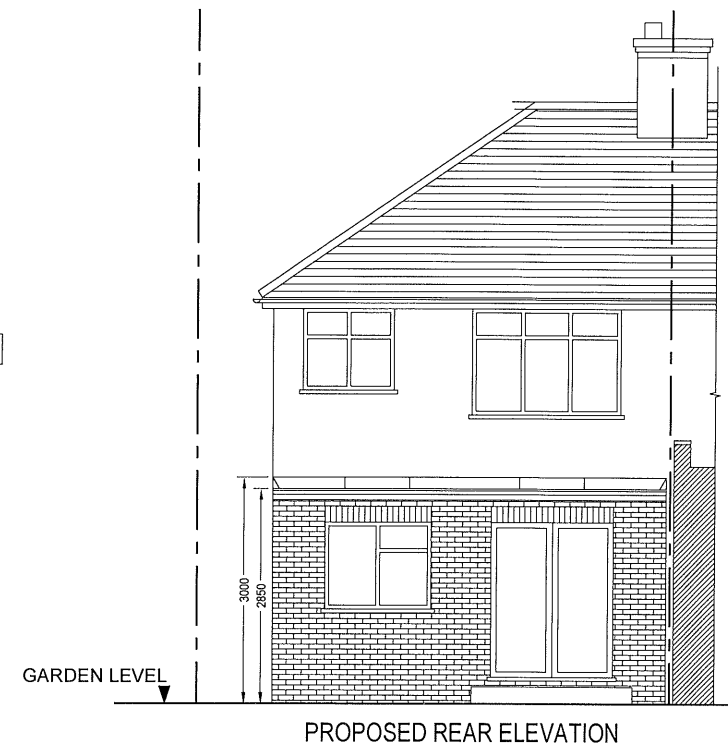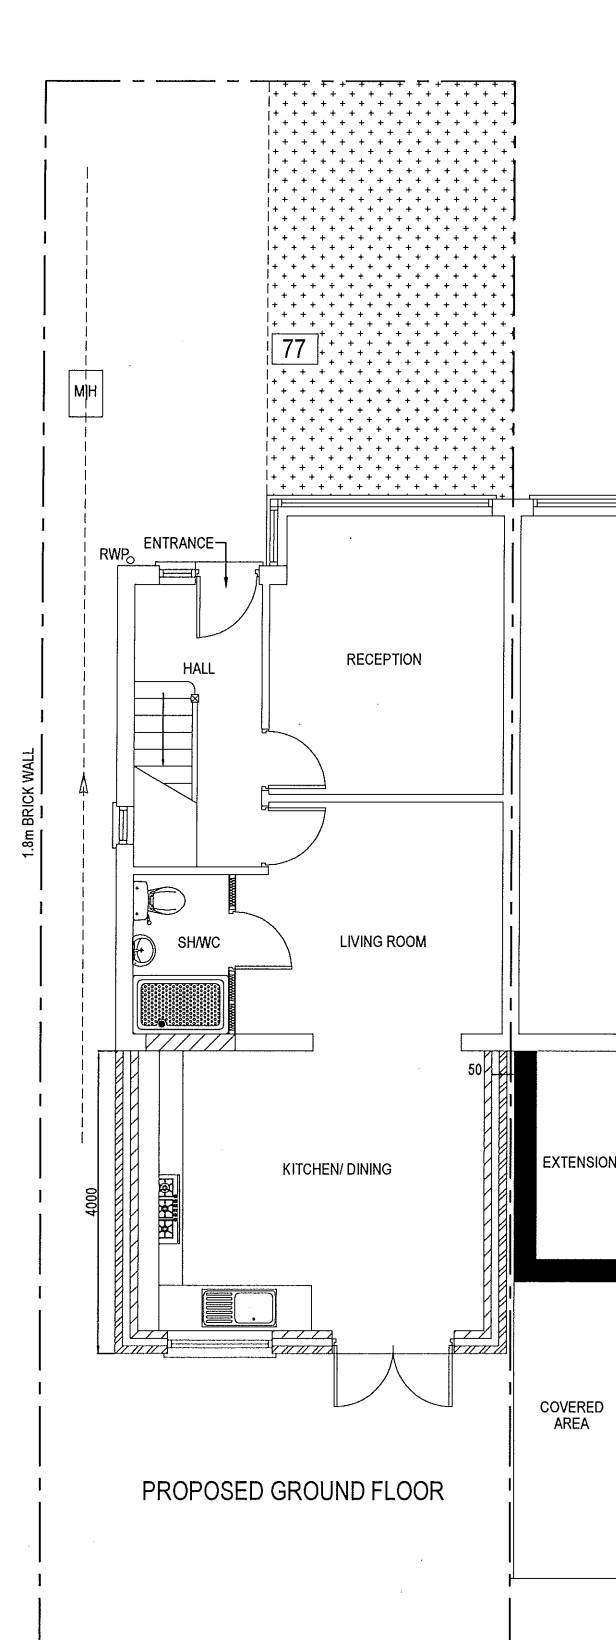

1. ALL FINISHES TO MATCH EXISTING.
2. WALLS TO BE BUILT UP TO MATCH EXISTING.
3. ALL NEW WINDOWS TO MATCH EXISTING.
4. FLAT ROOF OVER PROPOSED EXTENSION.
5. R - ROOF LIGHTS

