




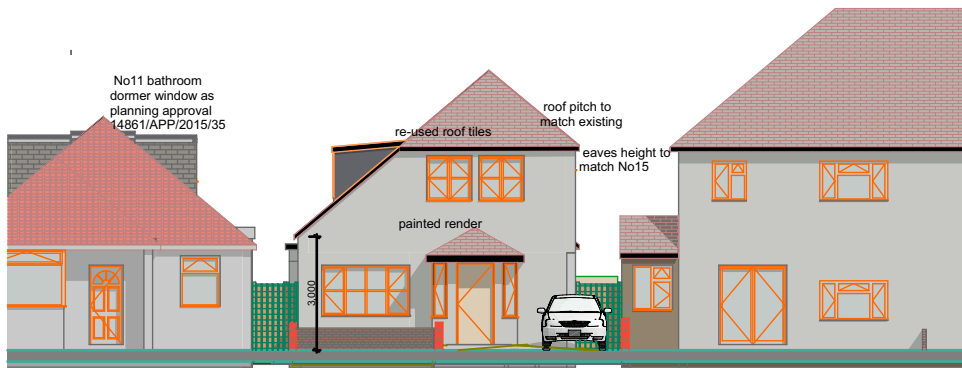


Front Elevation

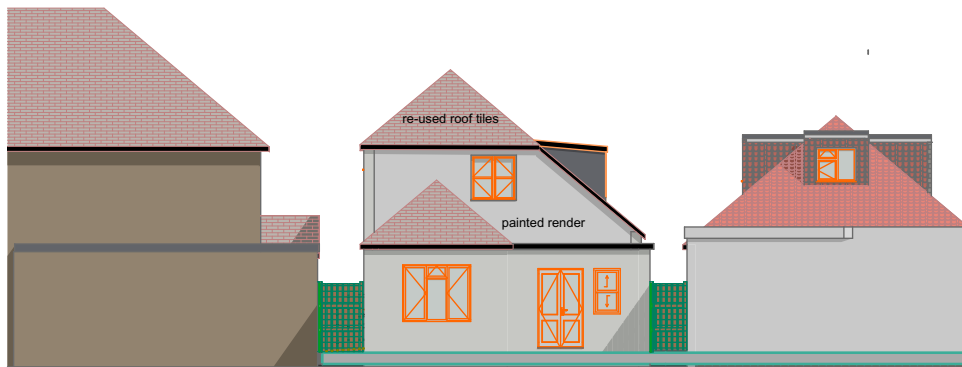

Rear Elevation

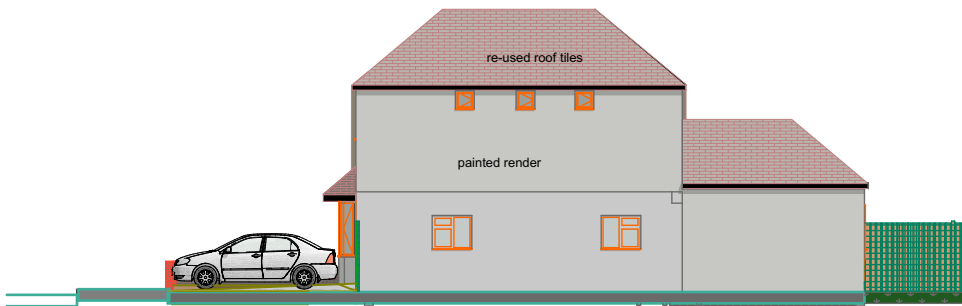

South Elevation

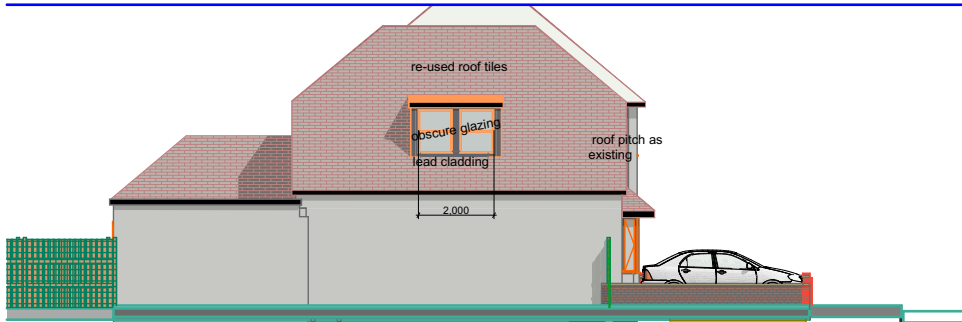


North Elevation

MAHLON AVENUE

E-02
E-01

EXISTING VEHICLE CROSSOVER

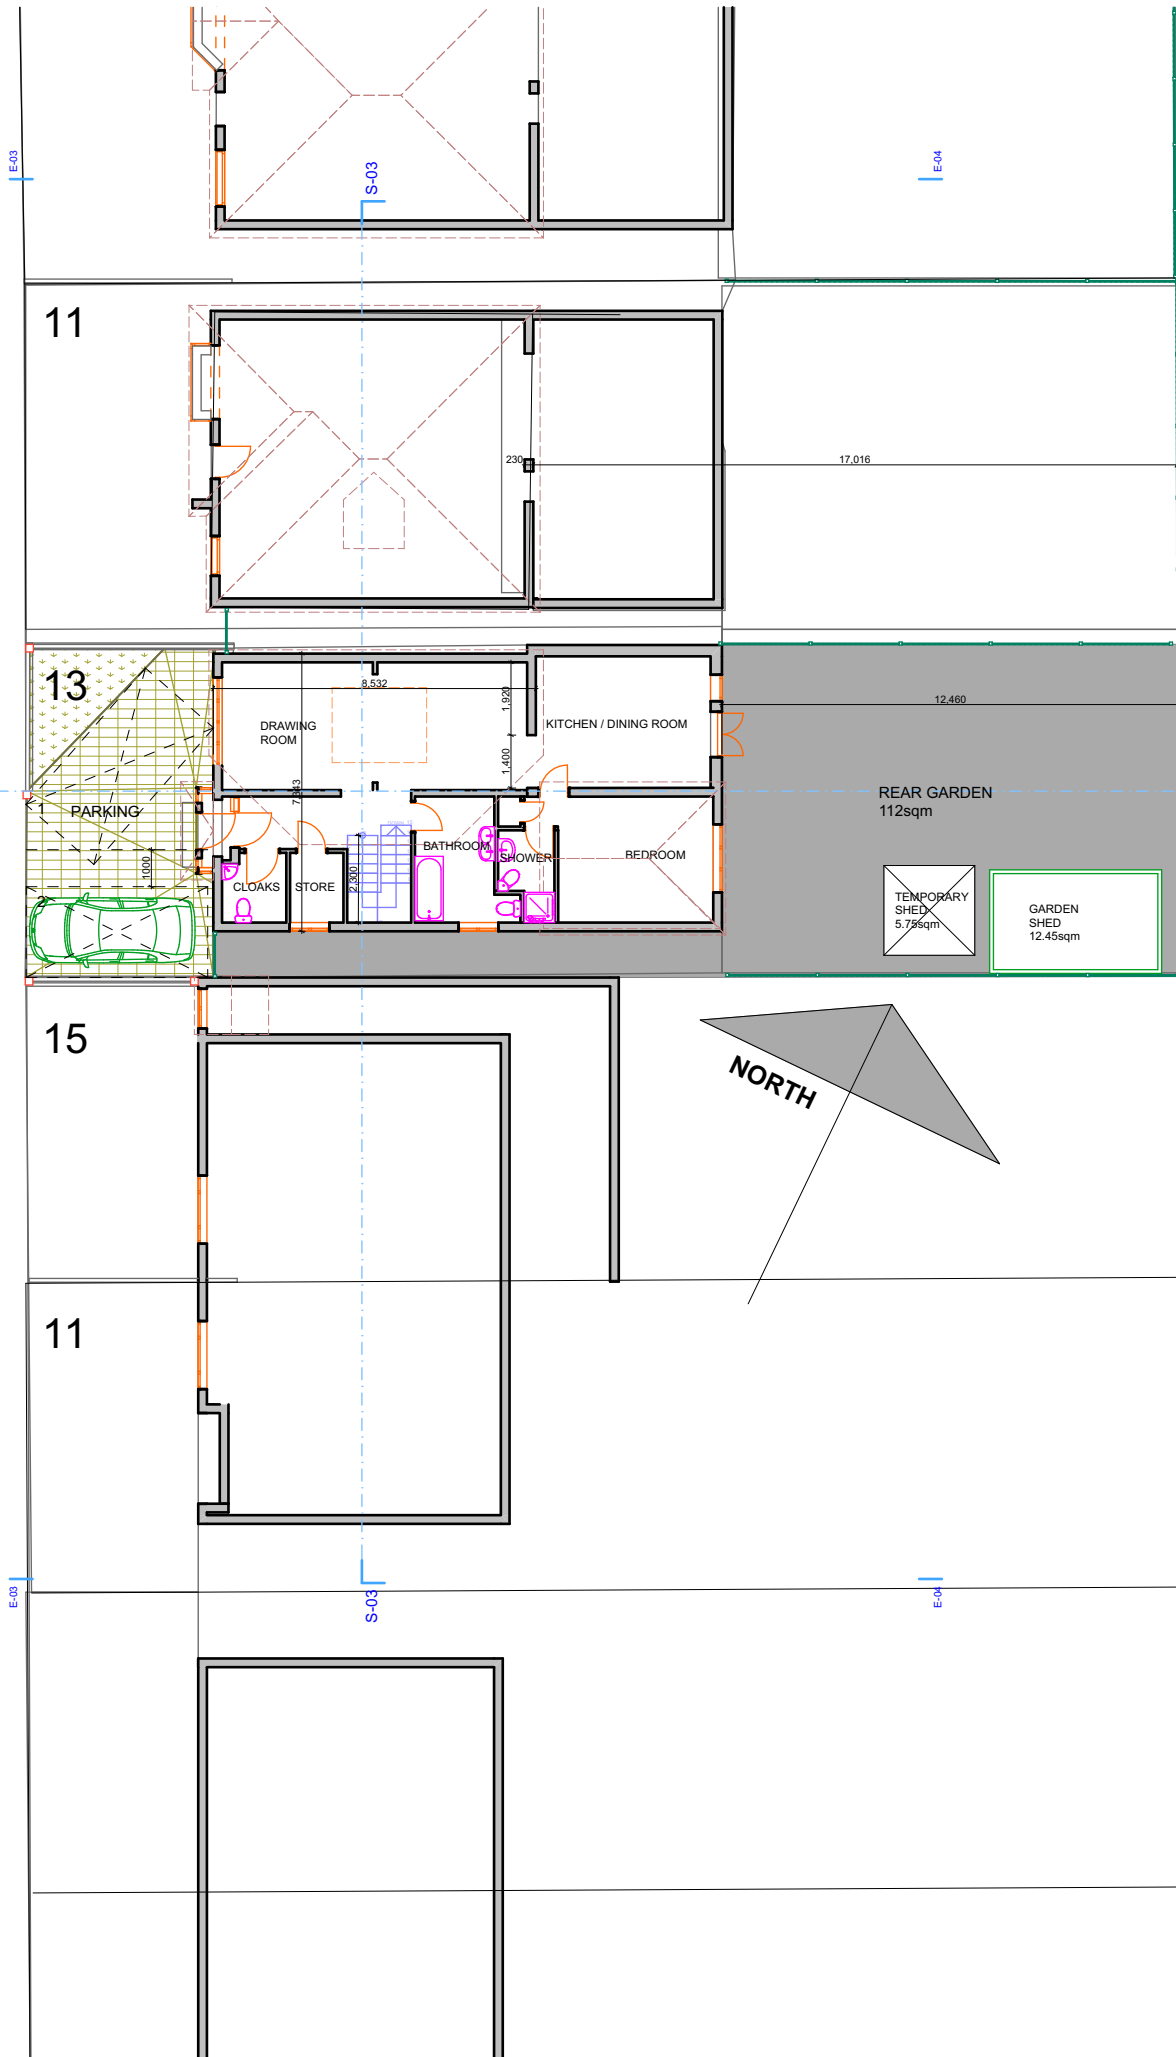

Ground Floor

Revision	
BRIAN MURRAY ARCHITECT AL5 3AT 21 Park Hill Harpenden brianmurray.architect@virgin.net tel 01582460356	H 84 /101
Layout ID	1 : 200@ A3
Scale	JUN 2019
Date	
Scale Bar	1:100 10 20 30
Block Plan and Elevations	
Dwg Name	Alterations and Extension to 13 MAHLON AVENUE RUISLIP HA4 6SY
Job Title	