




No11 bathroom
dormer window as
planning approval
14861/APP/2015/35

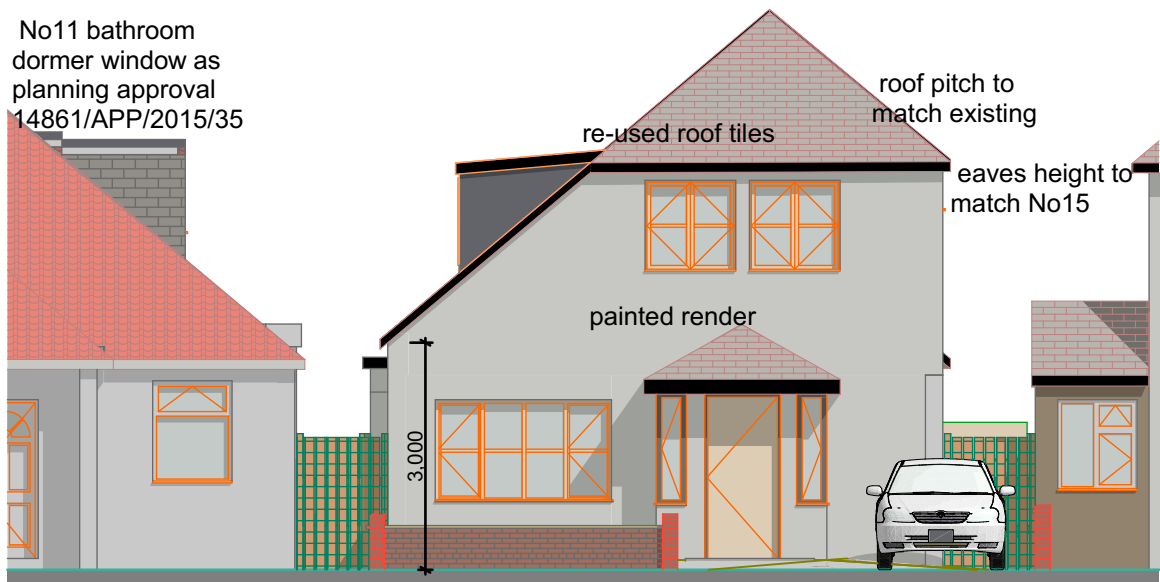


Front Elevation

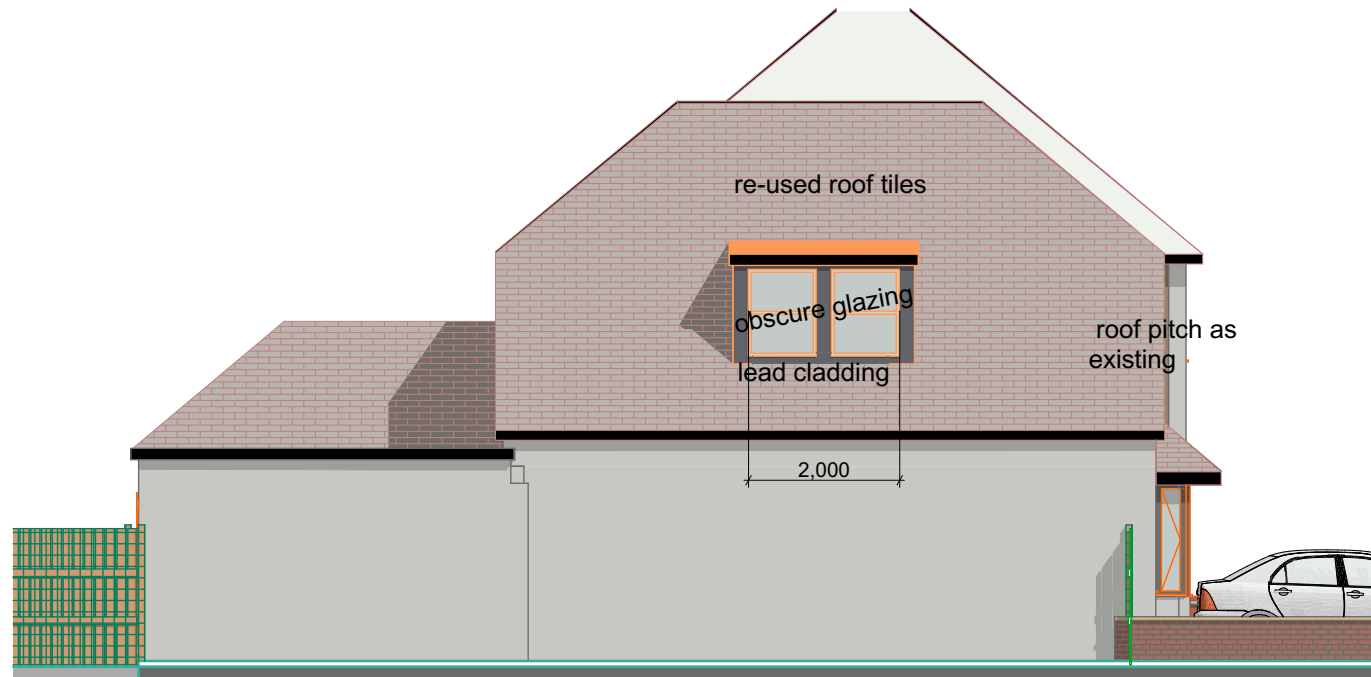

North Elevation

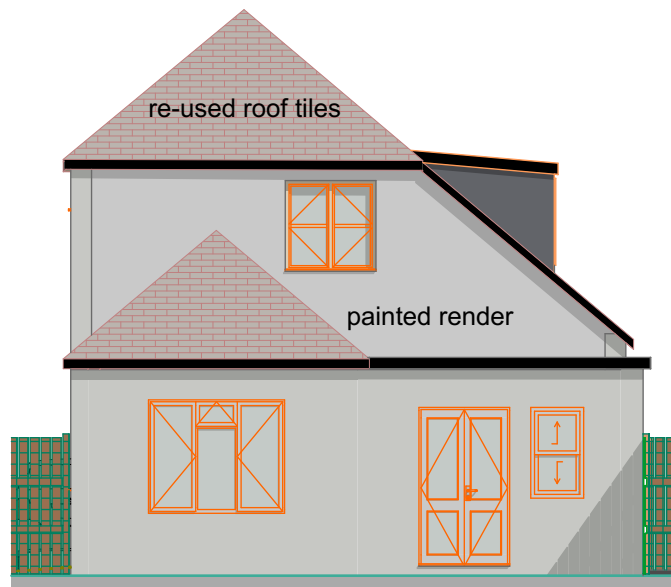

Rear Elevation

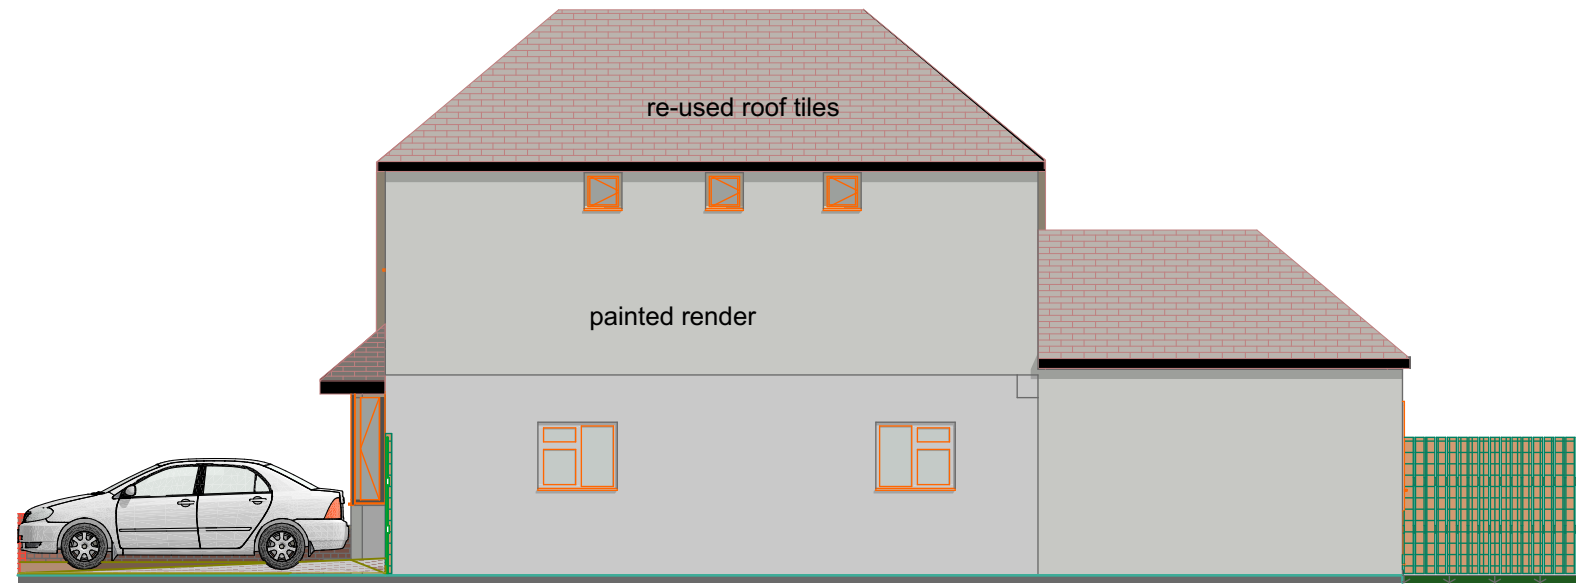

South Elevation



Street Elevation


1:200

BRIAN MURRAY ARCHITECT
21 Park Hill Harpenden AL5 3AT
brianmurray.architect@virgin.net tel 01582460356

Layout ID

Scale

Date

 

Proposed Elevations

Dwg Name

Alterations and Extension
to
13 MAHLON AVENUE
RUISLIP
HA4 6SY

Job Title

H 84 /104

1 : 100@ A3

JUN 2019

Revision