




No11 bathroom
dormer window as
planning approval
14861/APP/2015/35

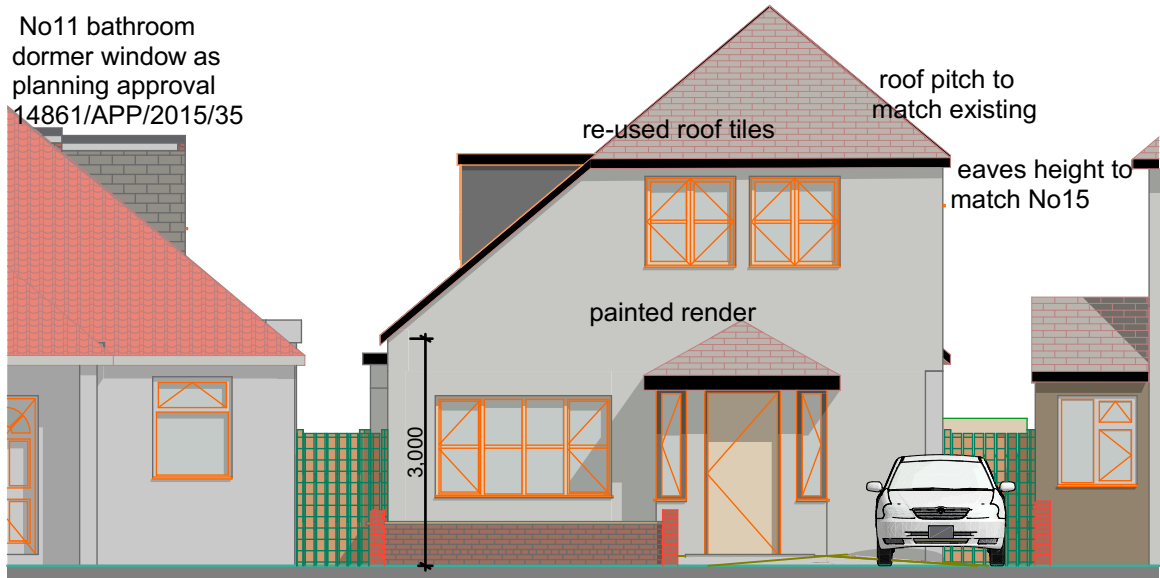


Front Elevation

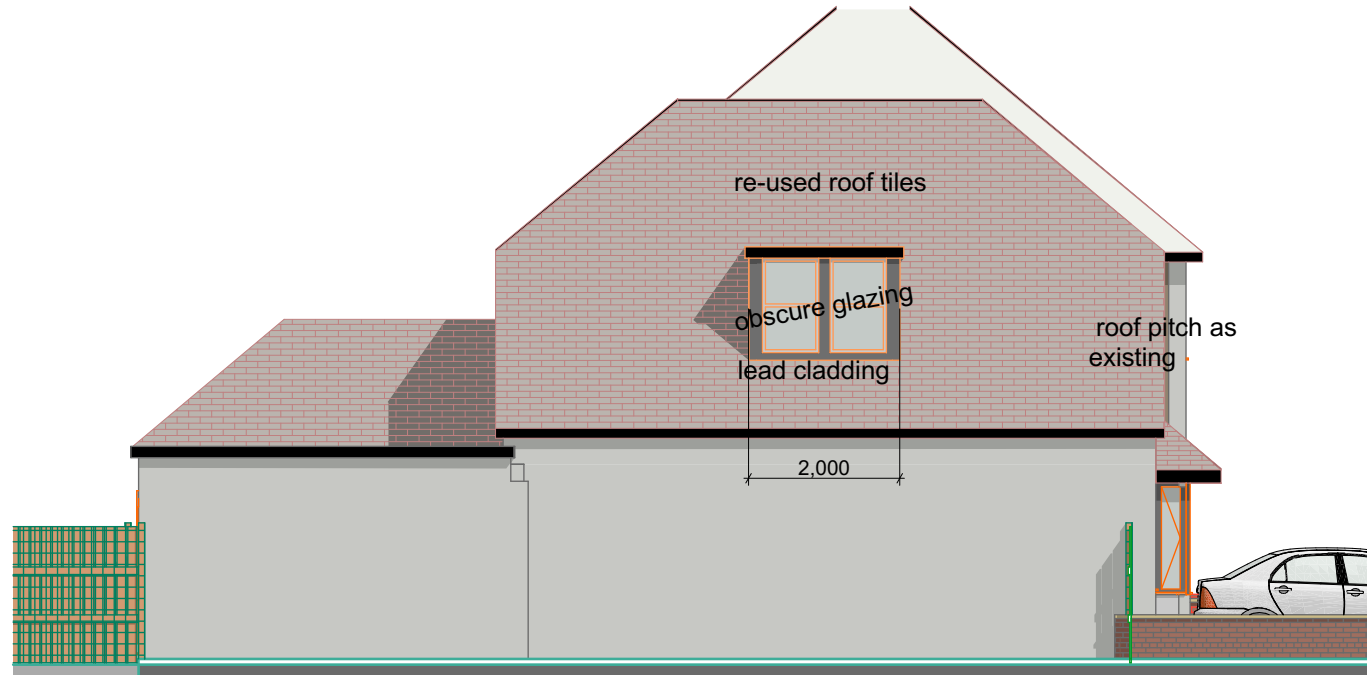

North Elevation

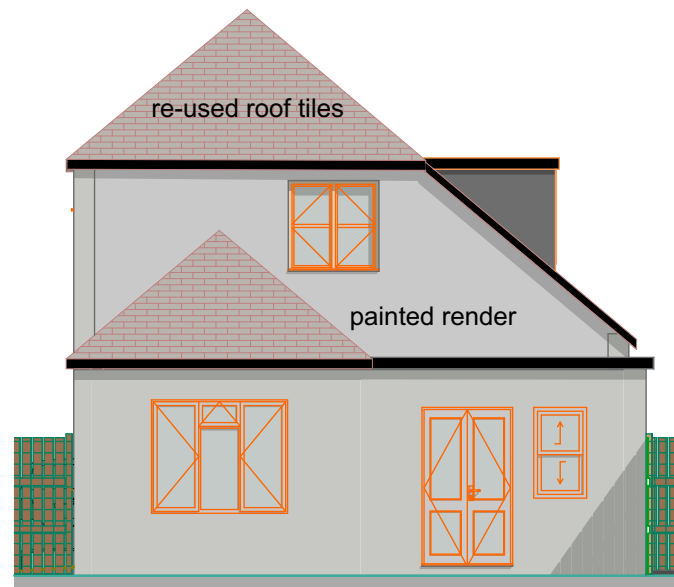

Rear Elevation

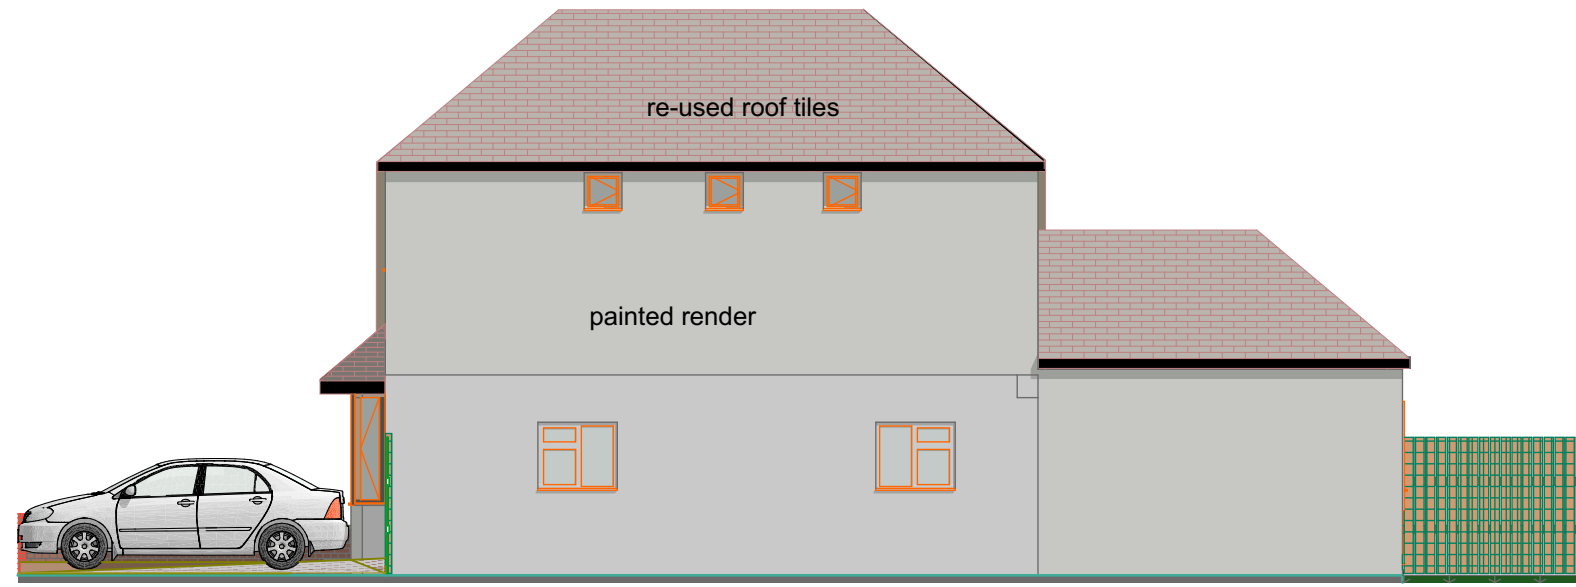

South Elevation



Street Elevation

1:200

BRIAN MURRAY ARCHITECT
21 Park Hill
Harpender
brianmurray.architect@virgin.net
AL5 3AT
tel 01582460356


Layout ID

1 : 100@ A3

Scale

JUN 2019

Date

 

Proposed Elevations

Dwg Name

Alterations and Extension
to
13 MAHLON AVENUE
RUISLIP
HA4 6SY

Job Title

H 84 /104 rev

Revision