




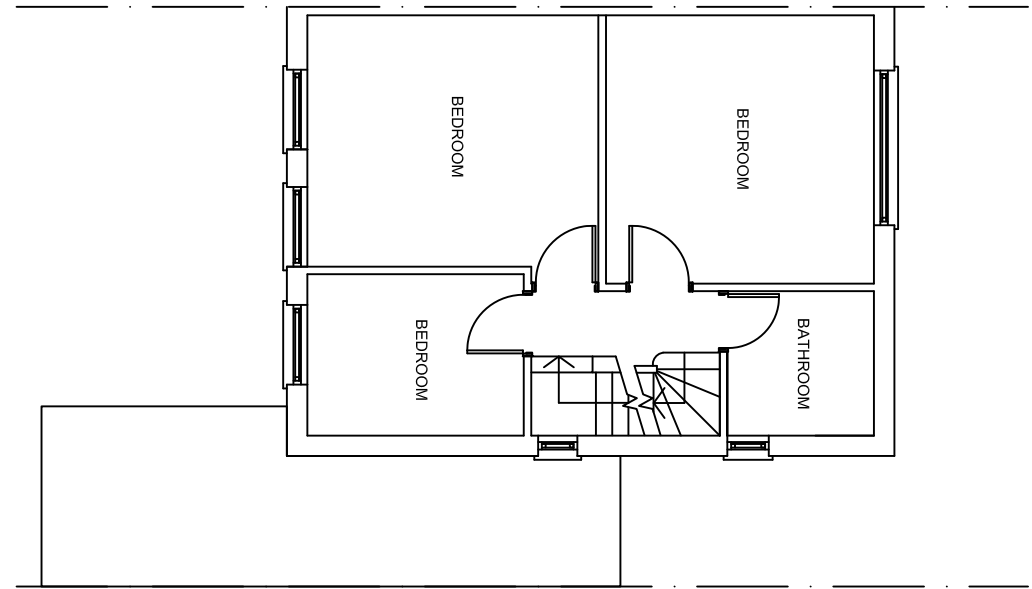


PROPOSED FIRST FLOOR PLAN

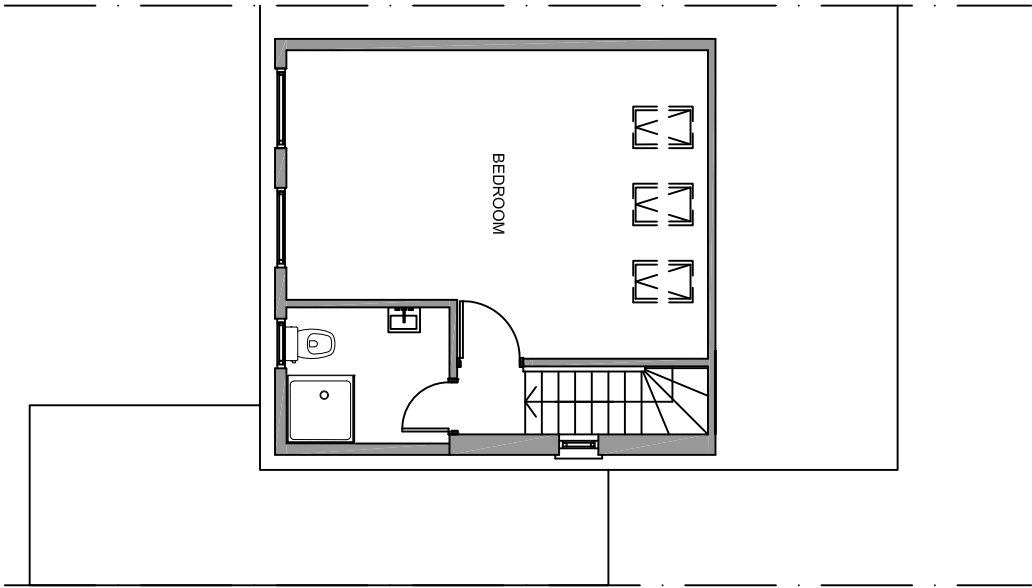

PROPOSED LOFT PLAN

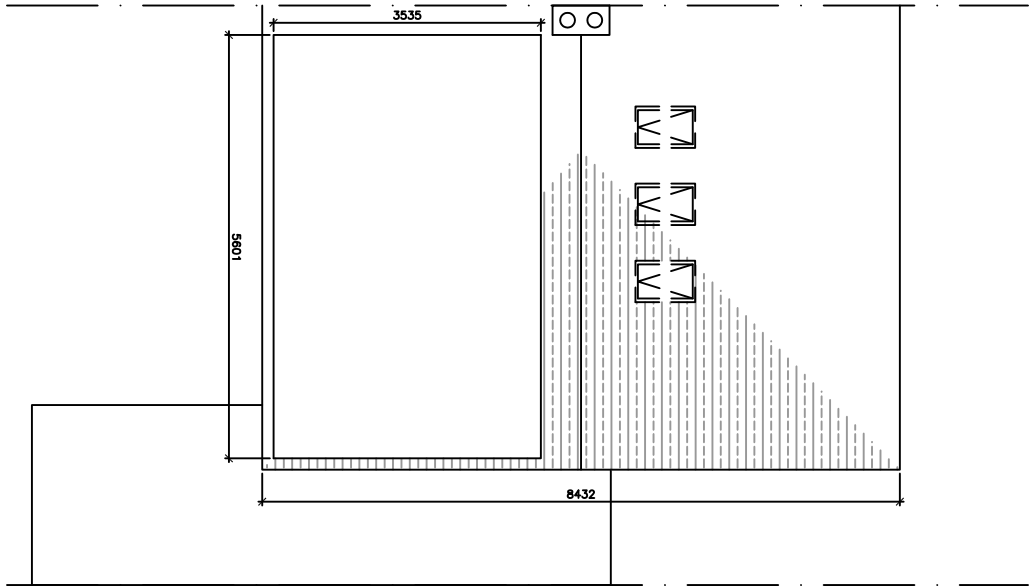

PROPOSED ROOF PLAN

 

Scale 1:100

www.dhivea

designs

www.dhiveadesigns.co.uk

P3	GABLE WINDOW	NP 08.11.18	
P2	DIMENSIONS	NP 07.11.18	
P1	MINOR AMENDMENTS	NP 26.10.18	
REVISION	DESCRIPTION	BY	DATE

SITE ADDRESS
235 LONG DRIVE
RUSLIP
HA4 0HS

DRAWING TITLE PROPOSED PLANS			
DATE OCT 2018	DRAWN BY NP		
SCALE 1:100 @ A3	CHECKED BY		
DRAWING NO. DD205-05-P3	REVISION		

VOLUME OF END GABLE = $\frac{1}{2}$ (LENGTH X HEIGHT X DEPTH)

= $\frac{1}{2}$ (8.4X 3.6 X 4.1)

= 20.7

VOLUME OF REAR DORMER = $\frac{1}{2}$ (LENGTH X HEIGHT X DEPTH)

= $\frac{1}{2}$ (5.6 X 3.5 X 2.9)

= 28.4

TOTAL = 49.1