


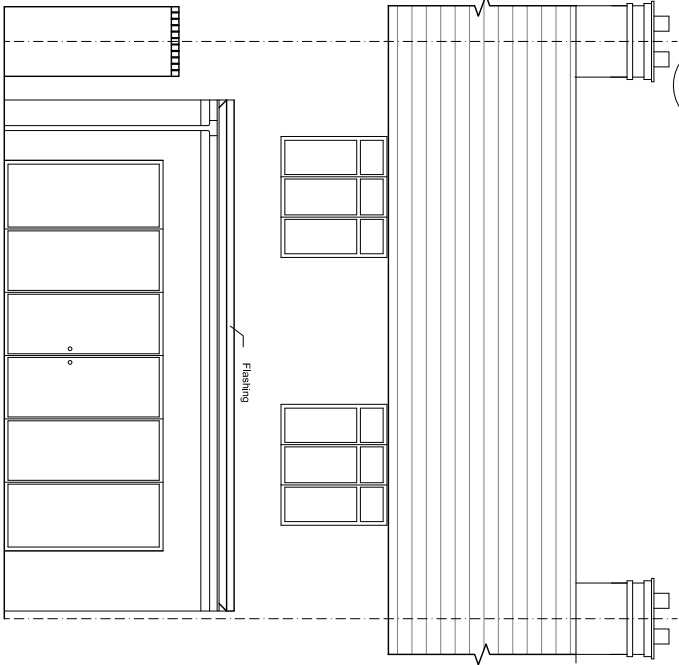
 


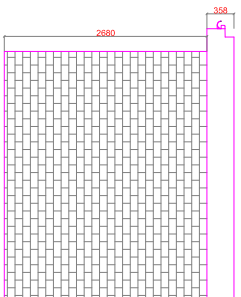



REAR ELEVATION (proposed)

 


RHS. ELEVATION (proposed)

 

LHS. ELEVATION (proposed)

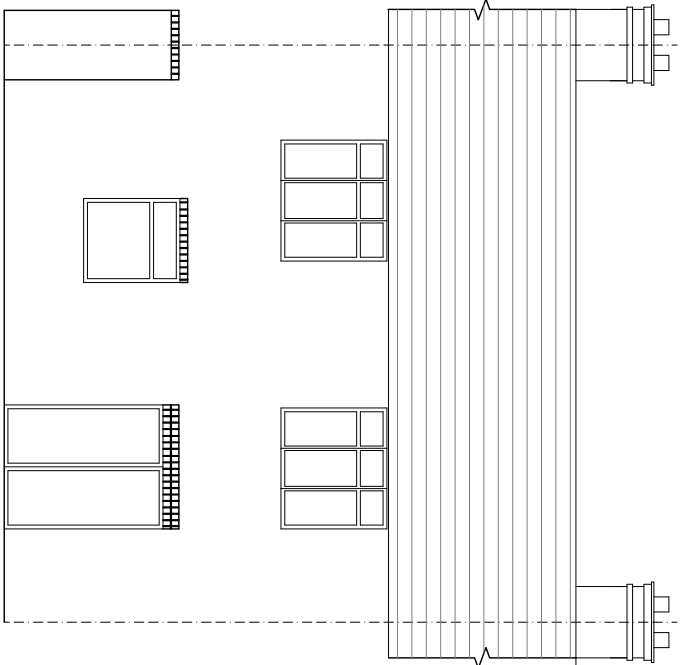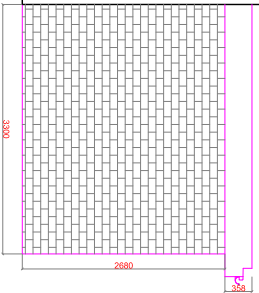

REAR ELEVATION (existing)

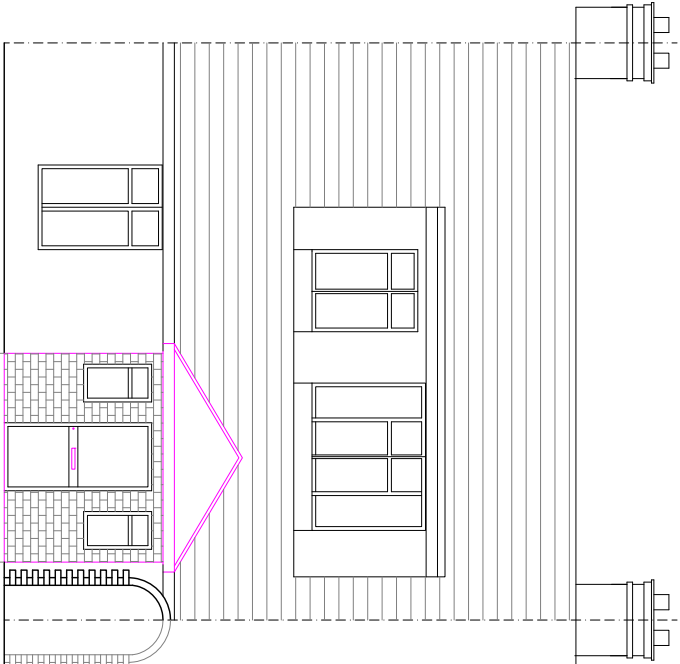

FRONT ELEVATION (existing)

Pardis Design & Construction

22 Oakfield Gdns, Greenford Middlesex UB6 8SD
Tel: 07956990081 email: pardis@aol.com

Address: 23, COTEFORD CLOSE
HA5 2JA

Drawing: EXISTING and PROPOSED
ELEVATIONS

Date: 02/10/2021 Scale: 1:100 A3

Drawn By: GOF-ELJH Rev:

