


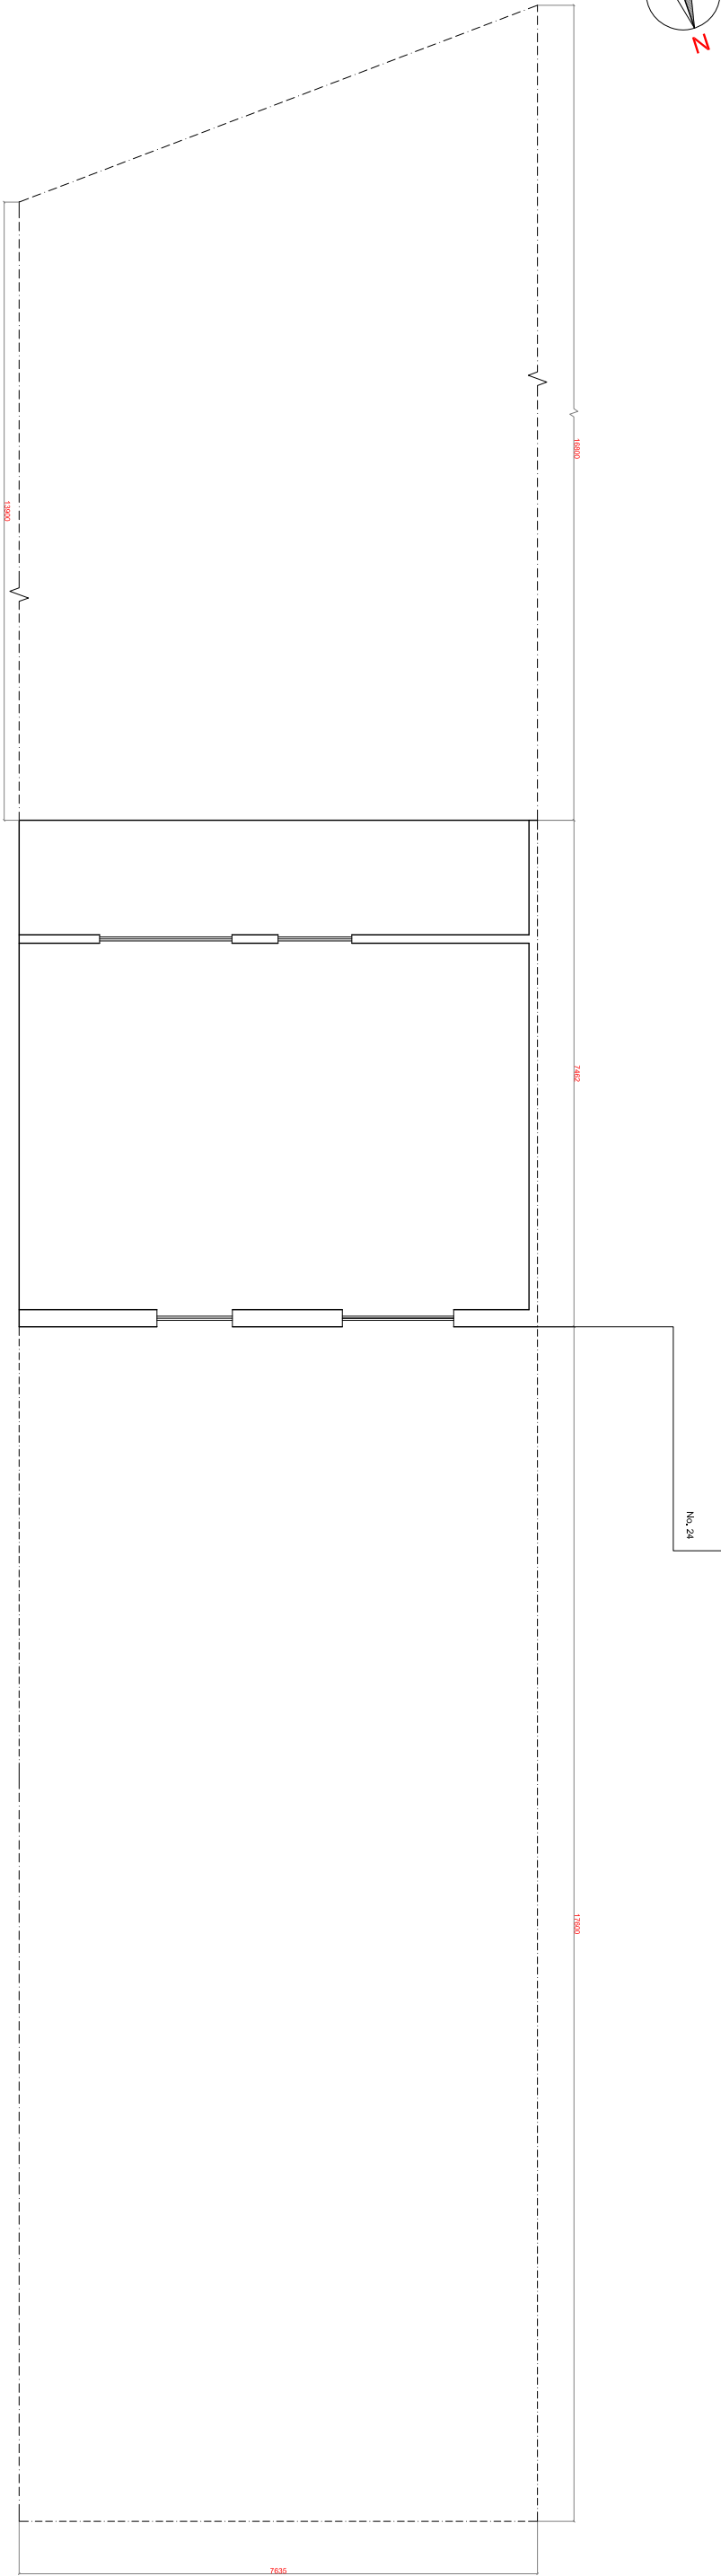
 


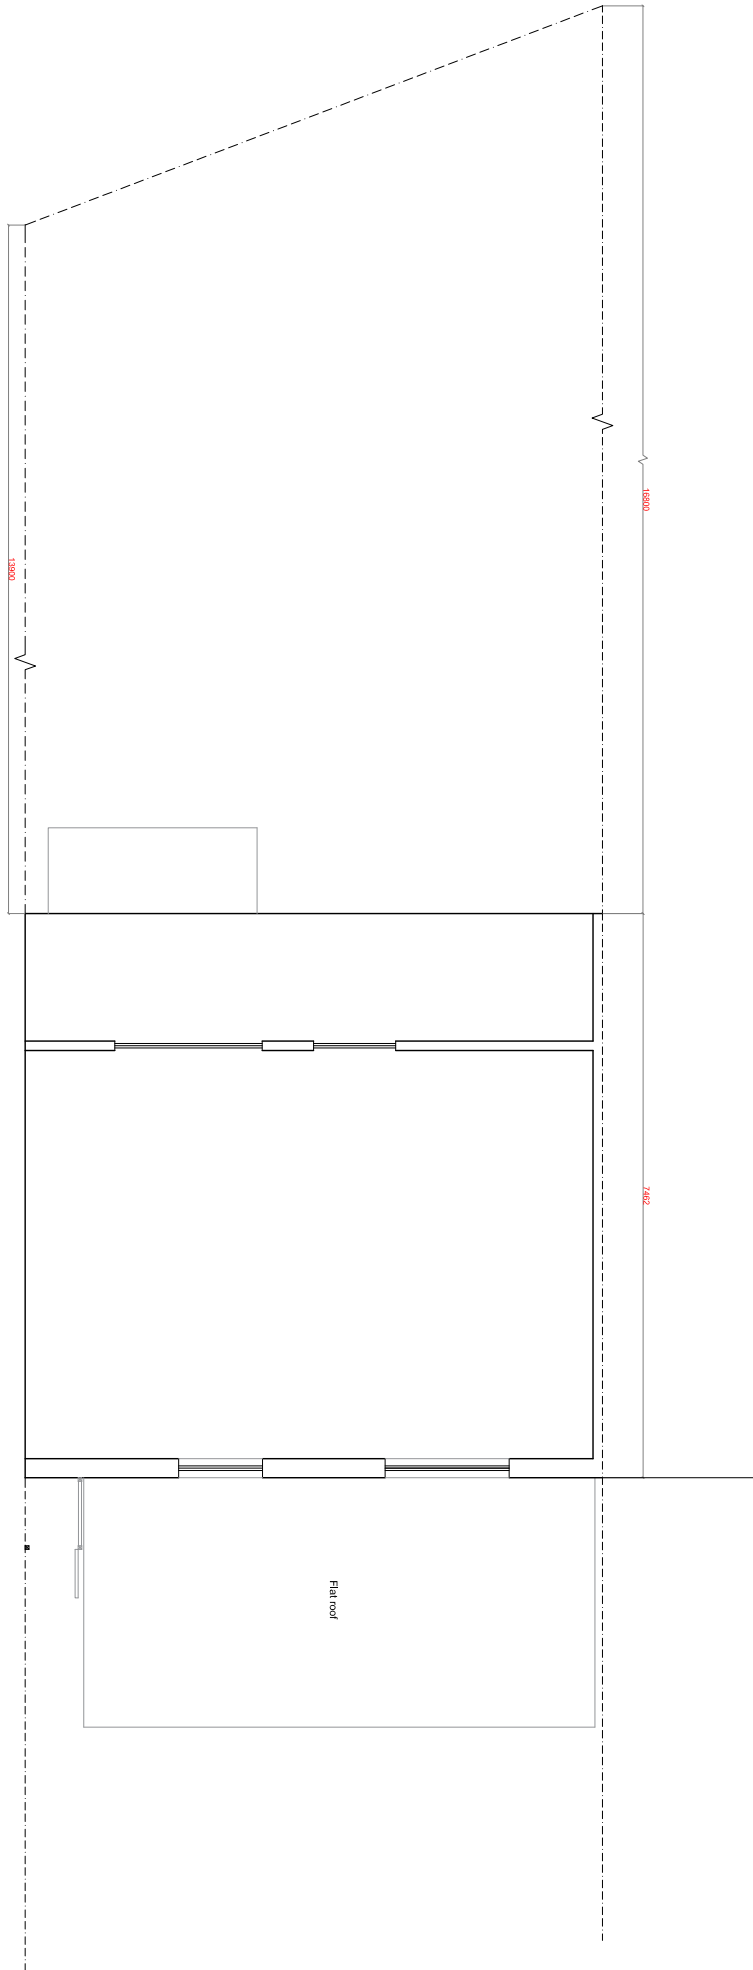

EXISTING FIRST FLOOR

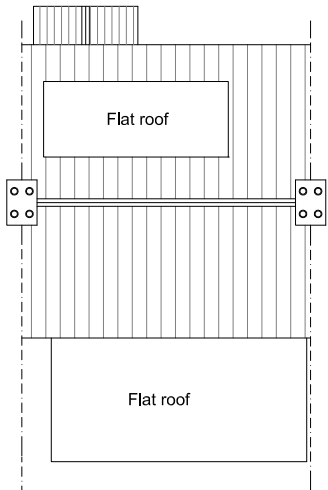

PROPOSED FIRST FLOOR  
(NO CHANGE IS PROPOSED)

 

ROOF PLAN

Scale: 1:200

**Pardis Design & Construction**

22 Oakfield Gdns, Greenford Middlesex UB6 8SD  
Tel: 07956990081 email: pardis@adl.com

Address: 23, COTEFORD CLOSE  
HA5 2JA

Drawing: EXISTING and PROPOSED  
FIRST FLOOR and ROOF PLAN

Date: 02/10/2021 Scale: 1:100 + 1:200 A3

Job No. 00 Drawing No. 0001-PL-02 Revs.