




Dimensions are not to be scaled from this drawing

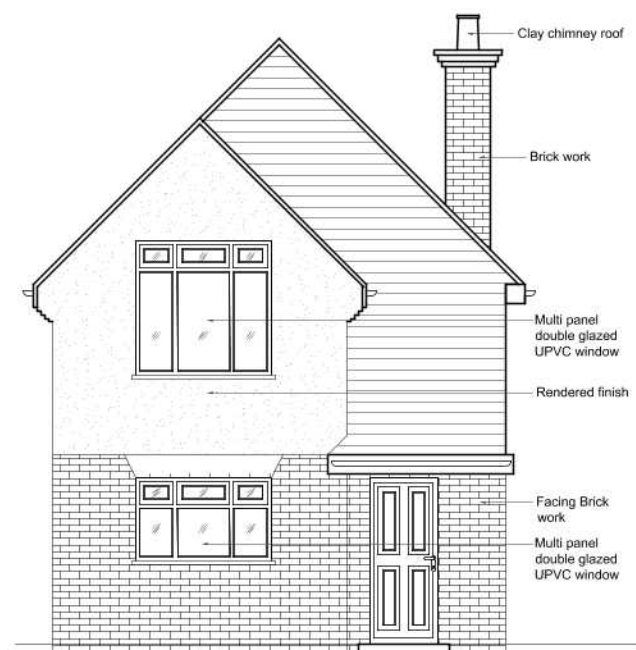

01 - FRONT ELEVATION

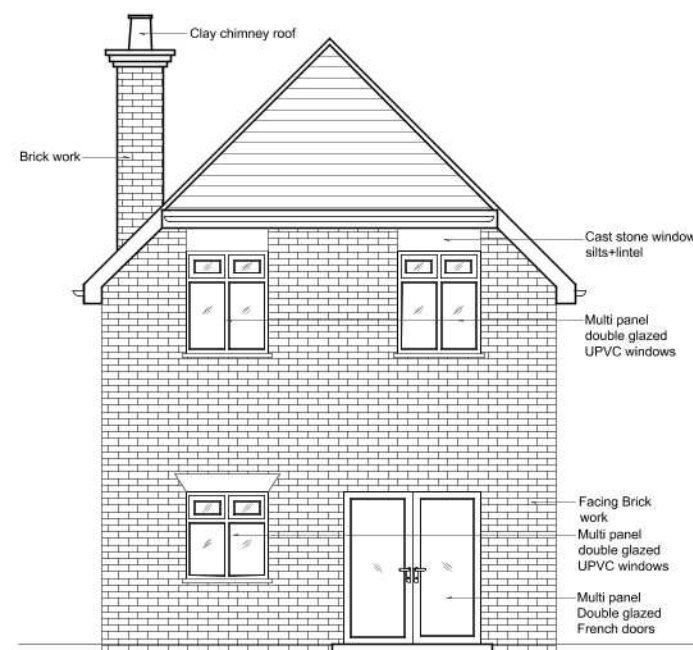

02 - REAR ELEVATION

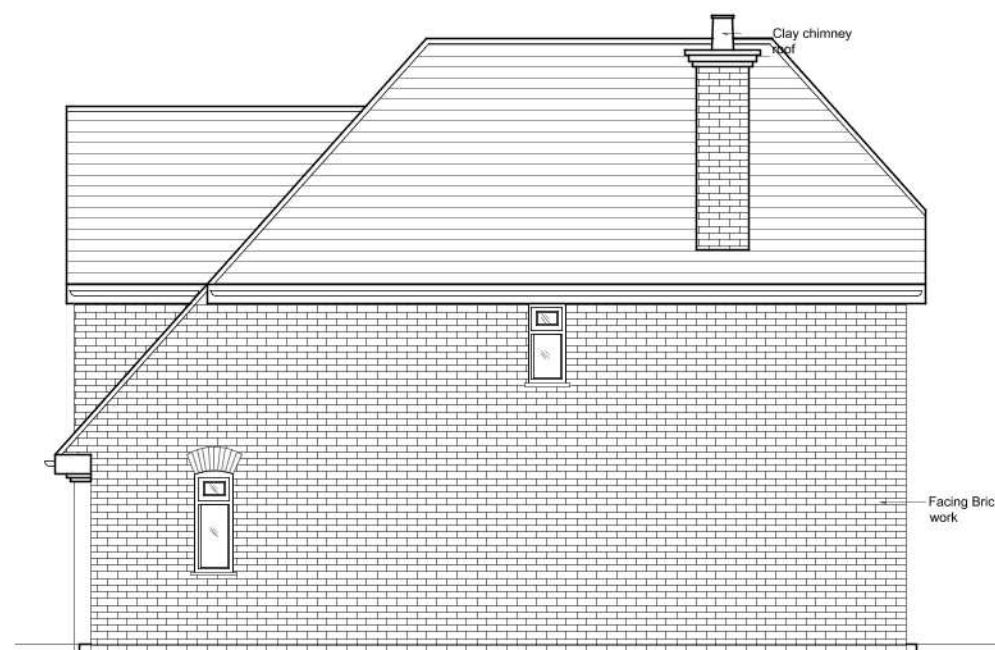

03 - RIGHT SIDE ELEVATION




FACING BRICKWORK
COLOR: BUFF
FINISH: -
BRAND: -
LOCATION: TO EXTERNAL WALL



WINDOWS
COLOR: GREY (ANTHRACITE)
FINISH: uPVC
BRAND: -
LOCATION: TO BUILDING



ROOF TILES
COLOR: SLATE
FINISH: ANTIQUE SLATE PLAIN CLAY TILES
BRAND: Sandtoft 20/20 Interlocking Clay Roof Tile
LOCATION: TO ROOF

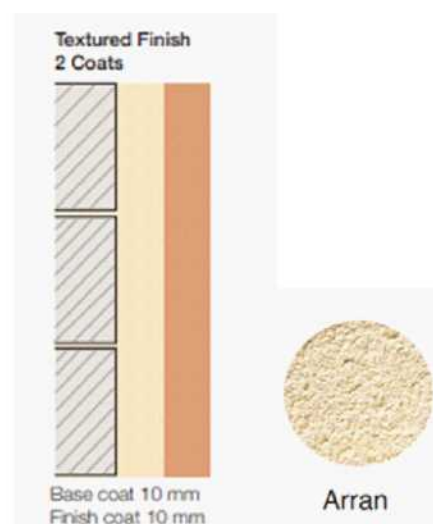

RENDER ON INSULATION
 COLOR: ARRAN
 FINISH: SILICONE SCRAPED TEXTURE
 BRAND: -
 LOCATION: TO EXTERNAL WALLS



PRECAST PAVING
COLOR: BUFF
FINISH: TEXTURED
BRAND: -
LOCATION: HARD LANDSCAPE



DRIVEWAY GRASS PAVING GRID
COLOUR: GREEN
FINISH: -
BRAND: -
LOCATION: HARD LANDSCAPE

[illegible]

DESIGN ENDEAVOURS

31 LYNCREFT GARDENS, HOUNSLOW LONDON, TW3 2QT
M: 07869580774, 07883602259
E: design.endeavour@gmail.com

Project
Land adjacent to 10 Turnstone Close
LONDON

ELEVATIONS & SAMPLE BOARD

Scale 1:200 @A3	Drawn MZ/TA	Approved	Date JAN 20
Job No. DE-725	Drawing No. SK-111LL-04	Rev.	