
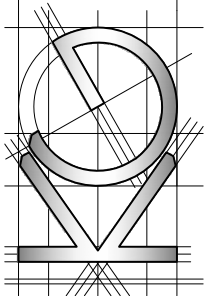


All work to comply with current building regulations and codes of practice
Do not scale from drawings
all dimensions to be checked on site before the start of any work

All Proposed External Materials to Match Existing External Materials

Any Proposed Windows to Flank wall to be Obscure Glazed and Non-Opening below 1.7m from FFL

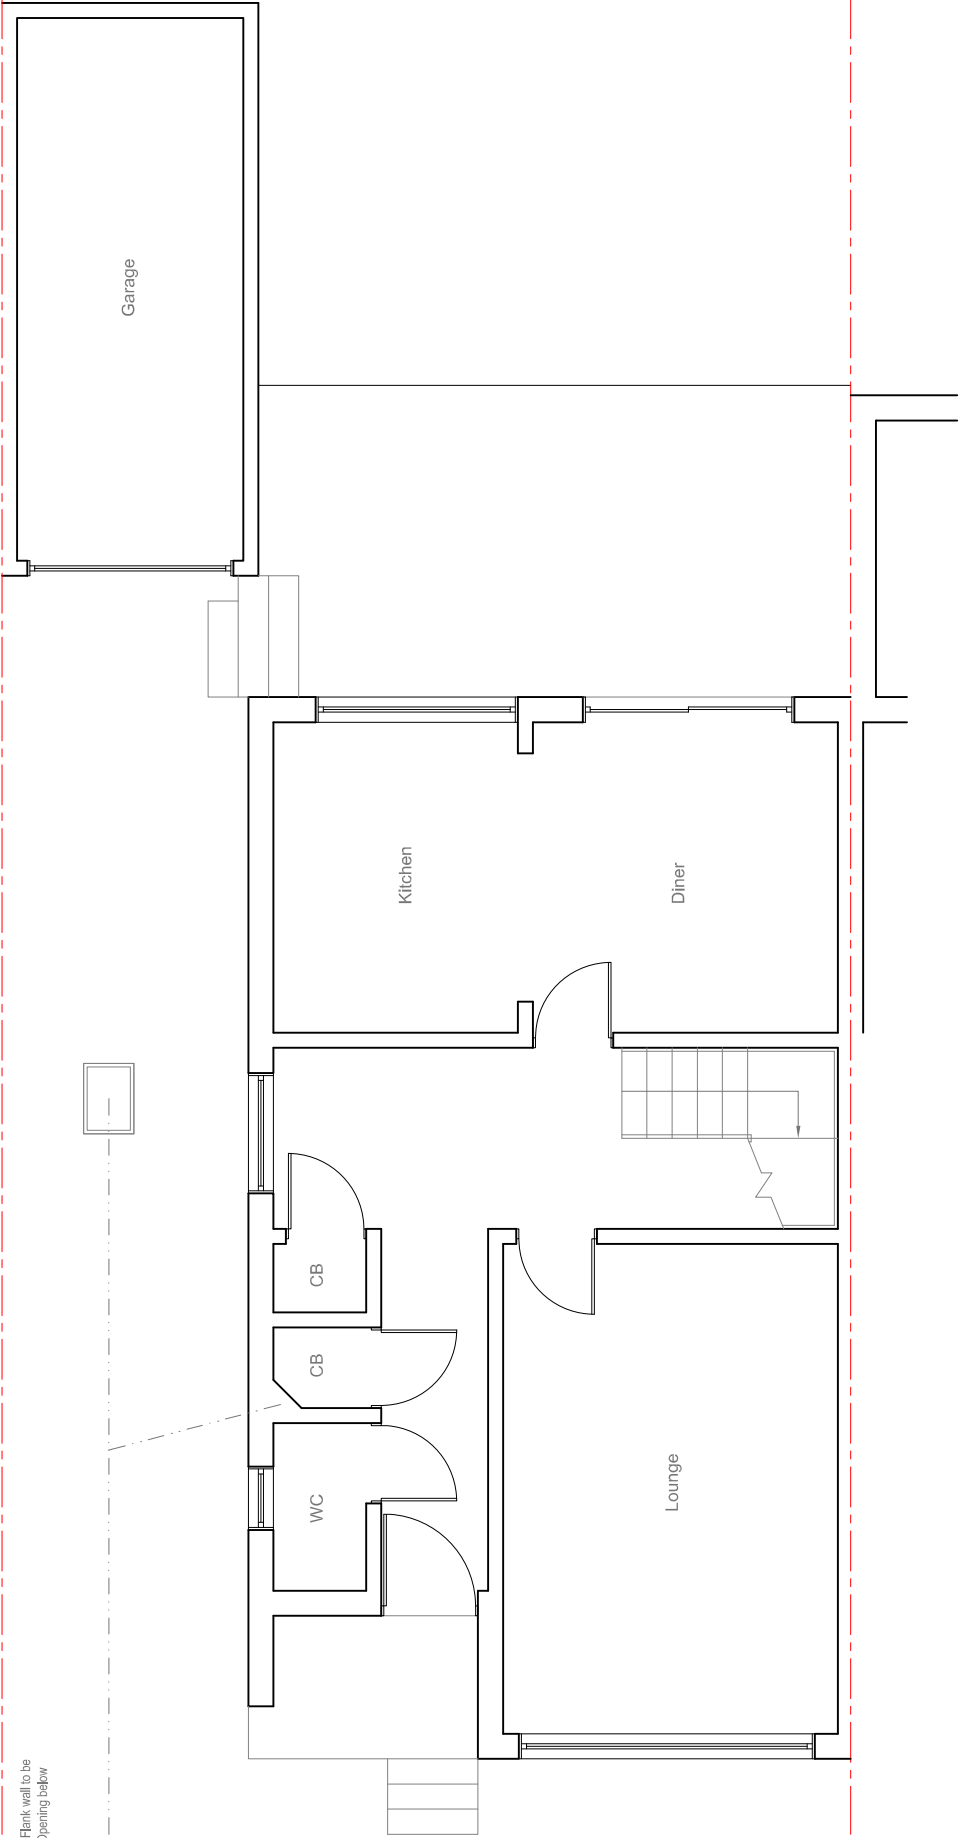

Site Address: 175A Swakeleys Road Uxbridge UB10 8DN	Drawing Content: Existing Ground Floor Plan	Drawings No: 175aswakeleysroad/2022/01	Date Drawn: 8th February 2022	Planning Issue
1	2	3	5	7
			Drawn By: KG	Revision:
			6	8