




All work to comply with current building regulations and codes of practice
Do not scale from drawings
all dimensions to be checked on site before the start of any work
All Proposed External Materials to Match Existing External Materials
Any Proposed Windows to Flank wall to be Obscure Glazed and Non-Opening below 1.7m from FFL

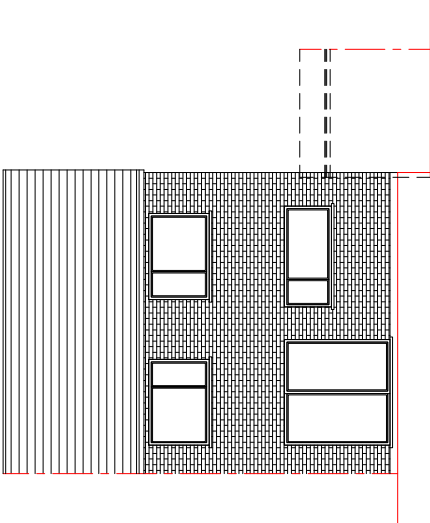


Existing Rear Elevation
Scale 1:100

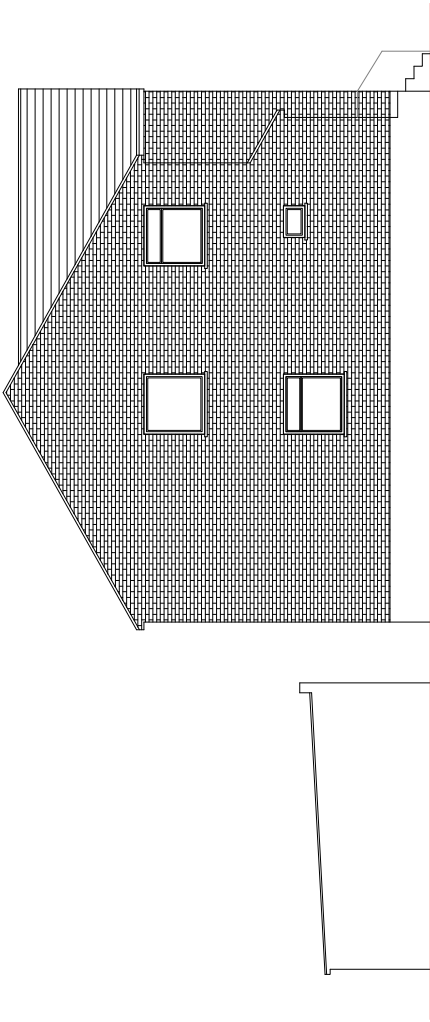

Existing Side Elevation
Scale 1:100

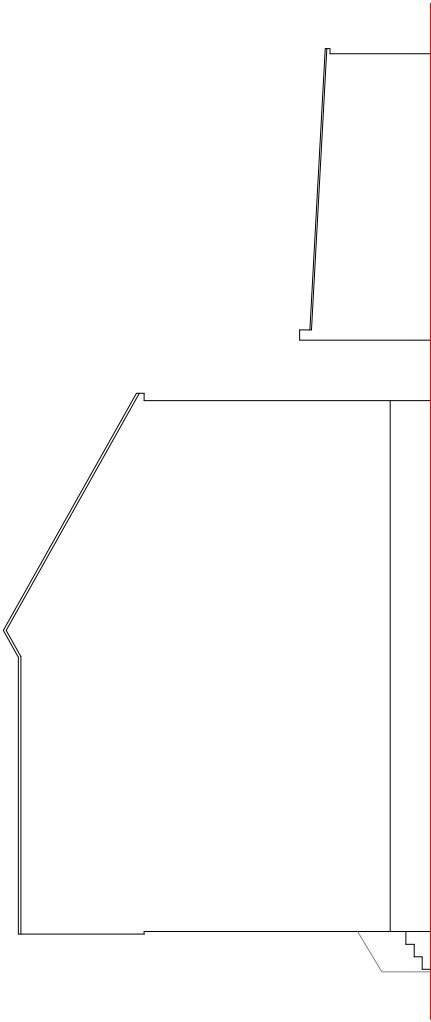

Existing Side Elevation
Scale 1:100

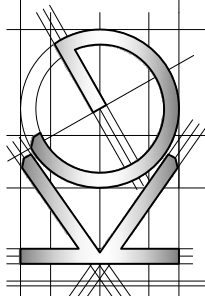	Site Address: 175A Swakeleys Road Uxbridge UB10 8DN	Drawing Content: Existing Elevations	Drawings No: 175aswakeleysroad/2022/03	Date Drawn: 8th February 2022	Planning Issue							
					Revision:							
					Drawings Scale: 1:100				Drawn By: KG			
1			2	4	6	8						