
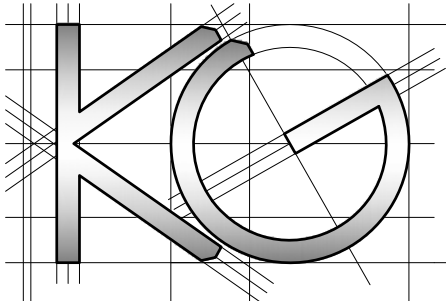


All work to comply with
current building regulations
and codes of practice
Do not scale from drawings
all dimensions to be checked
on site before the start of
any work
All Proposed External Materials to Match
Existing External Materials

Any Proposed Windows to Flank wall to be
Obscure Glazed and Non-Opening below
1.7m from FFL

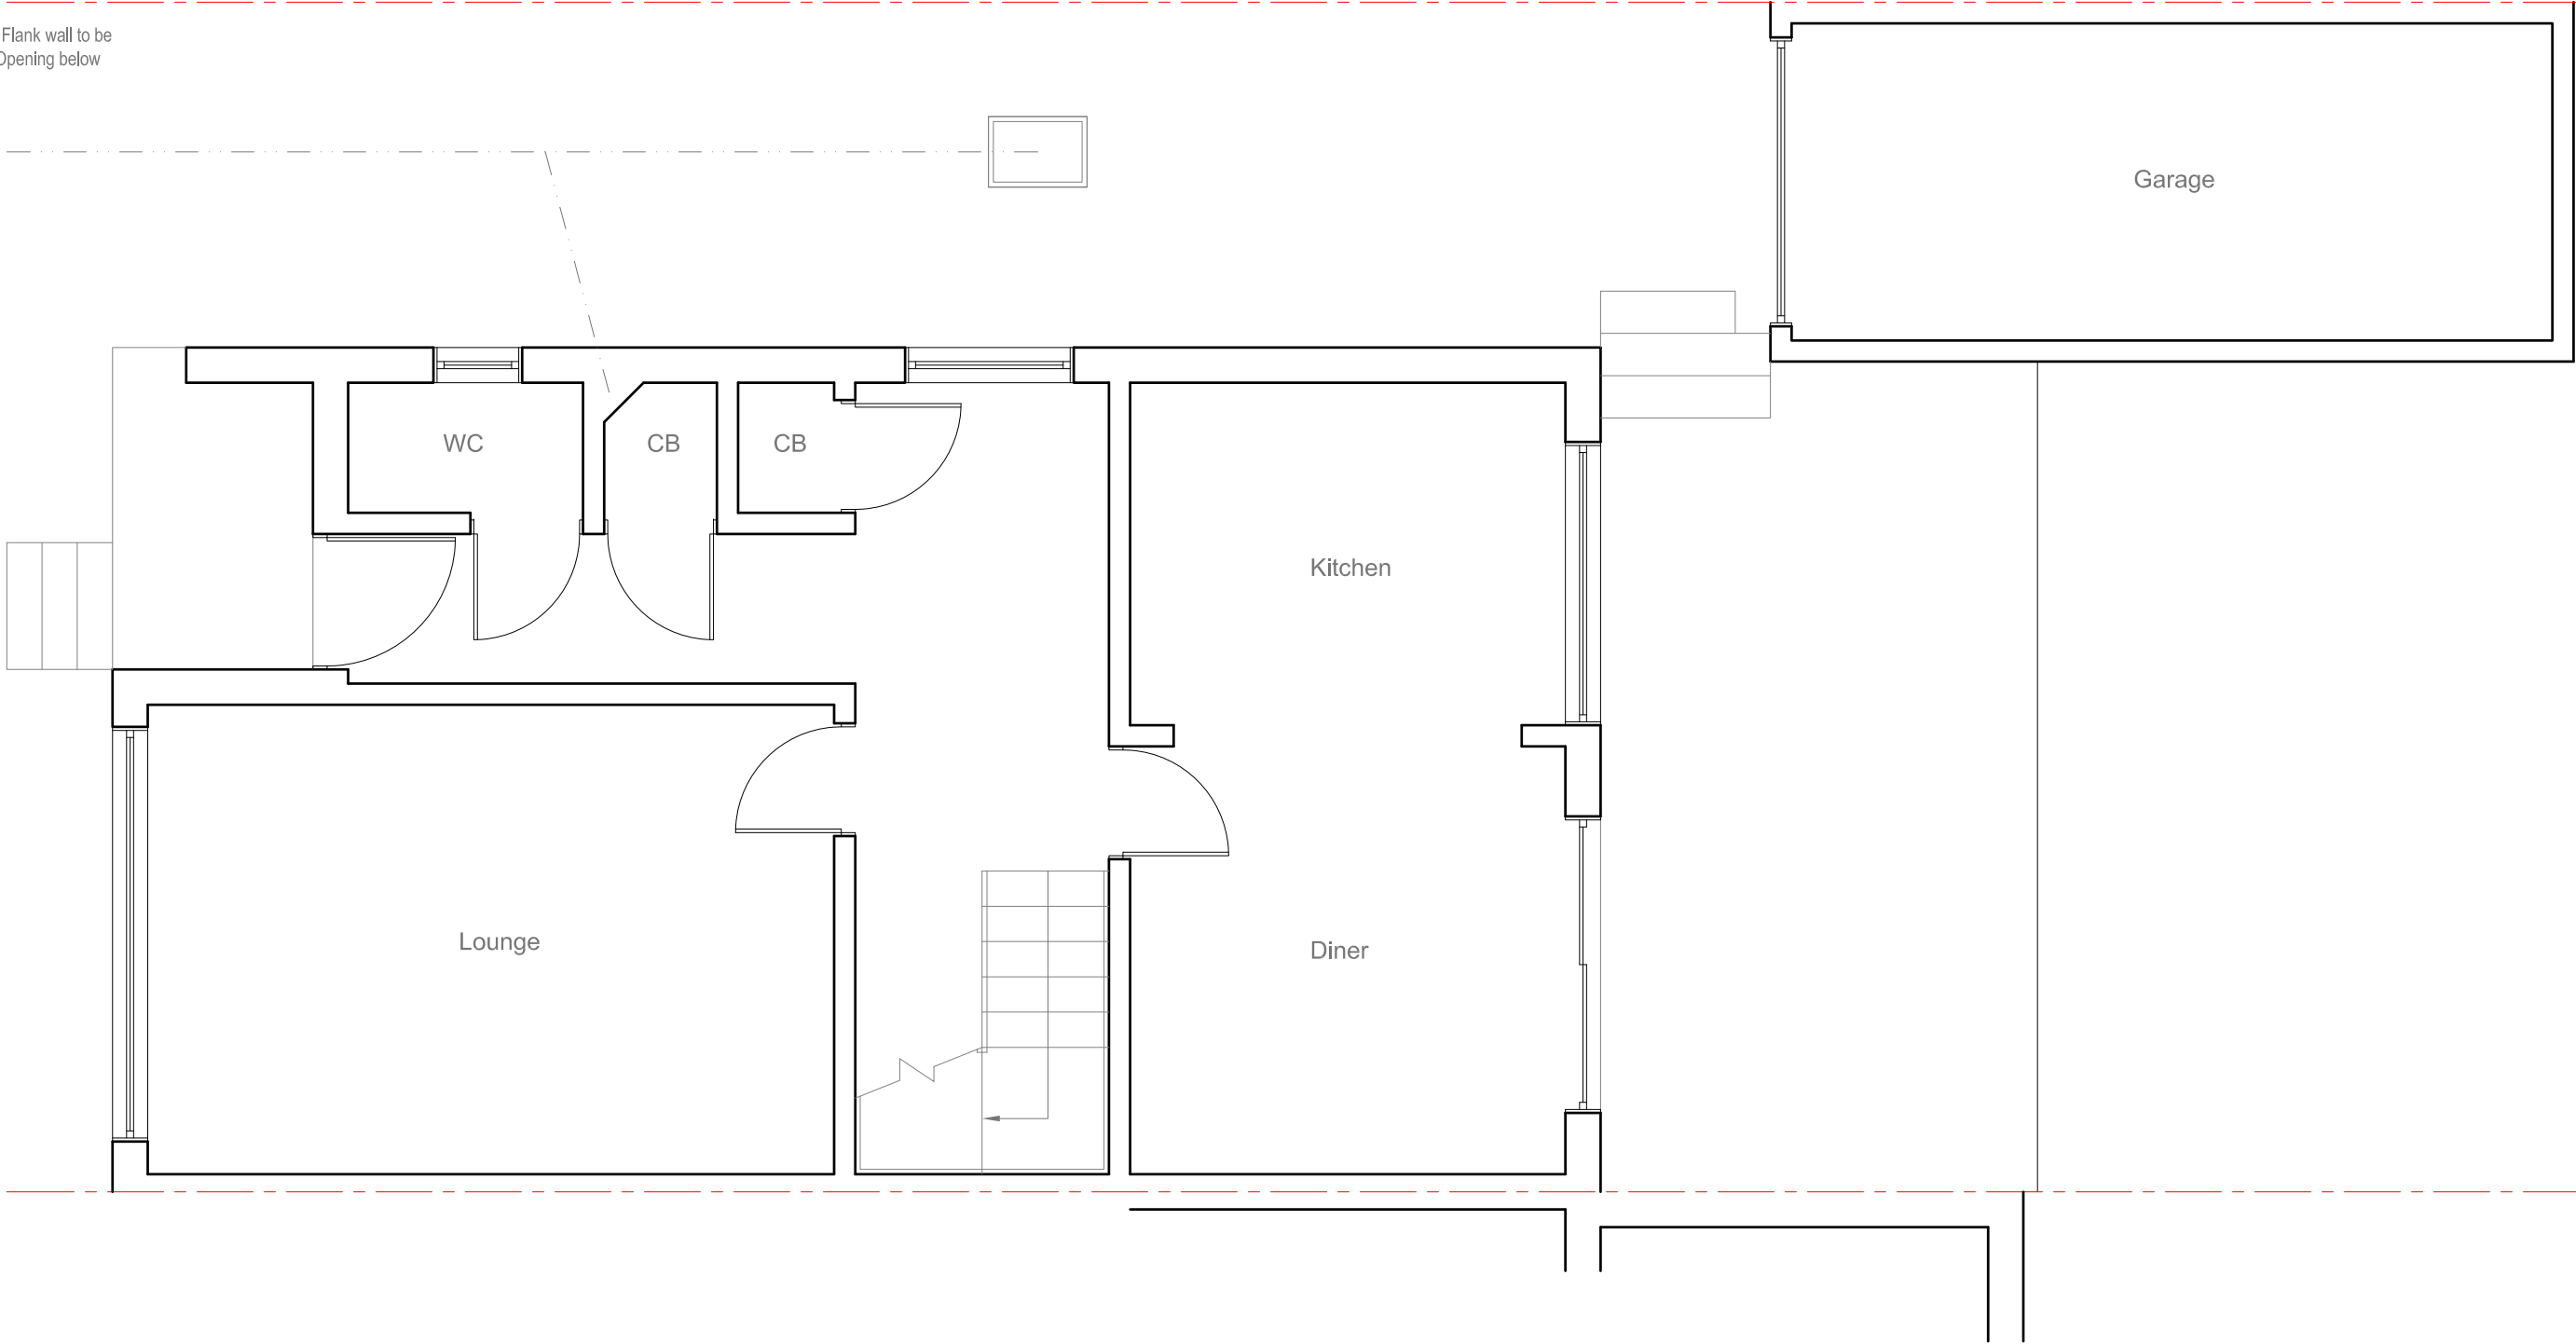

Site Address:
175A Swakeleys Road
Uxbridge
UB10 8DN

Drawing Content:
Existing Ground Floor Plan

Drawings No:
175aswakeleysroad/2022/01

Date Drawn:
8th February 2022

Planning Issue

Drawings Scale:
1:50

Drawn By:
KG

Revision:

						7
						8



All work to comply with current building regulations and codes of practice

Do not scale from drawings

all dimensions to be checked on site before the start of any work

All Proposed External Materials to Match Existing External Materials

Any Proposed Windows to Flank wall to be Obscure Glazed and Non-Opening below 1.7m from FFL

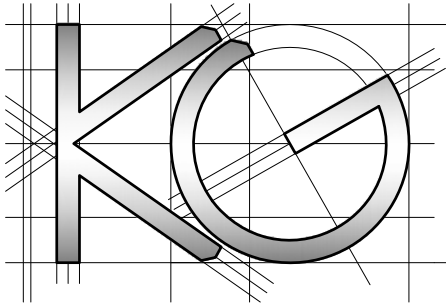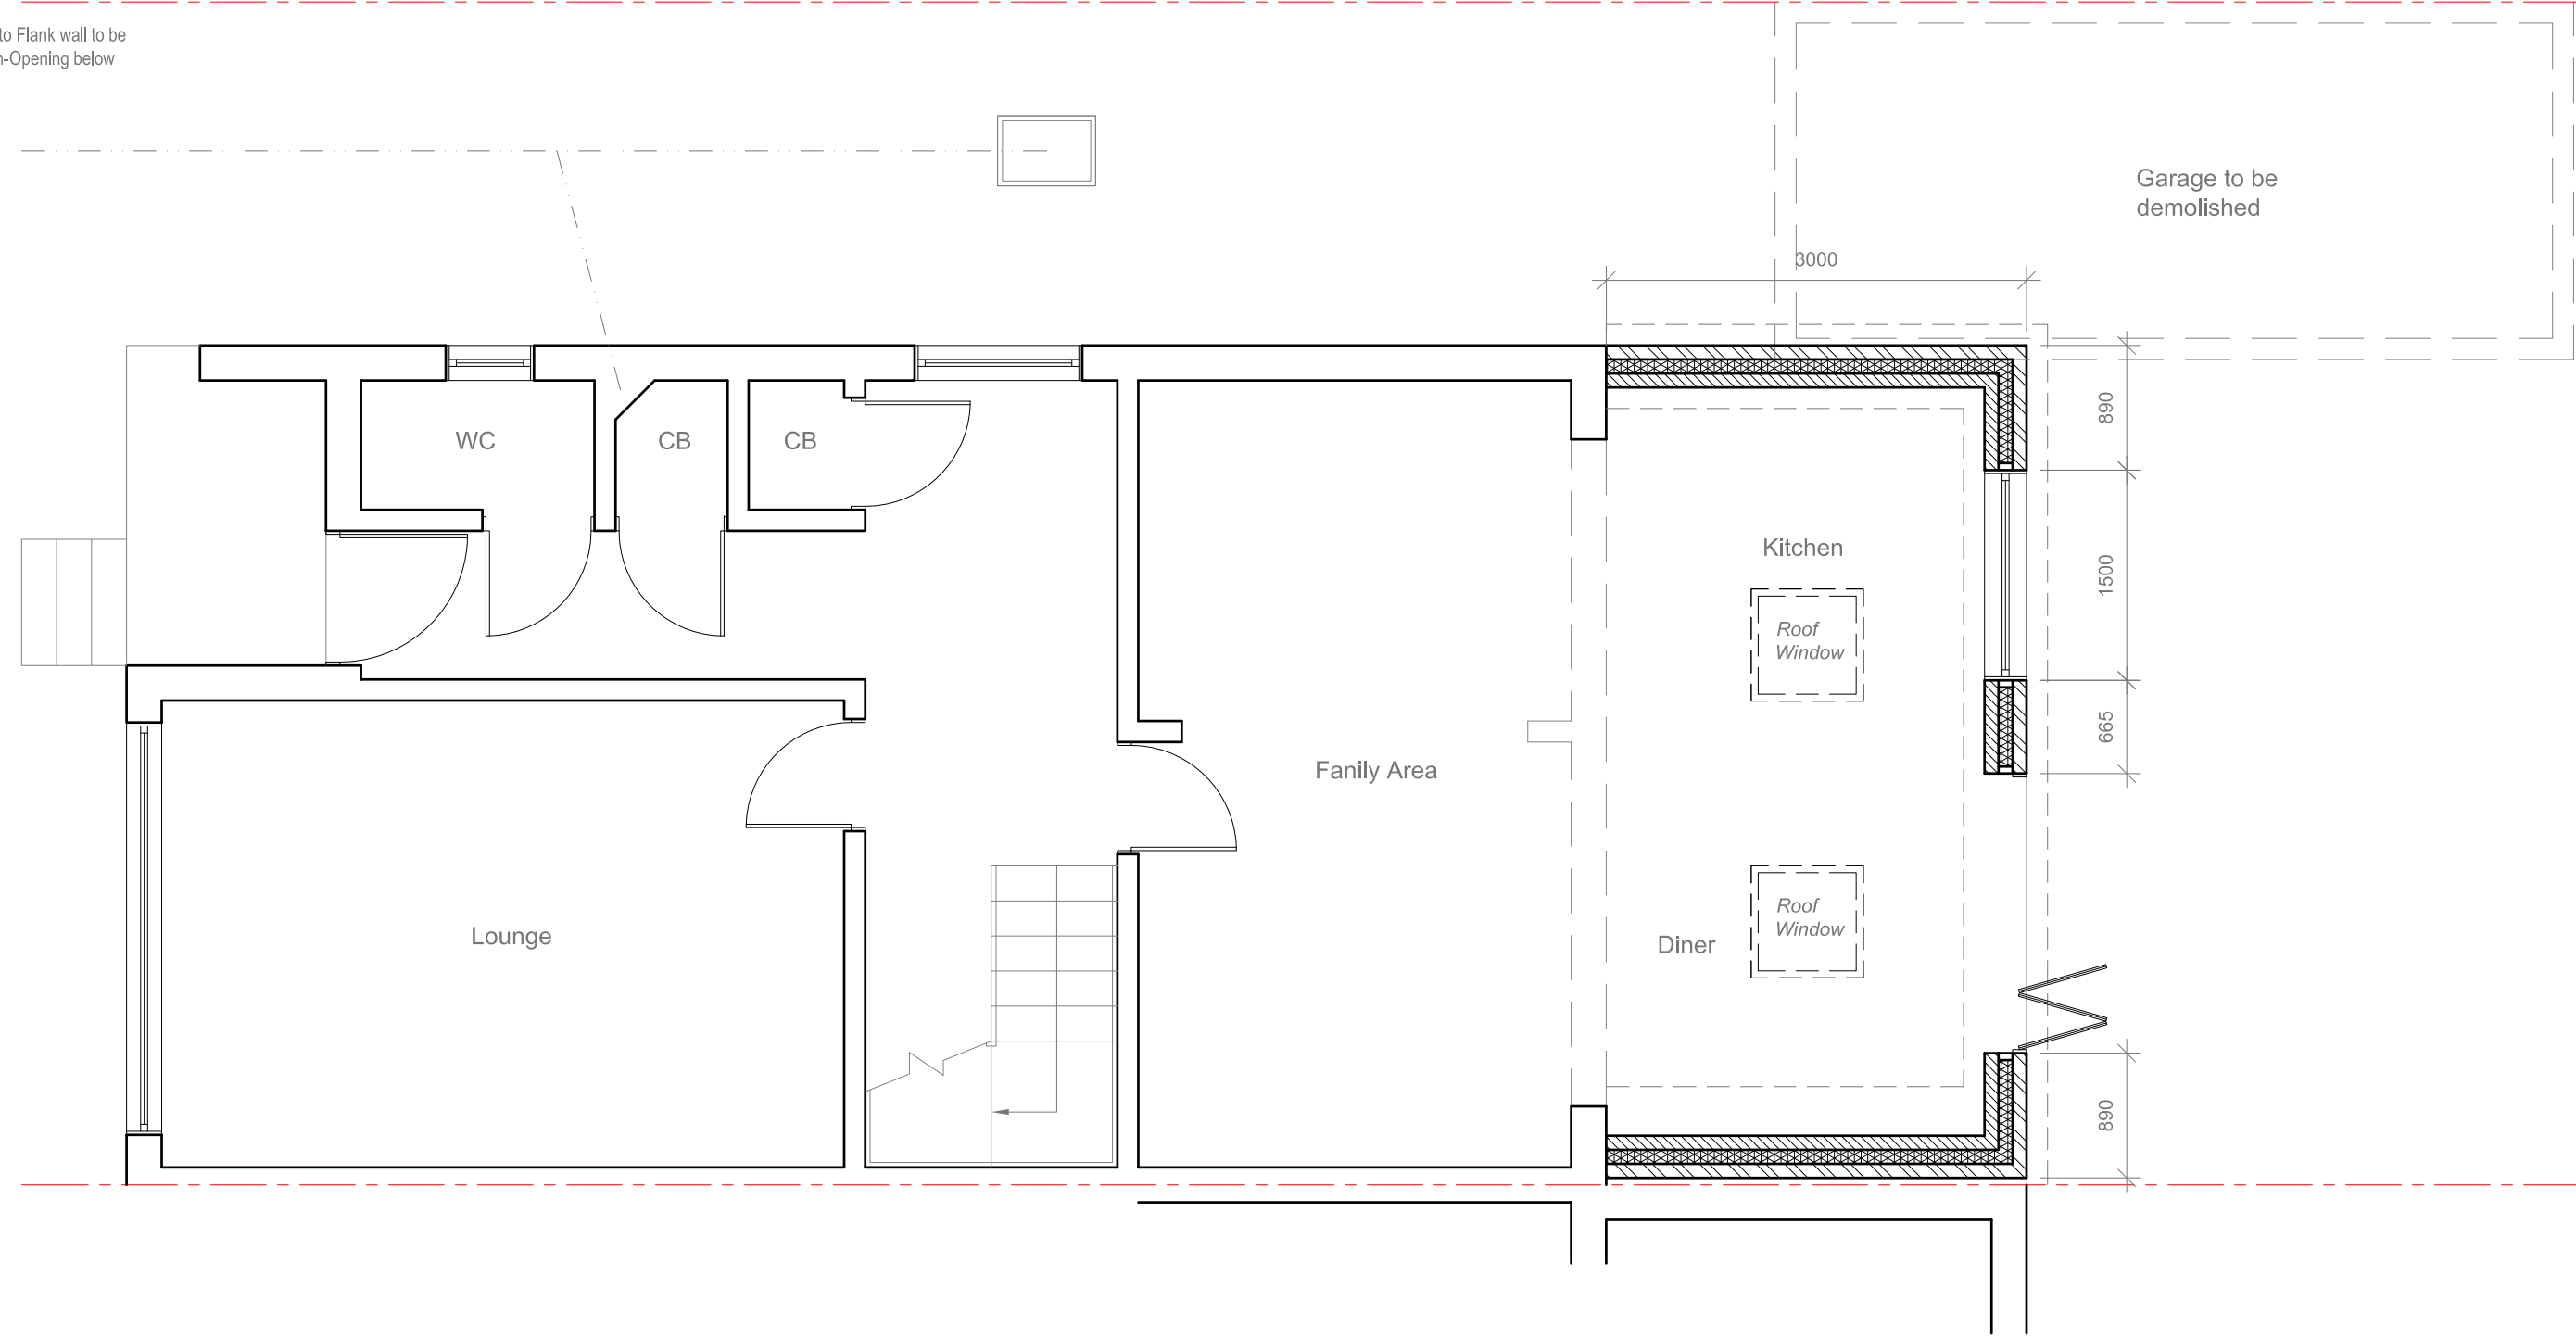

Site Address:
175A Swakeleys Road
Uxbridge
UB10 8DN

Drawing Content:
Proposed Ground Floor Plan

Drawings No:
175aswakeleysroad/2022/02

Date Drawn:
8th February 2022

Planning Issue

Drawings Scale:
1:50

Drawn By:
KG

Revision:


8

All work to comply with current building regulations and codes of practice


Do not scale from drawings all dimensions to be checked on site before the start of any work

All Proposed External Materials to Match Existing External Materials


Any Proposed Windows to Flank wall to be Obscure Glazed and Non-Opening below 1.7m from FFL

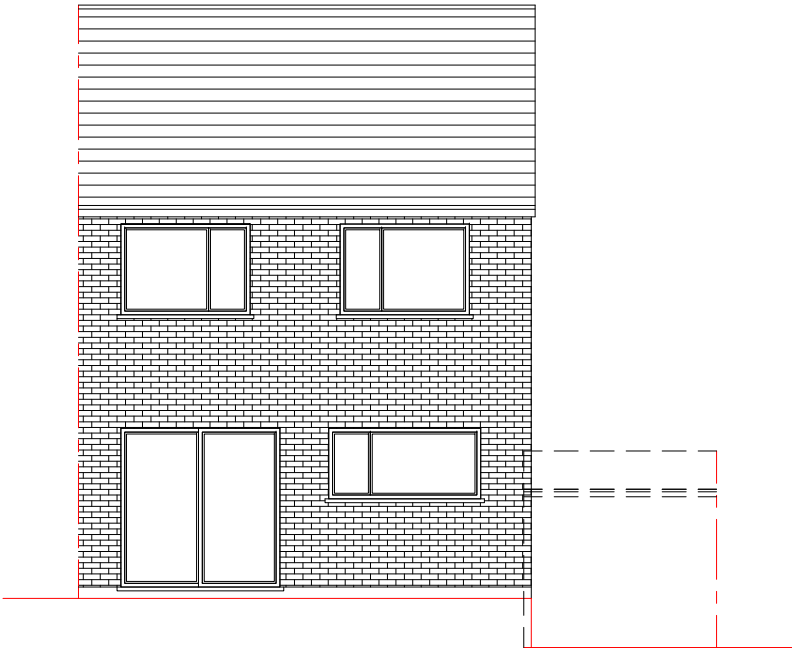


Existing Rear Elevation
Scale 1:100

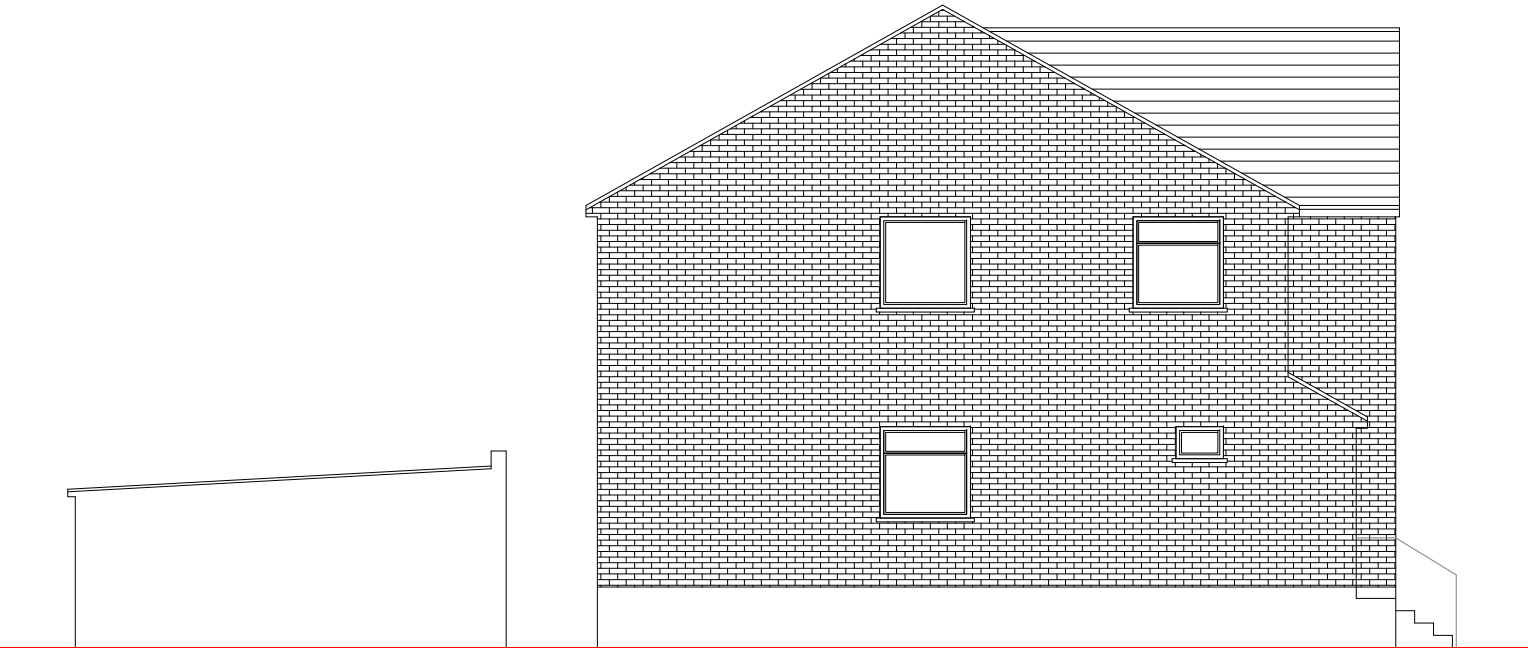

Existing Side Elevation
Scale 1:100

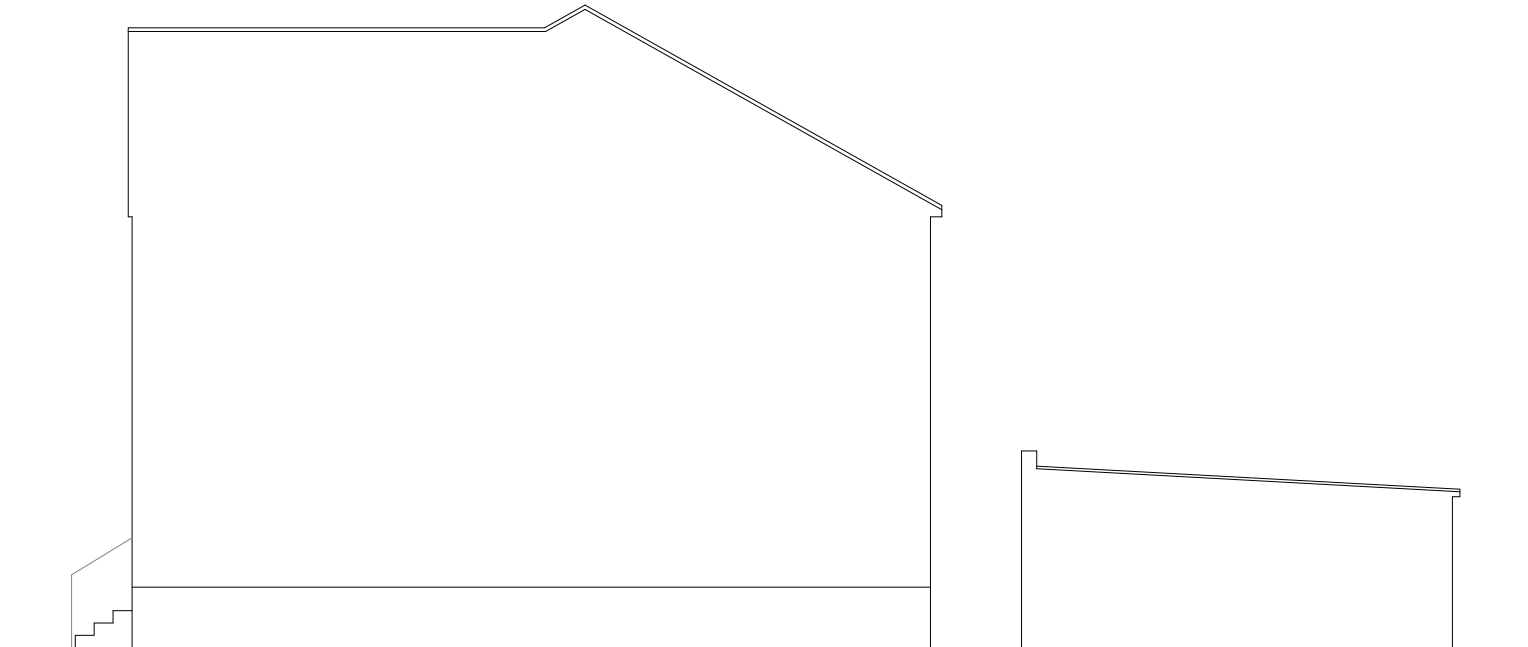

Existing Side Elevation
Scale 1:100

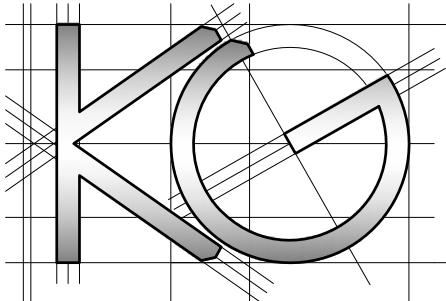


Site Address: 175A Swakeleys Road Uxbridge UB10 8DN 1	Drawing Content: Existing Elevations 2	Drawings No: 175aswakeleysroad/2022/03 3		Date Drawn: 8th February 2022 5		Planning Issue 7	
		Drawings Scale: 1:100 4		Drawn By: KG 6		Revision: 8	

All work to comply with current building regulations and codes of practice


Do not scale from drawings
all dimensions to be checked on site before the start of any work

All Proposed External Materials to Match Existing External Materials


Any Proposed Windows to Flank wall to be Obscure Glazed and Non-Opening below 1.7m from FFL

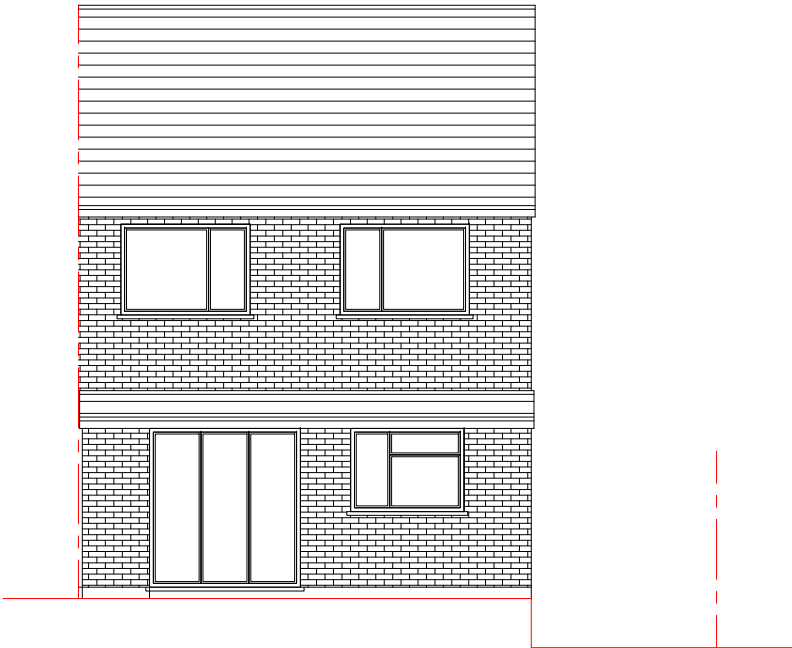


Proposed Rear Elevation
Scale 1:100

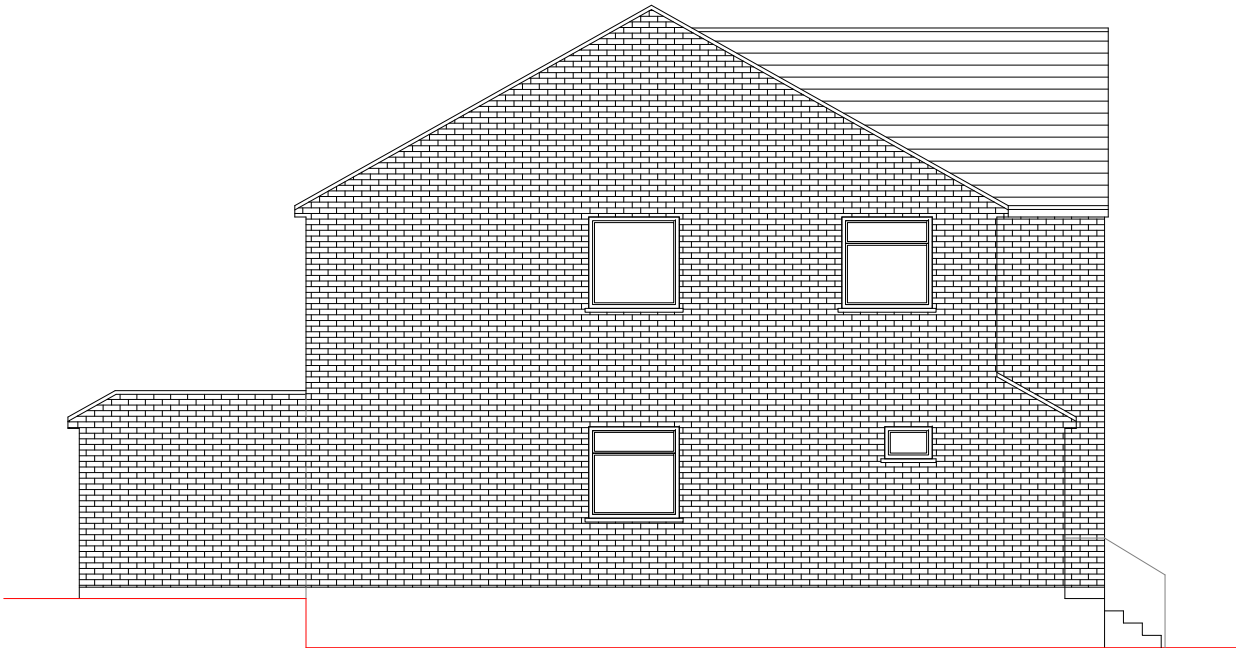

Proposed Side Elevation
Scale 1:100

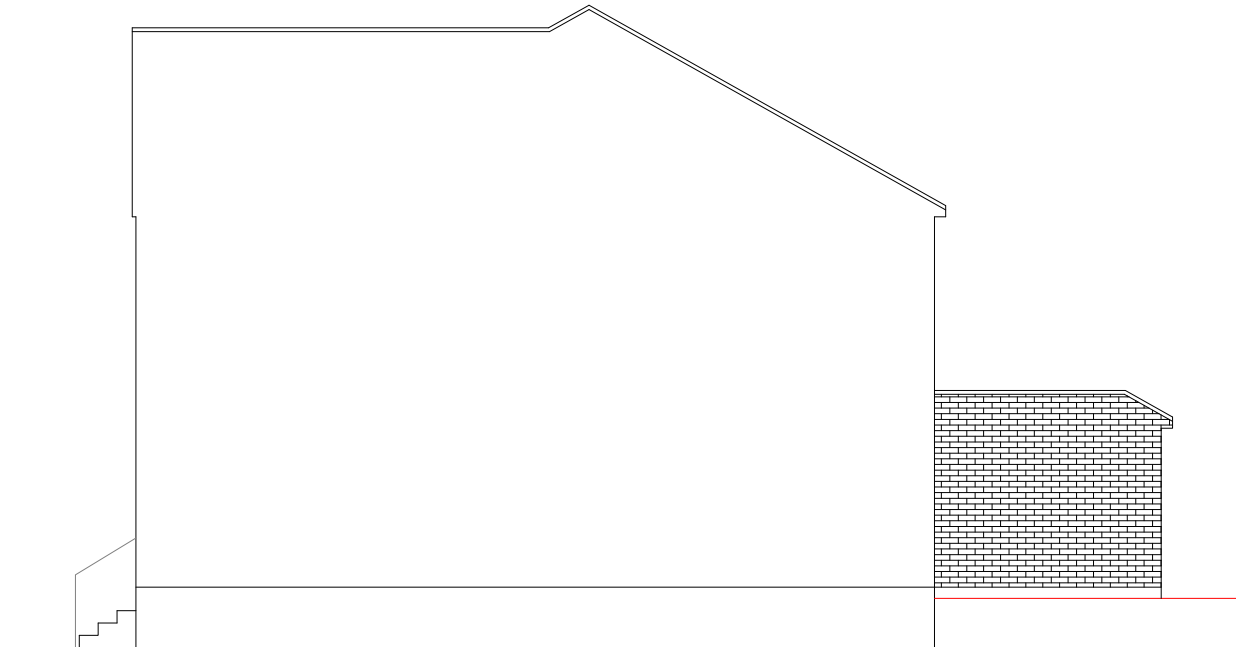

Proposed Side Elevation
Scale 1:100

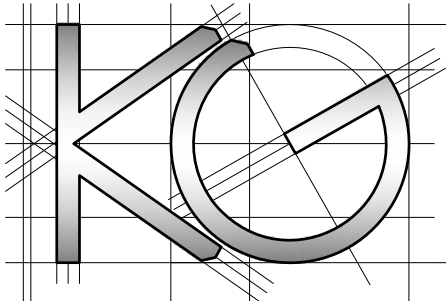

<u>Site Address:</u> 175A Swakeleys Road Uxbridge UB10 8DN	<u>Drawing Content:</u> Proposed Elevations	<u>Drawings No:</u> 175aswakeleysroad/2022/04		<u>Date Drawn:</u> 8th February 2022		Planning Issue	
		<u>Drawings Scale:</u> 1:100		<u>Drawn By:</u> KG		<u>Revision:</u>	7
1	2	3	4	5	6		8