




SCALE BAR 1:50

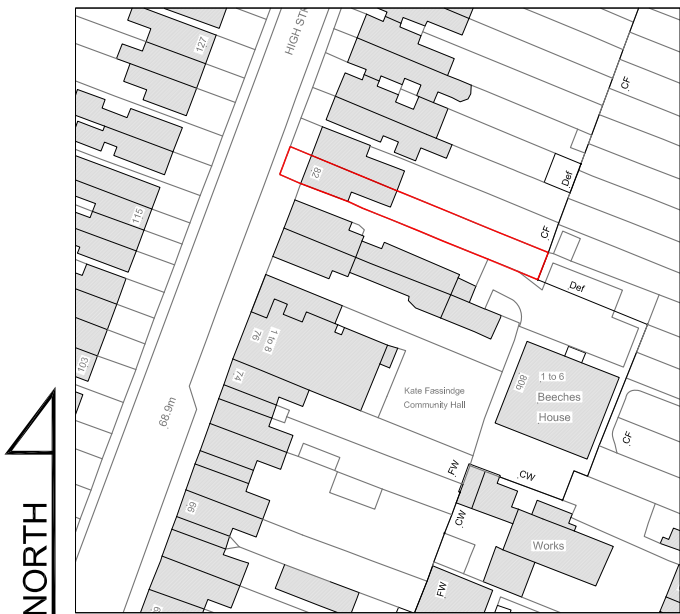


LOCATION PLAN  
SCALE 1:1250

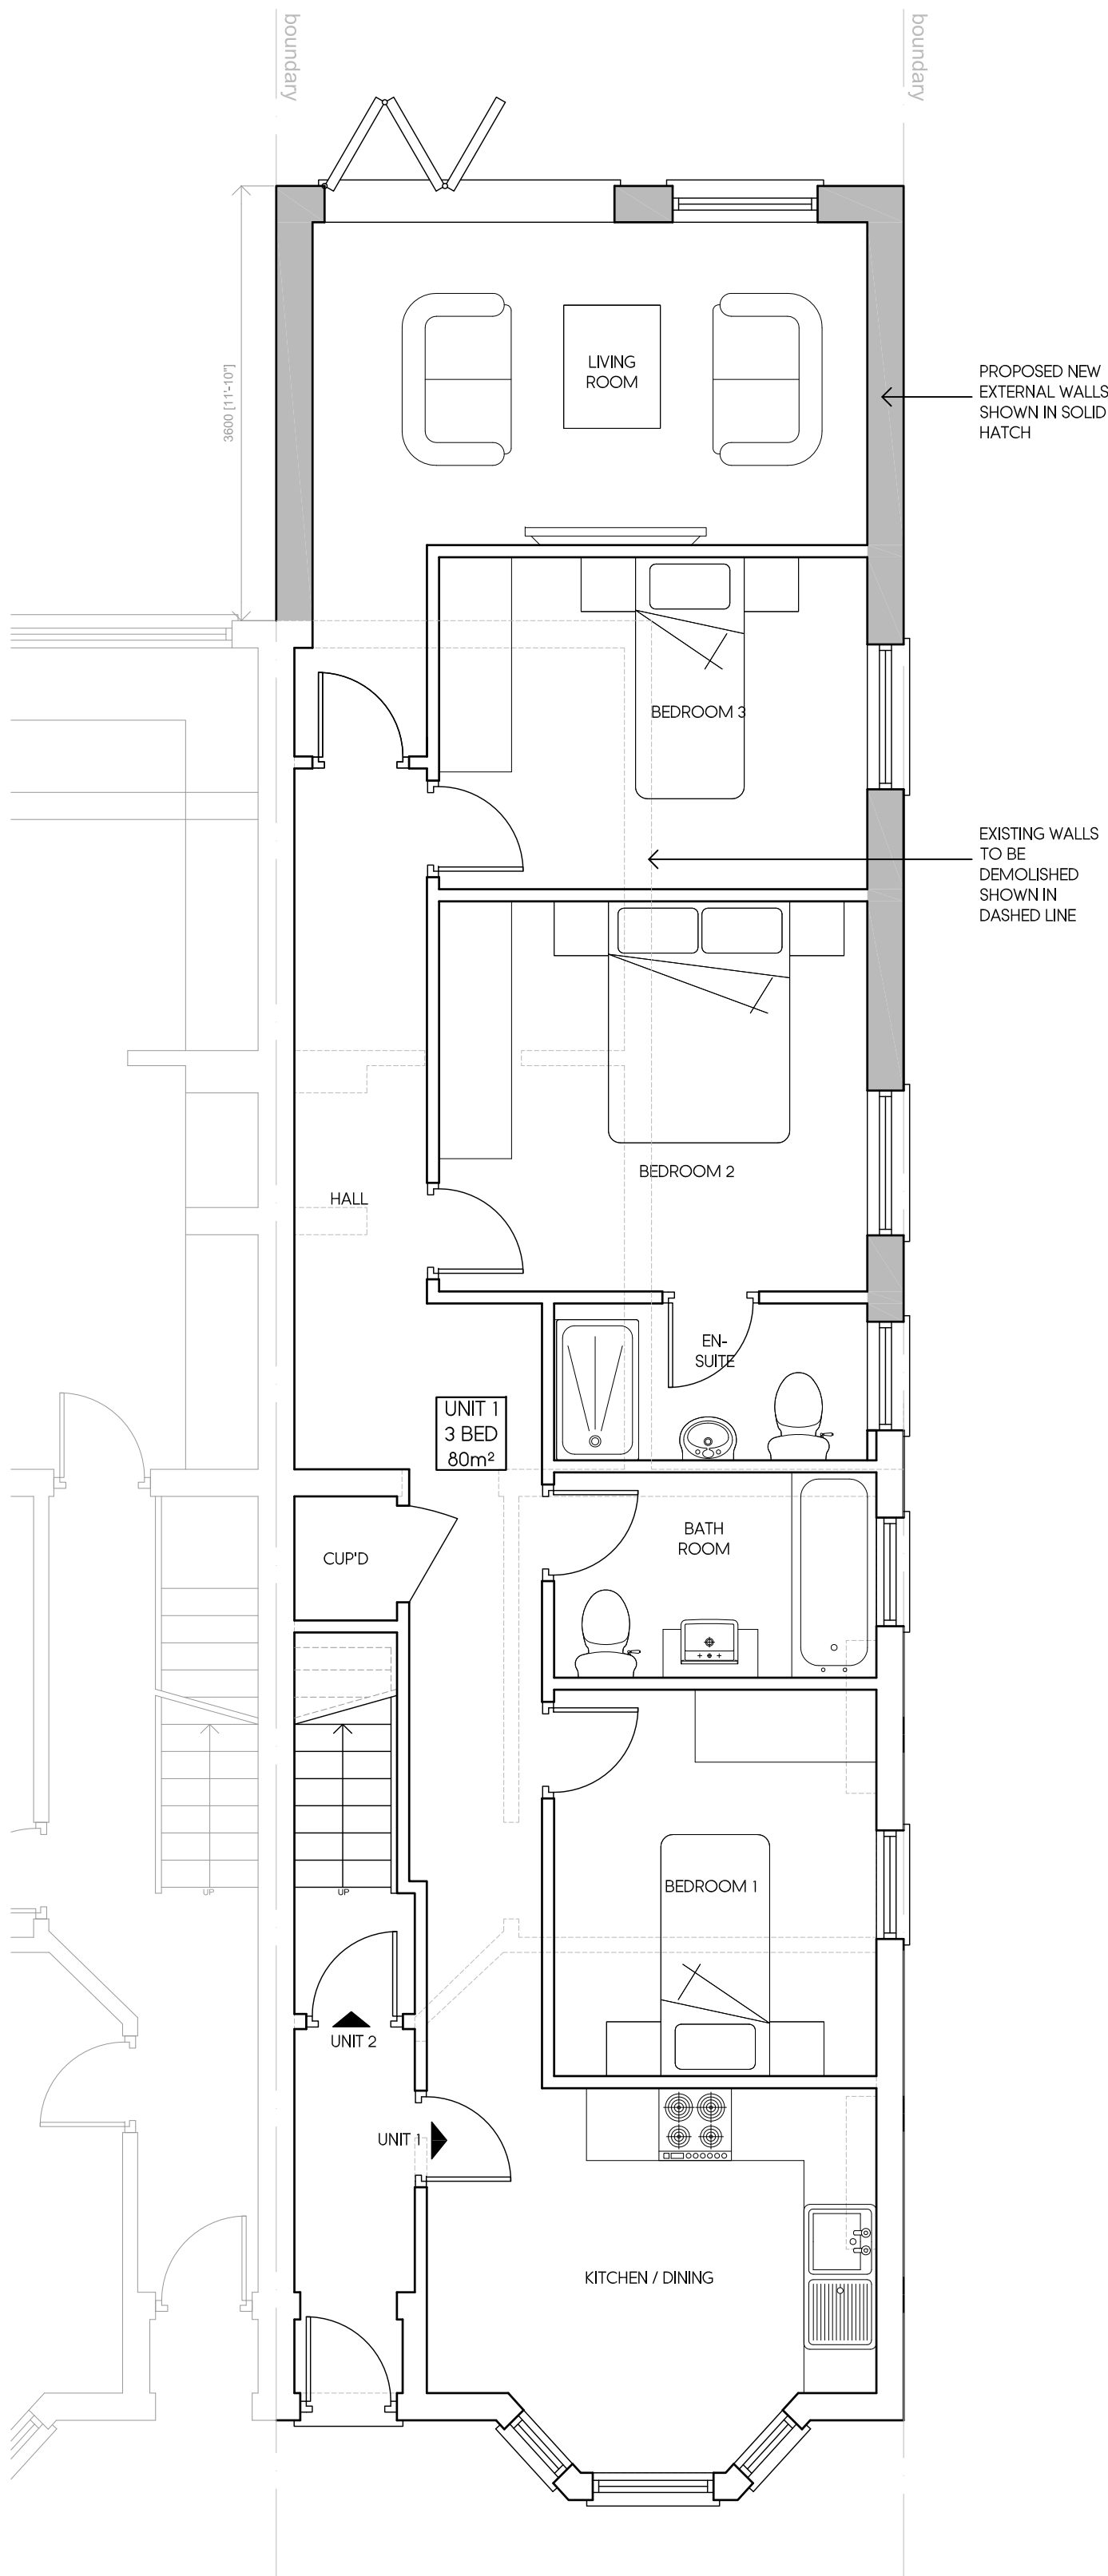

PROPOSED GROUND FLOOR PLAN

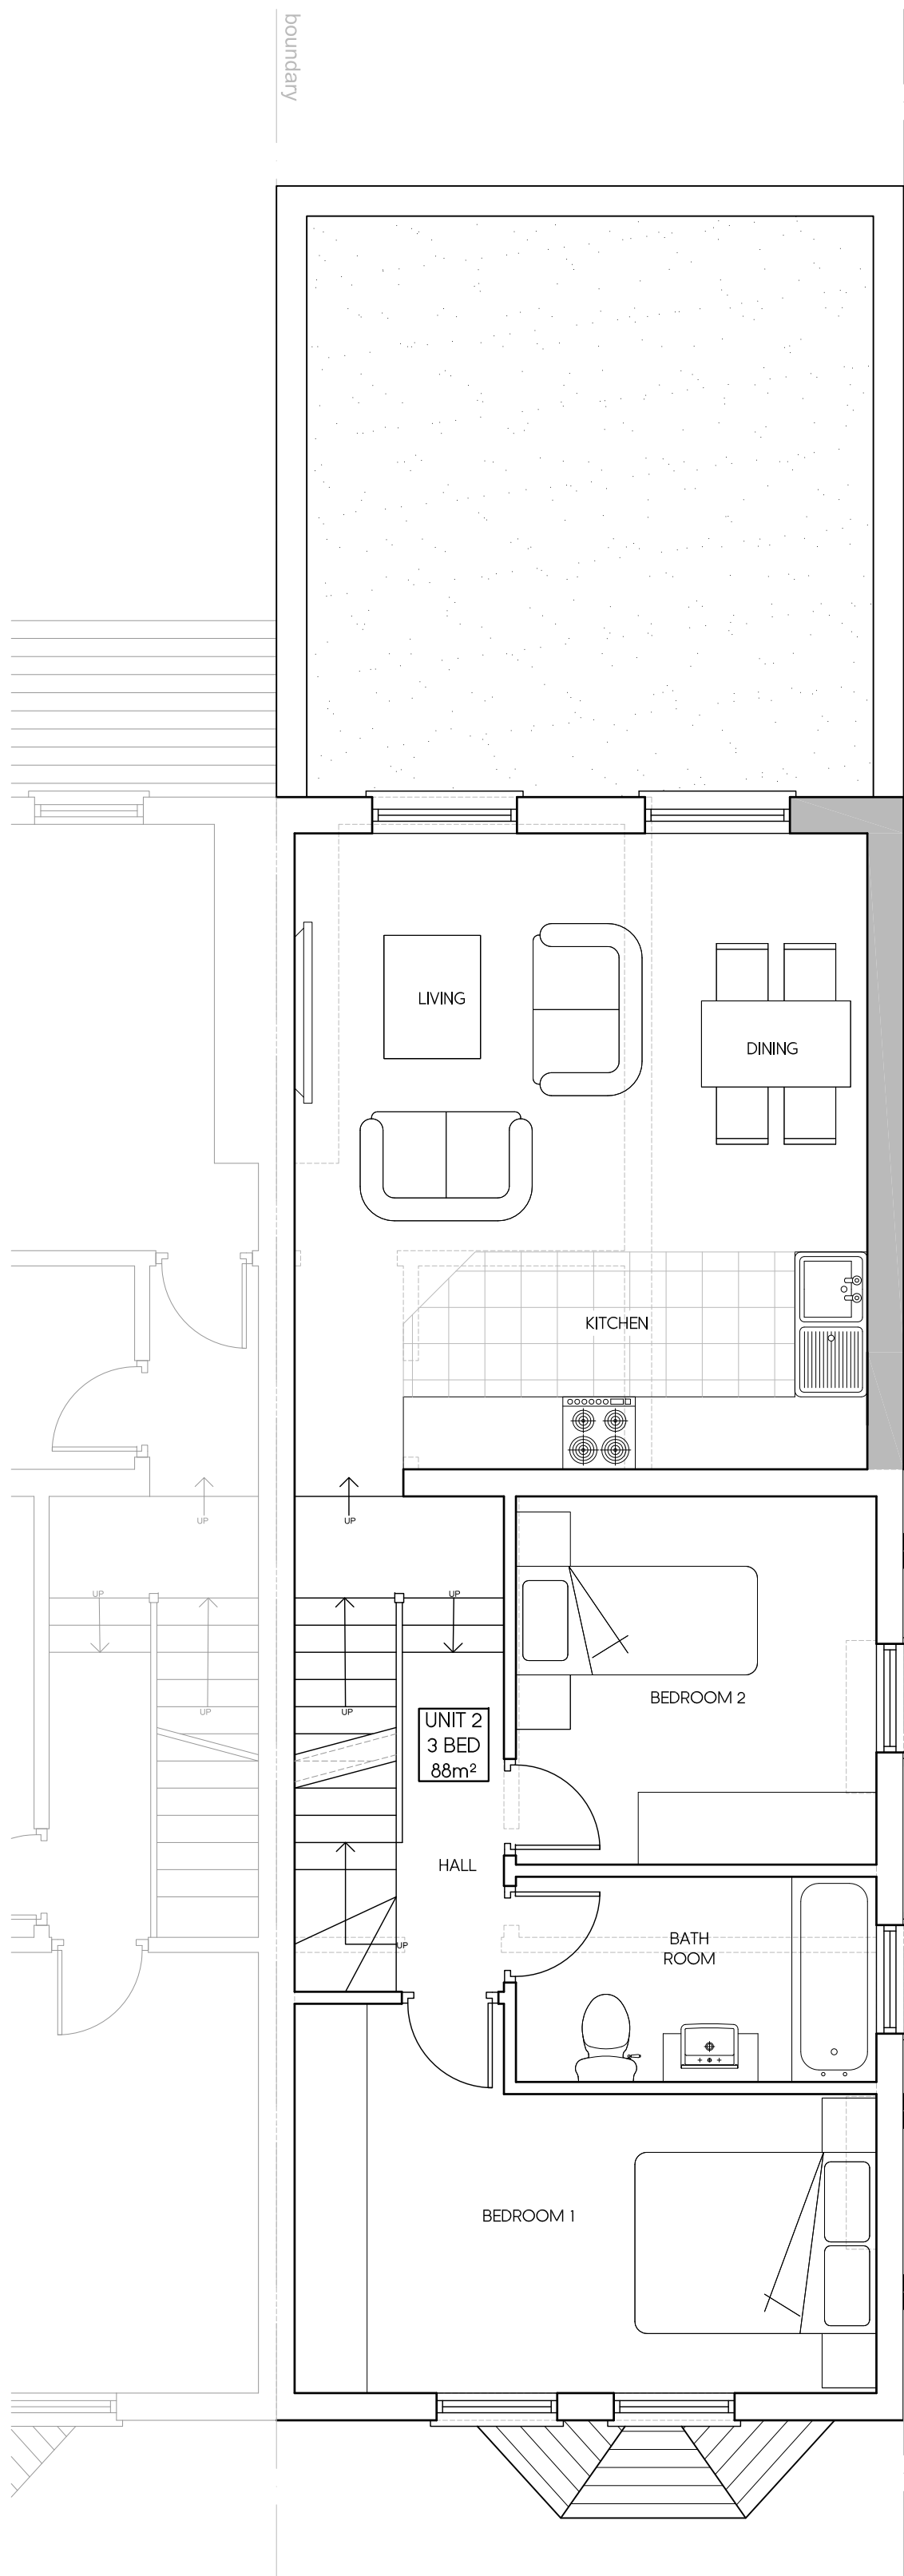

PROPOSED FIRST FLOOR PLAN

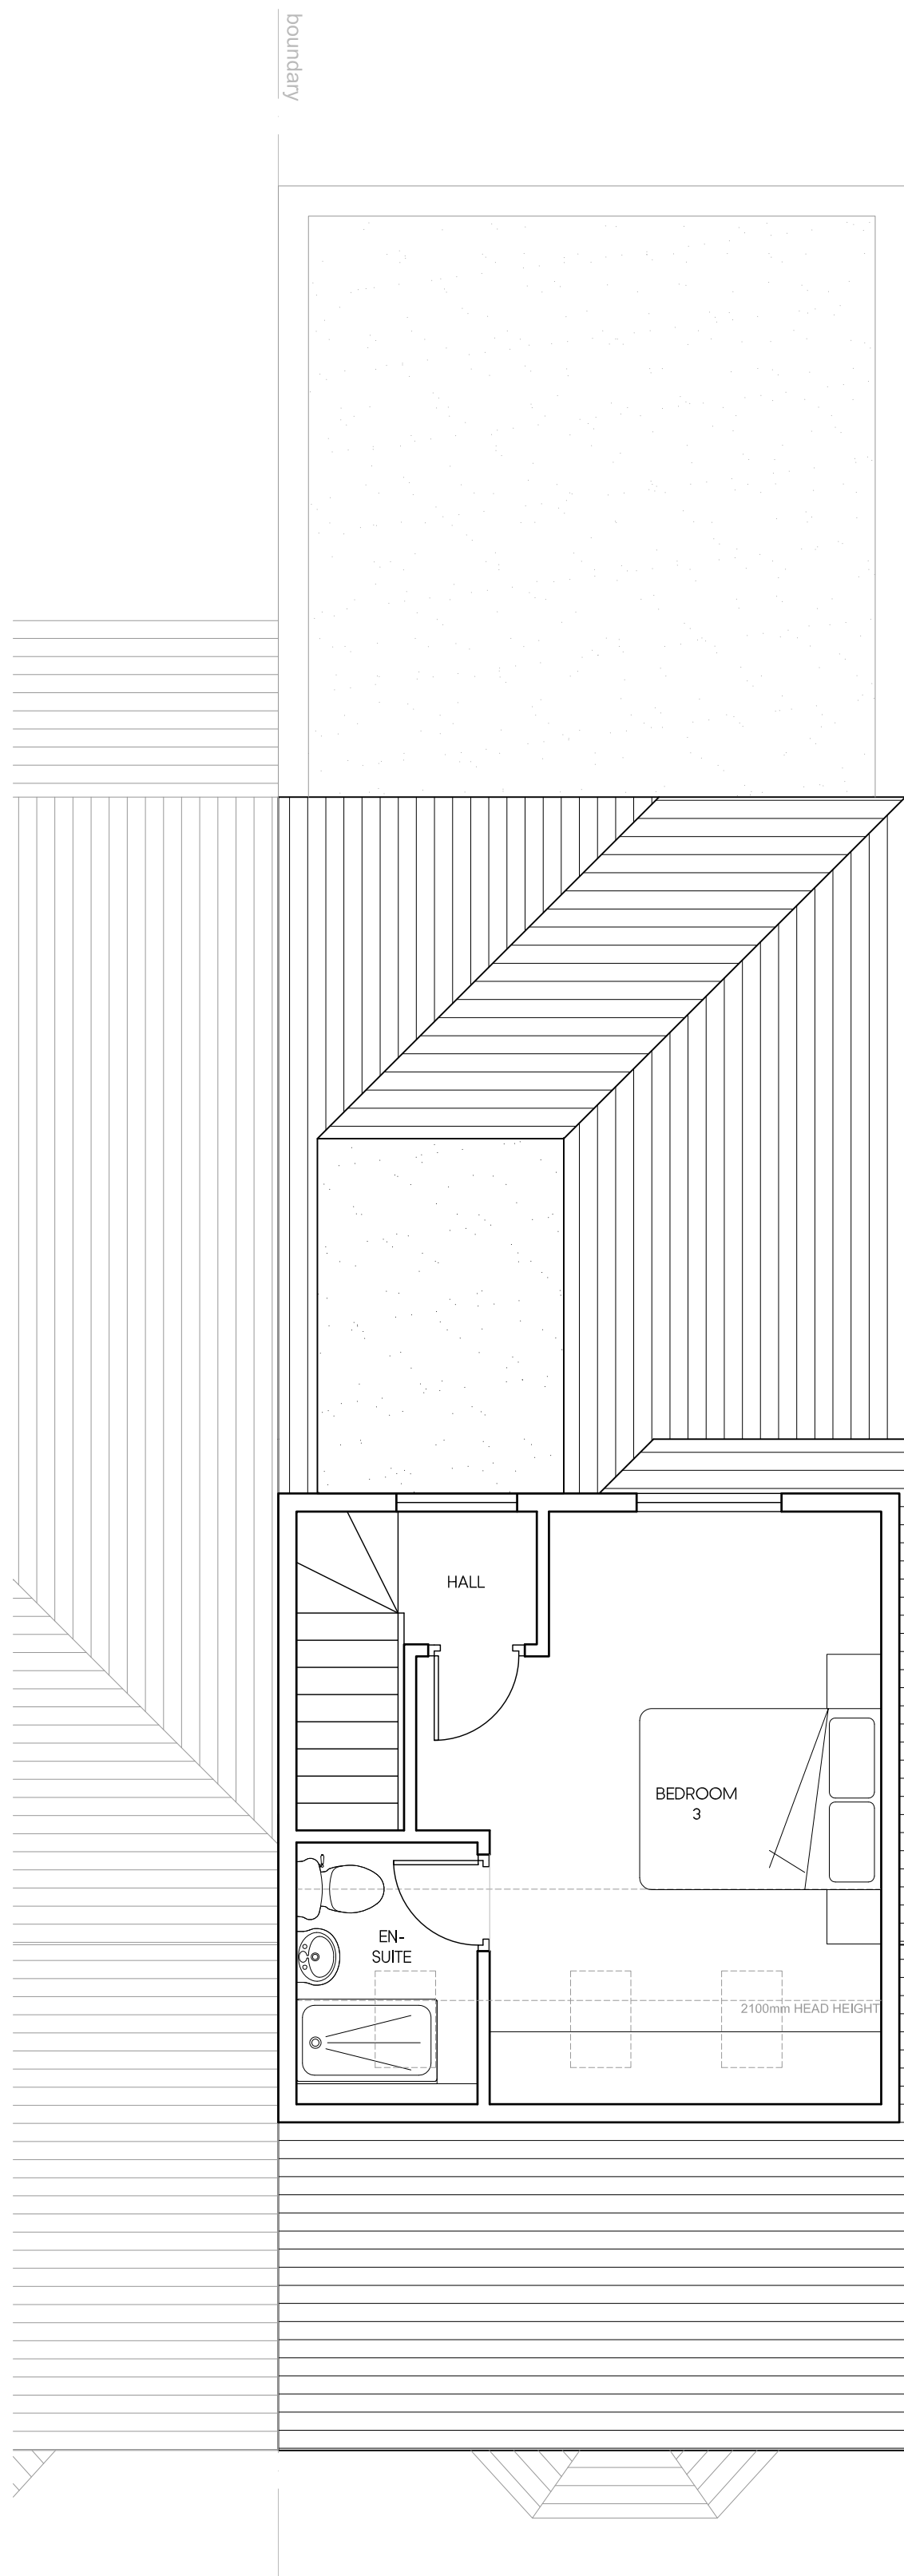

PROPOSED LOFT PLAN

|        |          |                       |       |
|--------|----------|-----------------------|-------|
| A      | 22.11.18 | AMENED FOR VALIDATION | BR    |
| Rev    | Date     | Description           | Init. |
| Client |          |                       |       |

MR & MRS MORJARIA

Project Title  
PROPOSED EXTENSIONS AND INTERNAL  
ALTERATIONS TO FORM 2 X SELF CONTAINED UNITS  
82 HIGH STREET, NORTHWOOD, HA6 1BJ

Drawing Title

PROPOSED FLOOR PLANS

|             |              |             |
|-------------|--------------|-------------|
| Cad File    | Sheet Size   | Scale       |
| P001        | A1           | 1:50        |
| Drawn by    | Drawing Date | Approved by |
| BR          | NOV 2018     |             |
| Project No. | Drawing No.  | Revision    |
| 0175        | P301         | A           |

//BR ARCHITECTURE

This drawing is property of BR Architecture © and must not be  
copied or otherwise reproduced. All dimensions must be checked  
on site before commencing work. No dimensions to be scaled from  
this drawing. This drawing was produced using AutoCad 2010.

PLANNING ISSUE