




PROPOSED FRONT ELEVATION




PROPOSED SIDE ELEVATION

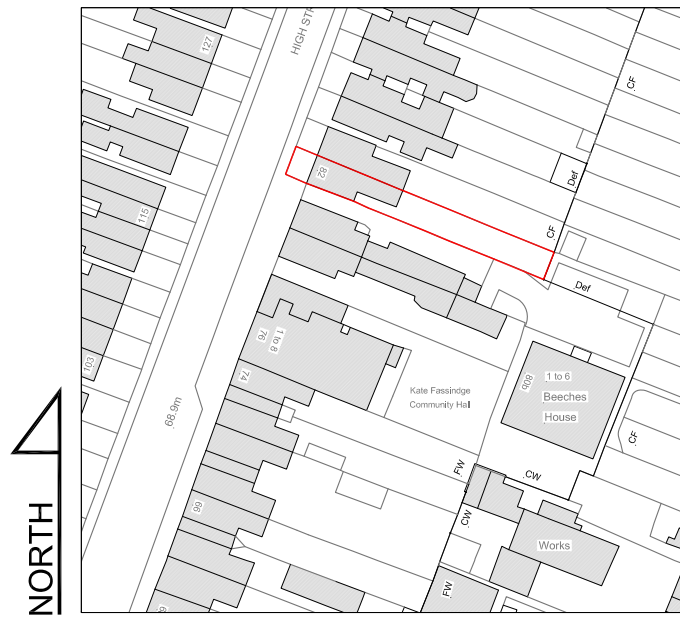

LOCATION PLAN
SCALE 1:1250



PROPOSED REAR ELEVATION

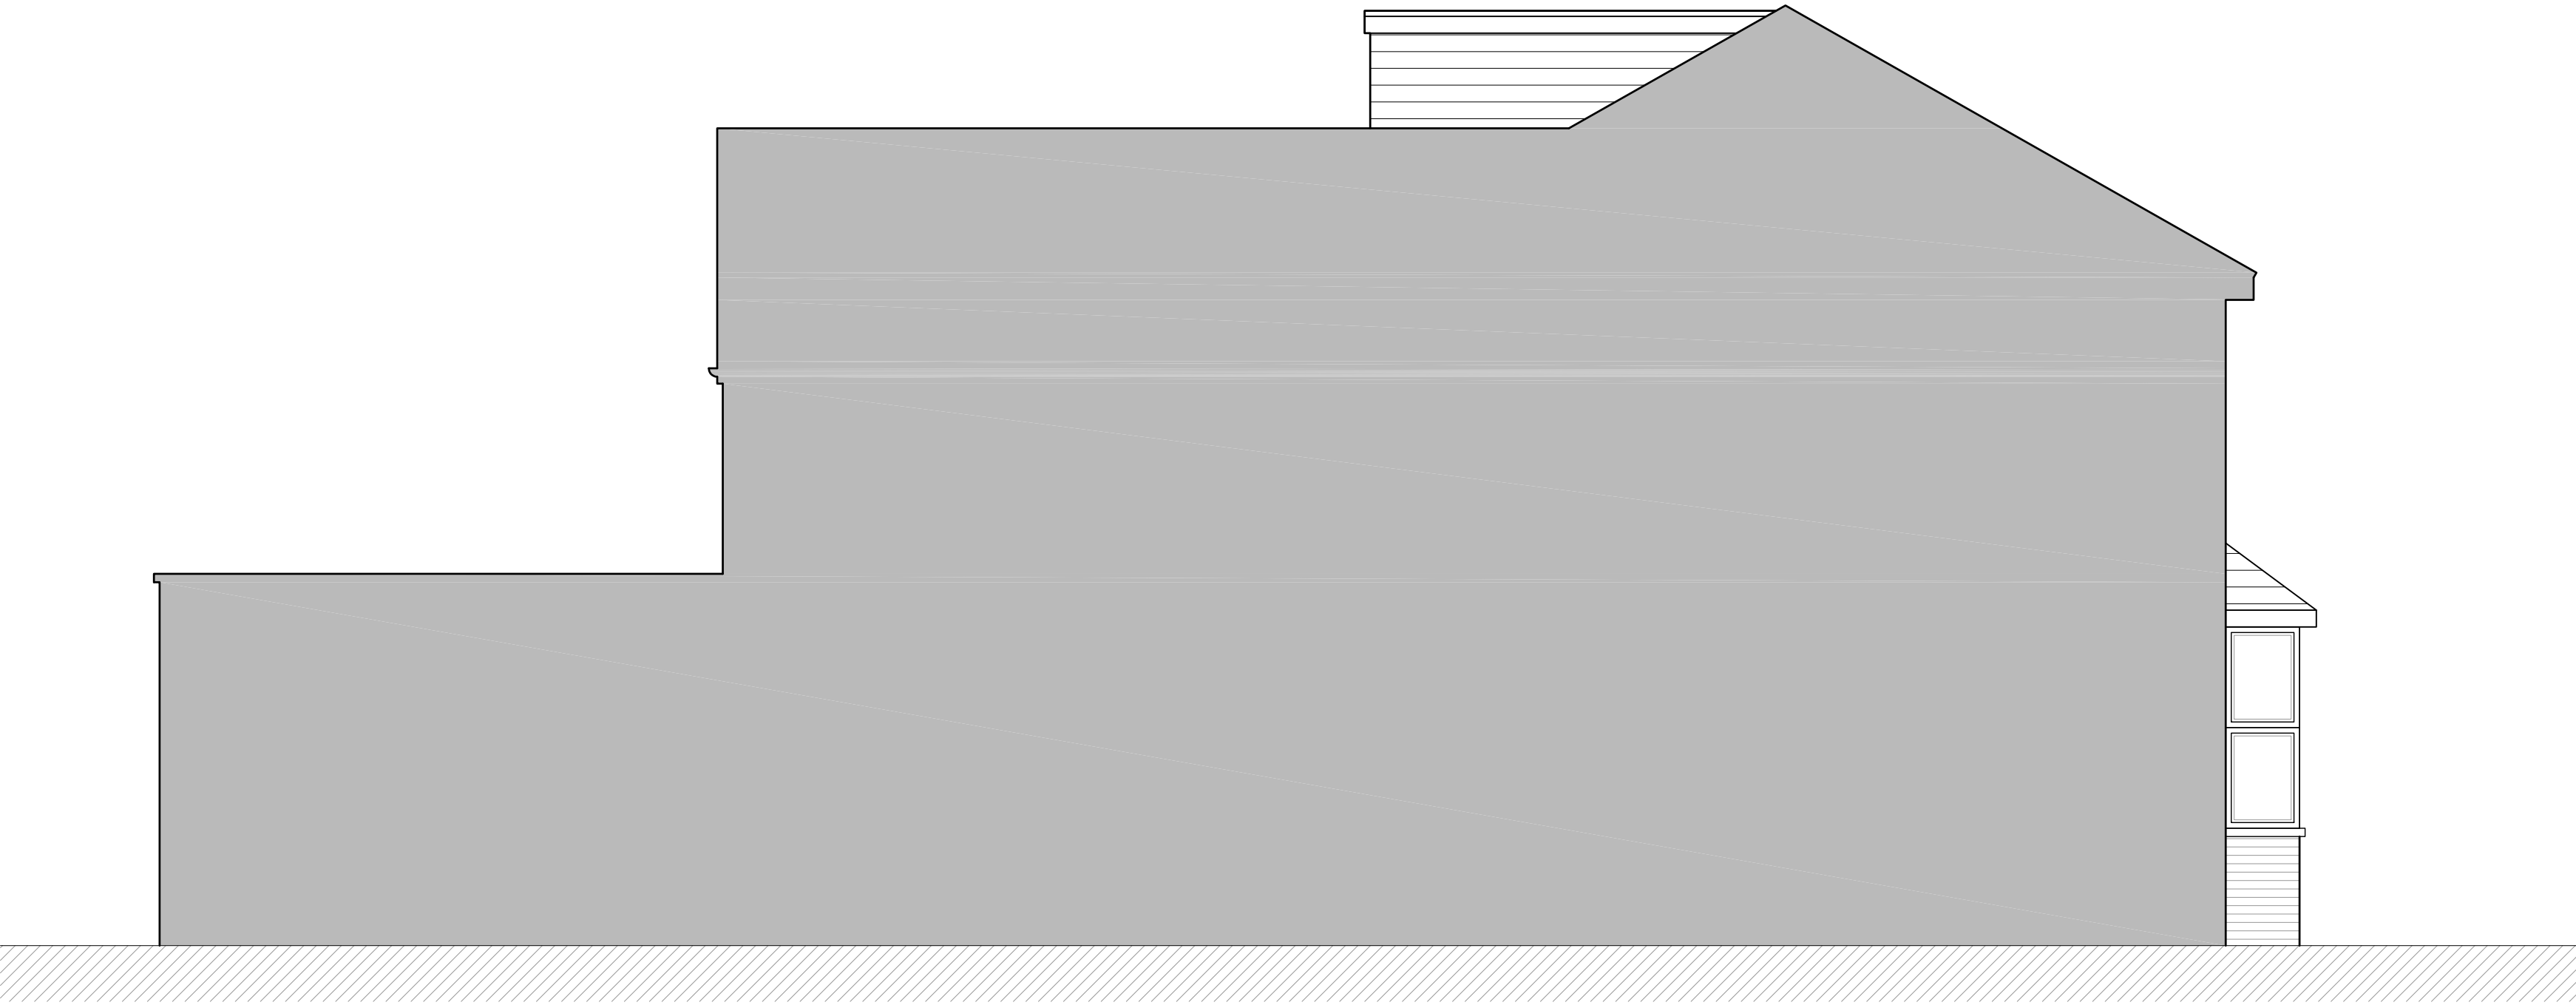

PROPOSED SIDE ELEVATION

A	22.11.18	AMENDED FOR VALIDATION	BR
Rev	Date	Description	Init.
Client			

MR & MRS MORJARIA

Project Title
PROPOSED EXTENSIONS AND INTERNAL
ALTERATIONS TO FORM 2 X SELF CONTAINED UNITS
82 HIGH STREET, NORTHWOOD, HA6 1BJ

Drawing Title

PROPOSED ELEVATIONS

Cad File	Sheet Size	Scale
P001	A1	1:50
Drawn by	Drawing Date	Approved by
BR	NOV 2018	-
Project No.	Drawing No.	Revision
0175	P401	A

//BR ARCHITECTURE

This drawing is property of BR Architecture © and must not be
copied or otherwise reproduced. All dimensions must be checked
on site before commencing work. No dimensions to be scaled from
this drawing. This drawing was produced using AutoCad 2010.

PLANNING ISSUE