




SCALE BAR 1:100 0 1 2 3 4 5m

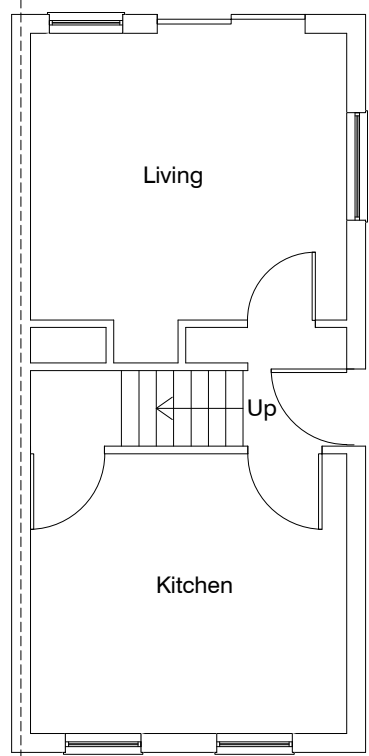


EXISTING GROUND FLOOR PLAN
1:100

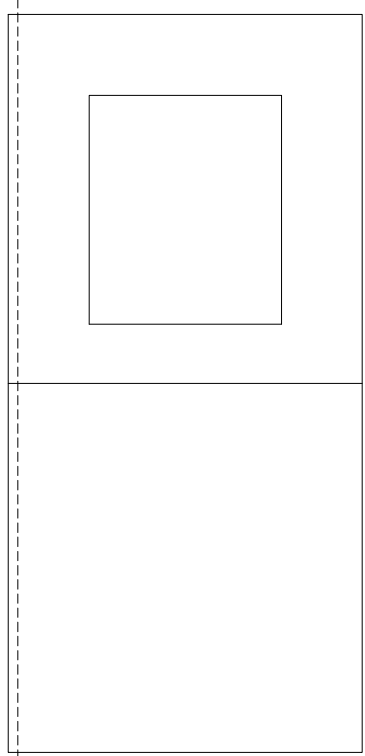

EXISTING ROOF PLAN
1:100

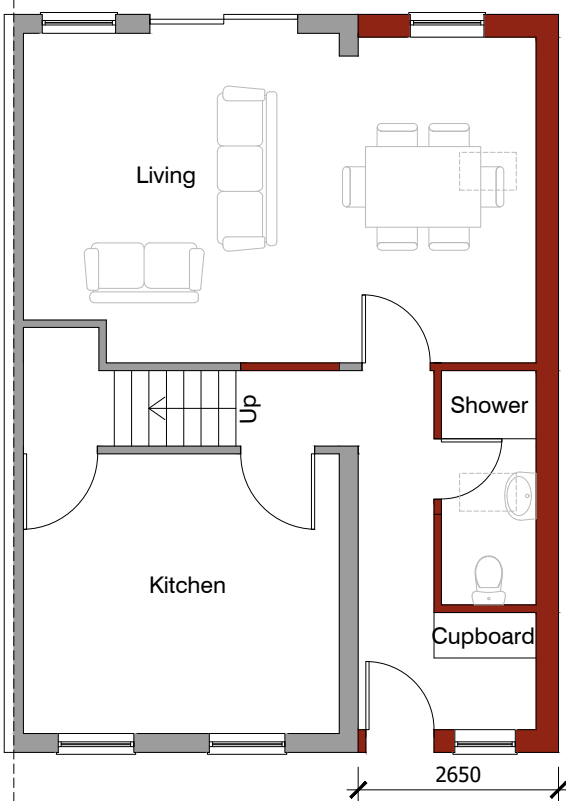


PROPOSED GROUND FLOOR PLAN
1:100

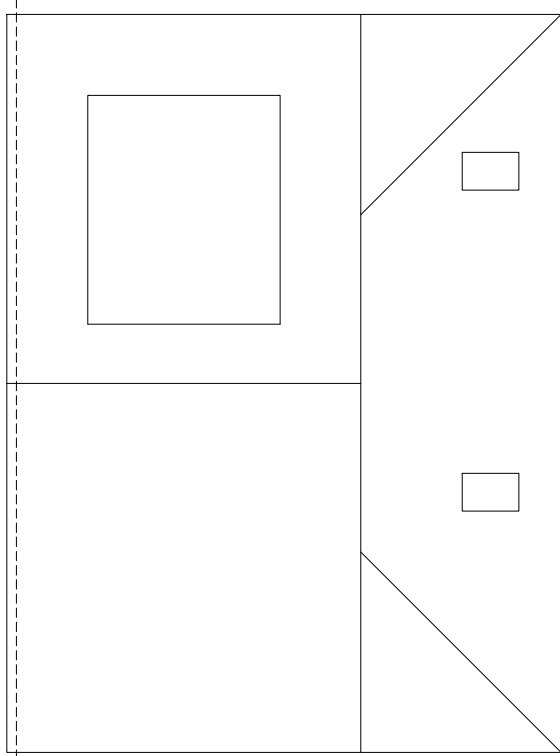


PROPOSED ROOF PLAN
1:100




LOCATION PLAN
1:1250

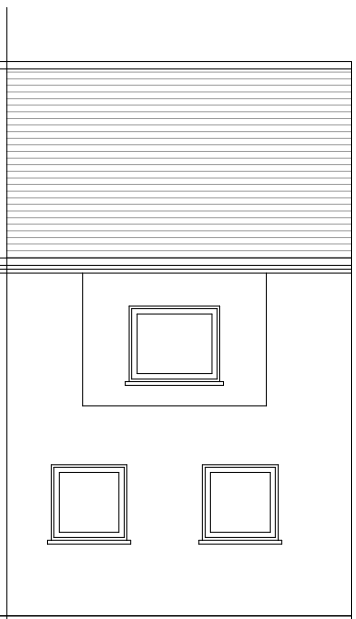


EXISTING FRONT ELEVATION
1:100

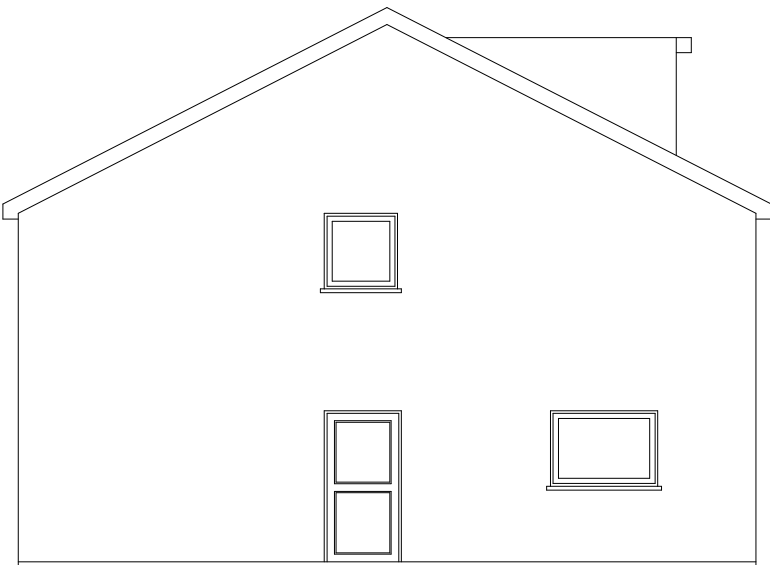


EXISTING SIDE ELEVATION
1:100

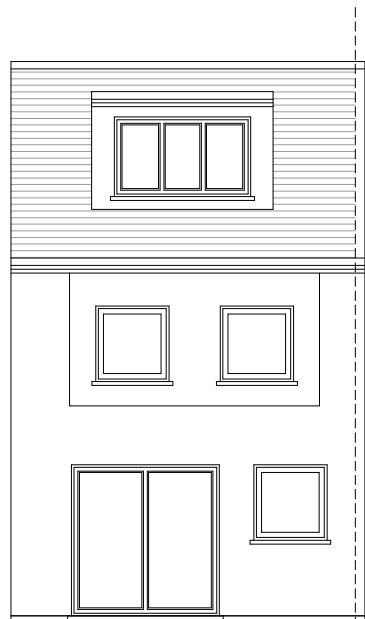


EXISTING REAR ELEVATION
1:100

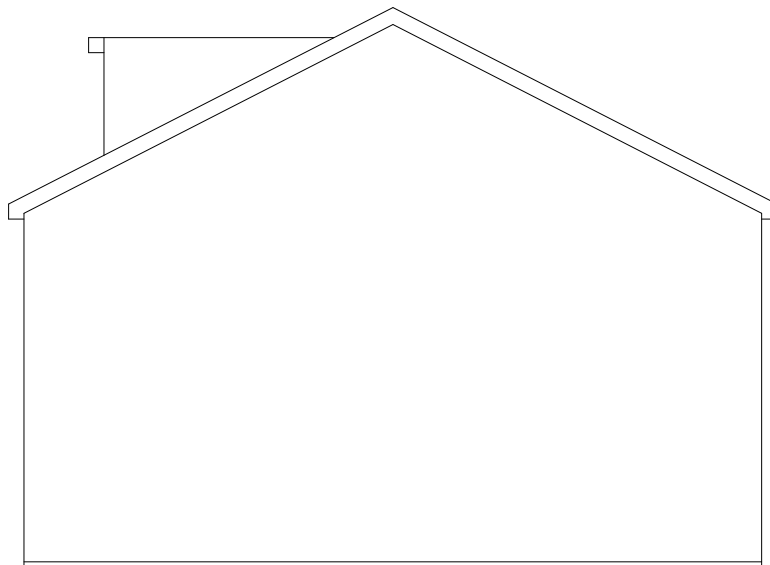

EXISTING SIDE ELEVATION
1:100

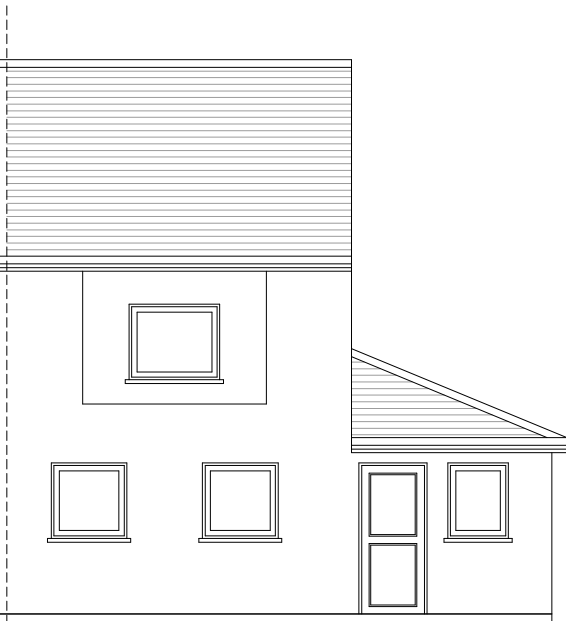


PROPOSED FRONT ELEVATION
1:100

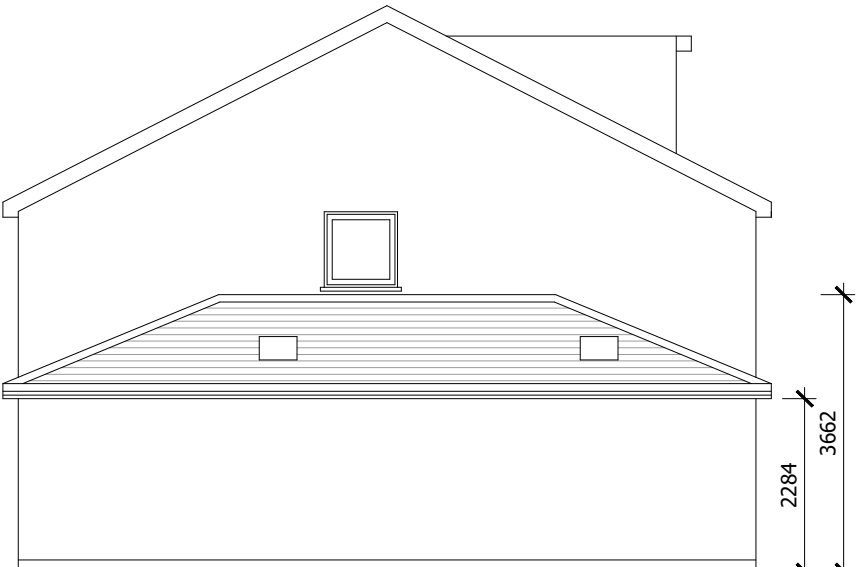


PROPOSED SIDE ELEVATION
1:100



PROPOSED REAR ELEVATION
1:100

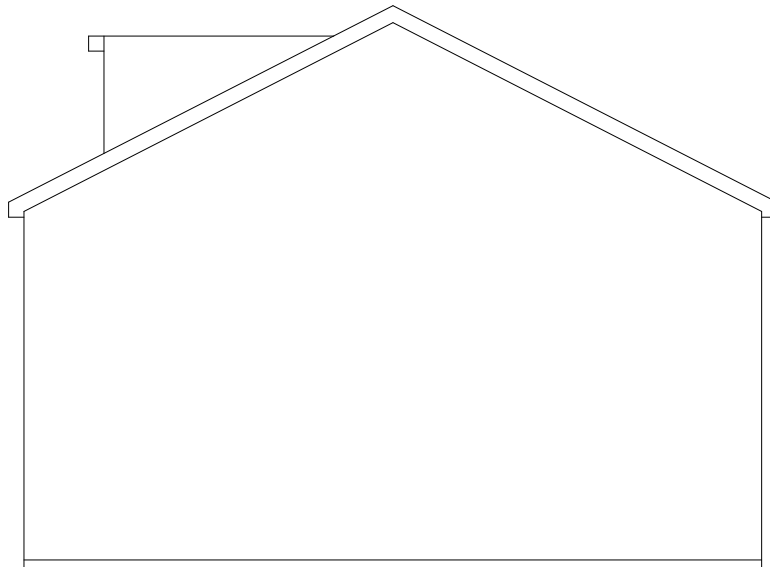

PROPOSED SIDE ELEVATION
1:100

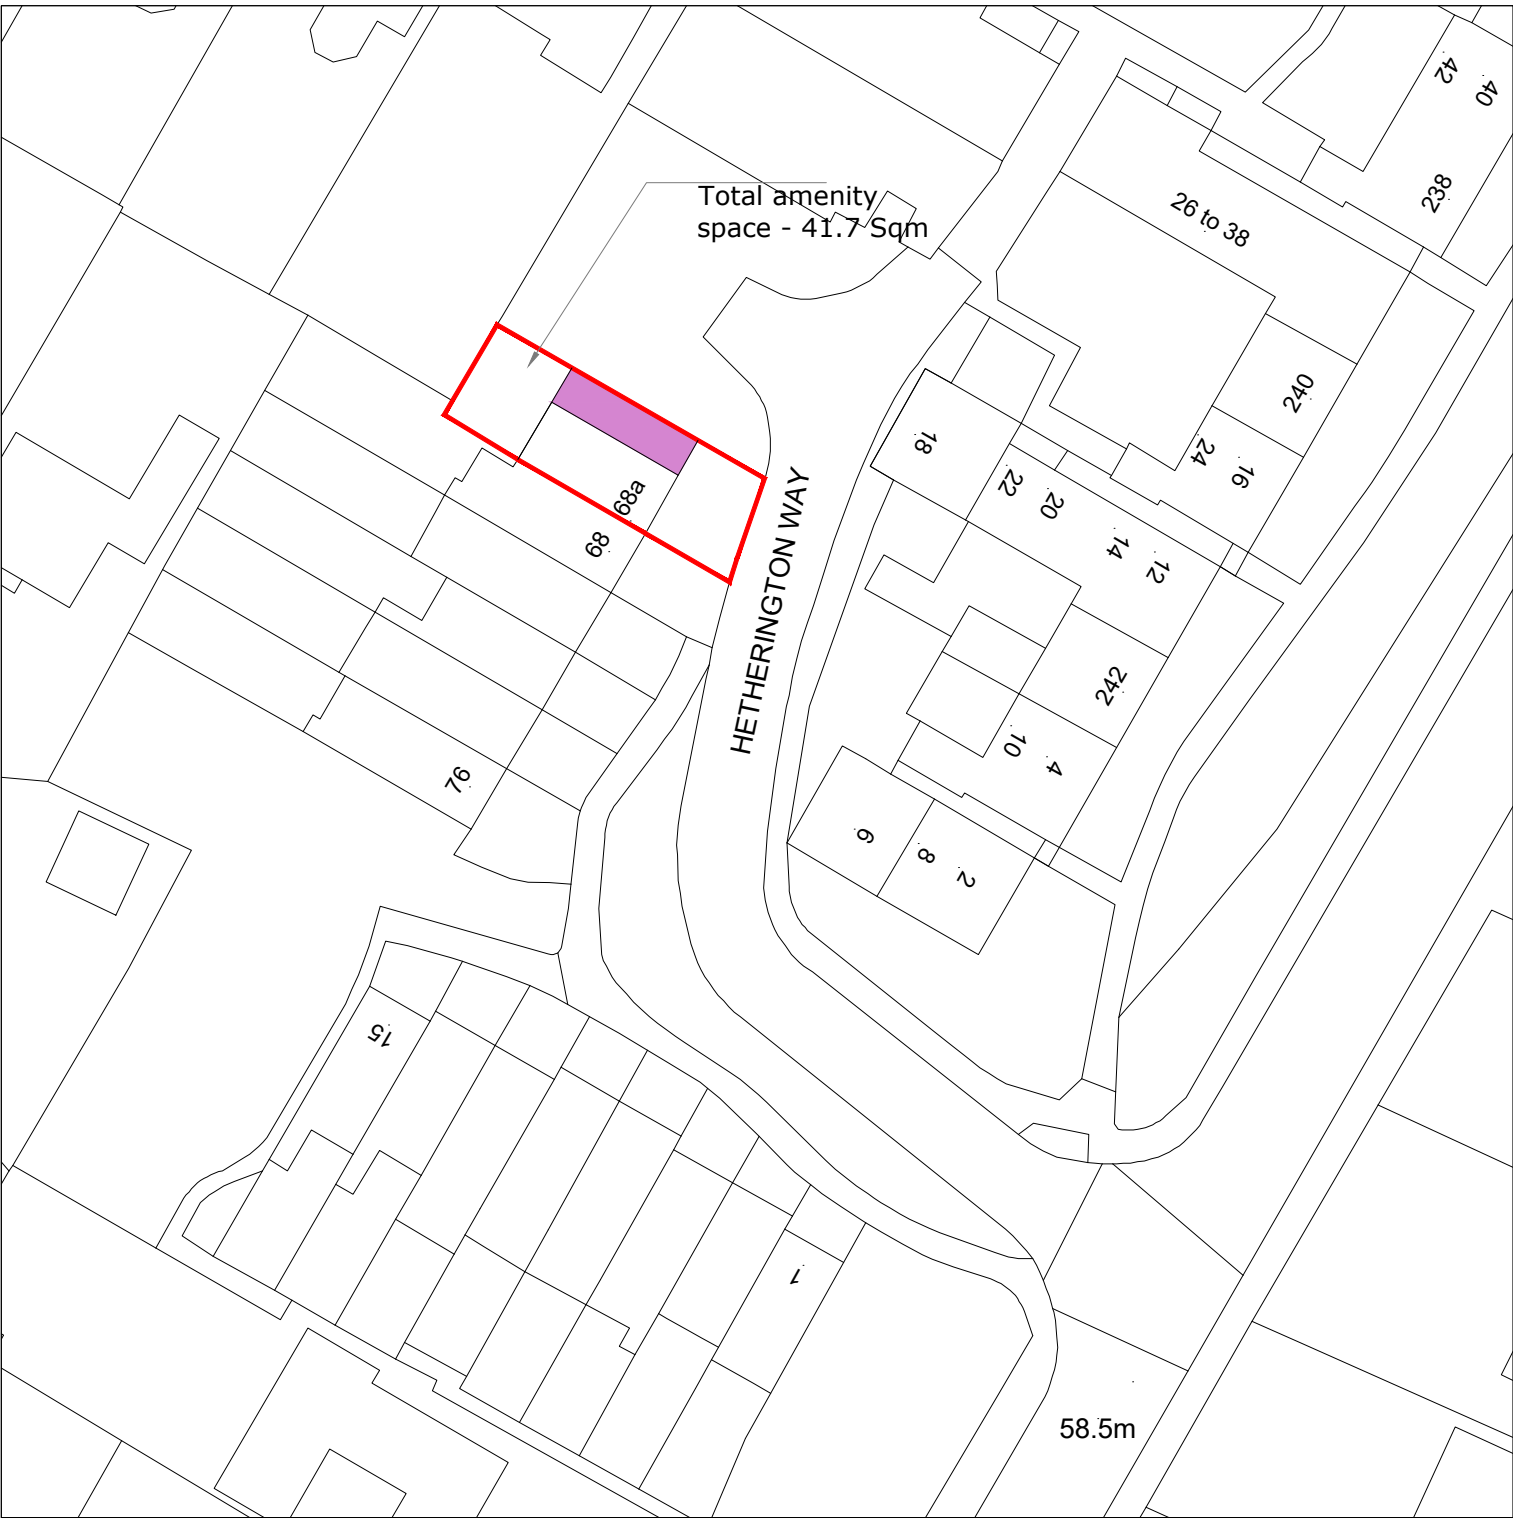

SITE PLAN
1:500

Consilio

Unit 17 and 18, 54a Cowley Mill Rd,
Uxbridge UB8 2FX

TEL:
01494932288
02039580151

EMAIL:
info@consiliotownplanning.co.uk



DISCLAIMER:

THESE ARE THE PLANNING DRAWINGS
AND SHOULD NOT BE USED FOR
STRUCTURAL CALCULATIONS OR ANY
ENGINEERING PURPOSE.

IMPORTANT NOTE:ALL

1. ALL GUTTERS, FOUNDATIONS
AND DOWN PIPES TO REMAIN
WITHIN THE BOUNDARY LINES
OF THE SUBJECT PROPERTY.
2. ALL PLANS ARE SUBJECT TO
FULL PLANS APPROVAL BY
BUILDING CONTROL, NOT
BUILDING NOTICE.

REVISION

DESCRIPTION

DATE

DESCRIPTION:

SINGLE STOREY SIDE EXTENSION

CLIENT / JOB ADDRESS:

MR & MRS RAJESH SHAH
68A HETHERINGTON WAY
ICKENHAM
UB10 8AT

DRAWING TITLE PLANNING APPLICATION

SCALE 1:100, 1:500 & 1:1250 @ A1 STATUS PA

DATE 21/12/2020 CHECKED HM

JOB.NO. 68-20-01 DRAWN SG

DWG.NO. PA-01 REVISION

THIS DRAWING IS SUBJECT TO COPYRIGHT DO NOT REPRODUCE THIS DRAWING WITHOUT PRIOR PERMISSION FROM CONSILIO