




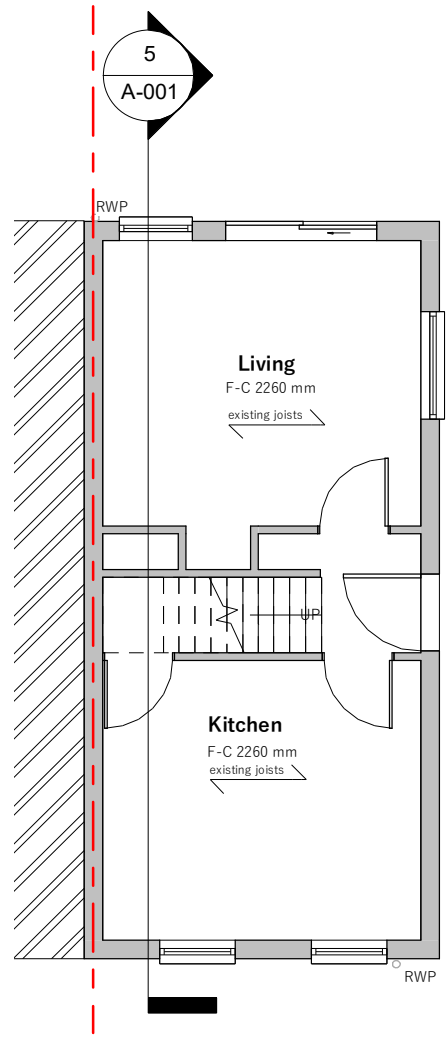


Existing Ground Floor

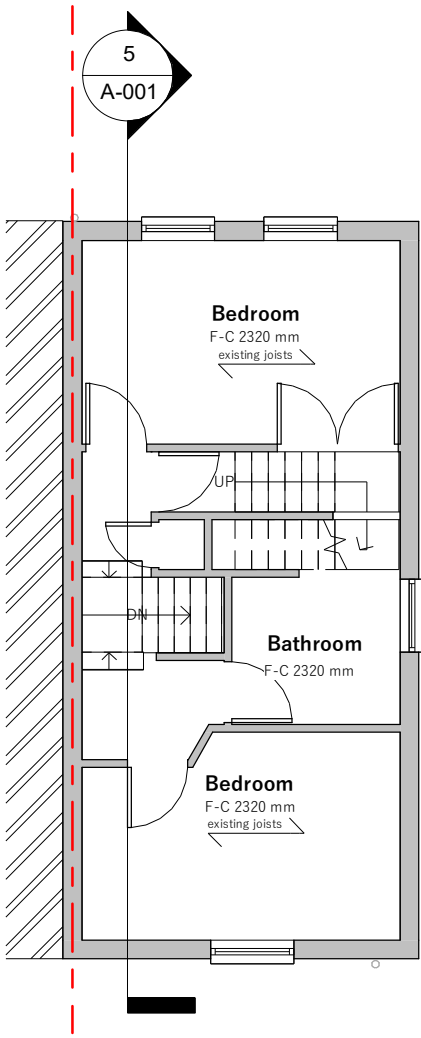


Existing First Floor

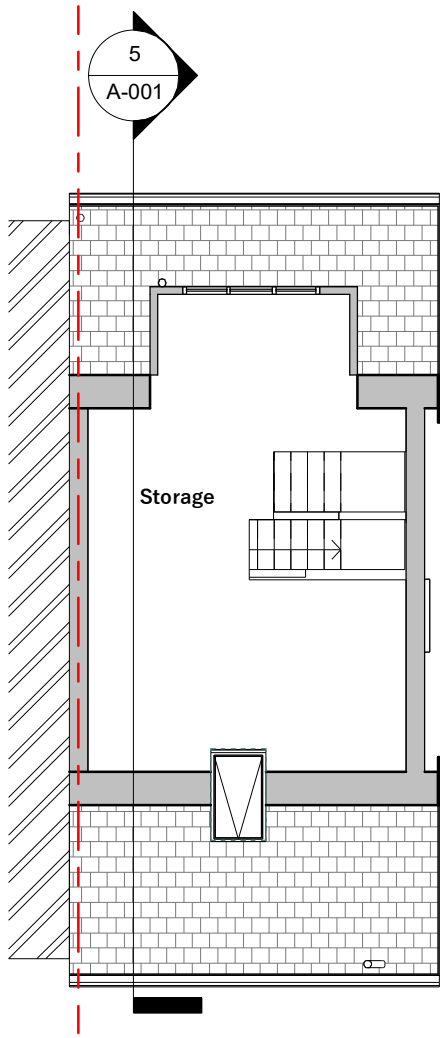


Existing Loft Floor

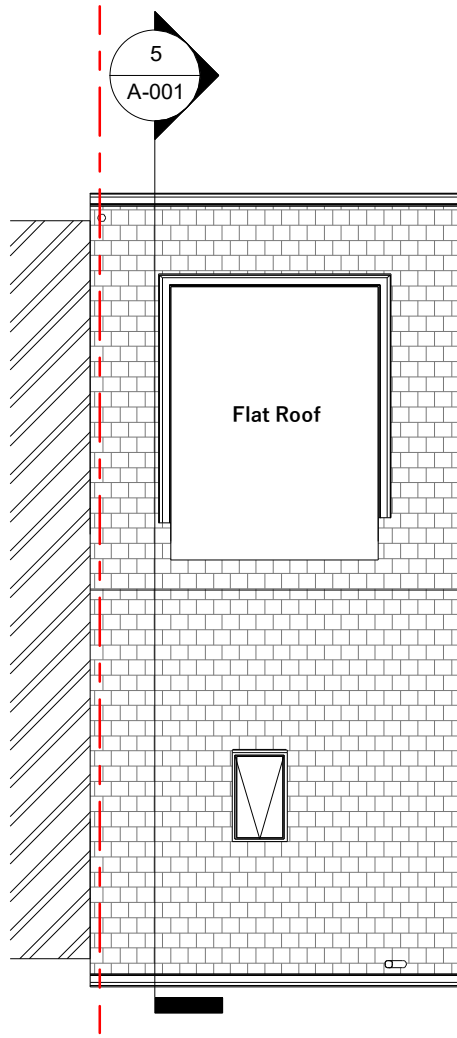


Existing Roof

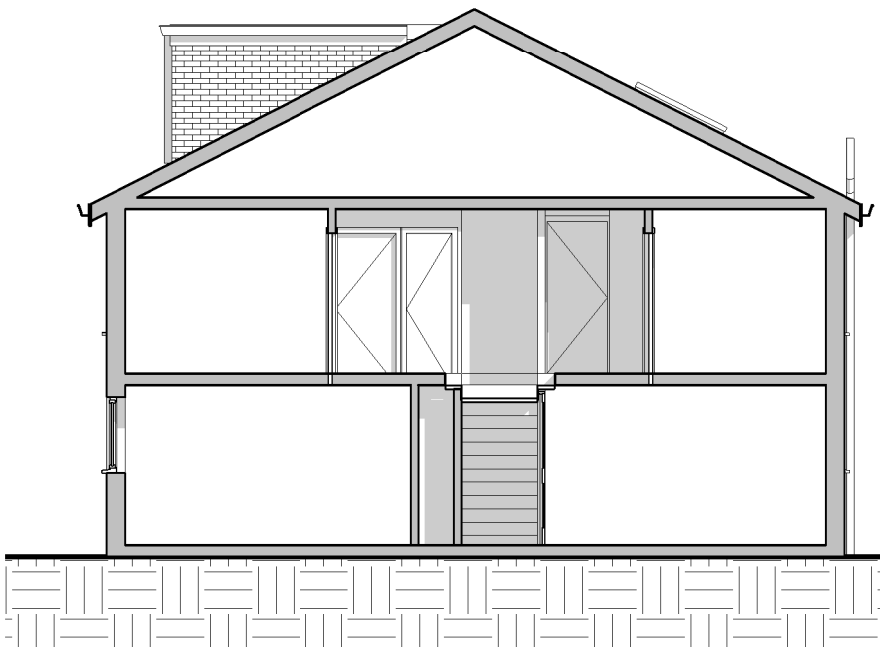


Section AA

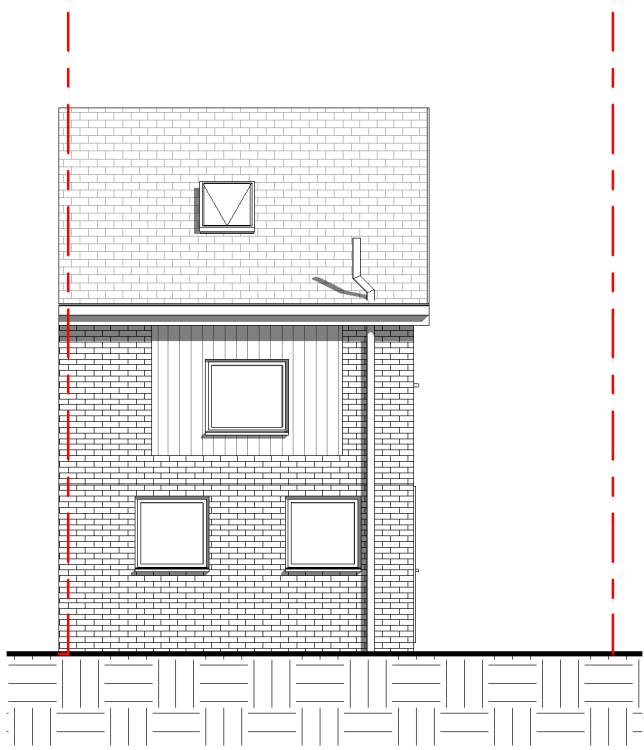


Existing Front Elevation

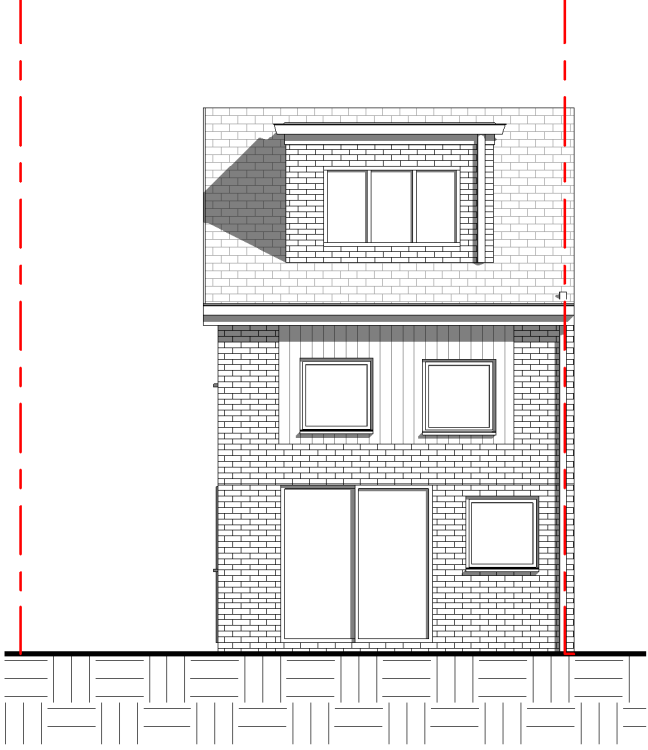


Existing Rear Elevation

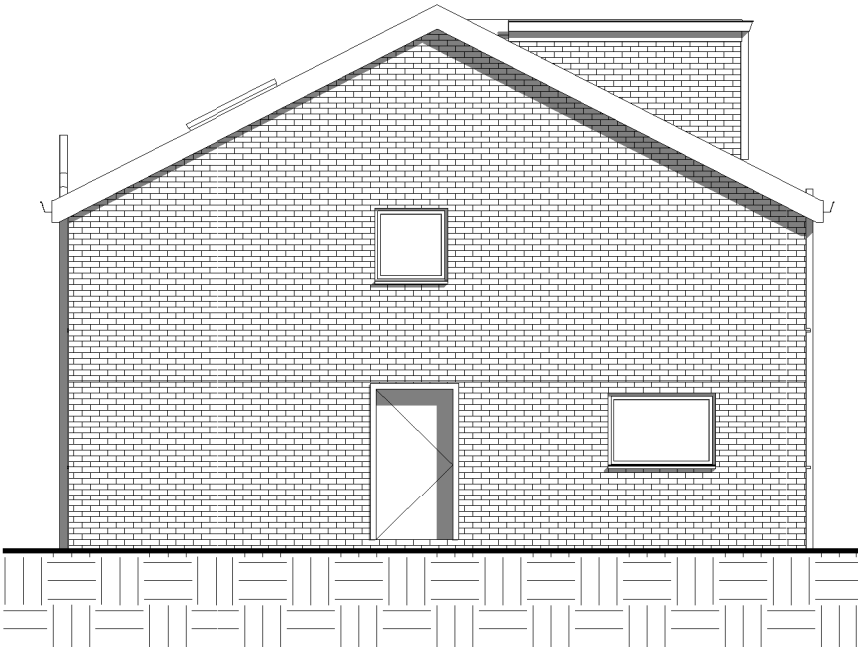

Existing Side Elevation

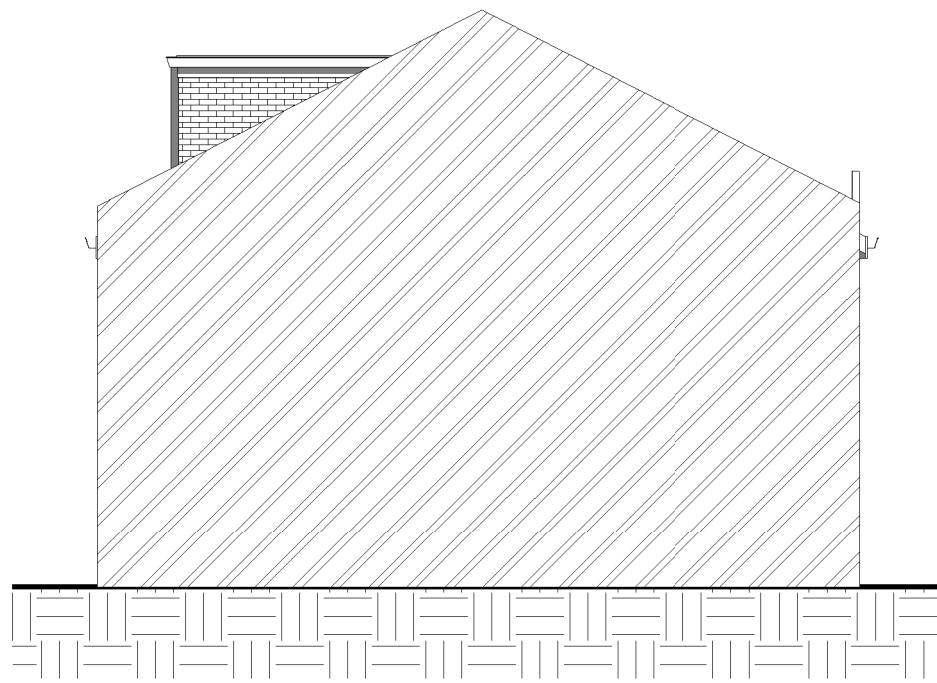

Existing Side Elevation (From No 68)

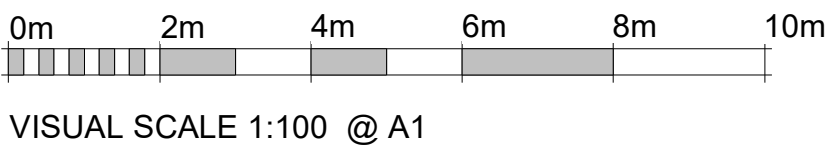

Revision	No.	Description	Date

PROJECT Existing Plan		
ADDRESS 68A HETHERINGTON WAY ICKENHAM UB10 8AT		
CLIENT NAME		
PROJECT STATUS Planning		
SHEET N. A-001	DRAWING TITLE Existing Floor and Elevation Plan	
DESIGNED BY: Summit Architecture	DRAWN BY: Selva	CHECKED BY: Summit Architecture
DATE: 28/10/2021	SCALE: As Indicated @ A1	

