


APPLICATION FOR LAWFUL CERTIFICATE

FOR AN OUTBUILDING USED AS A GYM & GARDEN STORAGE.




SITE LOCATION PLAN
AREA 2 HA
SCALE 1:1250 on A4
CENTRE COORDINATES: 511523, 188557
EXISTING GARAGE TO BE DEMOLISHED

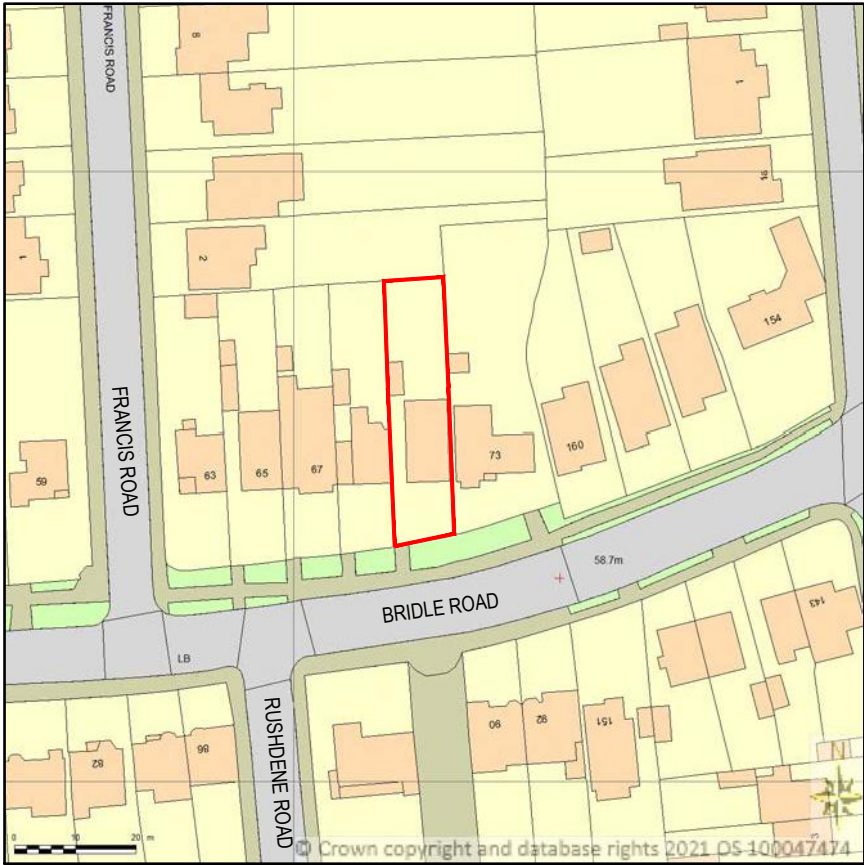

Supplied by Streetwise Maps Ltd
www.streetwise.net
Licence No: 100047474
25/07/2021 12:17

LOCATION PLAN
SCALE - 1: 1250.

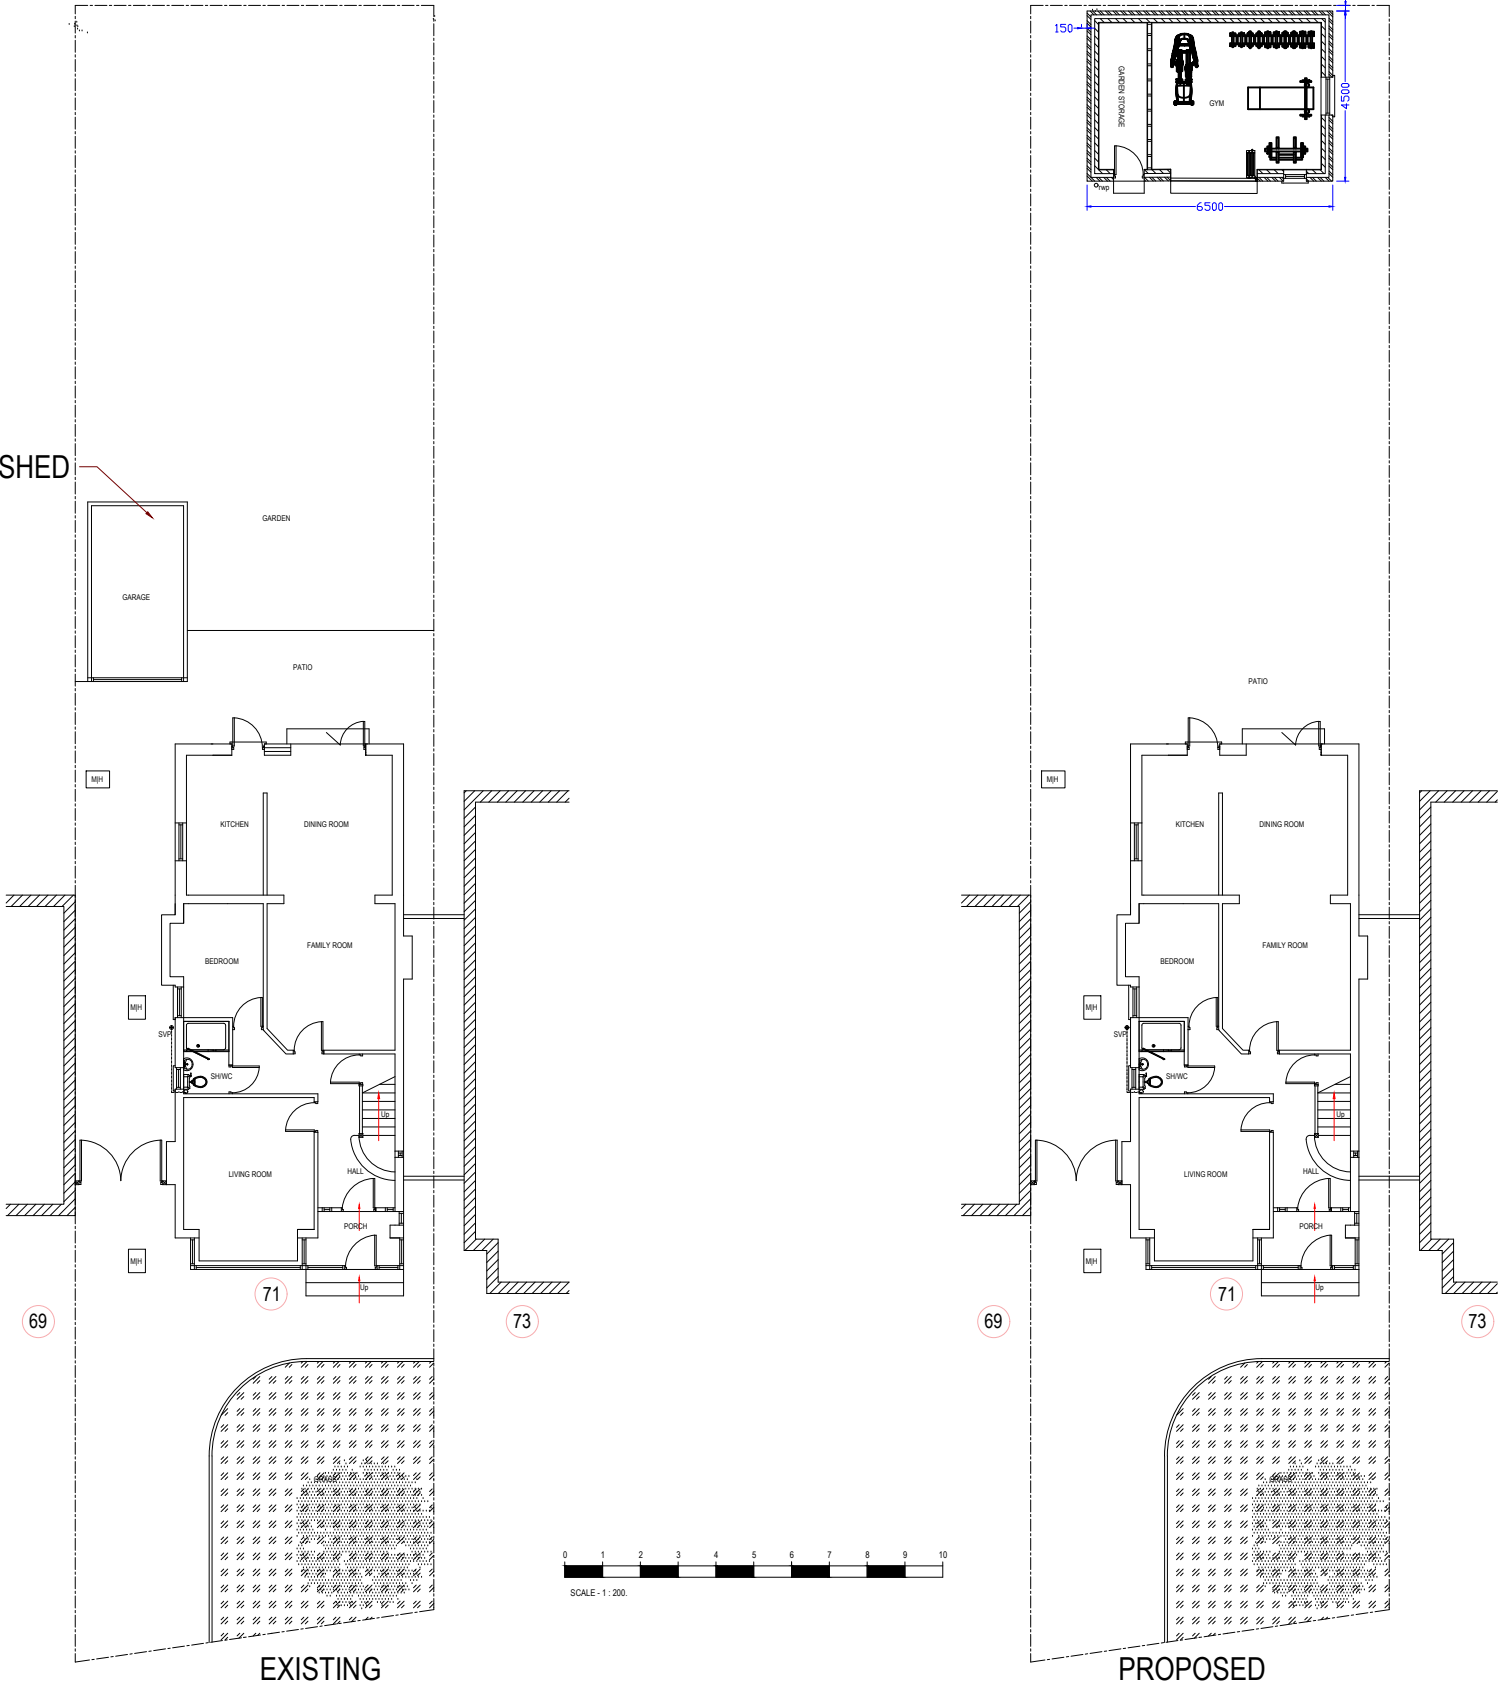

SITE PLAN
SCALE - 1: 200.

B	CLIENT COMMENTS		JULY'21
A	CLIENT COMMENTS		JULY'21
No.	DESCRIPTION		DATE
Drawing Title			
LOCATION PLAN & SITE PLAN			
Drawing No.			
10750	P	01	B