




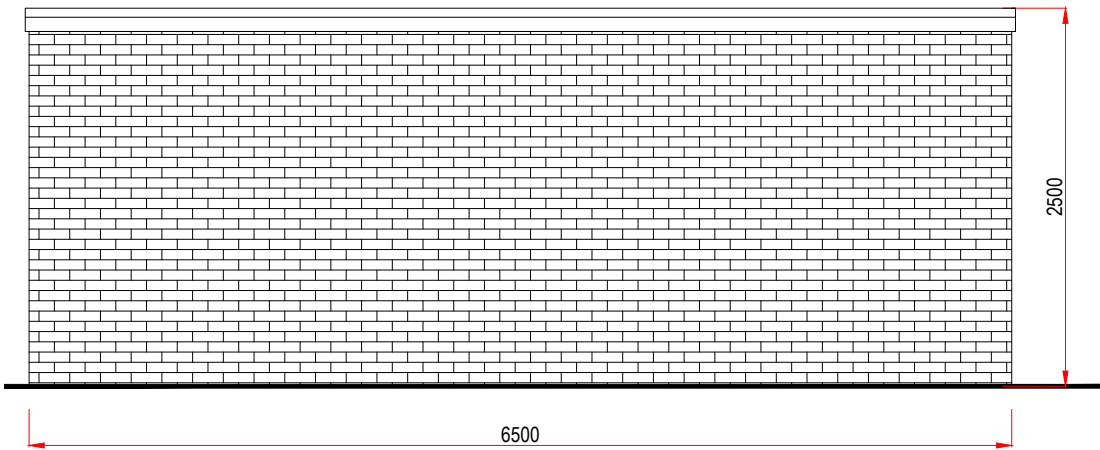


SCALE - 1 : 50.

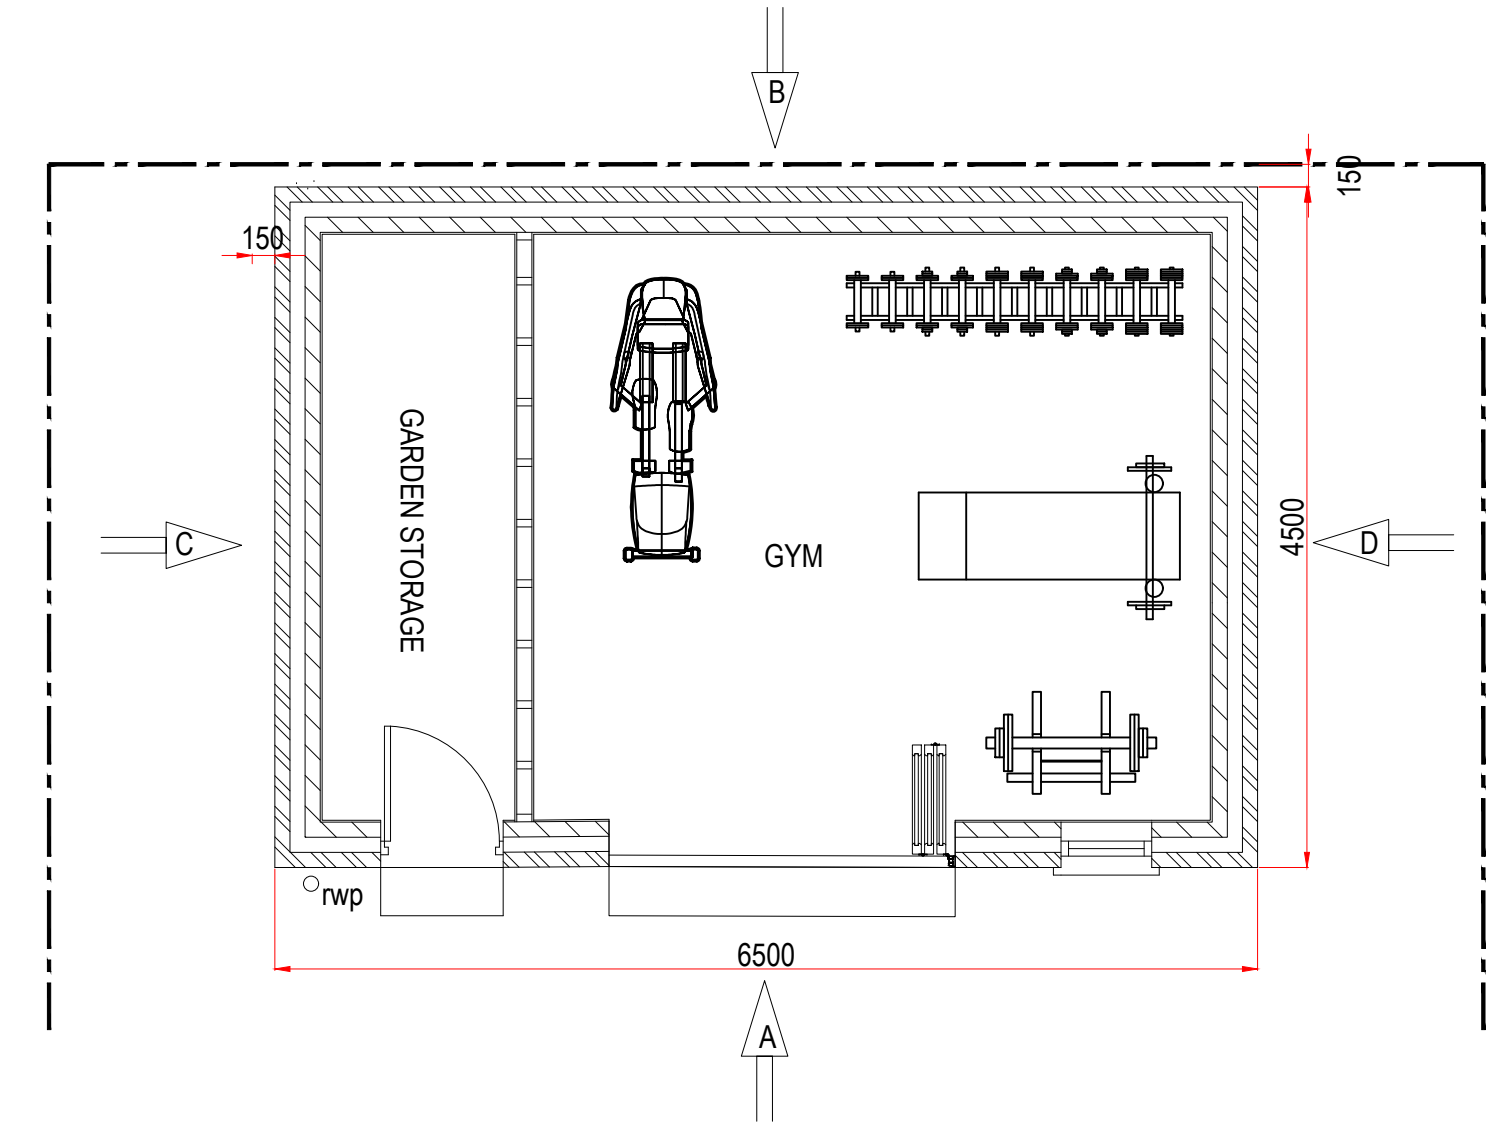


PROPOSED REAR ELEVATION 'B'

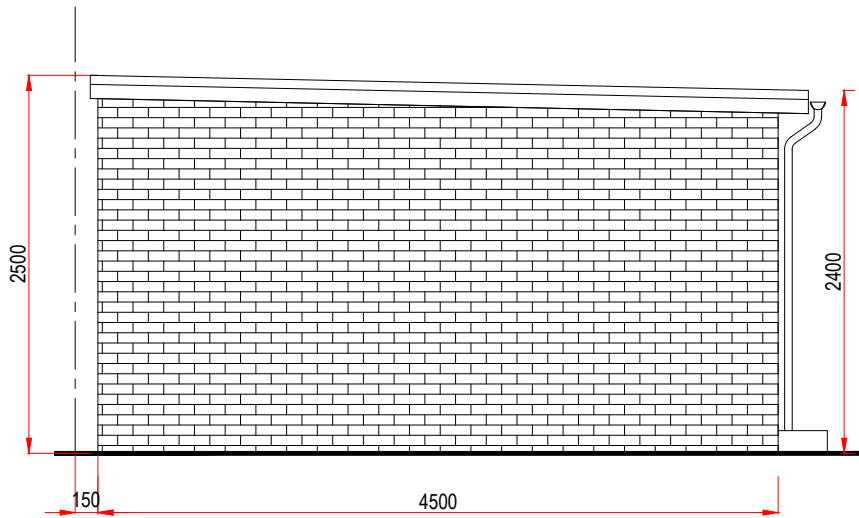

PROPOSED SIDE ELEVATION 'C'

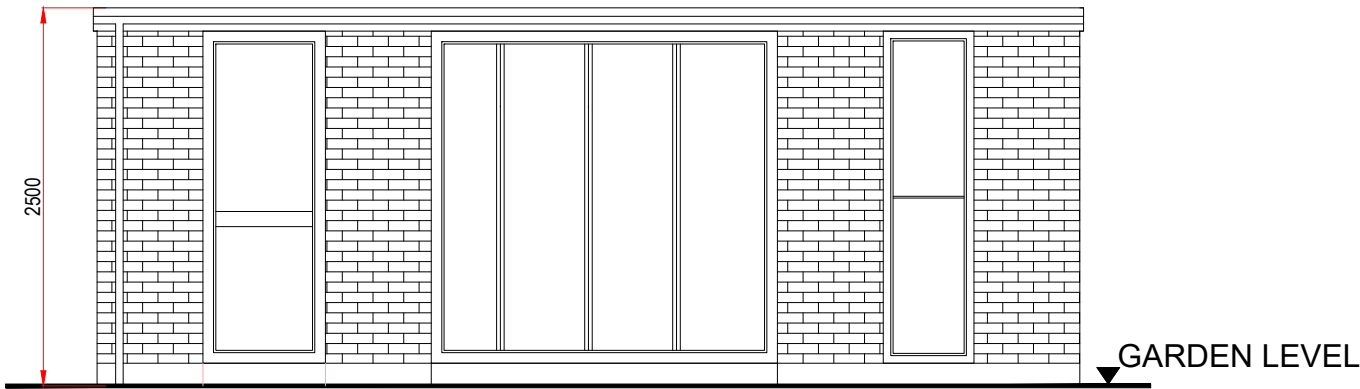

PROPOSED FRONT ELEVATION 'A'

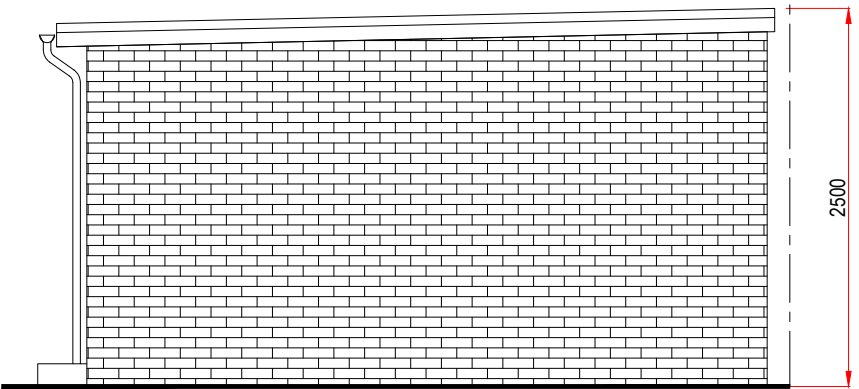

PROPOSED SIDE ELEVATION 'D'

1. BRICKWORK TO MATCH MAIN DWELLING.
2. WINDOWS / DOORS IN DOUBLE GLAZED.
3. FLAT ROOF OVER OUTBUILDING.

B	CLIENT COMMENTS	JULY'21
A	CLIENT COMMENTS	JULY'21
No.	DESCRIPTION	DATE
Drawing Title		
PROPOSED OUTBUILDING		
Drawing No.		
10750	P	02
		B