




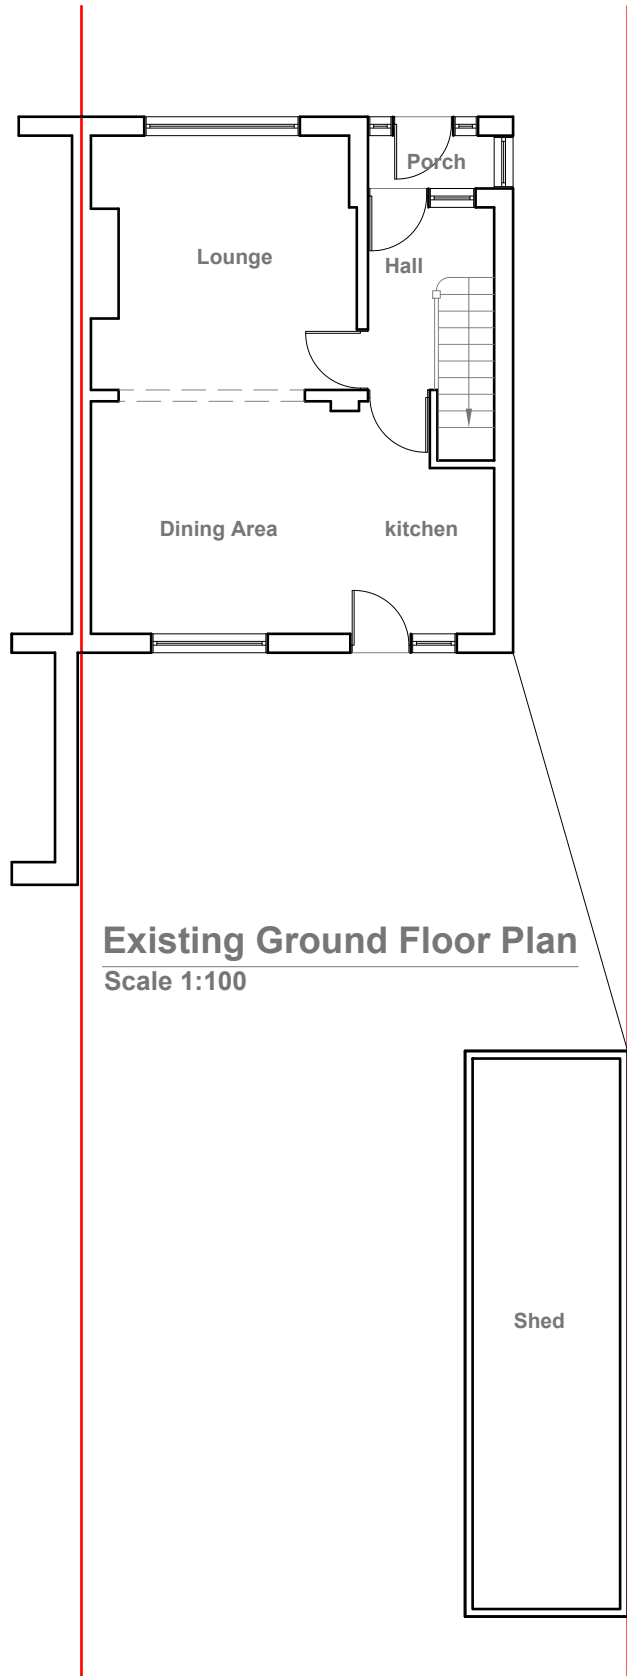


Existing Ground Floor Plan
Scale 1:100

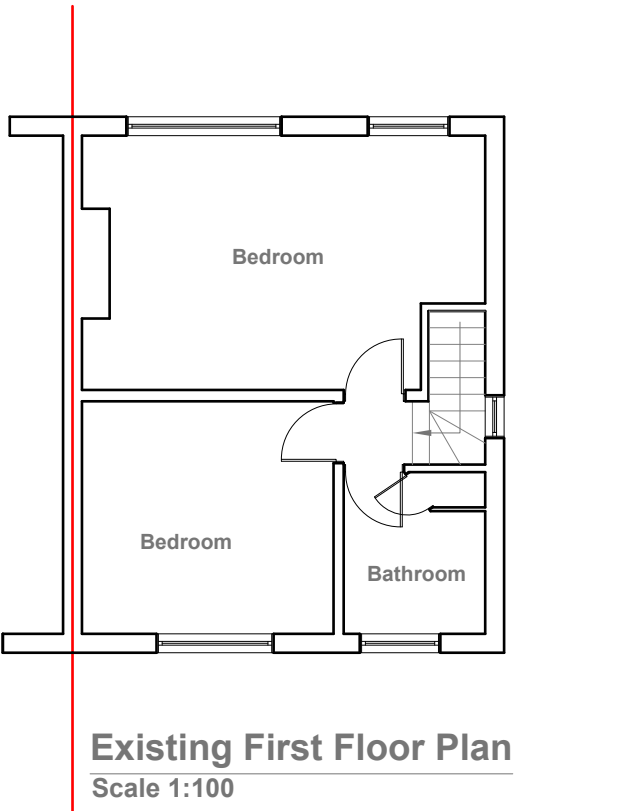

Existing First Floor Plan
Scale 1:100

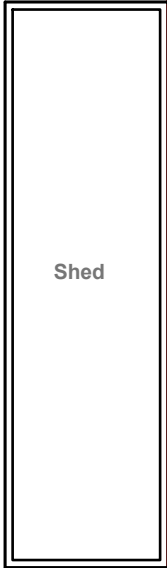


Existing Front Elevation
Scale 1:100

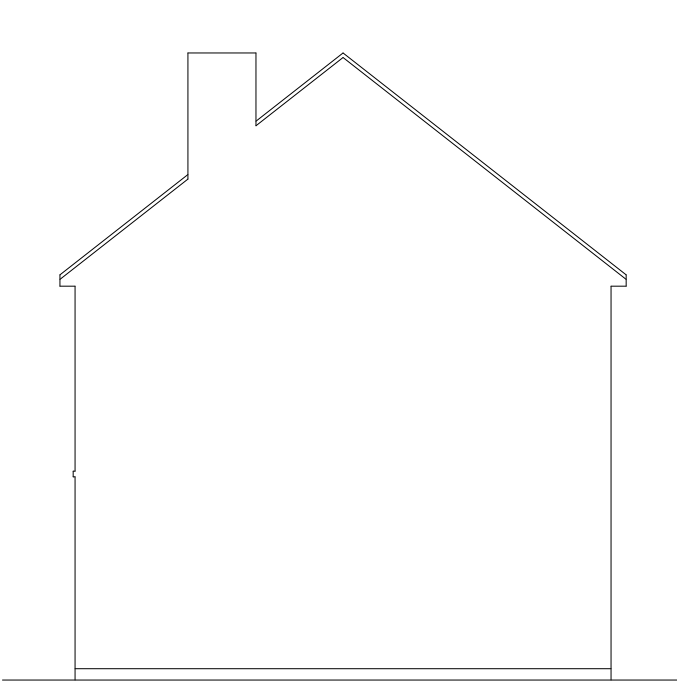

Existing Side Elevation
Scale 1:100



Existing Rear Elevation
Scale 1:100

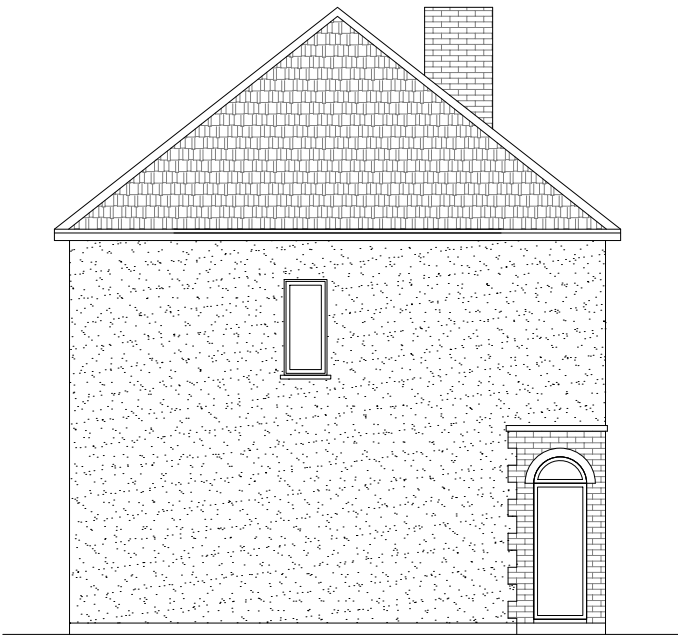

Existing Side Elevation
Scale 1:100



GENERAL NOTES:
1. ALL DIMENTIONS ARE IN MILLIMETER.
2. VERIFY ALL DIMENSIONS AND CONDITIONS BEFORE BUILDING OR STARTING CONSTRUCTION. NOTIFY THE DESIGNER IMMEDIATELY OF ANY DISCREPANCY OR VARIATION.
3. ALL WORK TO COMPLY WITH CURRENT BUILDING REGULATIONS AND CODES OF PRACTICE

Title:


Existing Floor Plans & Elevations

Site Address
21 Mansfield Drive
Hayes
Middlesex
UB4 8DZ

Scale: 1:100 @A3
Date: 14/12/2018
Drawing No.: 2018/111 -01
Drawn By: FP

Revision Date:
e:mail - faluckpatel@yahoo.com
(M) +44 (0) 7871 466 254



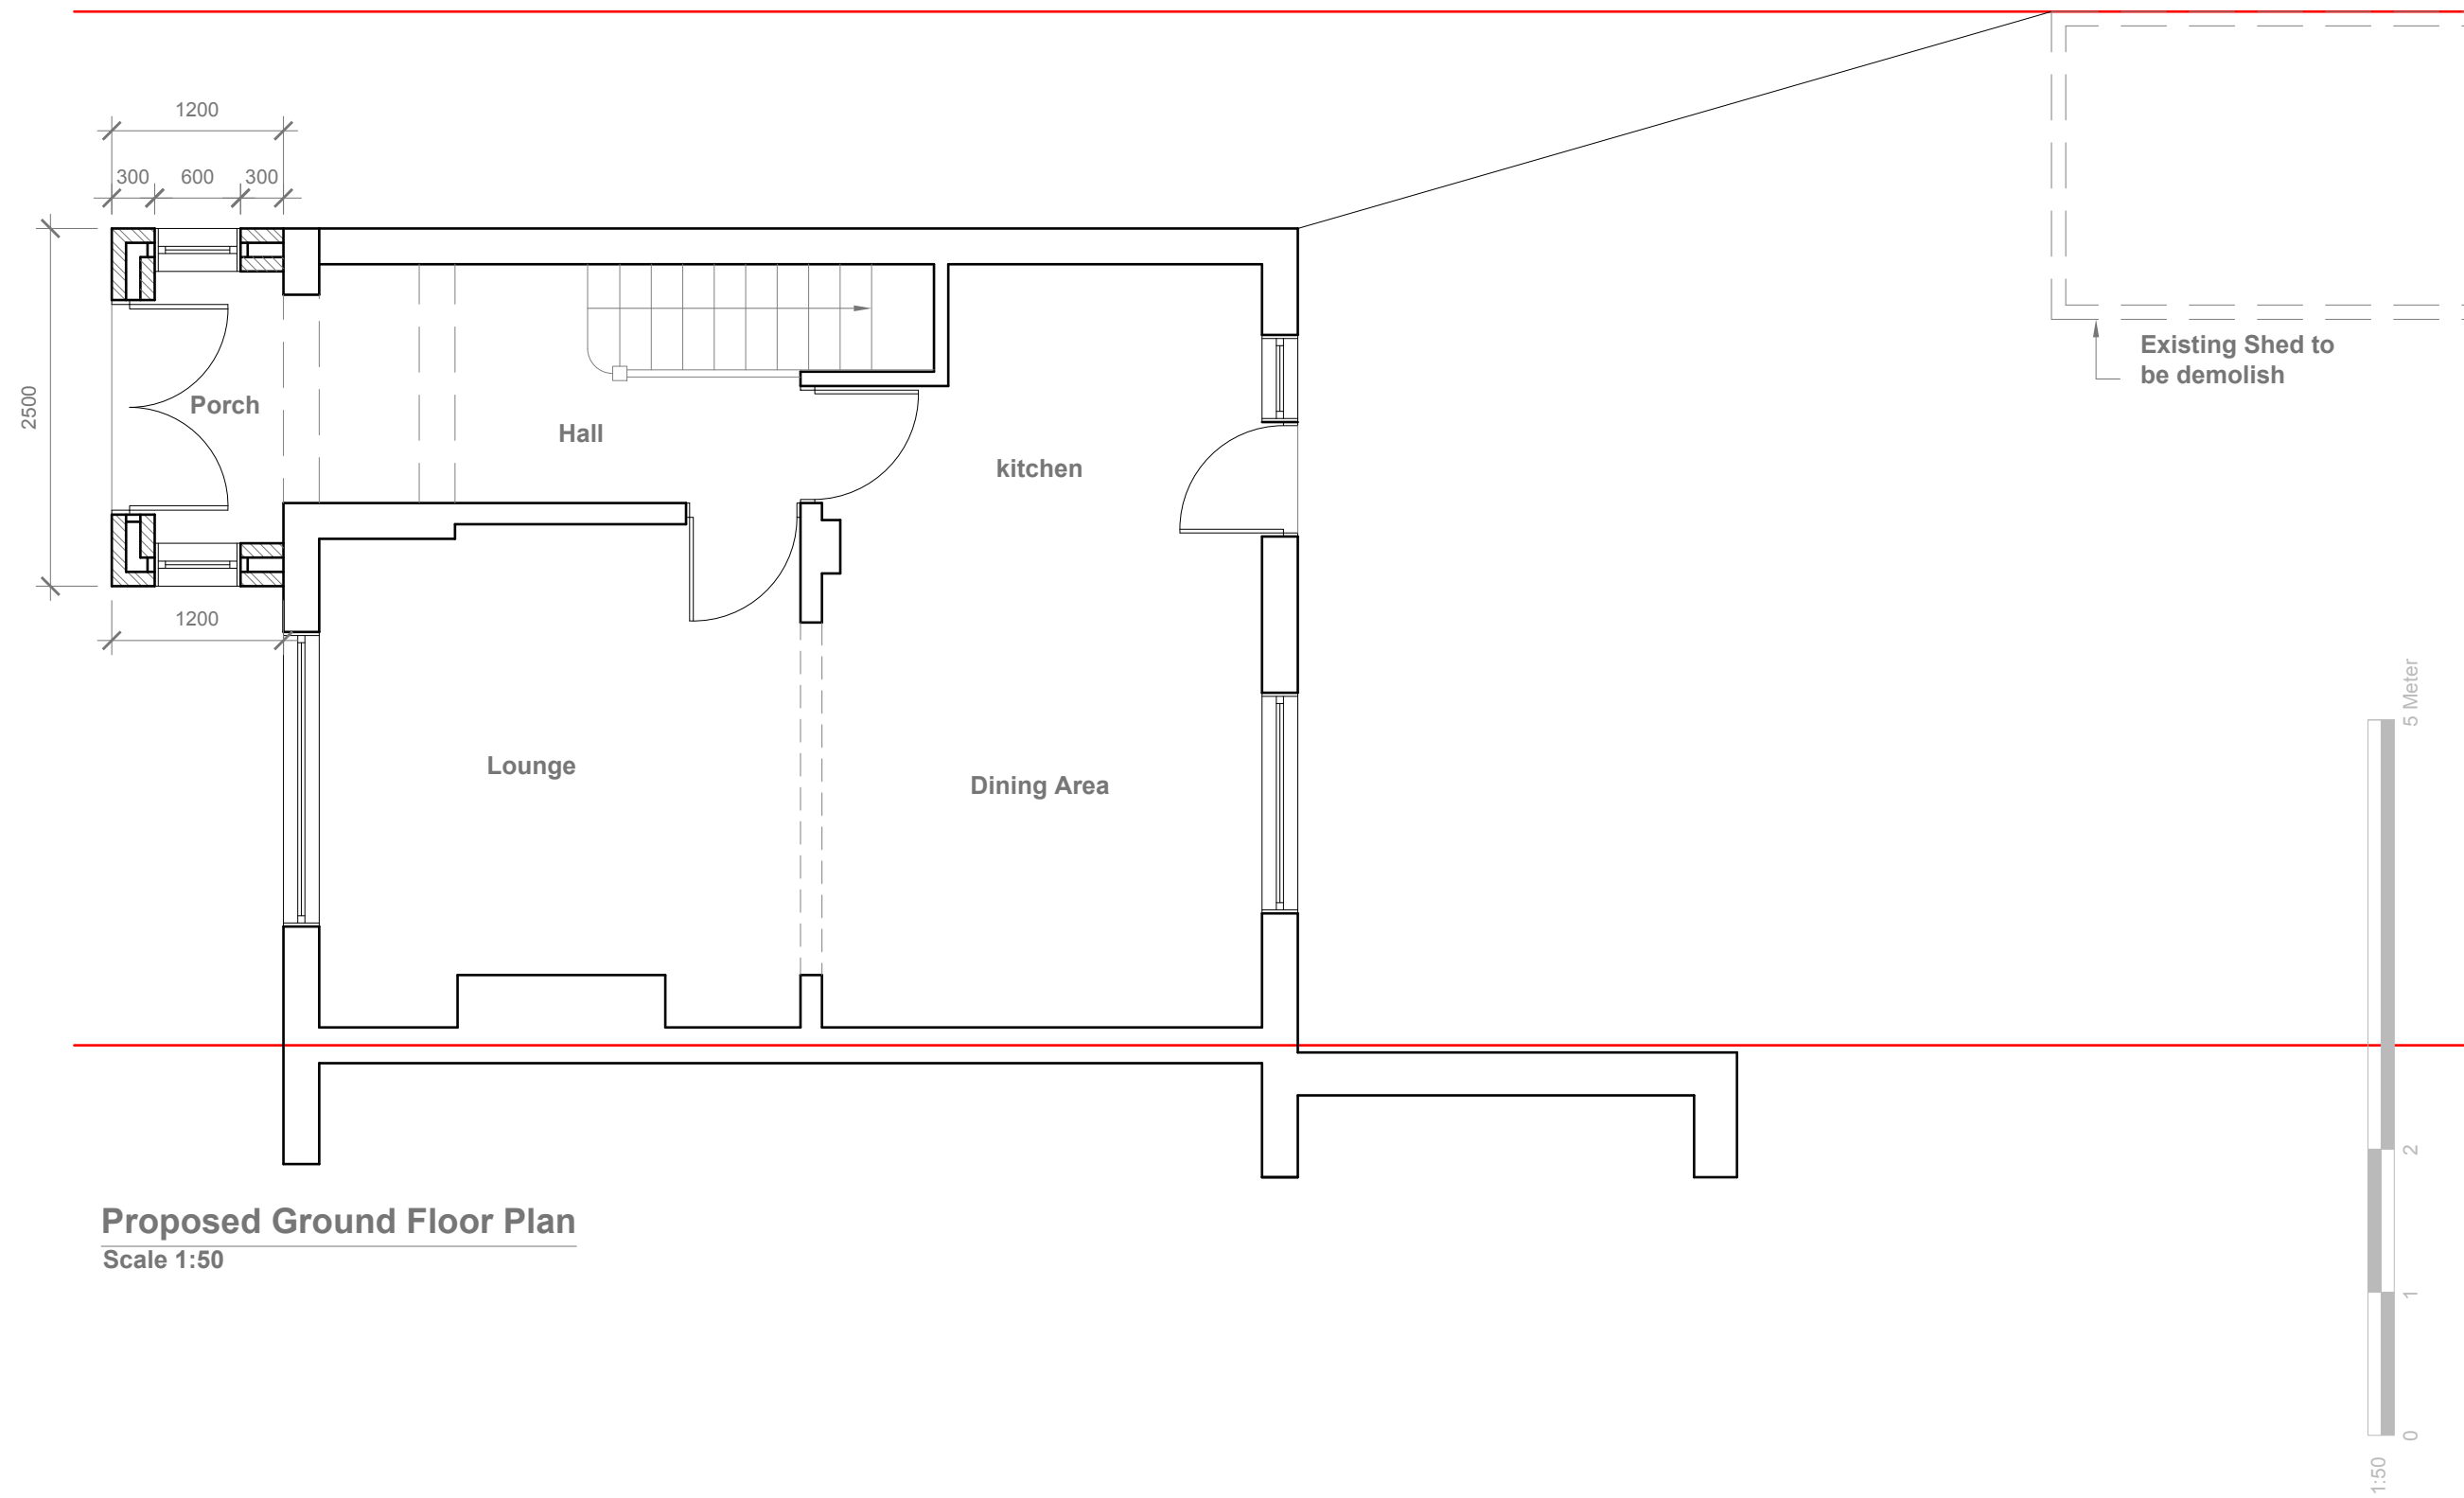

GENERAL NOTES:
1. ALL DIMENTIONS ARE IN MILLIMETER.
2. VERIFY ALL DIMENSIONS AND CONDITIONS BEFORE BUILDING OR STARTING CONSTRUCTION. NOTIFY THE DESIGNER IMMEDIATELY OF ANY DISCREPANCY OR VARIATION.
3. ALL WORK TO COMPLY WITH CURRENT BUILDING REGULATIONS AND CODES OF PRACTICE

Title:

Proposed Ground Floor Plan


Site Address
21 Mansfield Drive
Hayes
Middlesex
UB4 8DZ

Scale: 1:50 @A3
Date: 14/12/2018
Drawing No.:
2018/111 -02
Drawn By:
FP


Revision Date:

e:mail -
faluckpatel@yahoo.com
(M) +44 (0) 7871 466 254



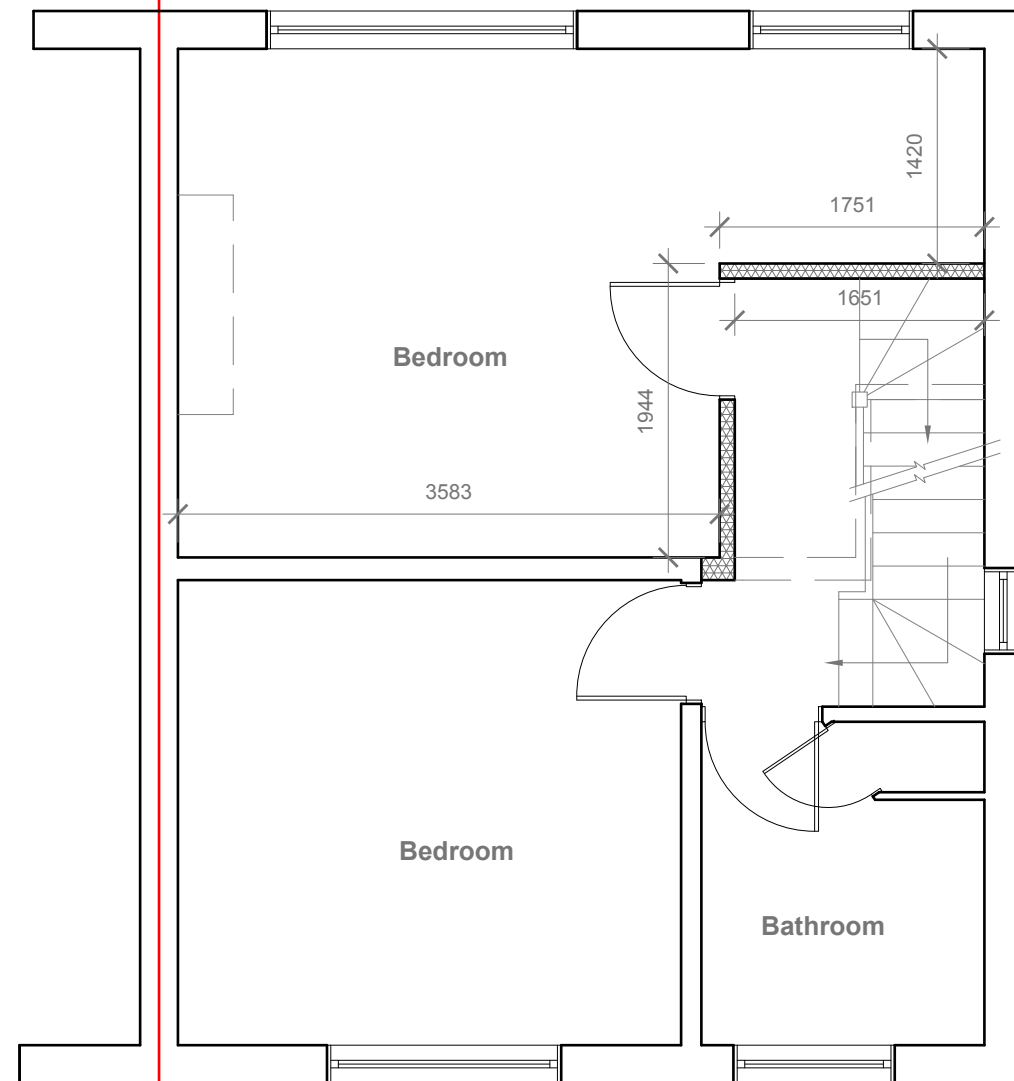

Proposed First Floor Plan
Scale 1:50

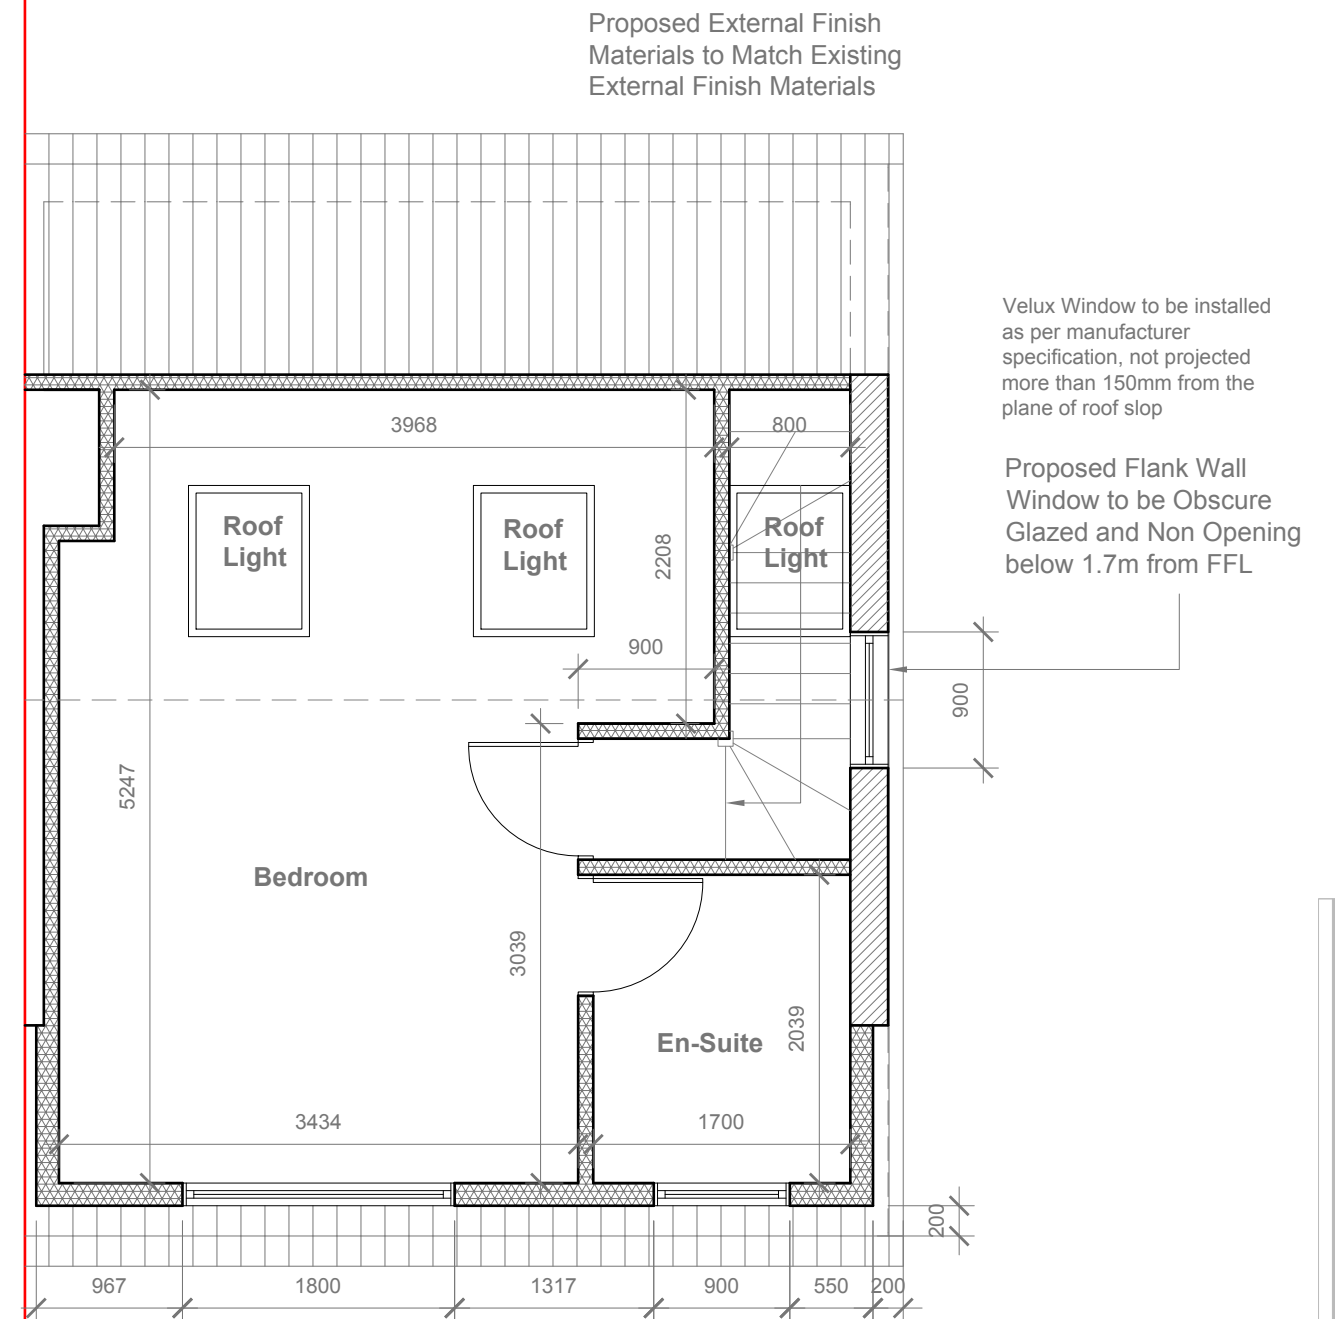

Proposed Loft Floor Plan
Scale 1:50



- GENERAL NOTES:
1. ALL DIMENTIONS ARE IN MILLIMETER.
 2. VERIFY ALL DIMENSIONS AND CONDITIONS BEFORE BUILDING OR STARTING CONSTRUCTION. NOTIFY THE DESIGNER IMMEDIATELY OF ANY DISCREPANCY OR VARIATION.
 3. ALL WORK TO COMPLY WITH CURRENT BUILDING REGULATIONS AND CODES OF PRACTICE

Title:

Proposed First Floor & loft Plans

Site Address

21 Mansfield Drive
Hayes
Middlesex
UB4 8DZ

Scale: 1:50 @A3

Date: 14/12/2018

Drawing No.:
2018/111 -03PD

Drawn By:
FP


Revision Date:

e:mail -
faluckpatel@yahoo.com
(M) +44 (0) 7871 466 254


**Faluck
Patel**




Proposed Front Elevation
Scale 1:100

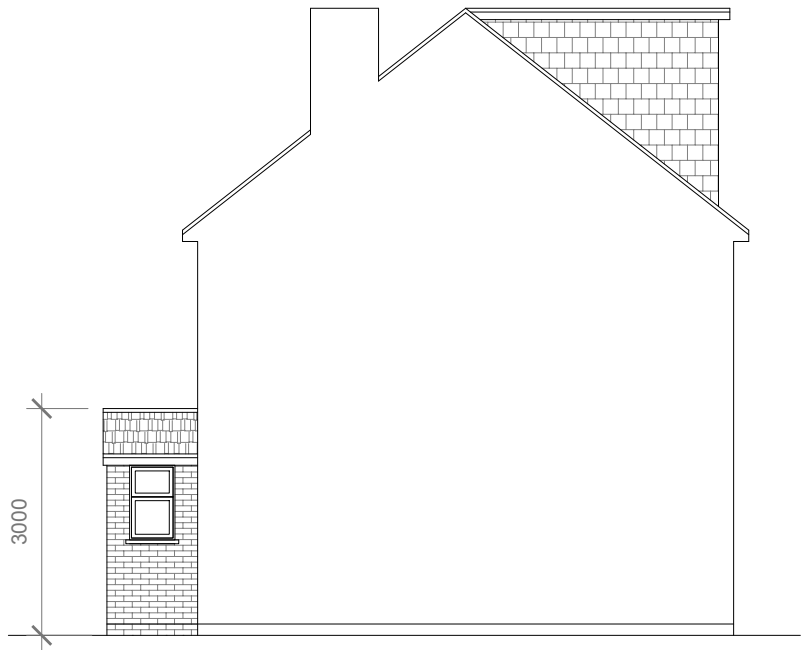

Proposed Side Elevation
Scale 1:100

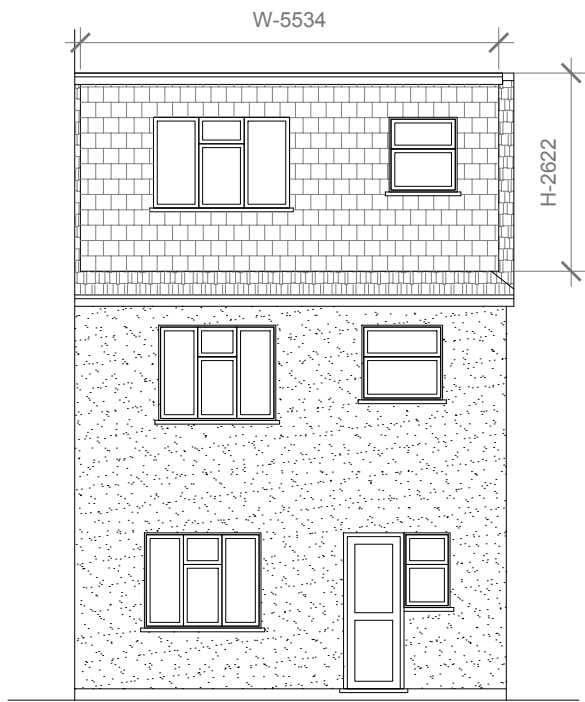

Proposed Rear Elevation
Scale 1:100

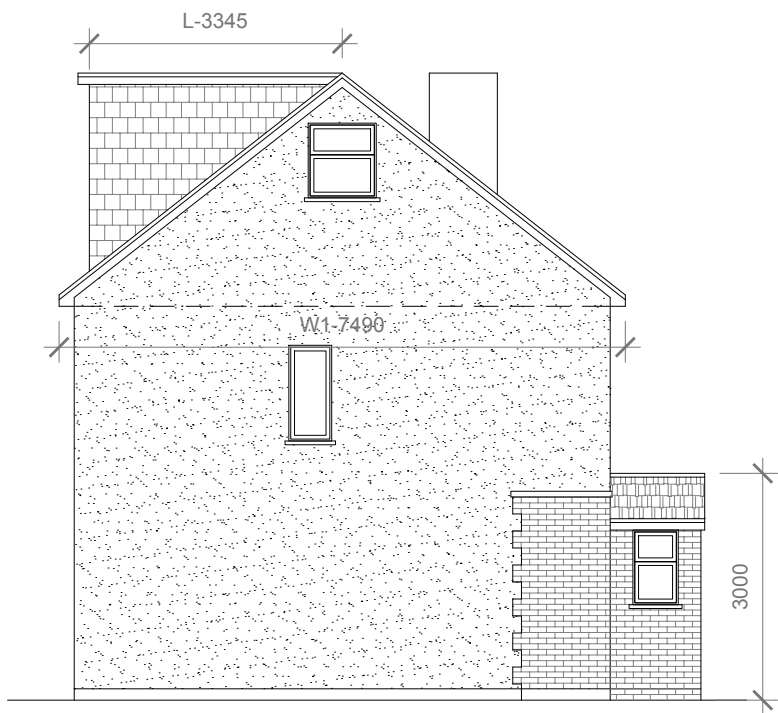

Proposed Side Elevation
Scale 1:100

REAR DORMER VOLUME =

$$V1 = \frac{W \times H \times L}{2}$$
$$= \frac{5.534 \times 2.622 \times 3.345}{2}$$
$$= \frac{48.53}{2}$$
$$= 24.26 \text{ CU.MT.}$$

HIP TO GABLE ROOF VOLUME =

$$V2 = \frac{W1 \times H1 \times L1}{6}$$
$$= \frac{7.490 \times 3.085 \times 3.645}{6}$$
$$= \frac{84.22}{6}$$
$$= 14.03 \text{ CU.MT.}$$

TOTAL ROOF VOLUME =

$$V1 + V2$$
$$= 24.26 + 14.03$$
$$= 38.29 \text{ CU.MT} < 50.00 \text{ CU.MT}$$

Proposed External Finish
Materials to Match Existing
External Finish Materials



GENERAL NOTES:
1. ALL DIMENTIONS ARE IN MILLIMETER.
2. VERIFY ALL DIMENSIONS AND CONDITIONS BEFORE BUILDING OR STARTING CONSTRUCTION. NOTIFY THE DESIGNER IMMEDIATELY OF ANY DISCREPANCY OR VARIATION.
3. ALL WORK TO COMPLY WITH CURRENT BUILDING REGULATIONS AND CODES OF PRACTICE

Title:

Proposed Elevations


Site Address
21 Mansfield Drive
Hayes
Middlesex
UB4 8DZ

Scale: 1:100 @A3
Date: 14/12/2018
Drawing No.: 2018/111 -04PD
Drawn By: FP


Revision Date:

e:mail -
faluckpatel@yahoo.com
(M) +44 (0) 7871 466 254

Faluck
Patel

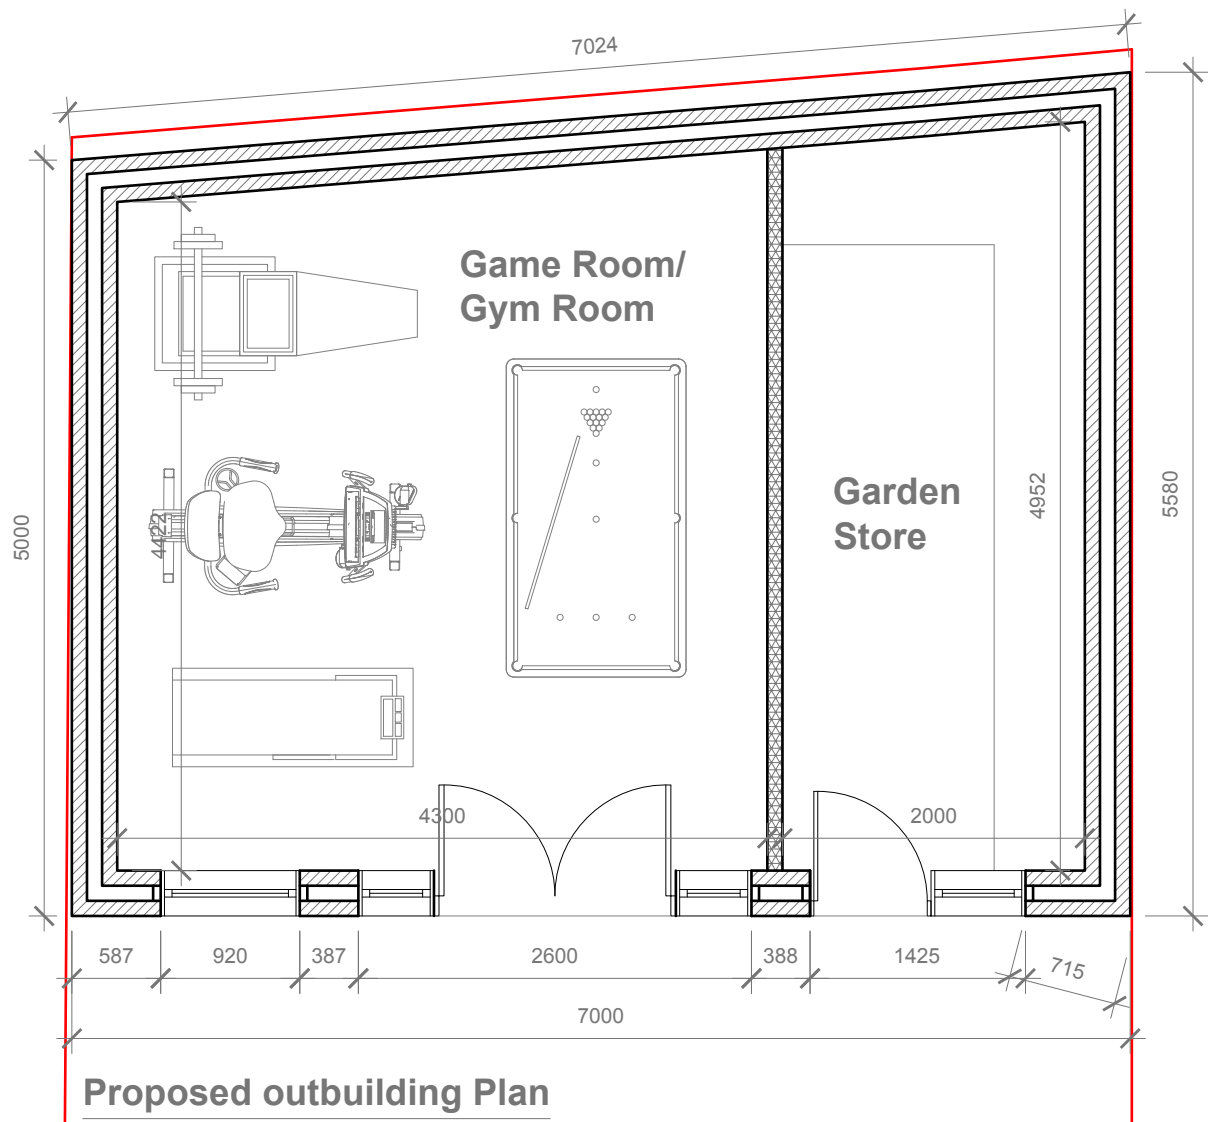


Proposed outbuilding Plan
Scale 1:50

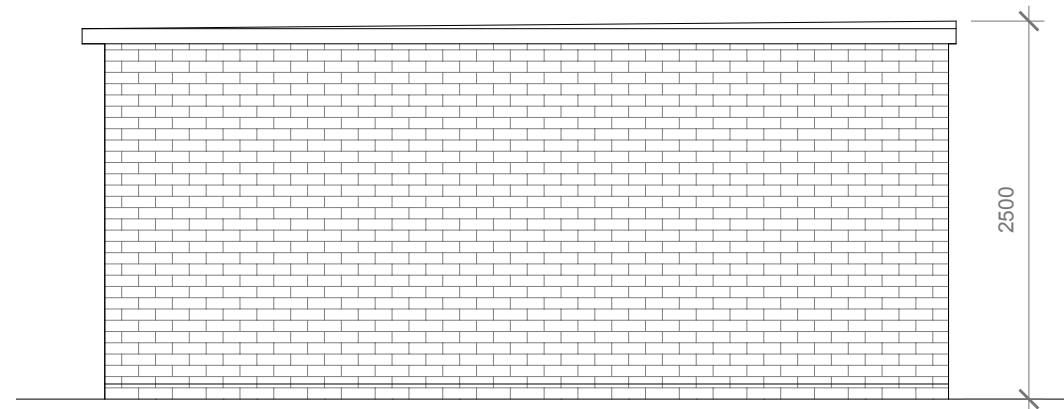


Proposed Side Elevation
Scale 1:100



Proposed Front Elevation
Scale 1:100

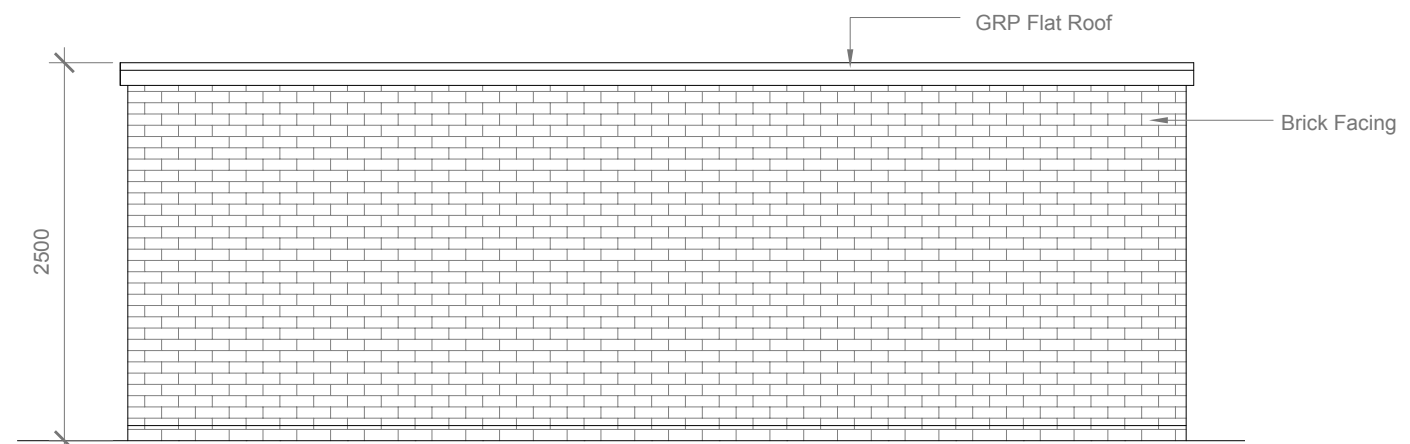

Proposed Rear Elevation
Scale 1:100

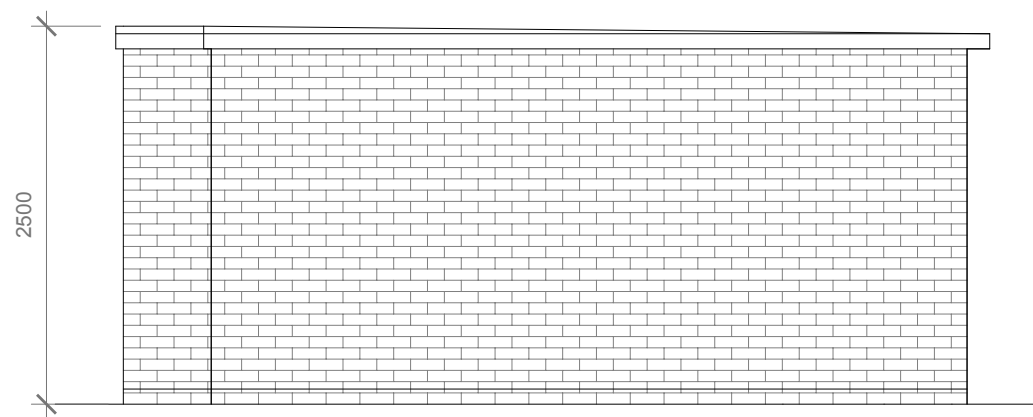

Proposed Side Elevation
Scale 1:100

Proposed External Finish
Materials to Match Existing
External Finish Materials



- GENERAL NOTES:
1. ALL DIMENTIONS ARE IN MILLIMETER.
 2. VERIFY ALL DIMENSIONS AND CONDITIONS BEFORE BUILDING OR STARTING CONSTRUCTION. NOTIFY THE DESIGNER IMMEDIATELY OF ANY DISCREPANCY OR VARIATION.
 3. ALL WORK TO COMPLY WITH CURRENT BUILDING REGULATIONS AND CODES OF PRACTICE

Title:

Proposed Outbuilding Plan & Elevations

Site Address

21 Mansfield Drive
Hayes
Middlesex
UB4 8DZ

Scale: 1:50 @A3

Date: 14/12/2018

Drawing No.:
2018/111 -05PD

Drawn By:
FP

Revision Date:

e:mail -
faluckpatel@yahoo.com
(M) +44 (0) 7871 466 254

**Faluck
Patel**