


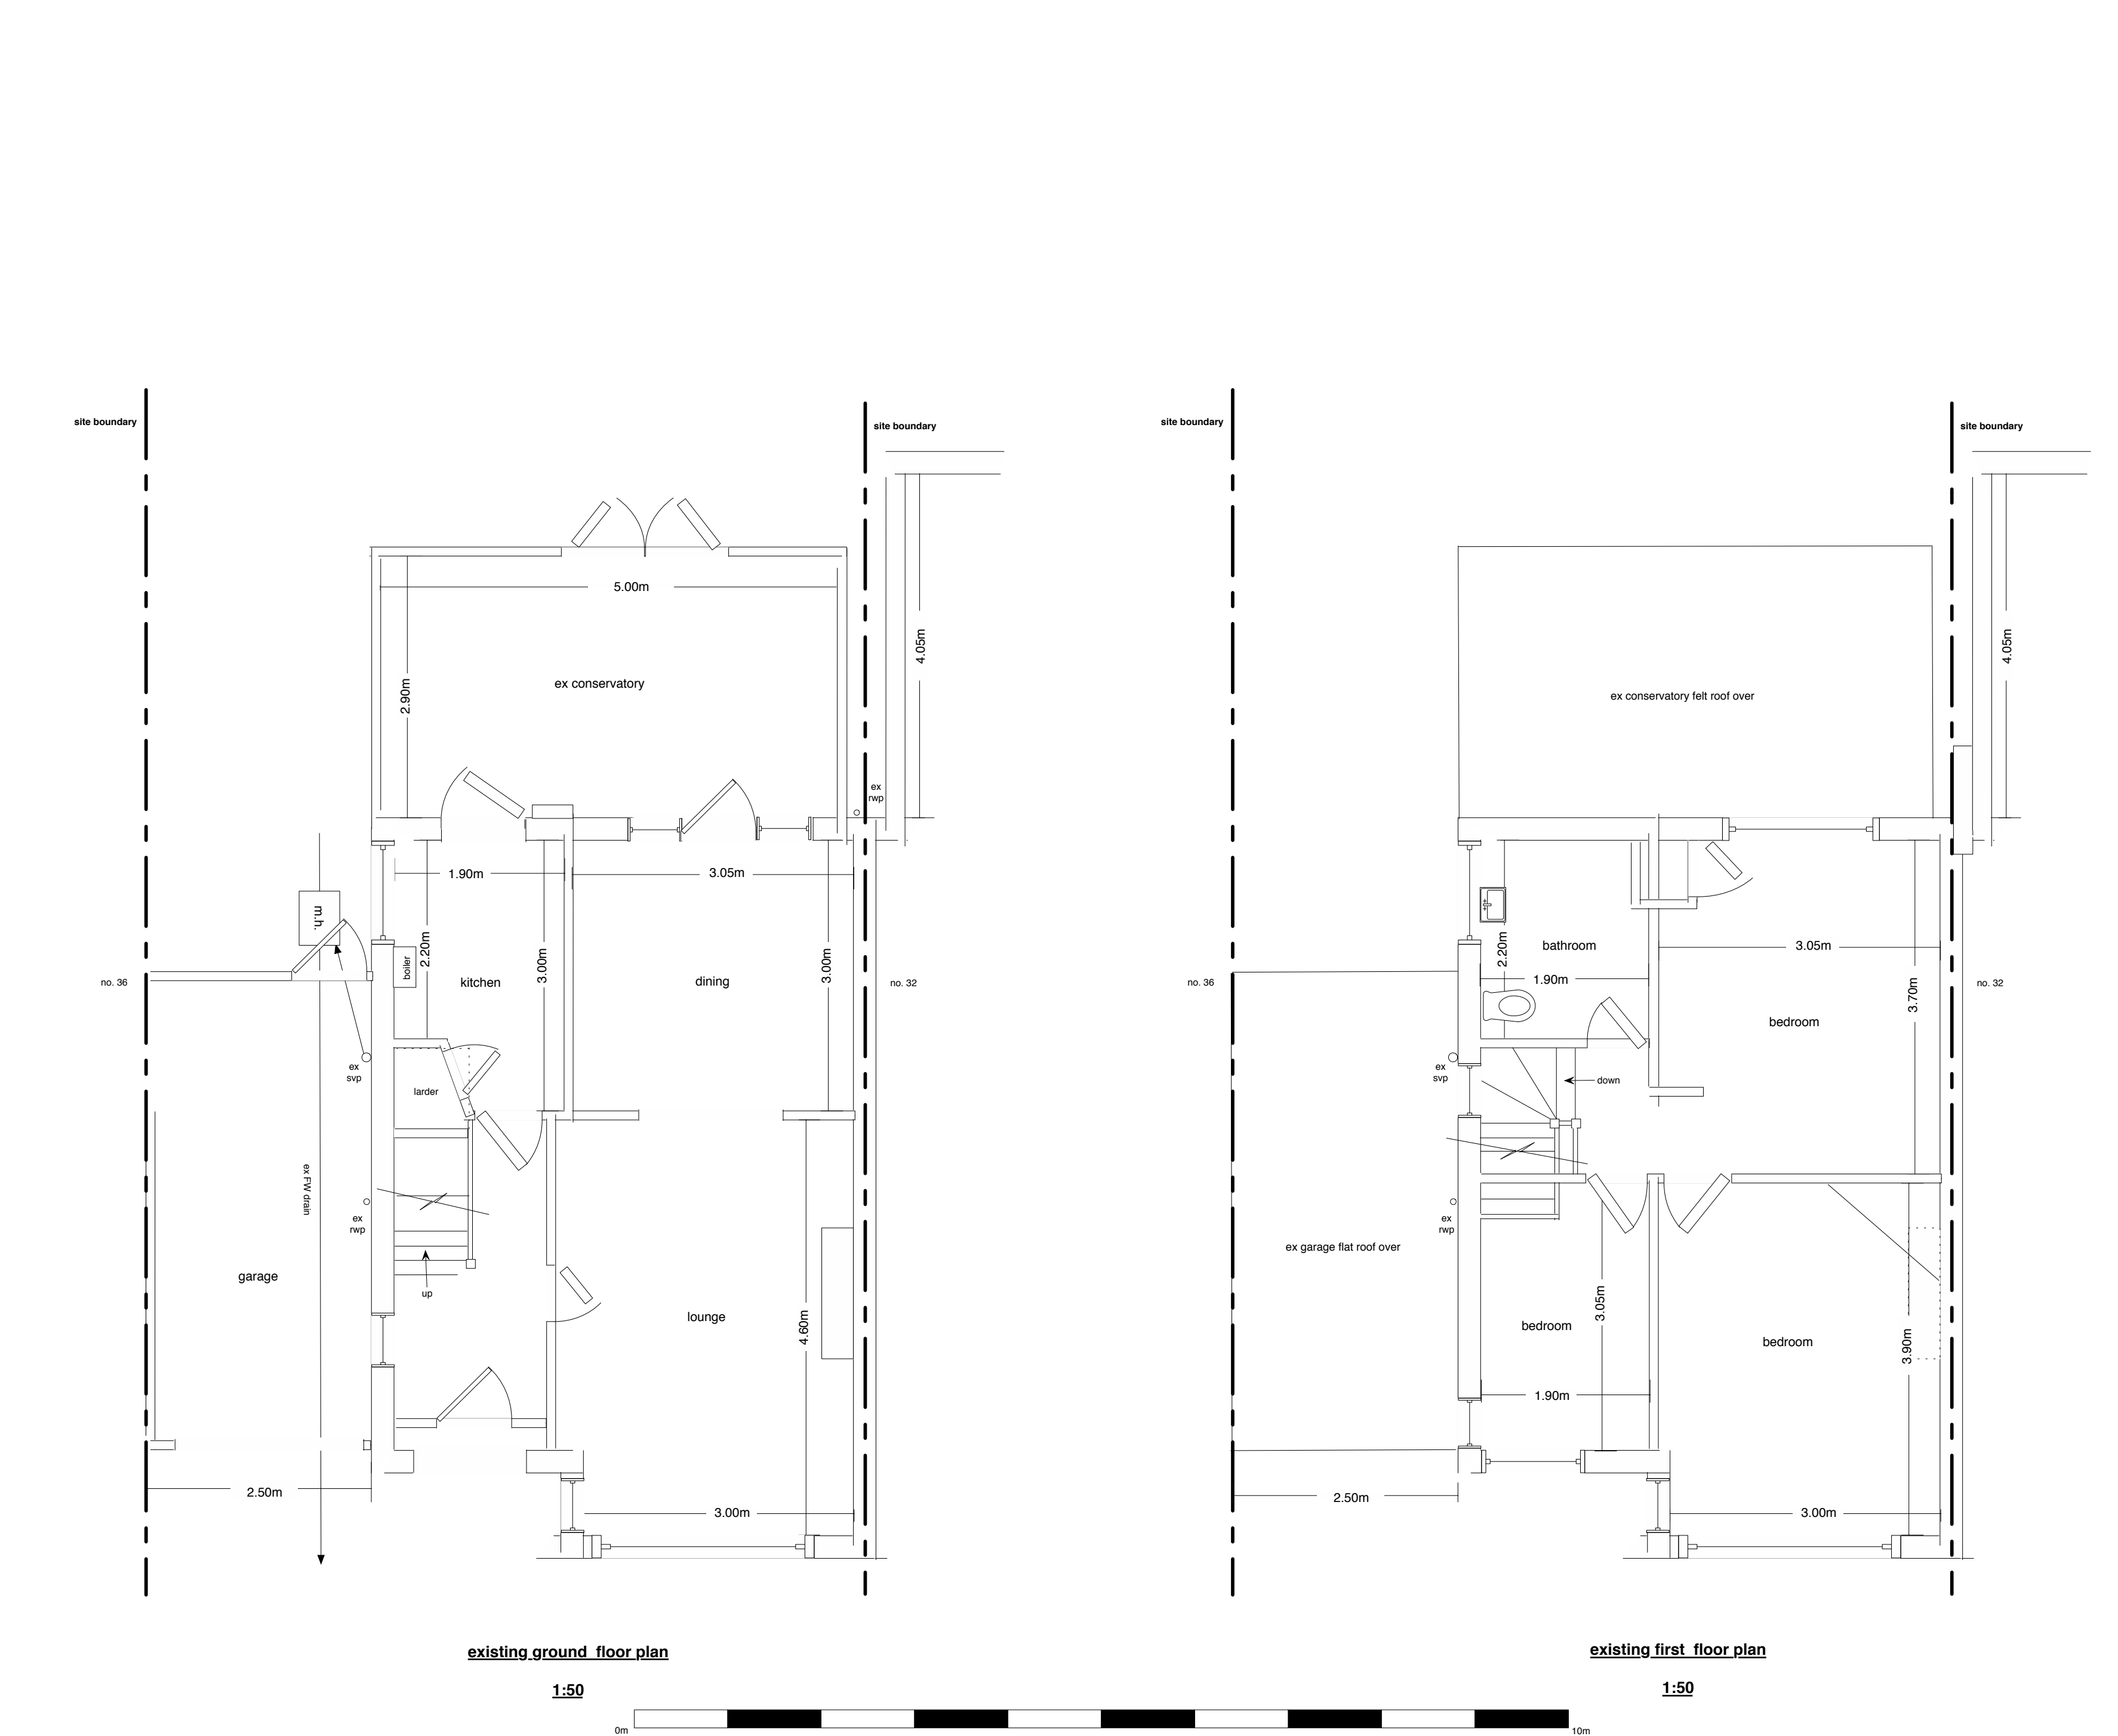


NOTES		
MIDDLESEX & HERTS 7 ELGIN DRIVE NORTHWOOD MIDDLESEX HA6 2YR TEL: 01923 826296		
Client MR & MRS CHEAL		
Job Title 34 GREENCROFT AVENUE RUISLIP MIDDLESEX HA4 9JJ		
Drawing Title SINGLE STOREY REAR/SIDE EXTENSION Dimensions not to be scaled from drawing & to be checked on site at time of construction		
Scale 1:50		
Date 28 - 10 - 18	Drawn by N. Sheikh	
Drg No. HAN/2110/LS/18/01	Rev.	

Rev.




existing rear elevation

1:100

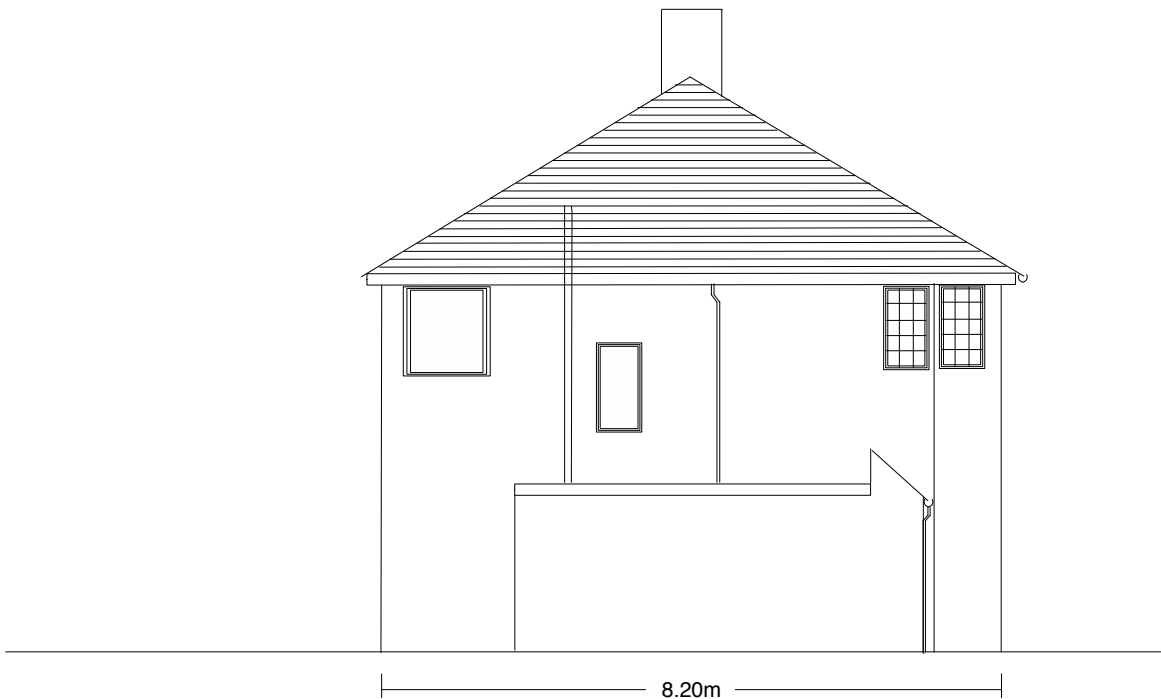


existing side elevation from no.36

1:100

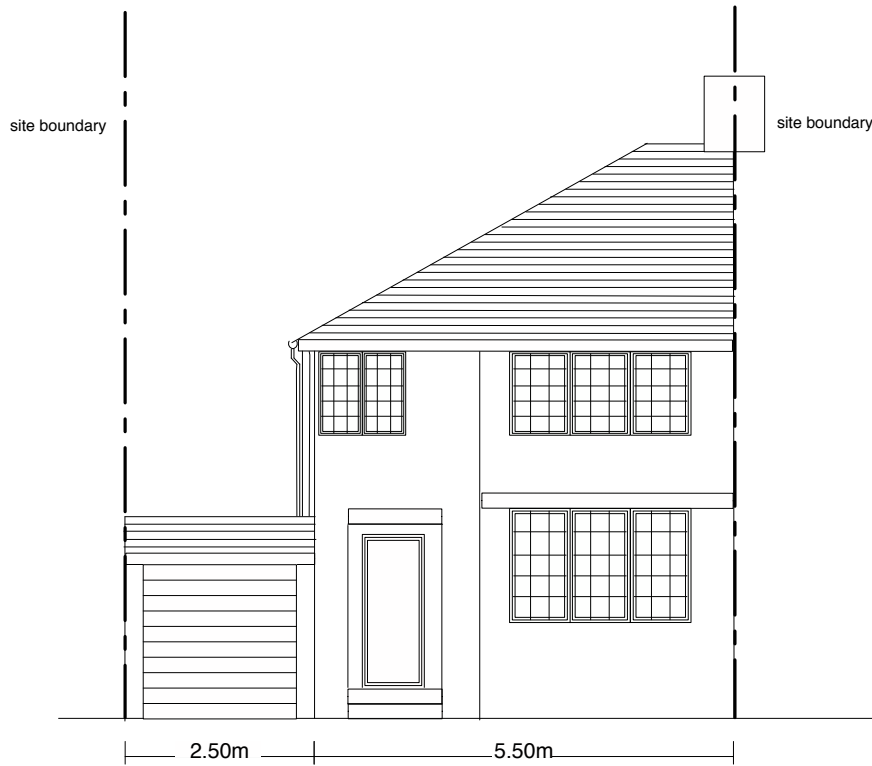

existing front elevation

1:100

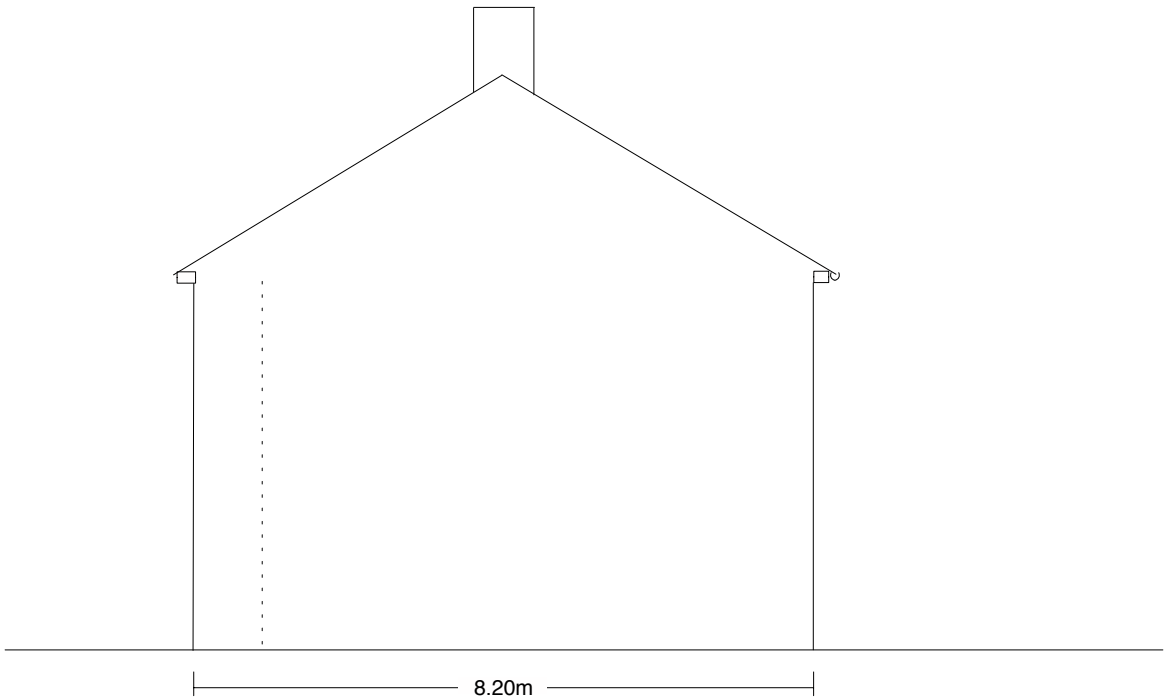

existing side elevation from no.32

1:100



NOTES

MIDDLESEX & HERTS

7 ELGIN DRIVE
NORTHWOOD
MIDDLESEX
HA6 2YR
TEL: 01923 826296

Client

MR & MRS CHEAL

Job Title

34 GREENCROFT AVENUE
RUISLIP
MIDDLESEX

Drawing Title

SINGLE STOREY
REAR/SIDE EXTENSION

Dimensions not to be scaled from drawing
& to be checked on site at time of construction

Scale

1:100

Date

28 - 10 - 18

Drawn by


N. Sheikh

Drg No.

HAN/2110/LS/18/03


Rev.

NOTES

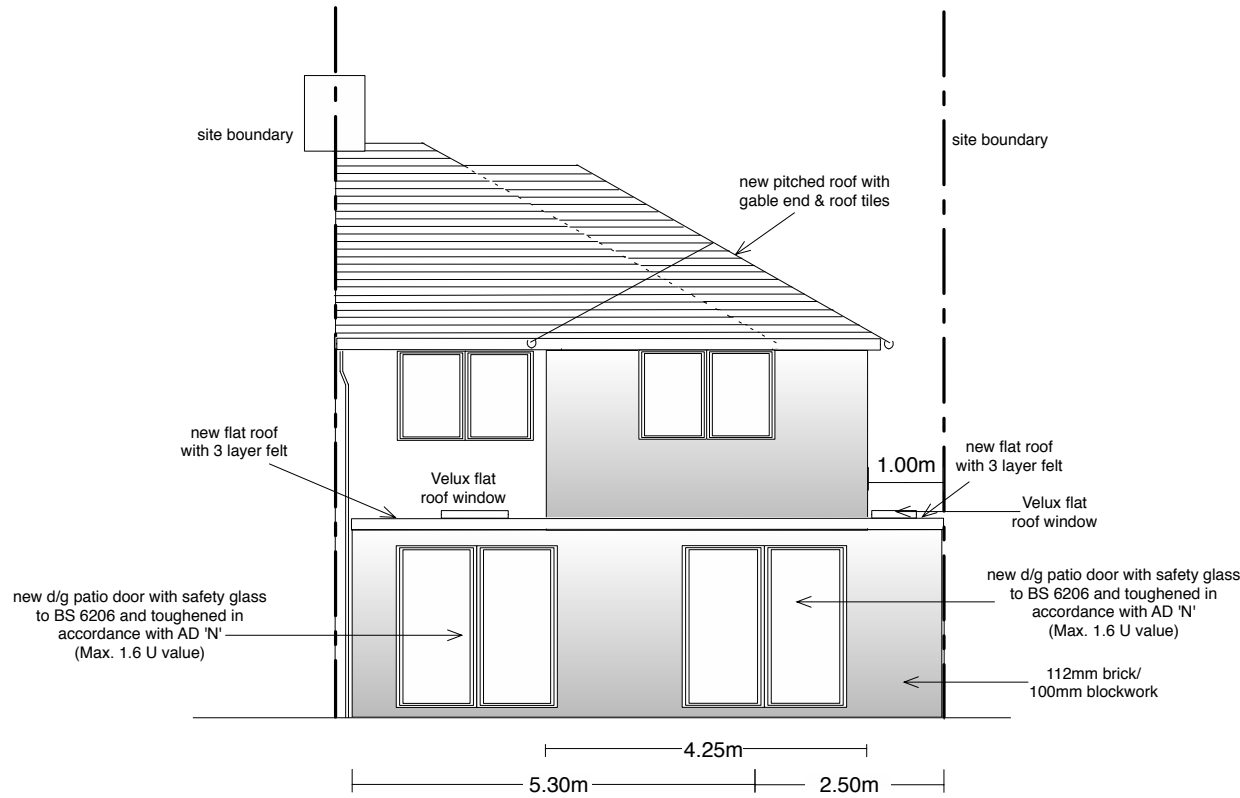


proposed rear elevation

1:100

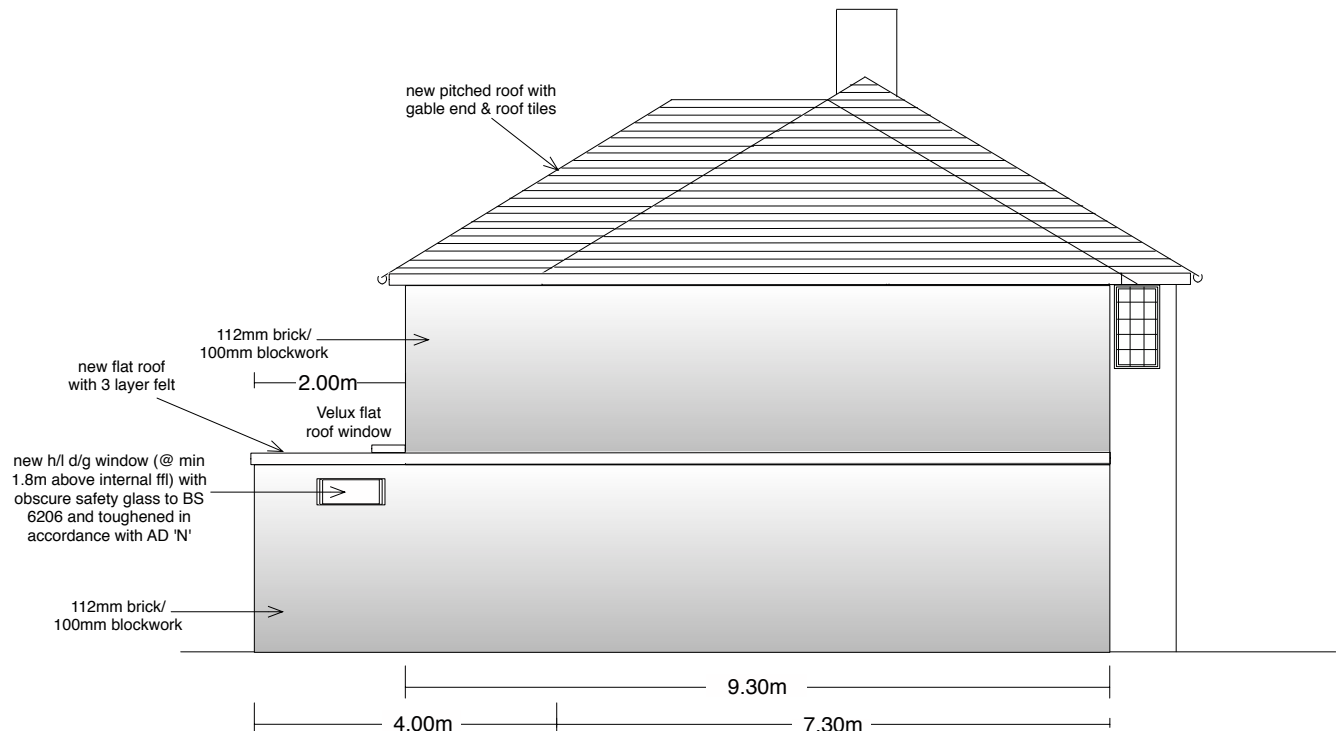


proposed side elevation from no.36

1:100

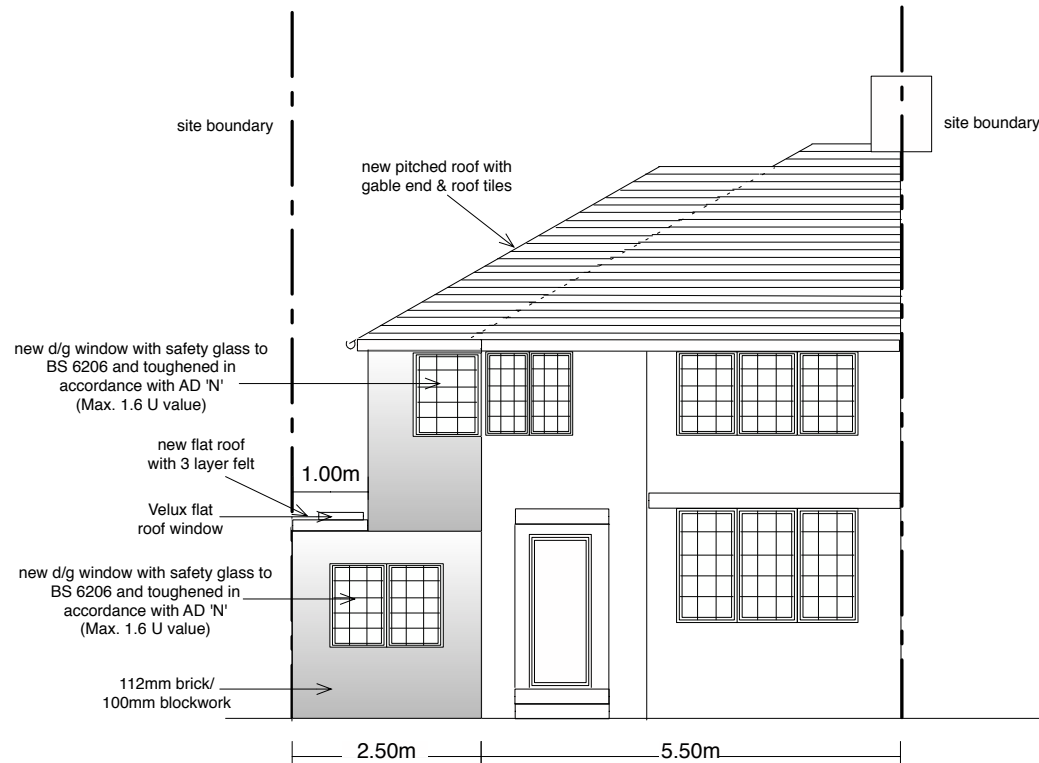

proposed front elevation

1:100

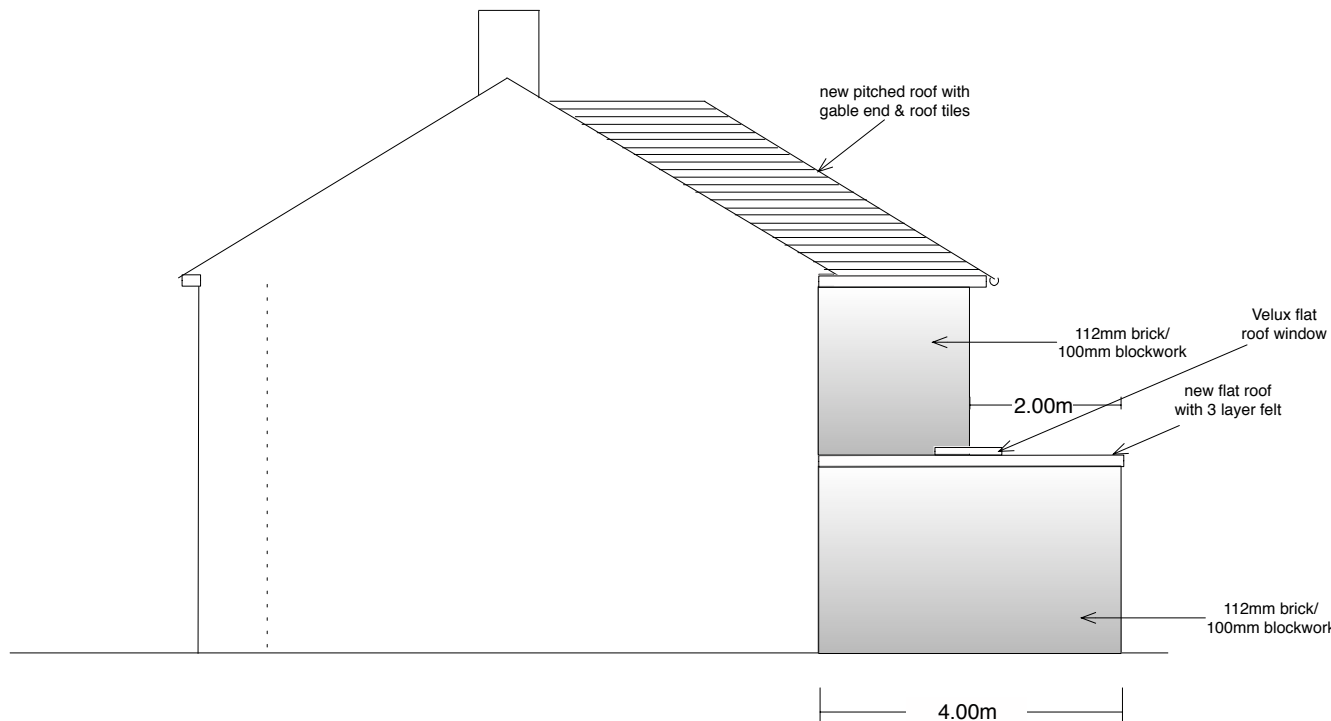

proposed side elevation from no.32

1:100



MIDDLESEX & HERTS

7 ELGIN DRIVE
NORTHWOOD
MIDDLESEX
HA6 2YR
TEL: 01923 826296

Client

MR & MRS CHEAL

Job Title

34 GREENCROFT AVENUE
RUISLIP
MIDDLESEX

Drawing Title

SINGLE STOREY
REAR/SIDE EXTENSION

Dimensions not to be scaled from drawing
& to be checked on site at time of construction

Scale

1:100

Date

28 - 10 - 18

Drawn by

N. Sheikh

Drg No.

HAN/2110/LS/18/04

Rev.