





FRONT ELEVATION (SOUTH)




REAR ELEVATION (NORTH)

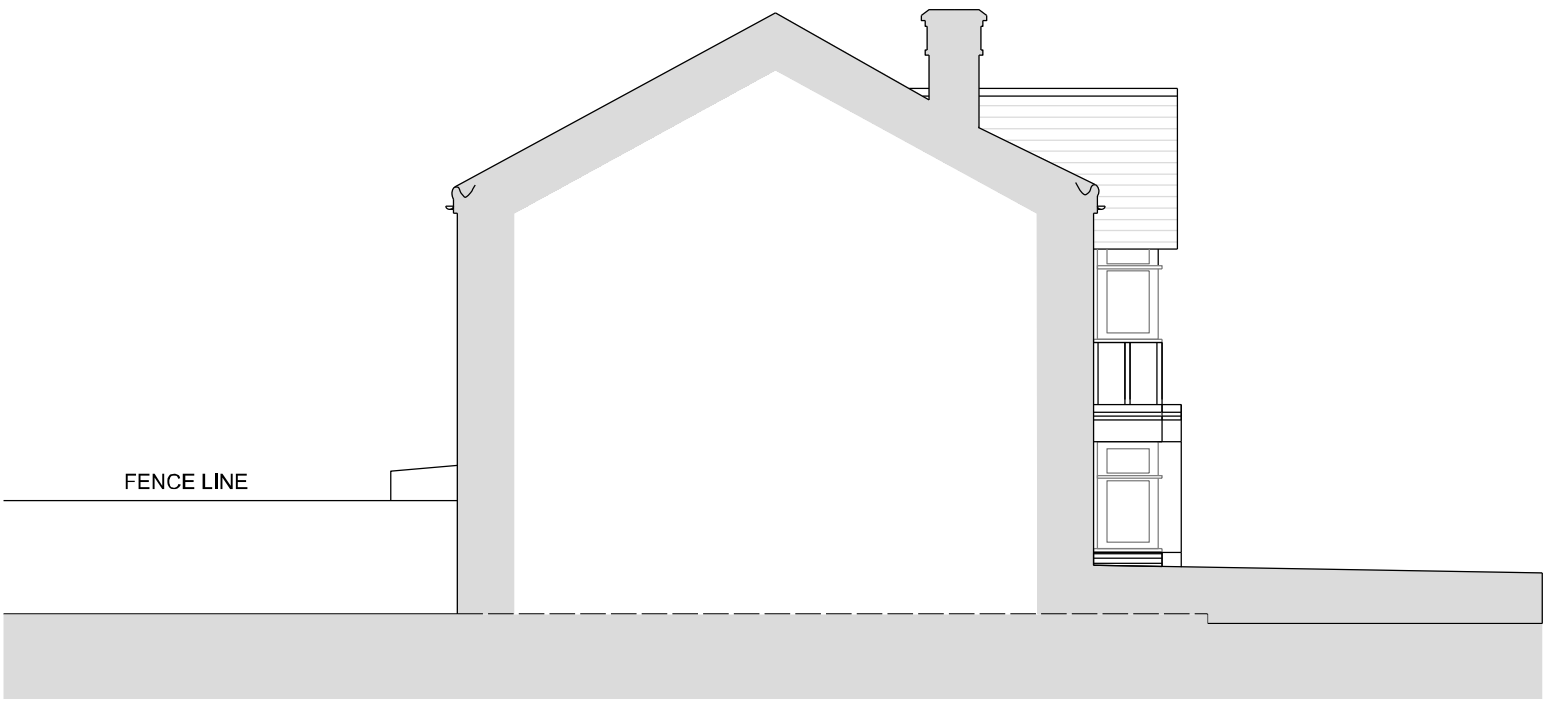


FLANK ELEVATION

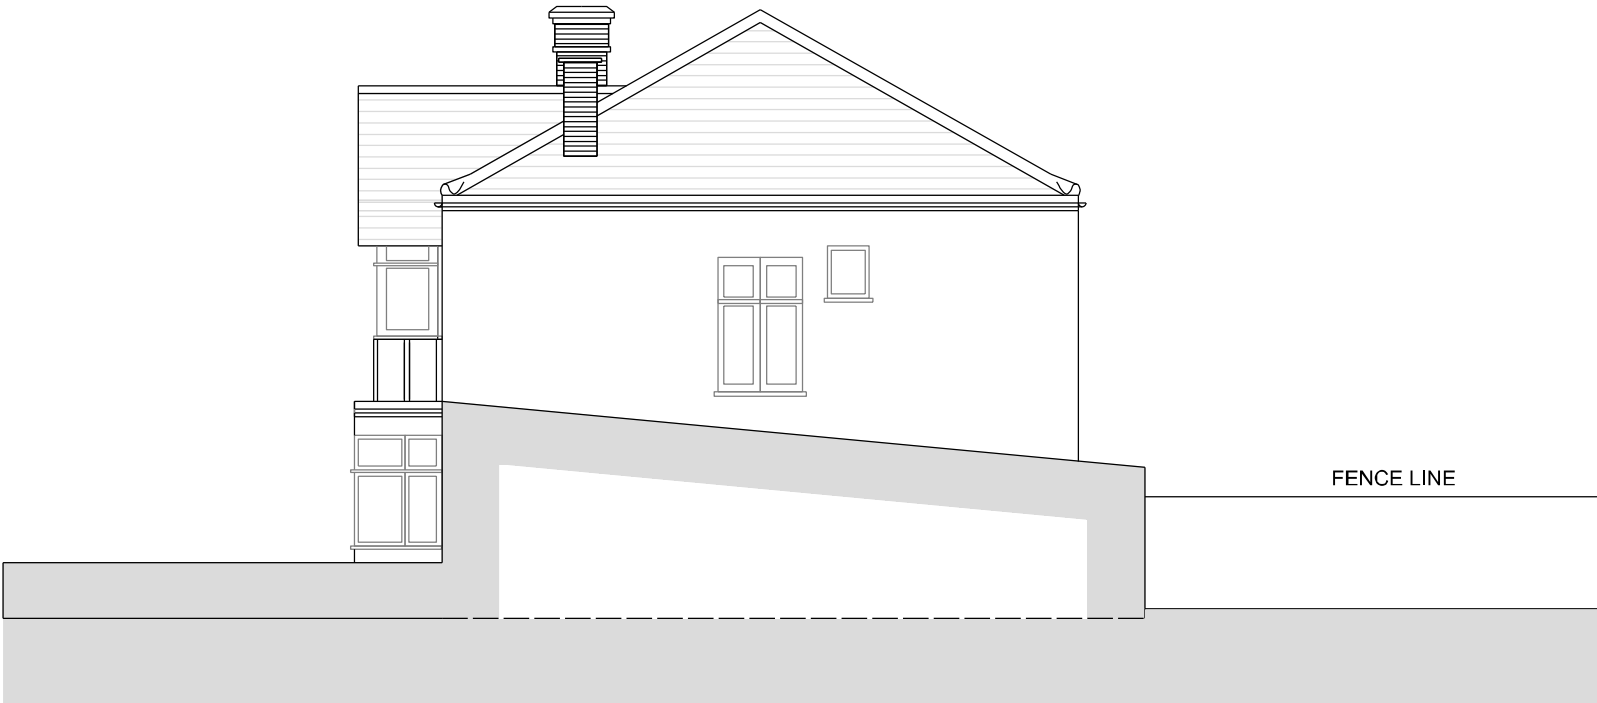


SIDE ELEVATION (EAST)

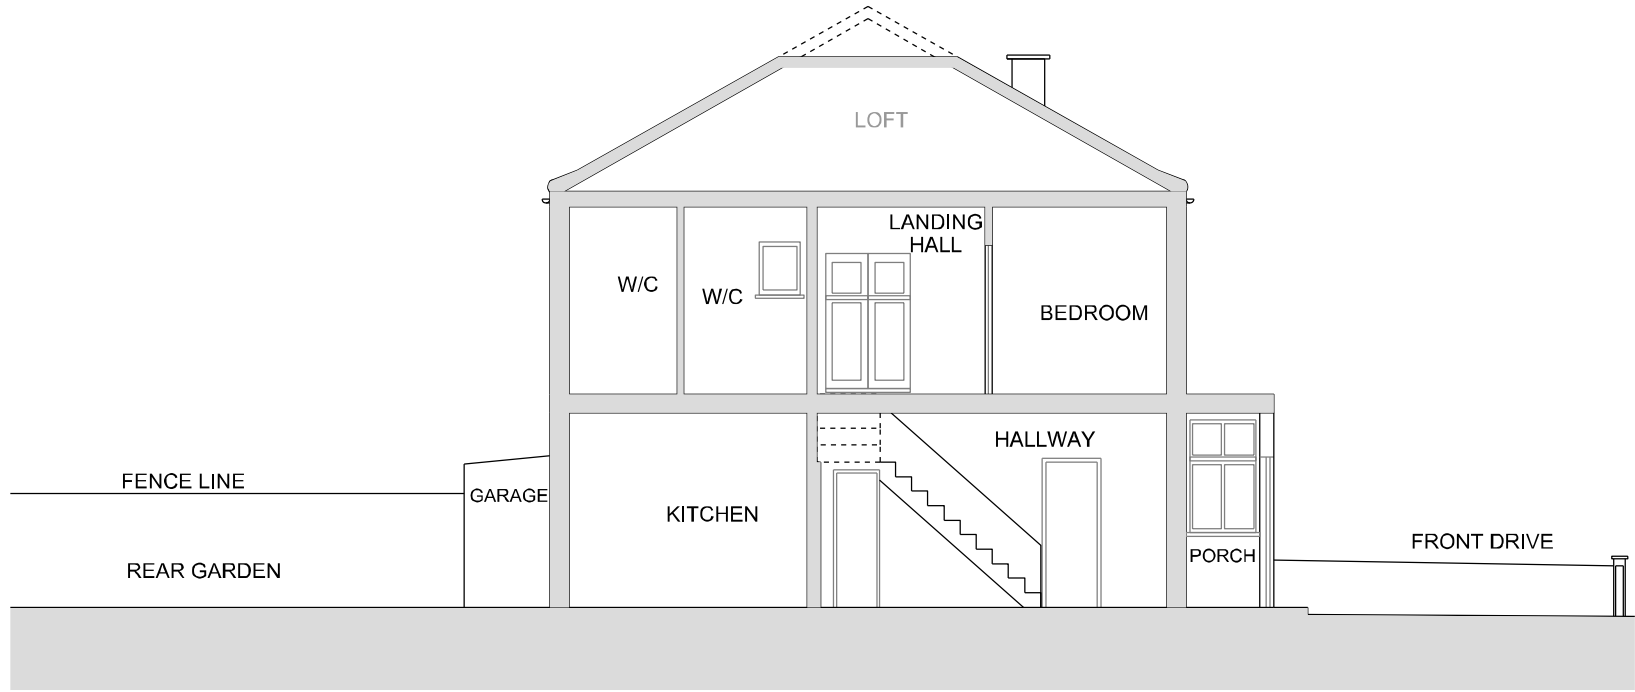


SECTION A-A

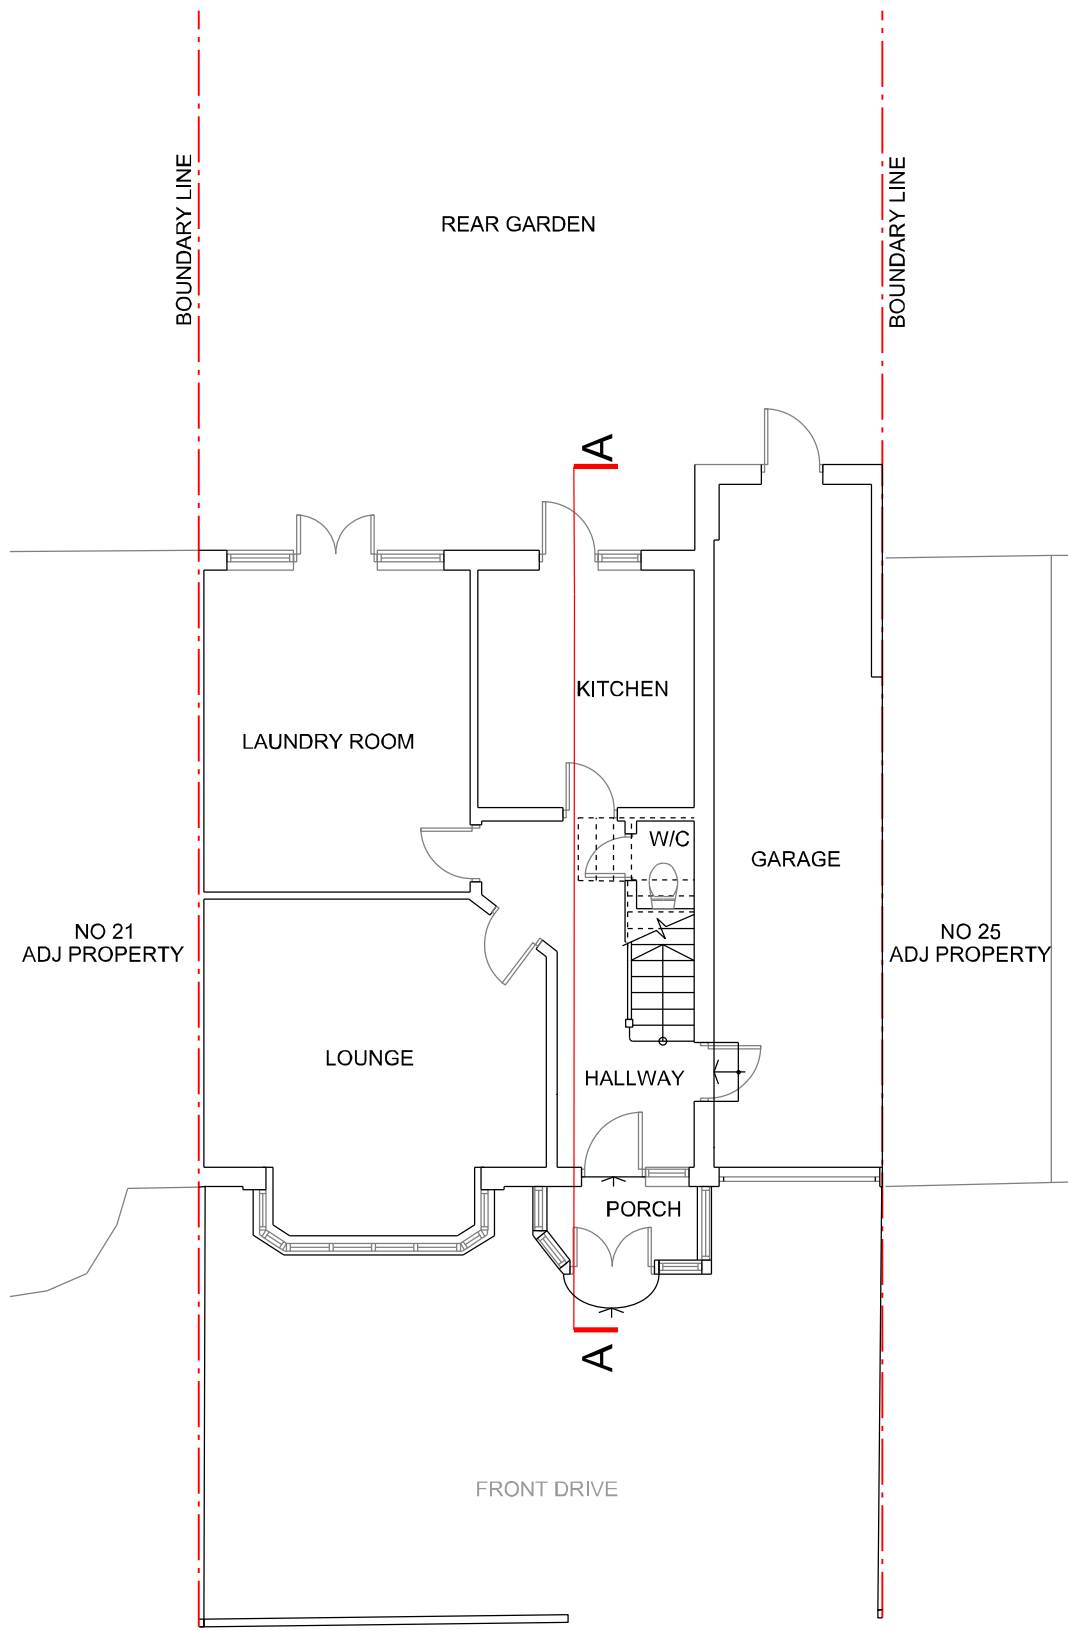


GROUND FLOOR

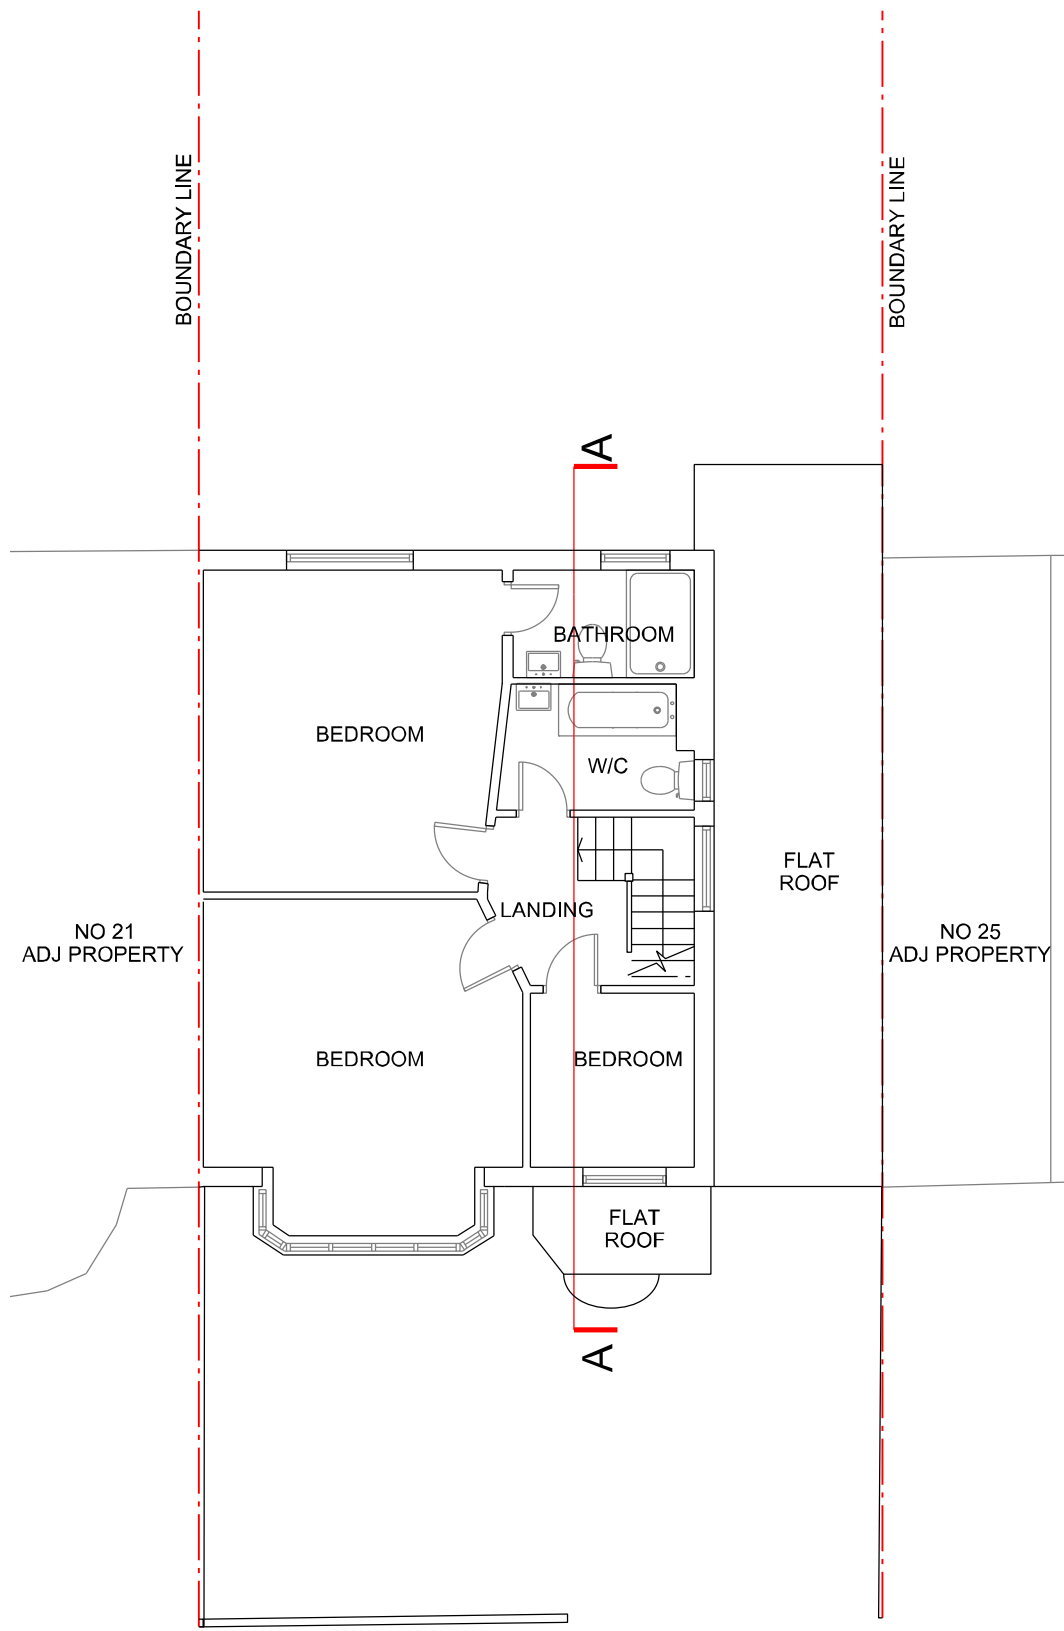

FIRST FLOOR

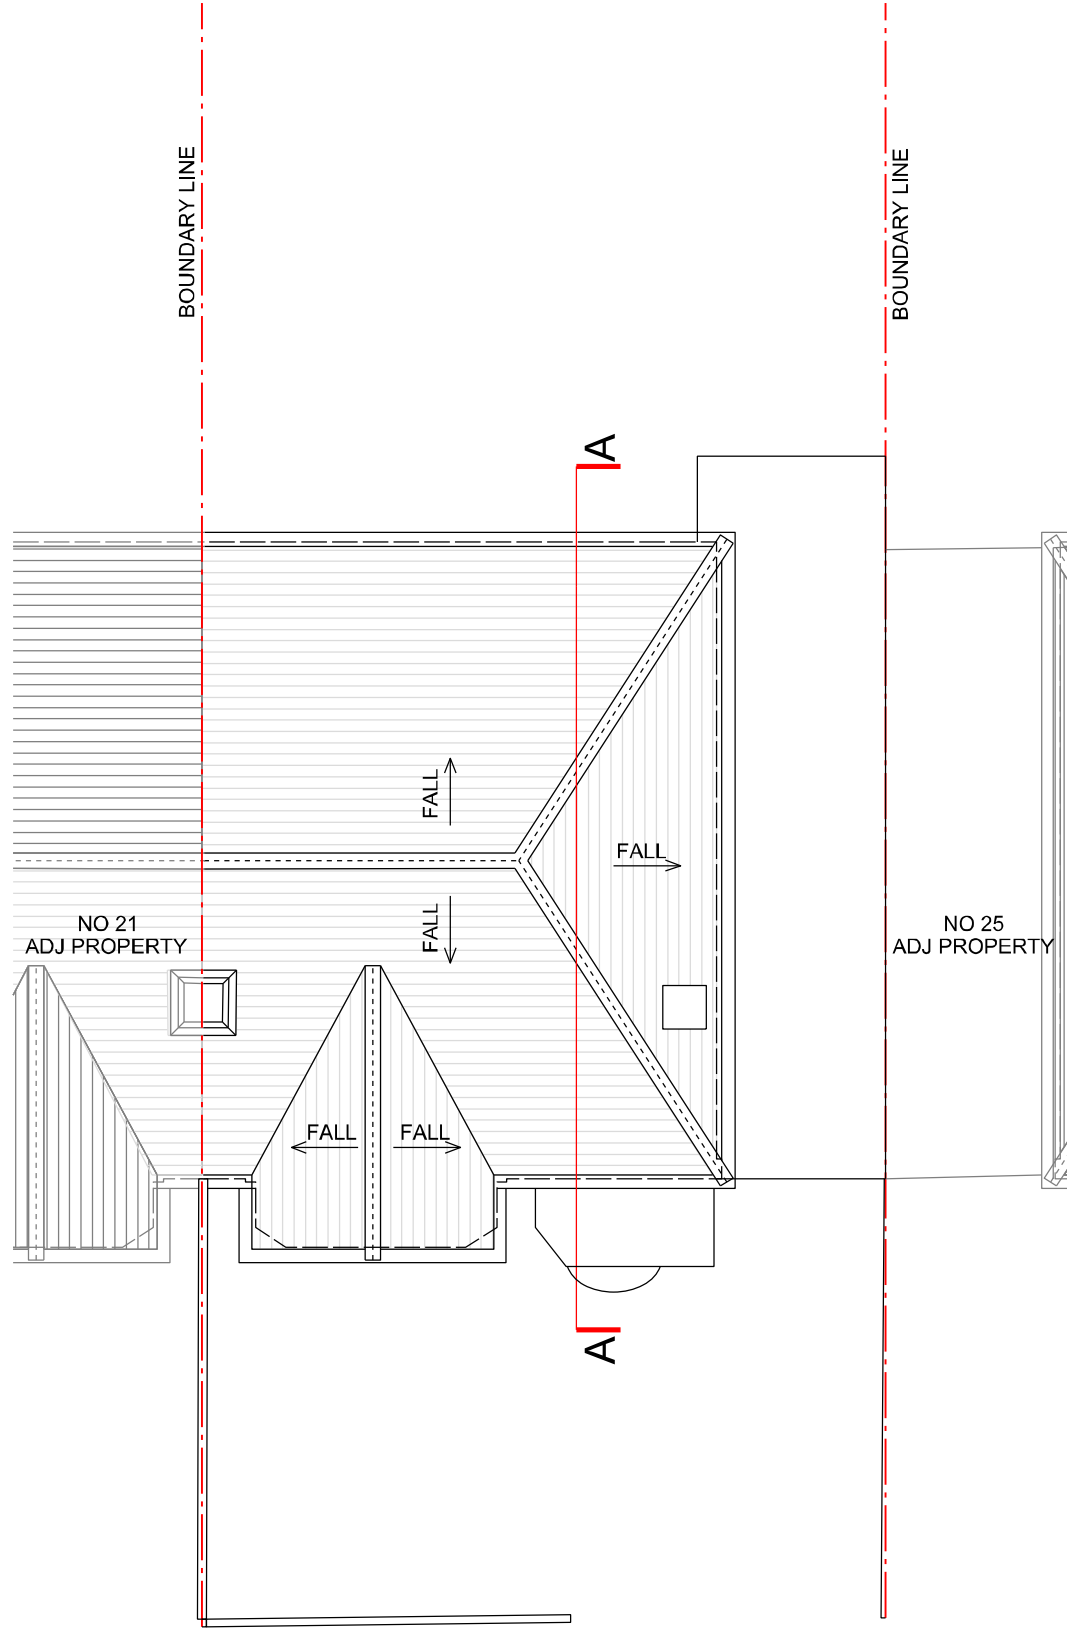

ROOF PLAN

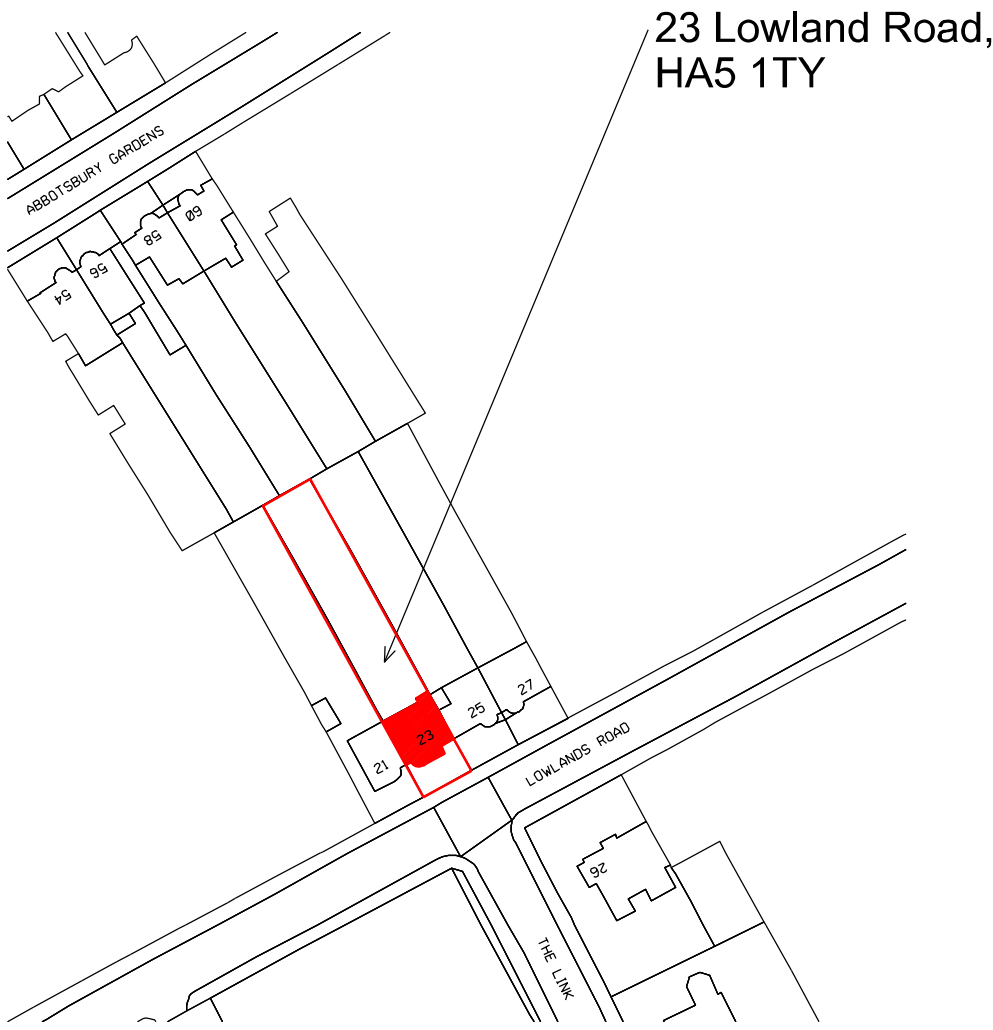

LOCATION MAP
SCALE 1:1250

REVISION	DATE	COMMENTS	AUTHOR / CHECKED
DS SQUARED ARCHITECTS	NOV 2018	HOUSE 2 SPRING VILLA ERODARE LONDON HA5 7EB	JD/DS
020 8732 5620		www.dssquared.co.uk	designedssquared.co.uk
TITLE			
23 LOWLANDS ROAD, HA5 1TY			
DETAIL			
EXISTING PLANS, ELEVATION & SECTION			
DATE	SCALE	PAPER SIZE	AUTHOR / CHECKED
NOV 2018	1:100	A1	JD/DS
DRAWING No.	REV.	STATUS	
18025 HHP 01.01		HOUSEHOLDER PLANNING	
CONTINUATIONS MUST CHECK ALL DIMENSIONS ON SITE. ONLY FIGURED DIMENSIONS ARE TO BE WORKED FROM. DISCREPANCIES MUST BE REPORTED TO THE ARCHITECT BEFORE PROCEEDING. THIS DRAWING IS COPYRIGHT.			
SCALE BAR			
m	1	5	10 15