





FRONT ELEVATION

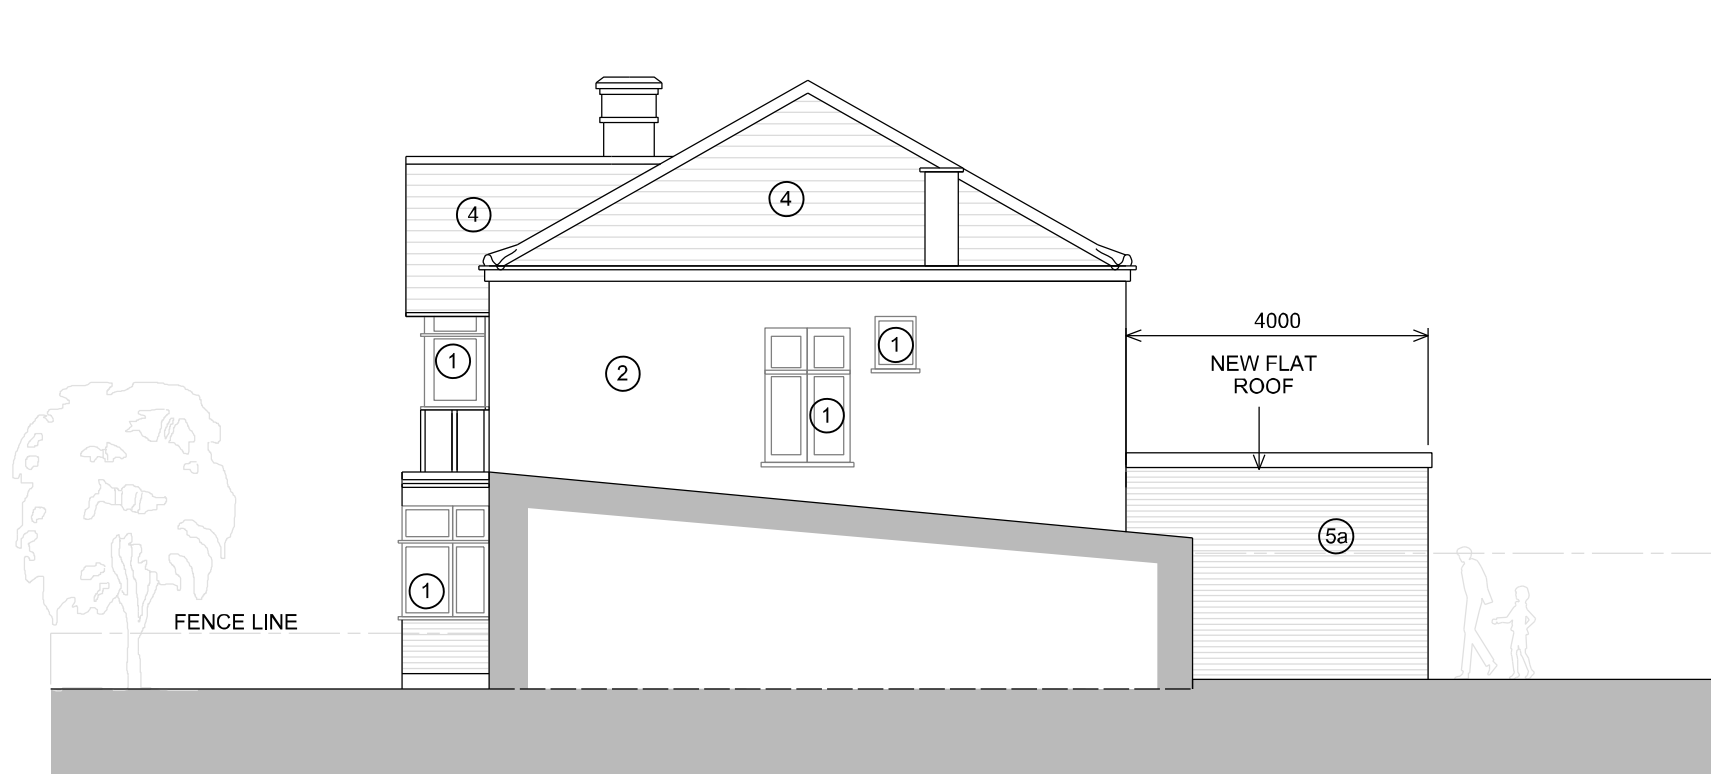


SIDE ELEVATION




REAR ELEVATION

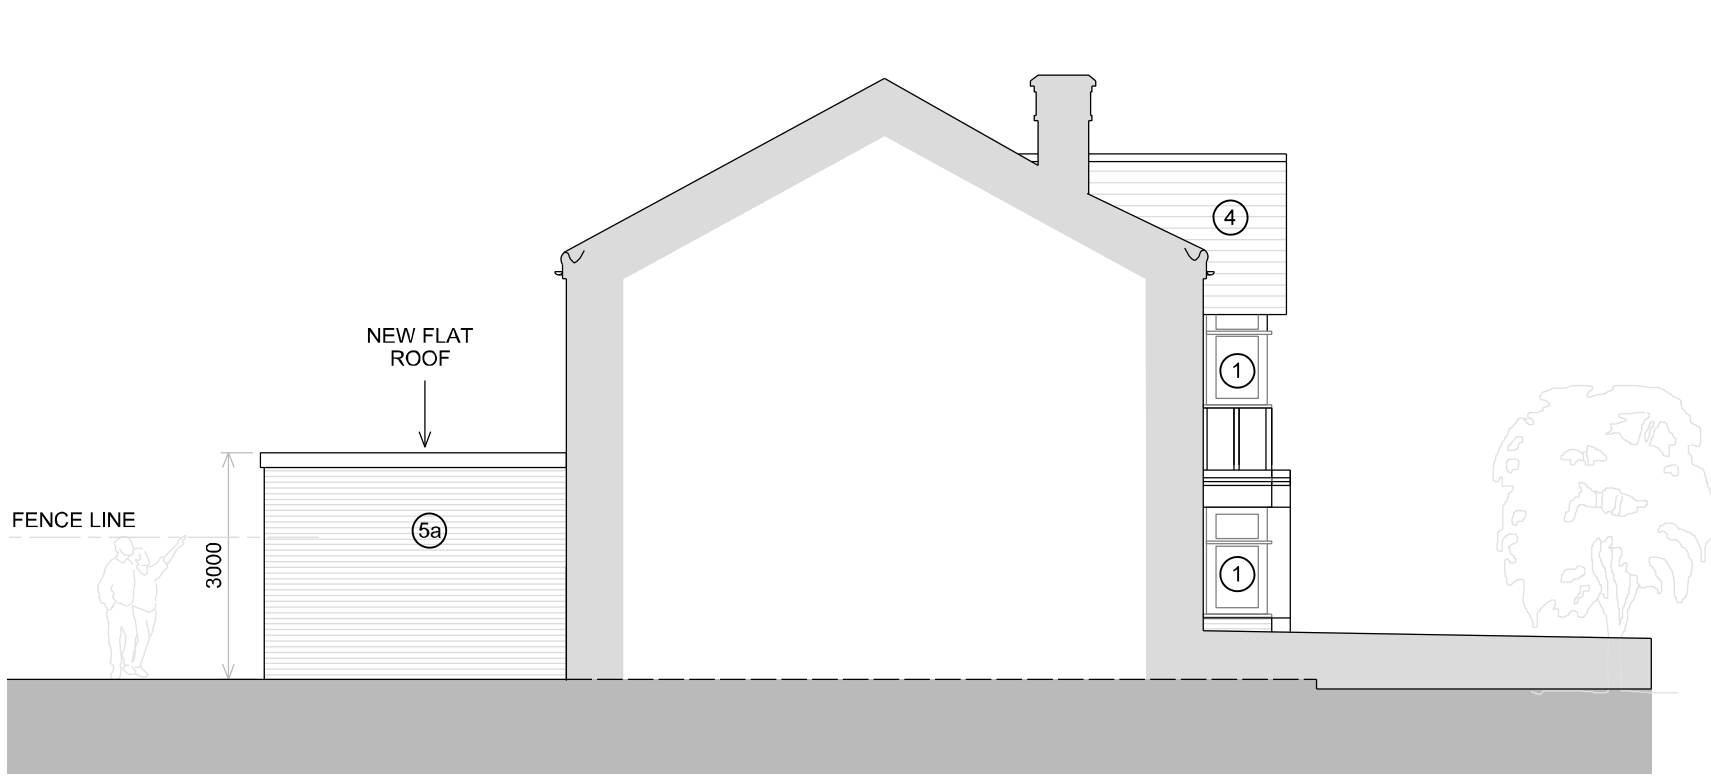


FLANK ELEVATION

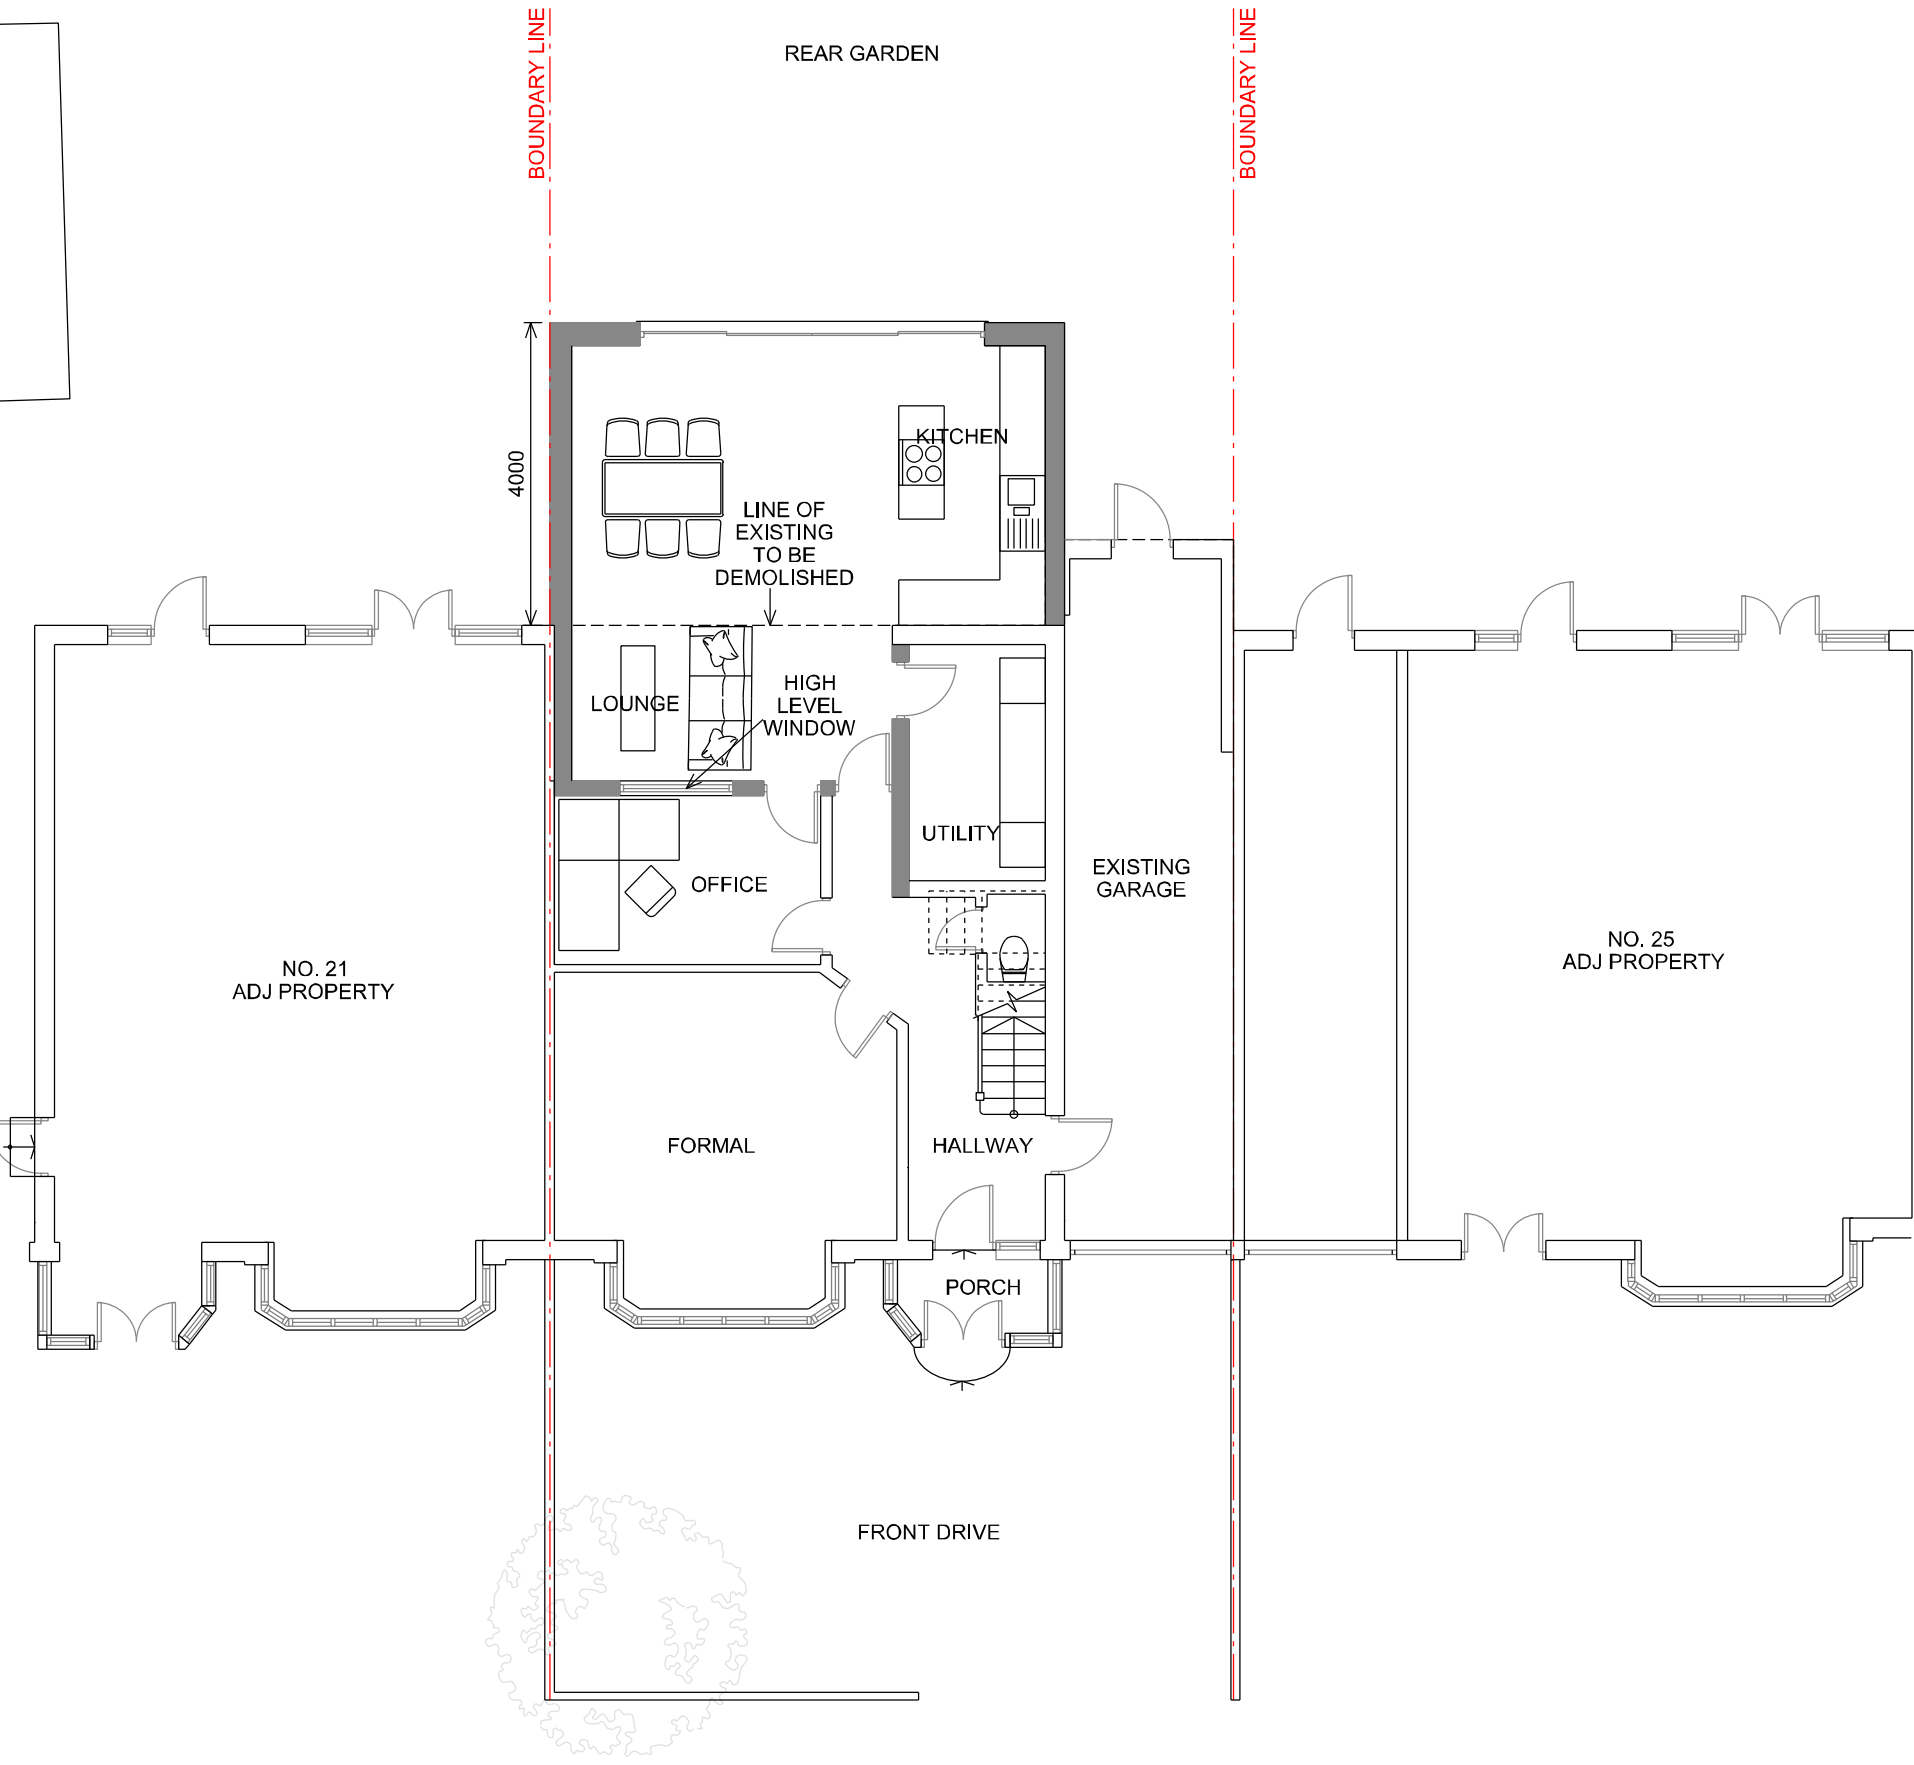

GROUND FLOOR

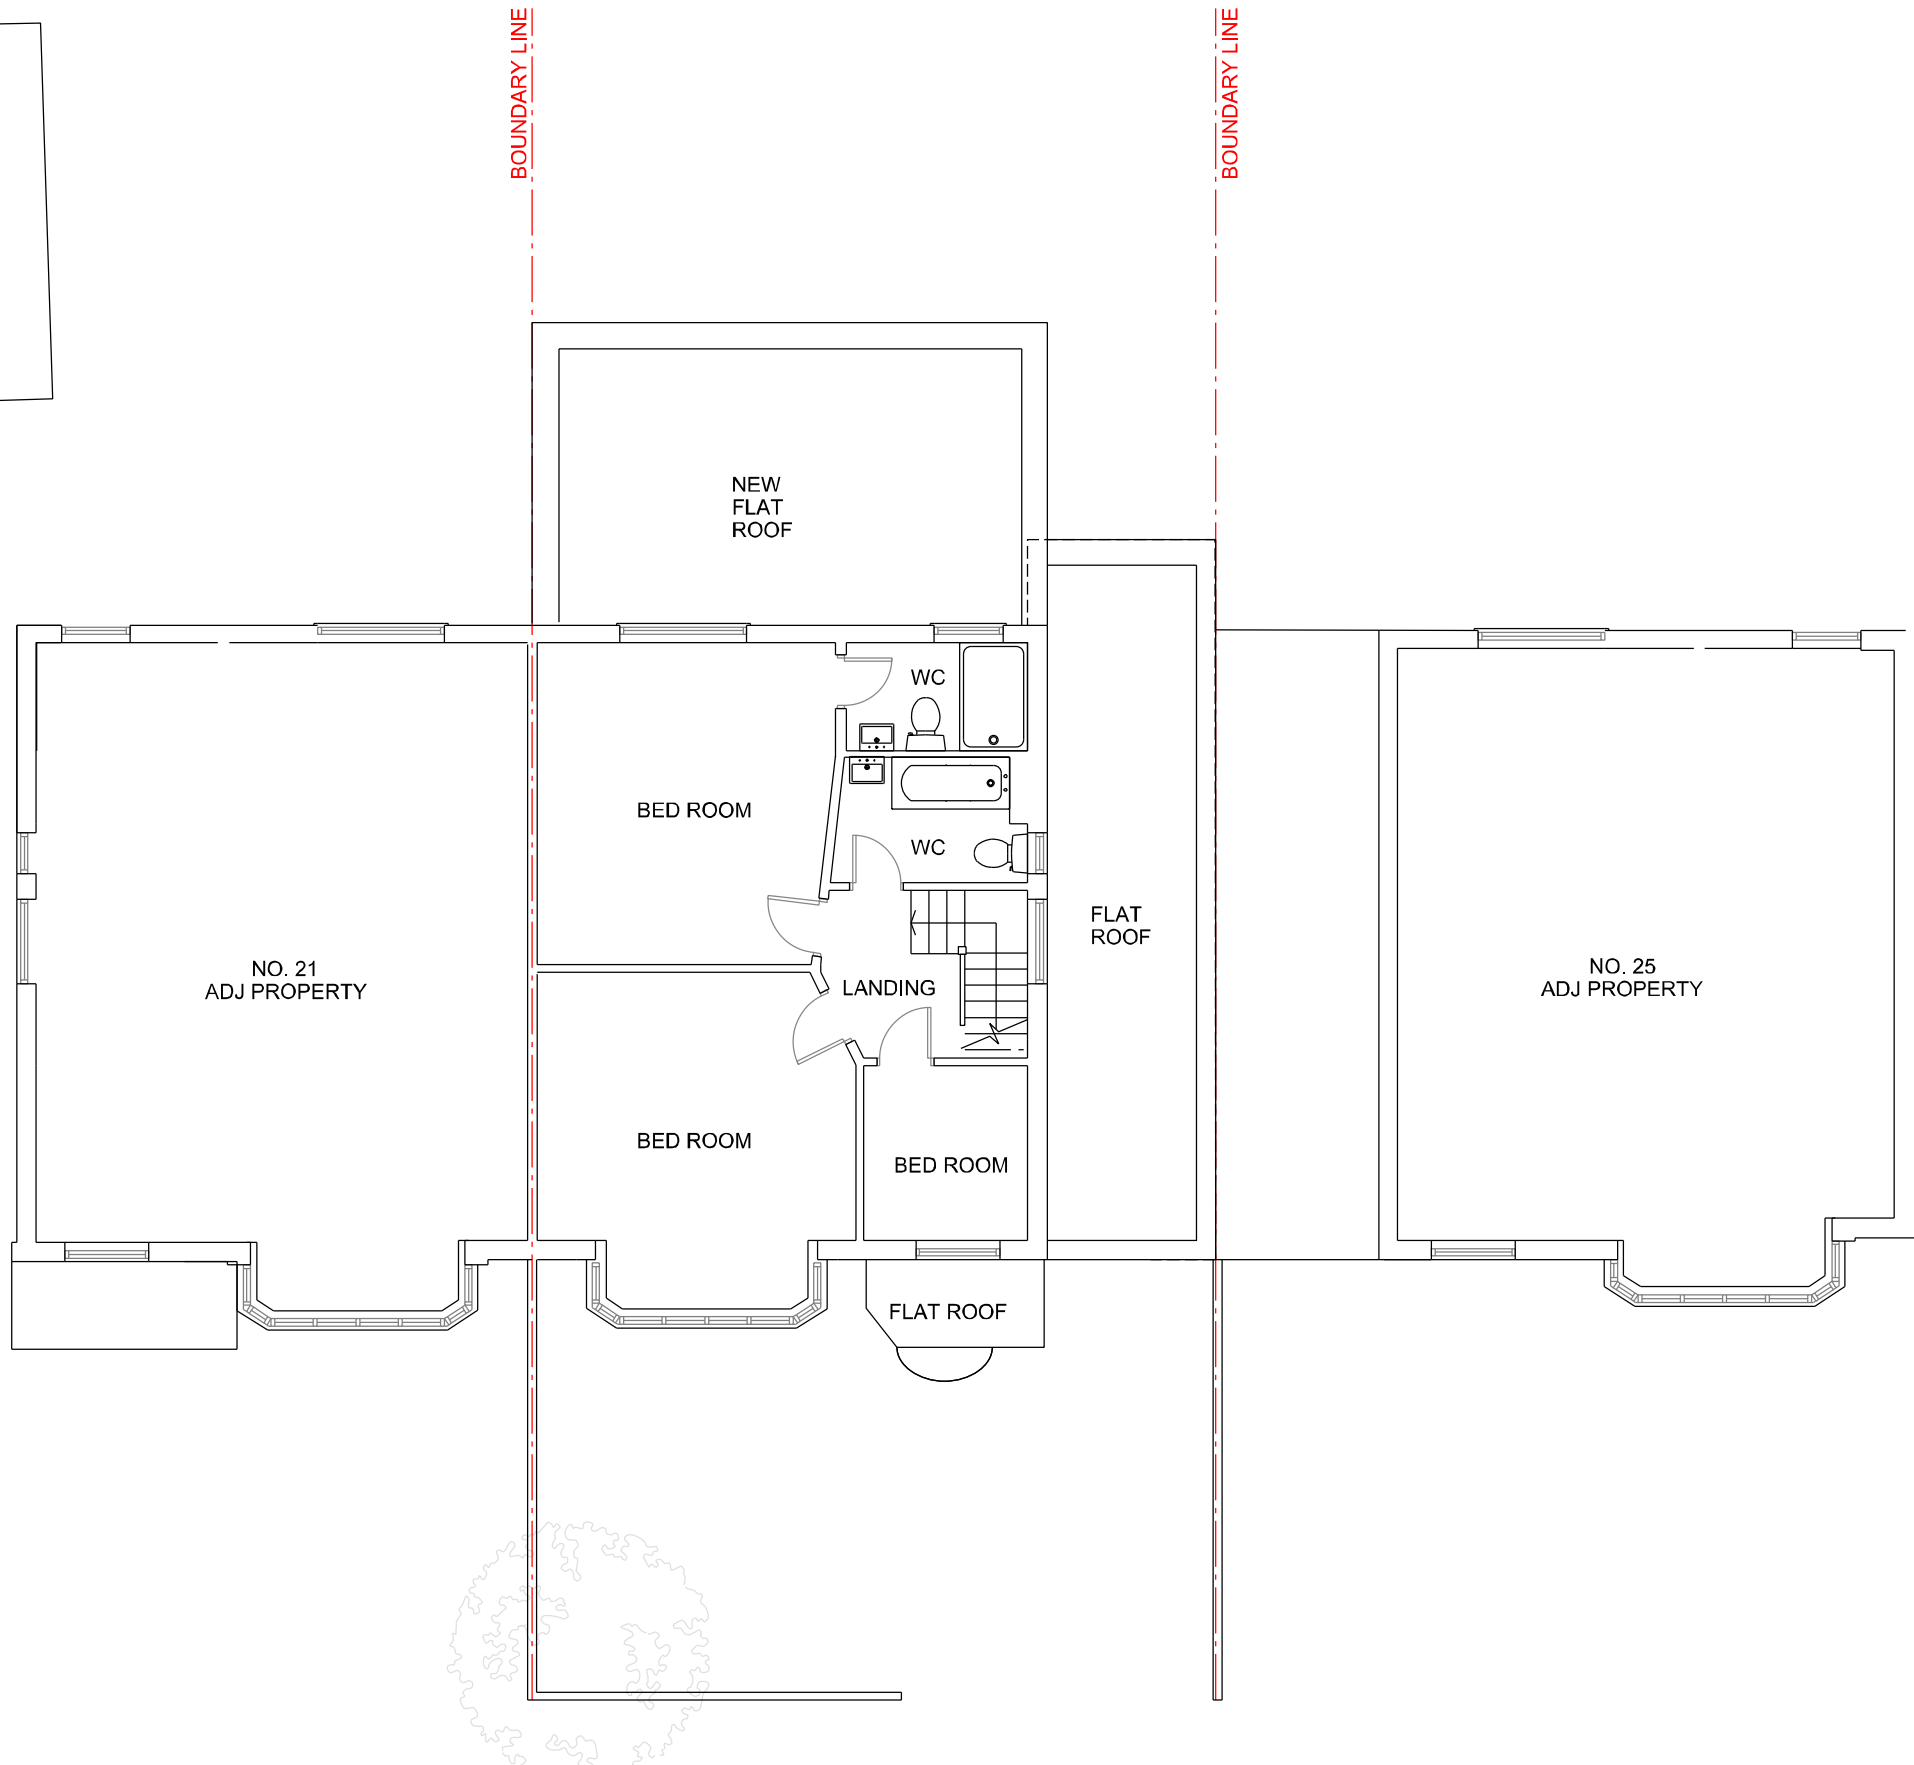

FIRST FLOOR

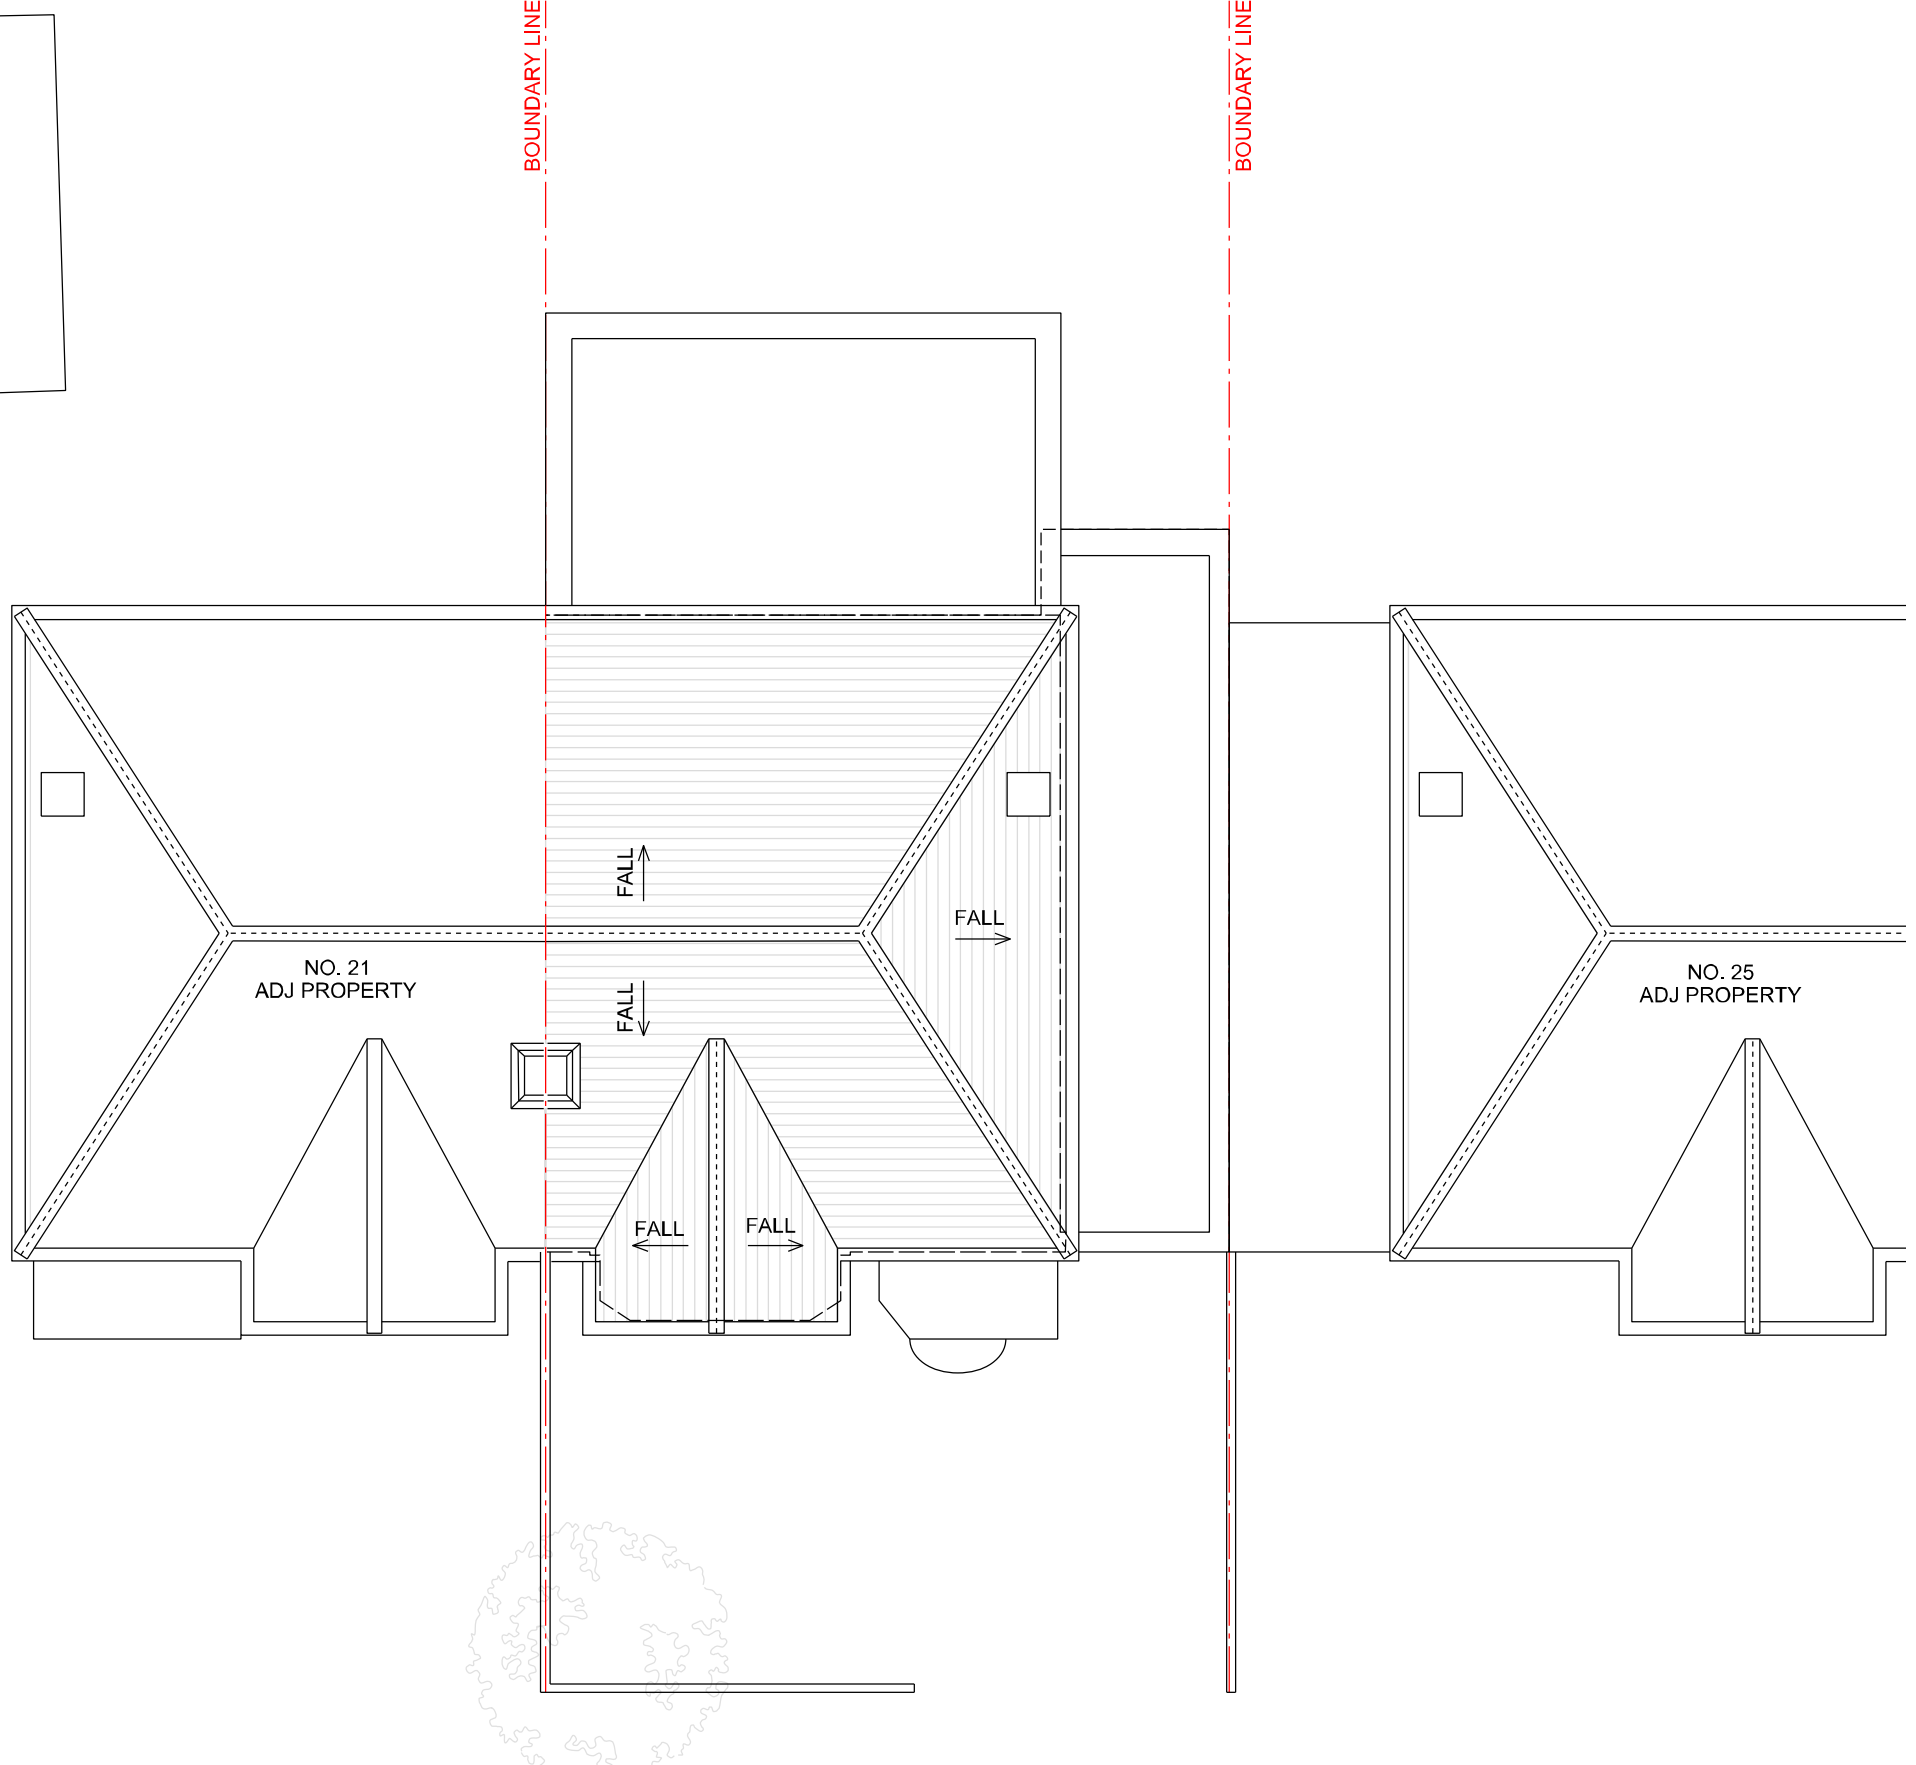

ROOF PLAN

- FINISHES**
- | | |
|----------------|-------------------------|
| ① WINDOW | 19 NEW GLAZING TO MATCH |
| ② WHITE RENDER | 39 NEW DOOR |
| ③ DOOR | 59 BRICK WALL TO MATCH |
| ④ ROOF TILES | |
| ⑤ BRICK WALL | |

REVISION	DATE	COMMENTS	AUTHOR / CHECKED
DS SQUARED ARCHITECTS	2018	HOUSE 2 SPRING VILLA ERODIA RE LONDON HAS 7 EB	
020 8732 5620		www.dssquared.co.uk	designedssquared.co
TITLE			
23 LOWLANDS ROAD, HA5 1TY			
DETAIL			
PROPOSED PLANS, ELEVATION			
DATE	SCALE	PAPER SIZE	AUTHOR \ CHECKED
NOV 2018	1:100		JD / DS
DRAWING No.	REV.	STATUS.	architects
18025 HHP 01.02		HOUSEHOLDER APPLICATION	
CONTENTIONS MUST CHECK ALL DIMENSIONS ON SITE. ONLY FIGURED DIMENSIONS ARE TO BE WORKED FROM. SCALE REFERRED MUST BE REPORTED TO THE ARCHITECT BEFORE PROCEEDING. C THIS DRAWING IS COPYRIGHT.			
SCALE BAR			
m	1	5	10 15