


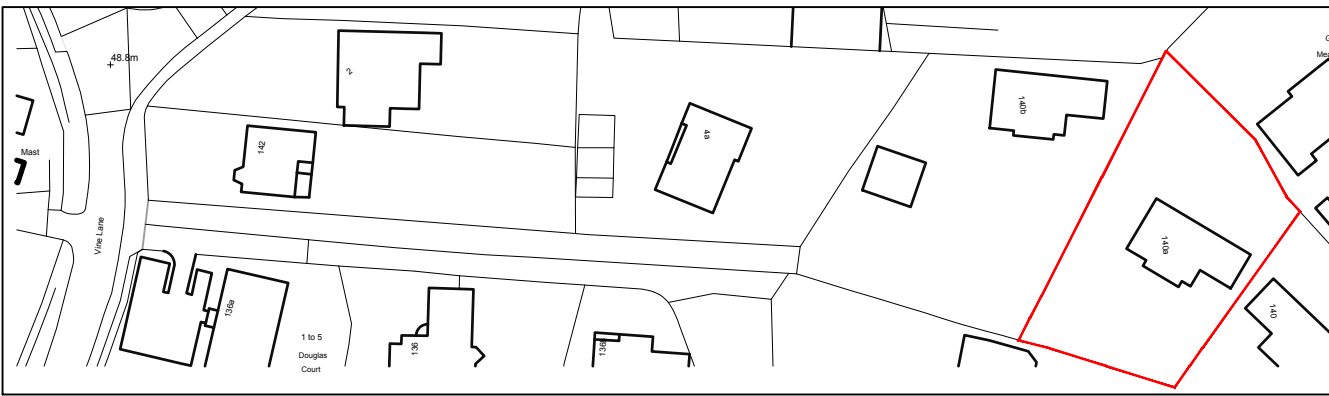


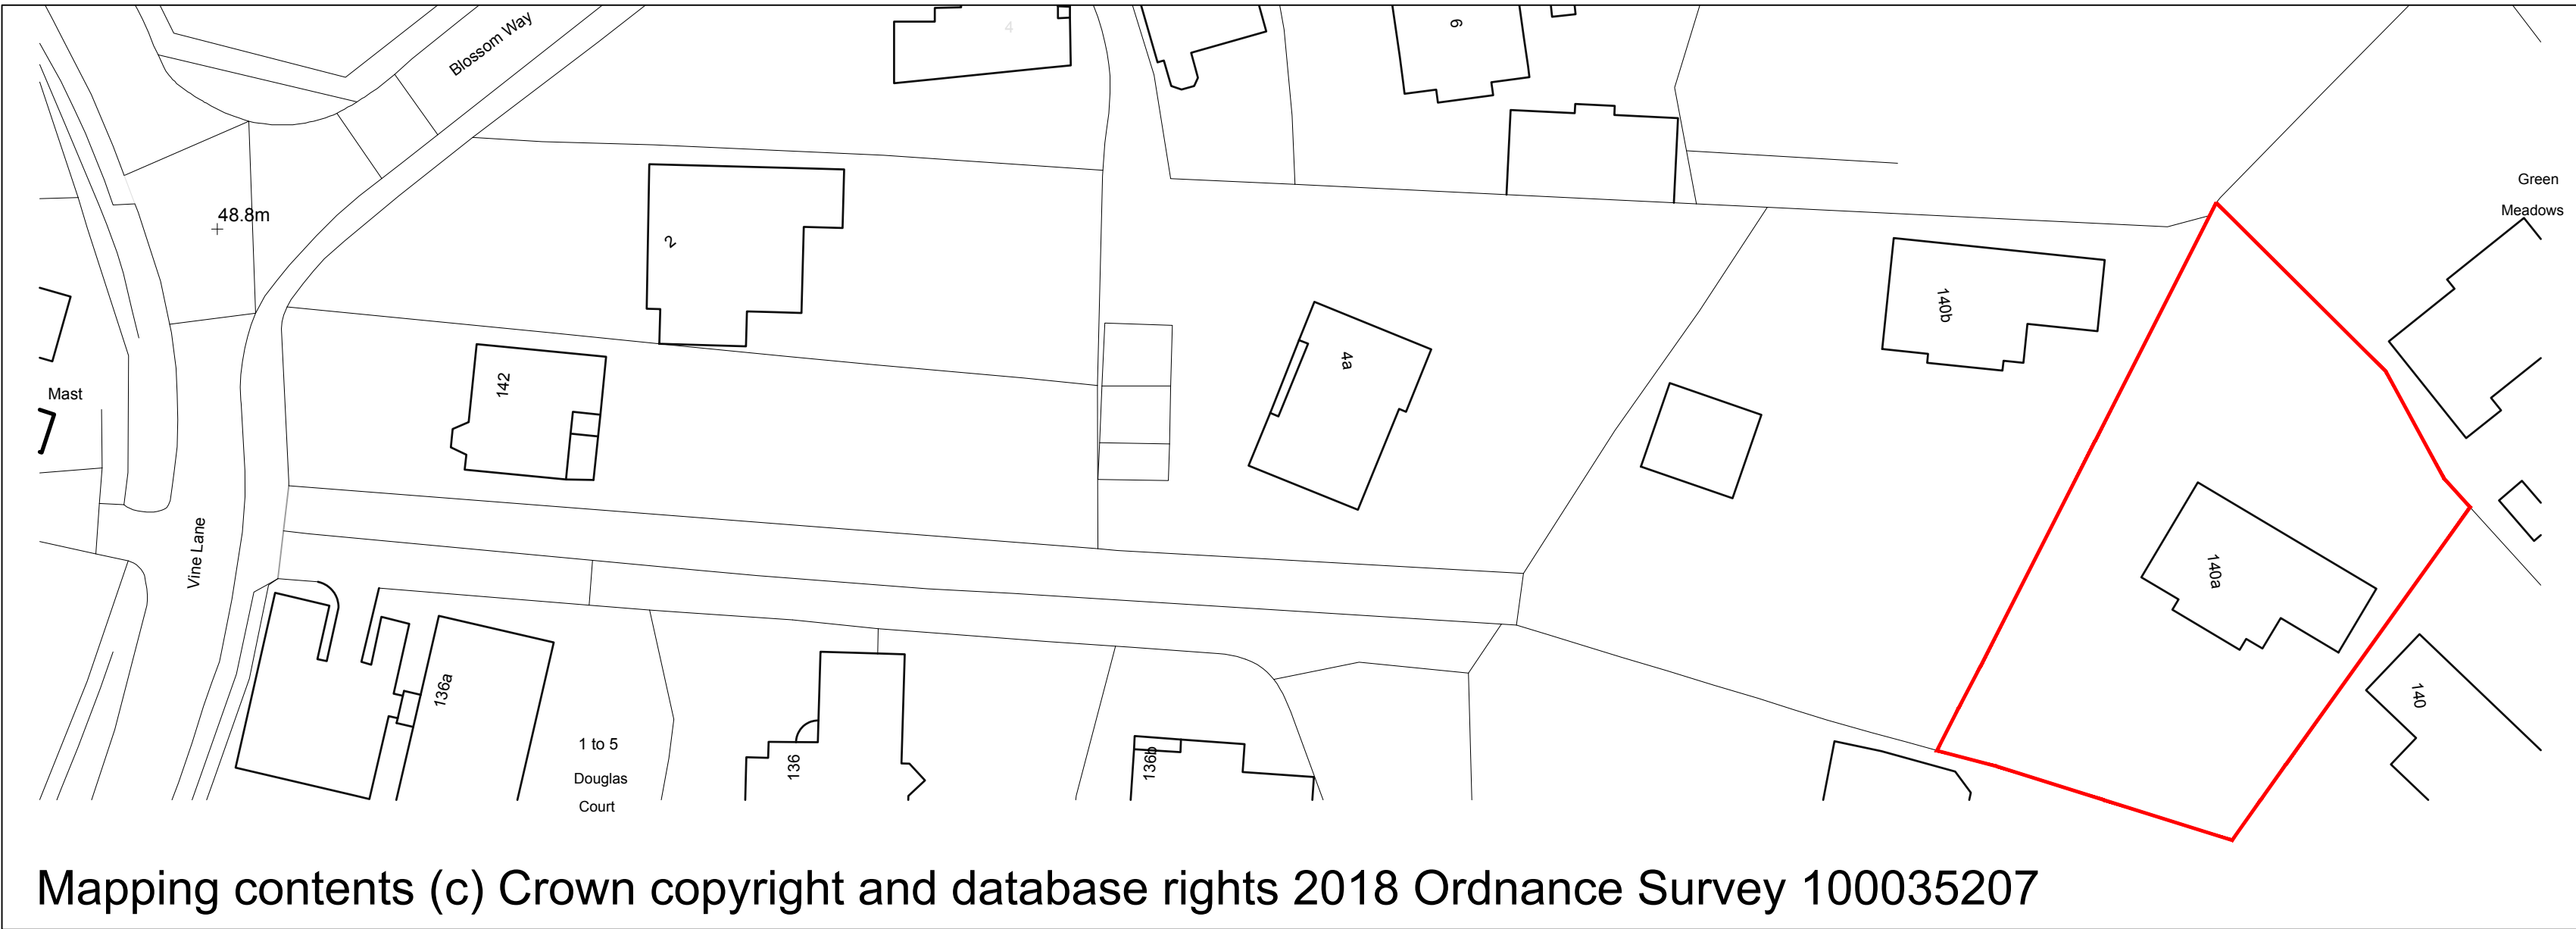

Mapping contents (c) Crown copyright and database rights 2018 Ordnance Survey 100035207

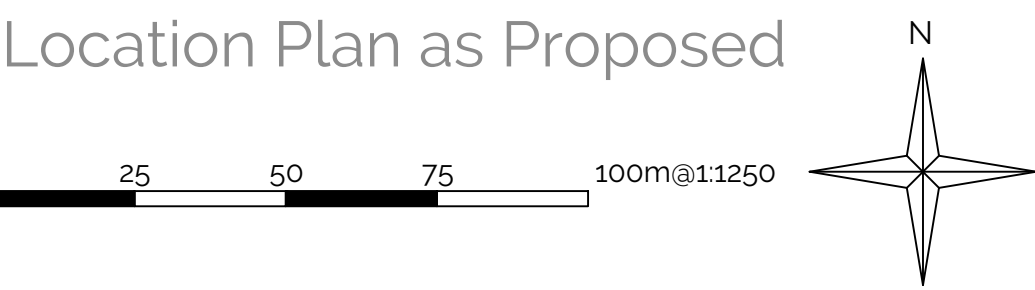

Mapping contents (c) Crown copyright and database rights 2018 Ordnance Survey 100035207

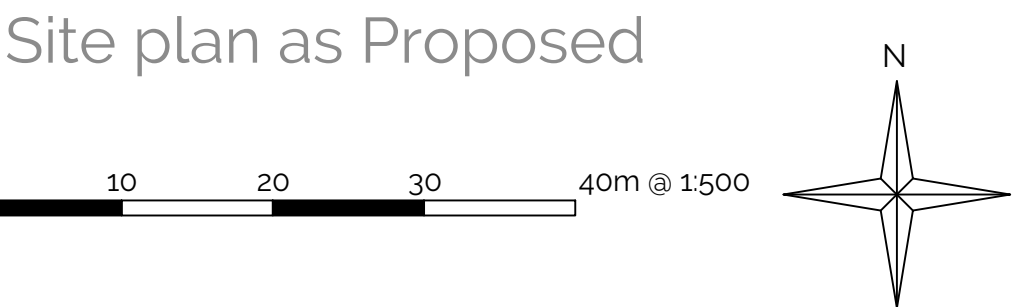

Existing rear elevation



Existing rear elevation



Existing rear elevation and garden

Outline Survey

1. This drawing has been based upon a rough survey measurements that were taken for OUTLINE DESIGN PURPOSES ONLY and is NOT likely to be as precise as a full measured survey. As a result, no warrant as to the precision of the dimensions indicated or illustrated can be given or should be inferred.

2. While this drawing can be used as a base drawing for construction purposes, it is VERY IMPORTANT that all dimensions are checked carefully before any work commences or any materials are ordered.

3. This drawing can be used as part of a planning application, although your planning officer may ask of for more specific information about some aspects of the design. Ask your architect for more information on planning applications.

This is a '**Outline Survey Drawing**' which shows aspects of your property as it is prior to any new proposals and should be read alongside your architect's 'proposed' drawings.

All dimensions are in millimetres
All dimensions to be checked on site
© Architect Your Home

Your Architect Your Home Licensee:
Architect Your Home Uxbridge
1 Ashness Gardens
Greenford UB6 0RL


Tel: 07962 391607
Email: uxbridge@architect-yourhome.com

Project name:
Mr & Mrs Kausar
140a Vine Lane, North Hillingdon, London UB10 0BQ


Drawing name:
Site, location Plan and existing photos

Date: 03.04.18	Job no: 66UXB-066	Drawing no: 100
Scale: 1:50 @ A1	Revision: 00	Drawn by: AI

architectyourhome

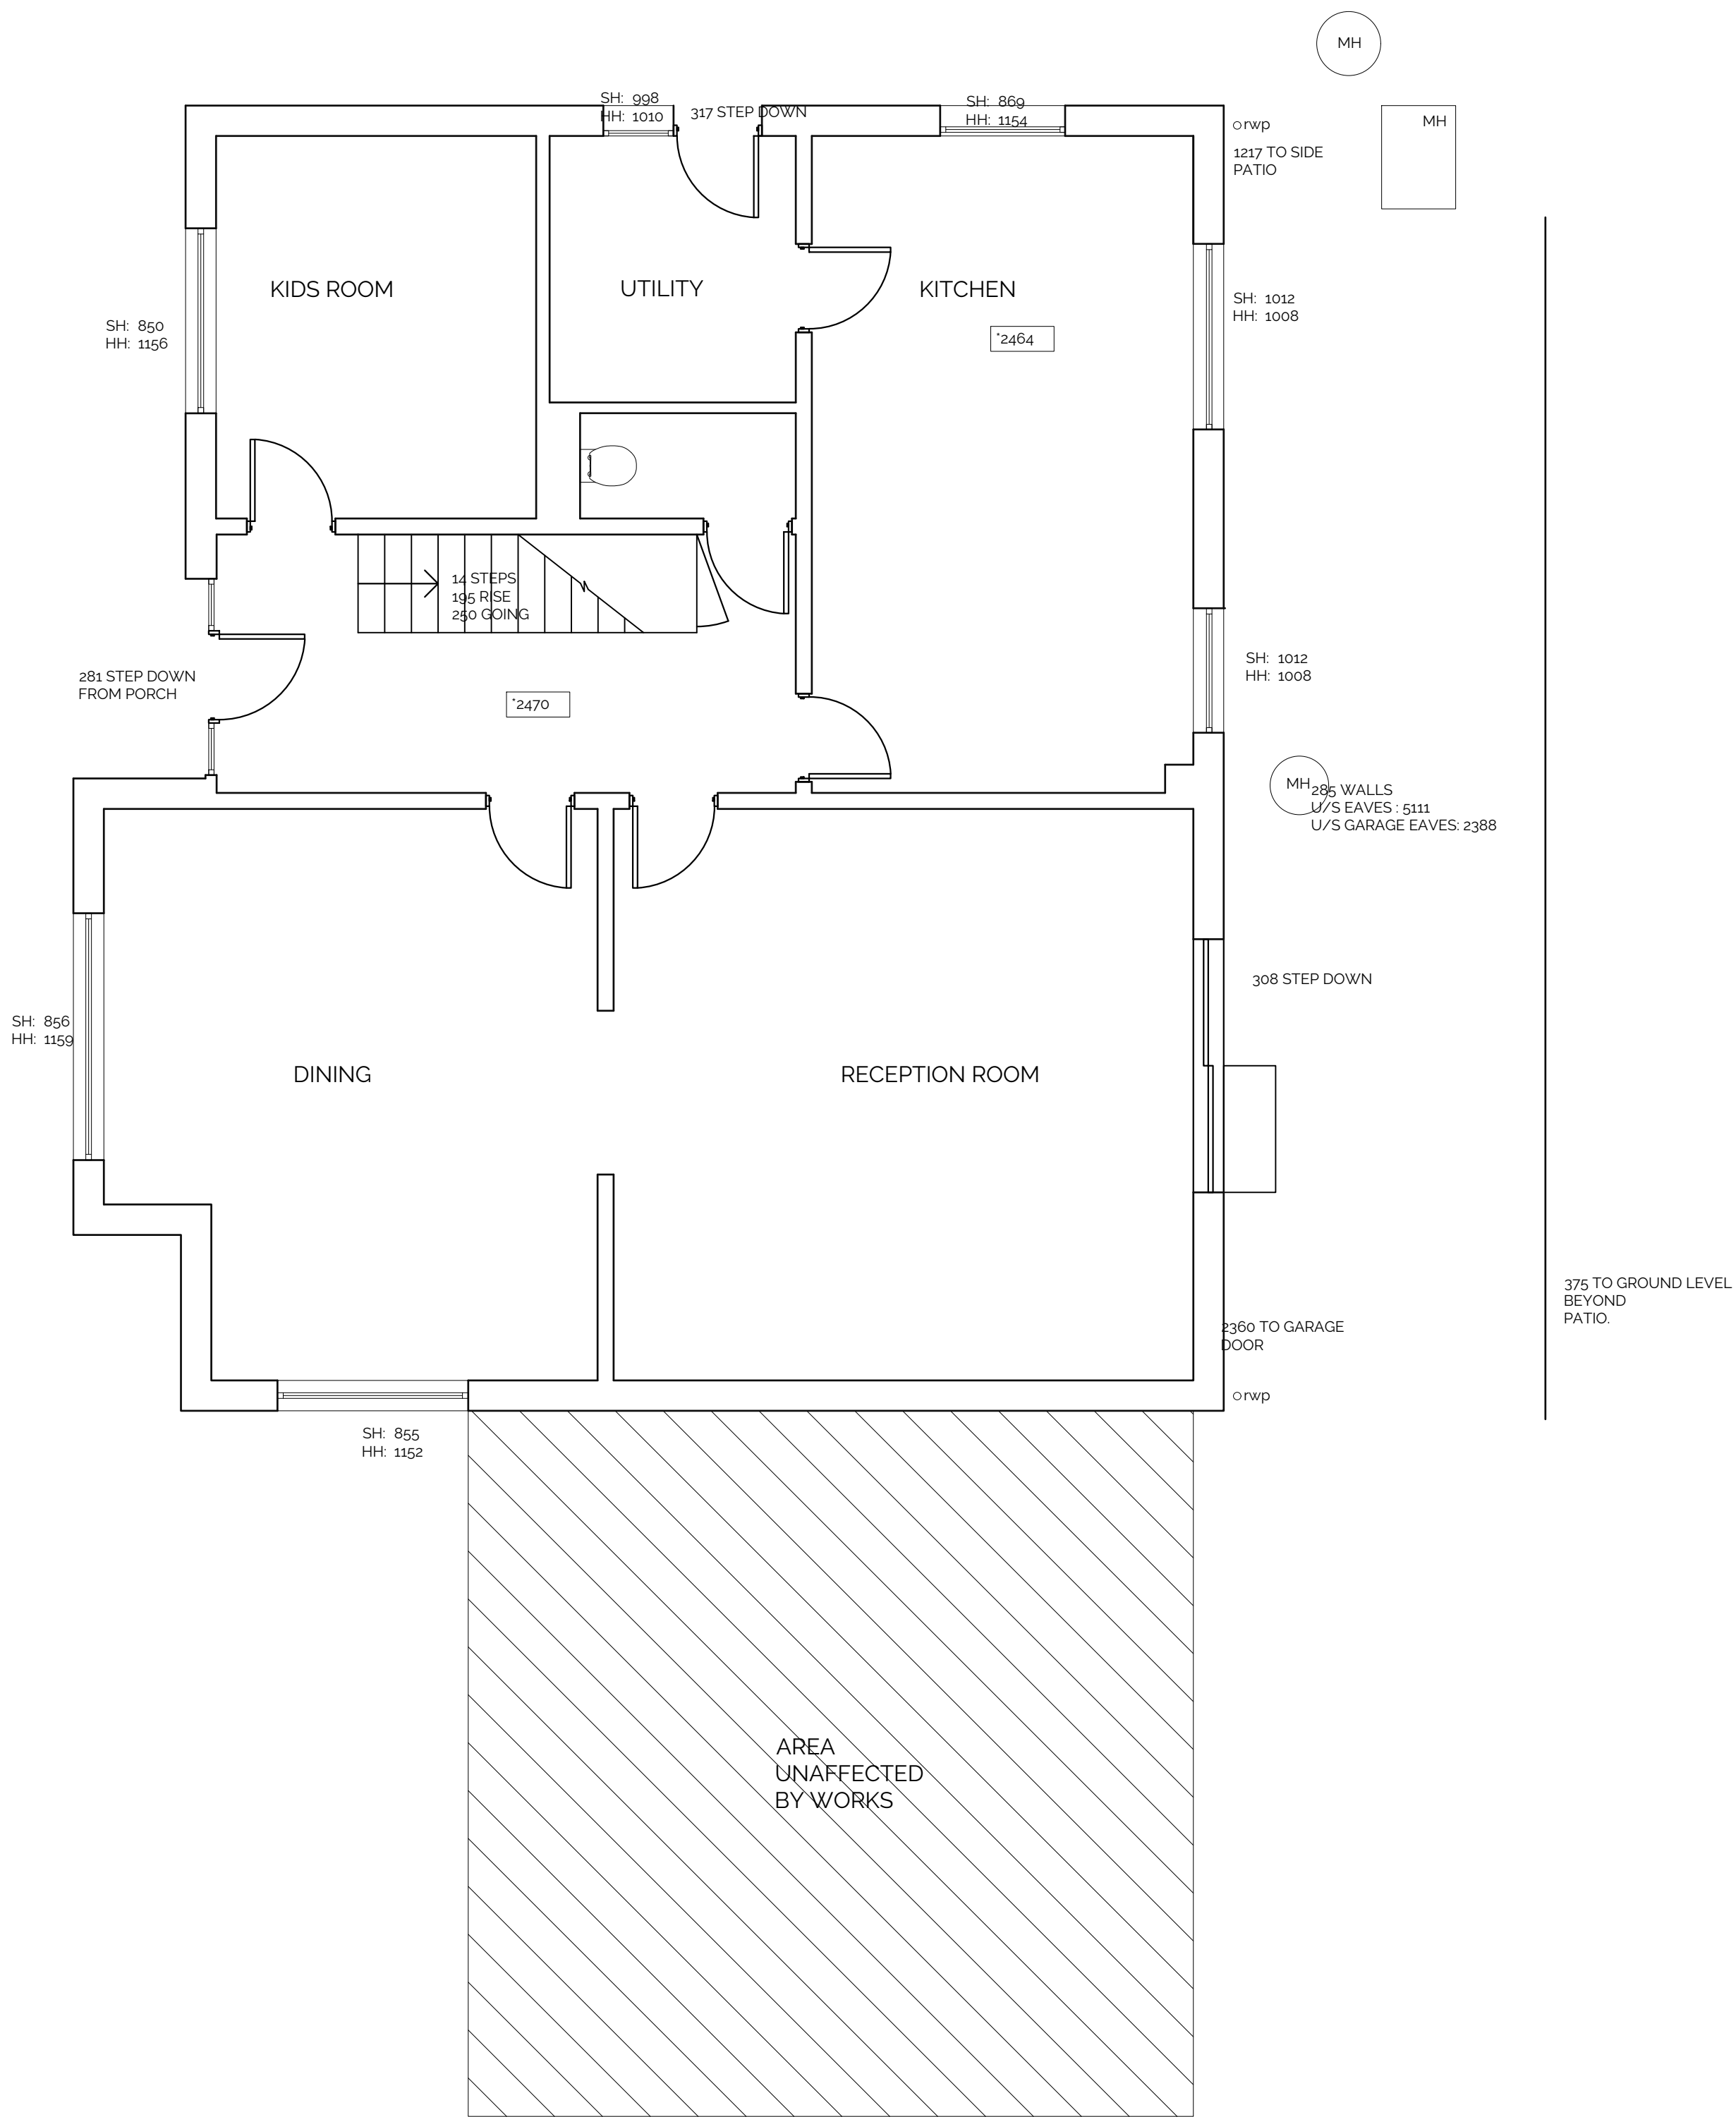


Ground Floor as Existing

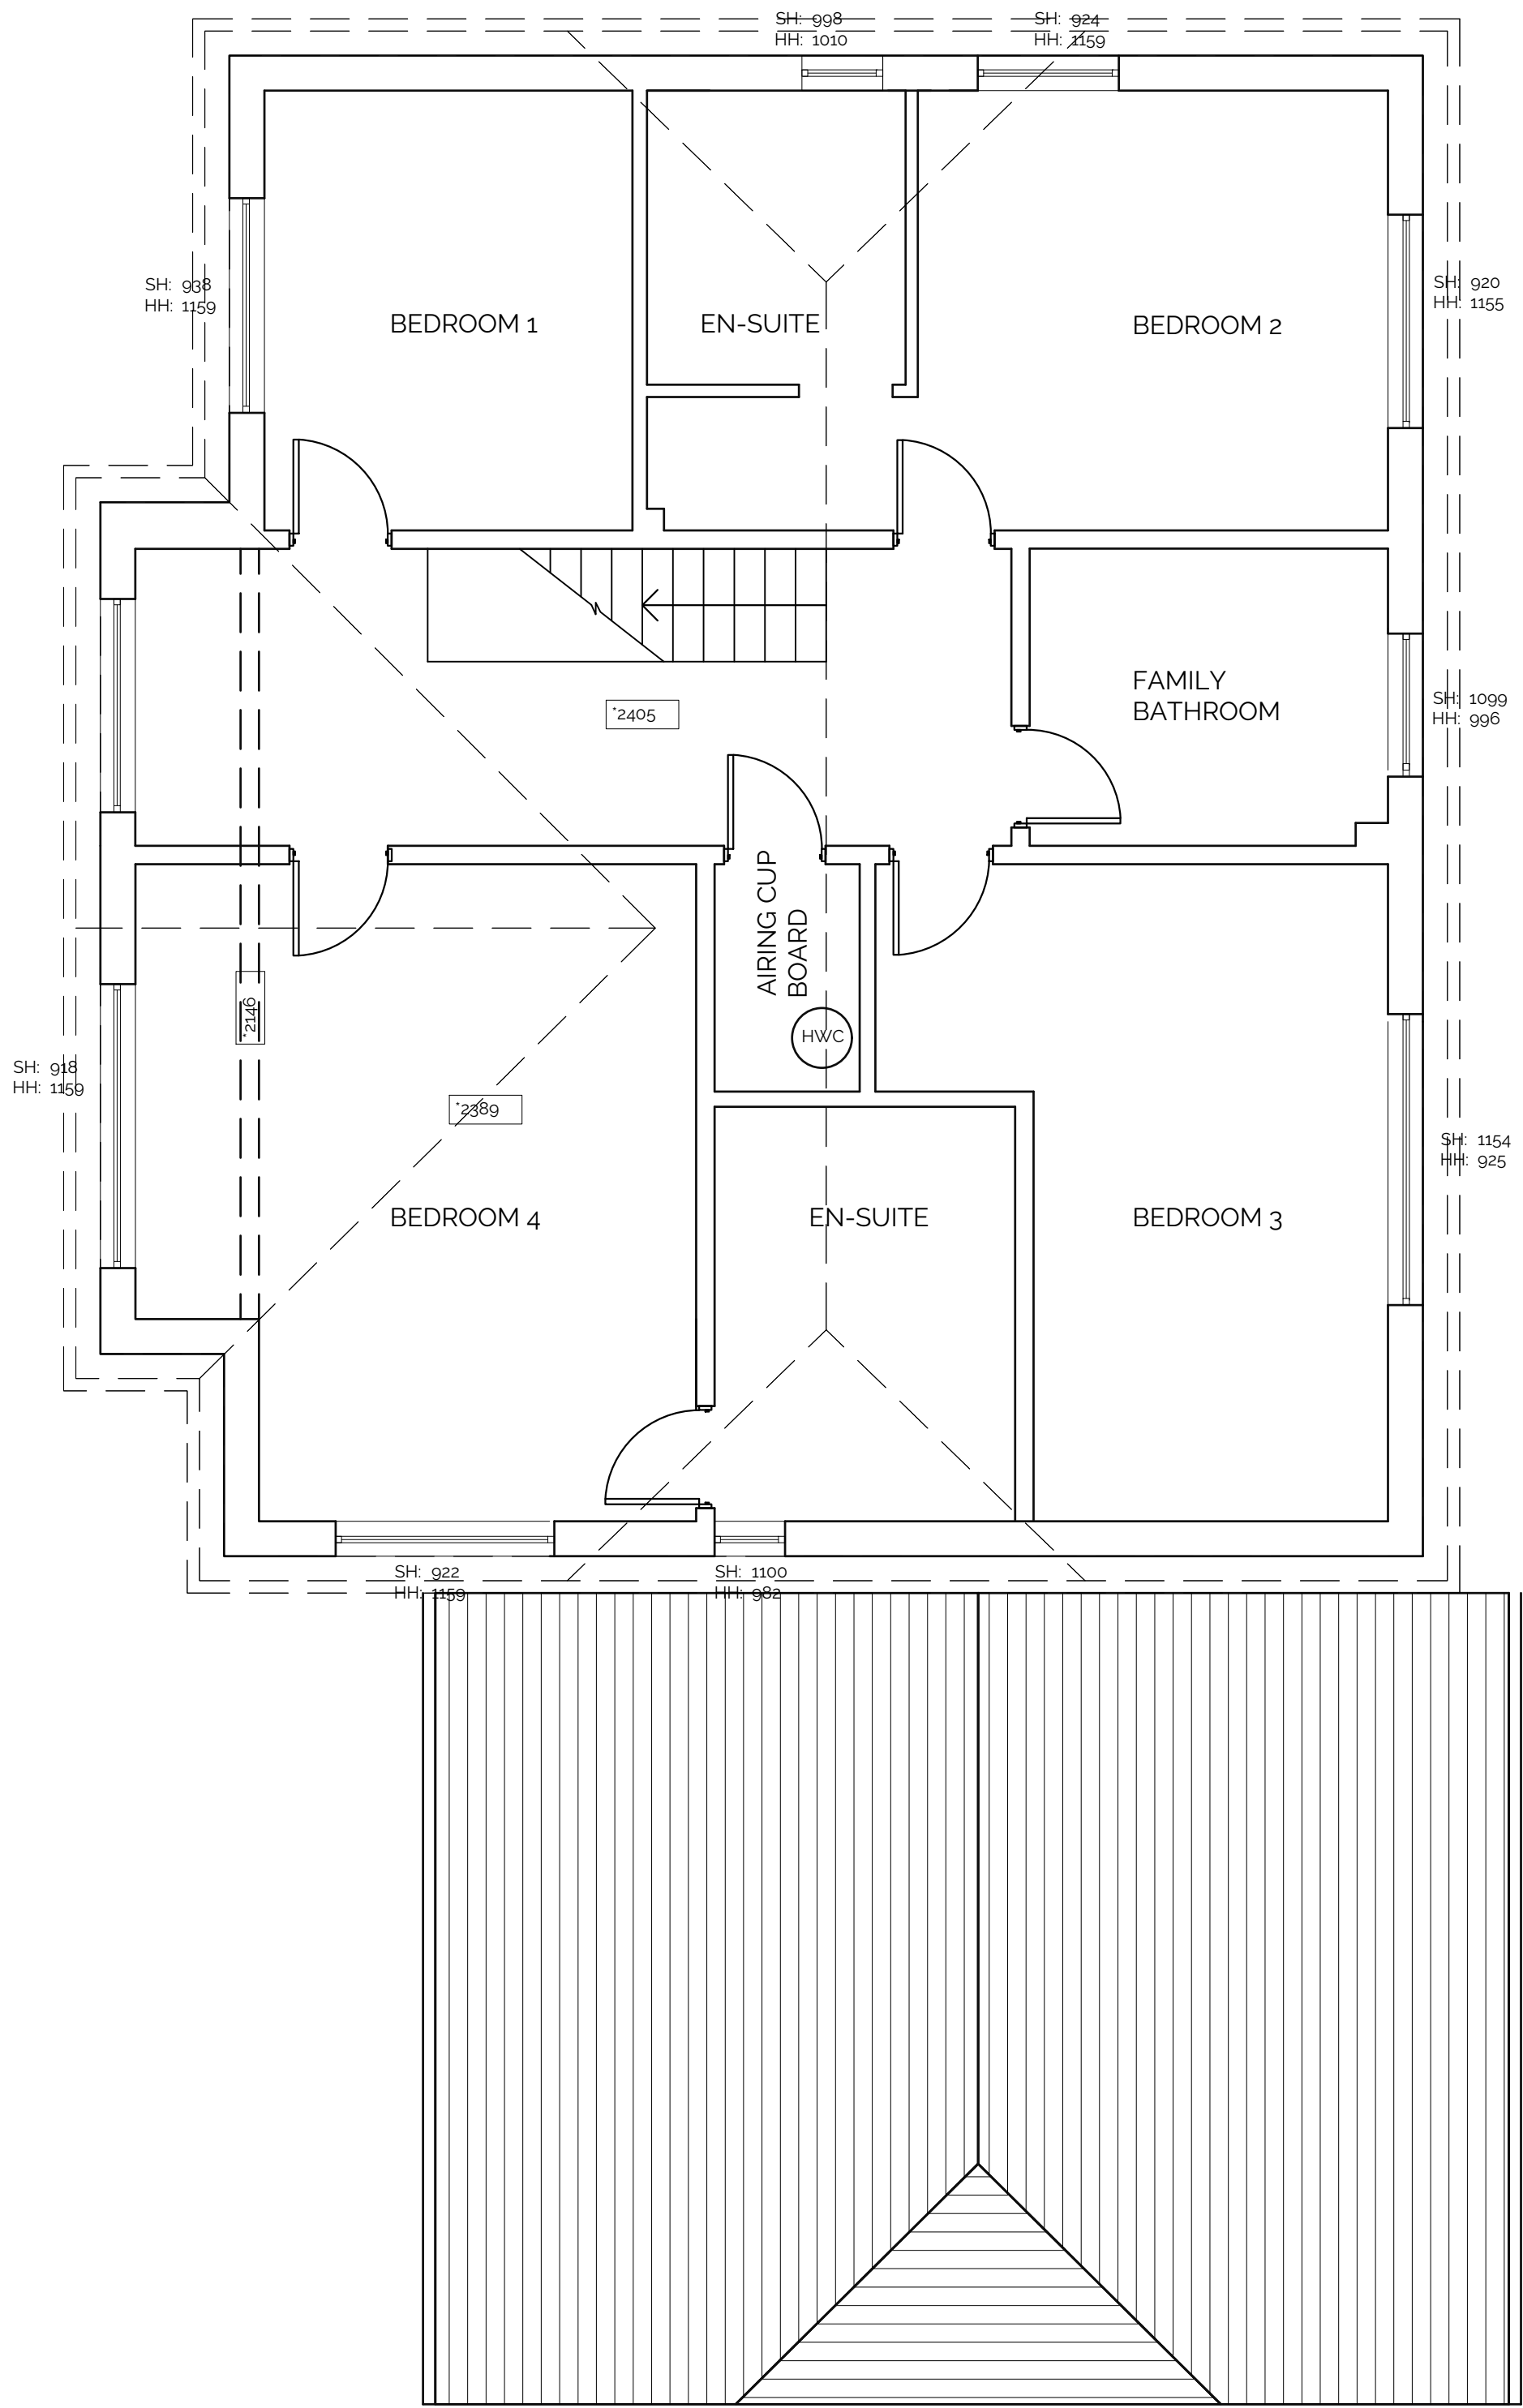


First floor as Existing

Outline Survey

1. This drawing has been based upon a rough survey measurements that were taken for OUTLINE DESIGN PURPOSES ONLY and is NOT likely to be as precise as a full measured survey. As a result, no warrant as to the precision of the dimensions indicated or illustrated can be given or should be inferred. 2. While this drawing can be used as a base drawing for construction purposes, it is VERY IMPORTANT that all dimensions are checked carefully before any work commences or any materials are ordered.			3. This drawing can be used as part of a planning application, although your planning officer may ask of for more specific information about some aspects of the design. Ask your architect for more information on planning applications.			This is a 'Outline Survey Drawing' which shows aspects of your property as it is prior to any new proposals and should be read alongside your architect's 'proposed' drawings.			Your Architect Your Home Licensee: Architect Your Home <i>Uxbridge</i> 1 Ashness Gardens Greenford UB6 0RL Tel: 07962 391607 Email: uxbridge@architect-yourhome.com			Drawing name: Ground & First Floorplan as Existing		
												Date: 03.04.18	Job no: 66UXB-066	Drawing no: 101
												Scale: 1:50 @ A1	Revision: 00	Drawn by: AI
									Project name: Mr & Mrs Kausar 140a Vine Lane, North Hillingdon, London UB10 0BQ			architectyourhome		

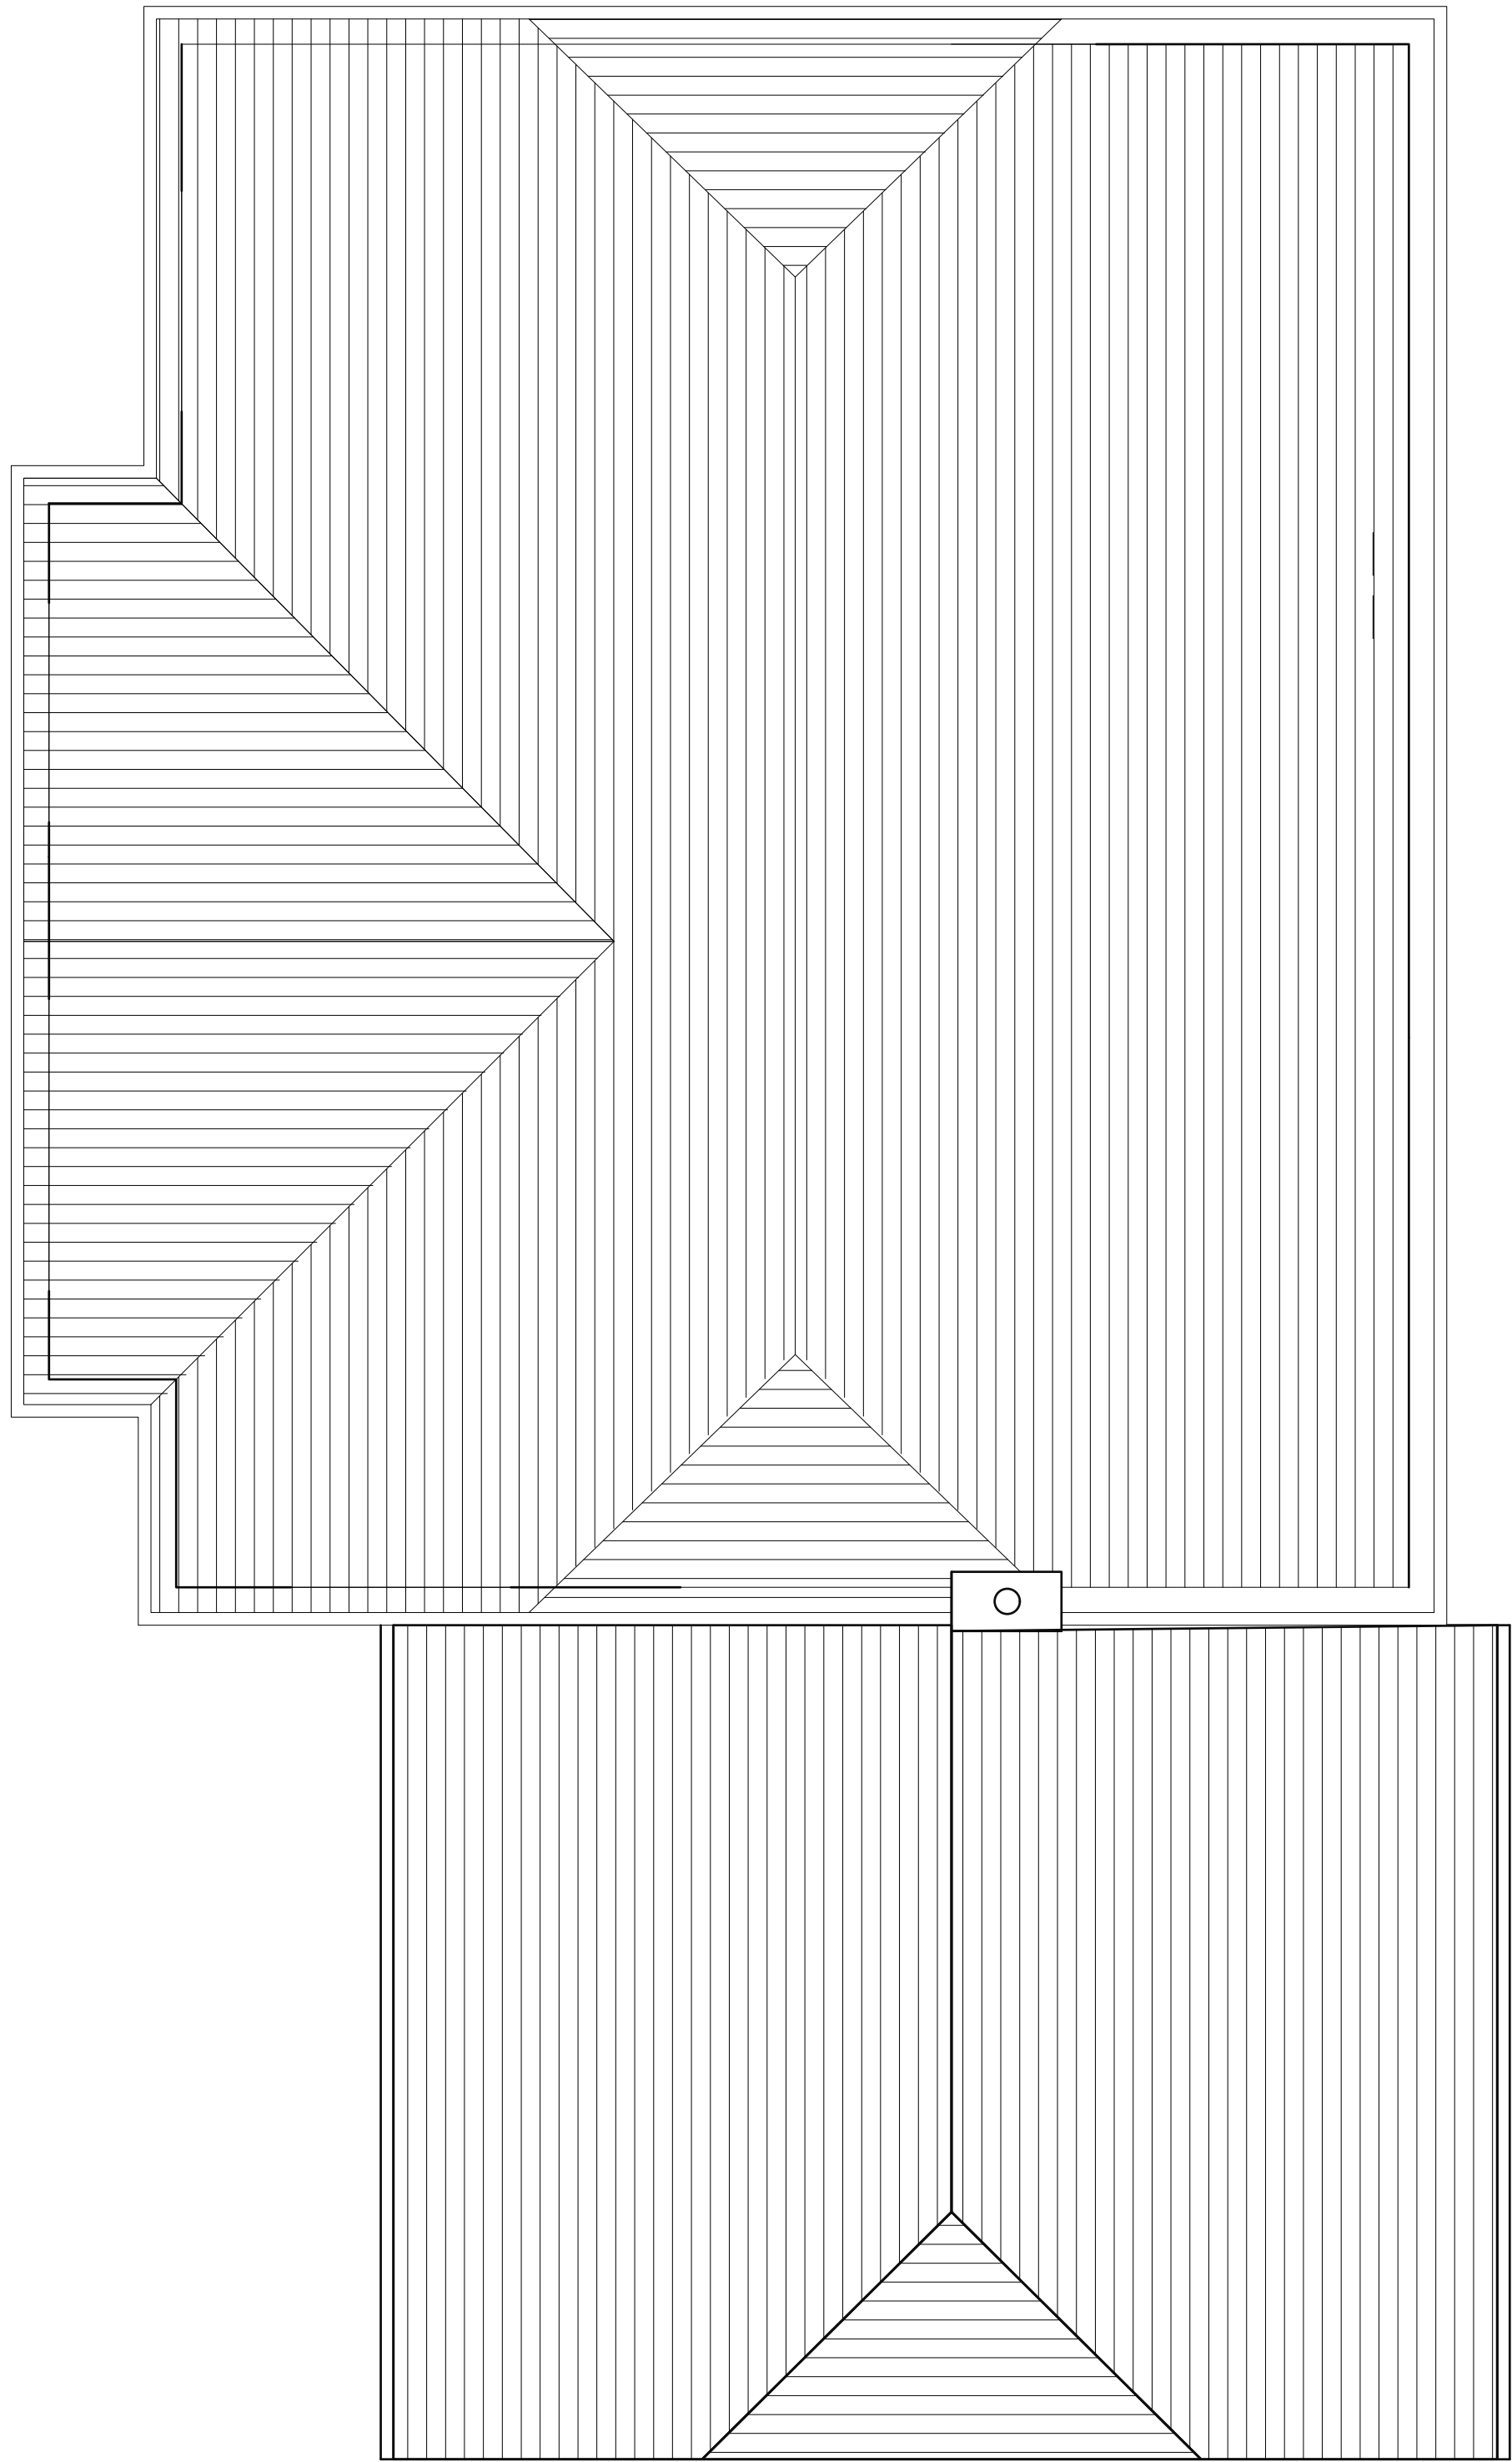

Roof plan as Existing

 

Outline Survey


1. This drawing has been based upon a rough survey measurements that were taken for OUTLINE DESIGN PURPOSES ONLY and is NOT likely to be as precise as a full measured survey. As a result, no warrant as to the precision of the dimensions indicated or illustrated can be given or should be inferred. 2. While this drawing can be used as a base drawing for construction purposes, it is VERY IMPORTANT that all dimensions are checked carefully before any work commences or any materials are ordered. 3. This drawing can be used as part of a planning application, although your planning officer may ask for more specific information about some aspects of the design. Ask your architect for more information on planning applications. This is a 'Outline Survey Drawing' which shows aspects of your property as it is prior to any new proposals and should be read alongside your architect's 'proposed' drawings.			Your Architect Your Home Licensee: Architect Your Home <i>Uxbridge</i> 1 Ashness Gardens Greenford UB6 0RL Tel: 07962 391607 Email: uxbridge@architect-yourhome.com Project name: Mr & Mrs Kausar 140a Vine Lane, North Hillingdon, London UB10 0BQ architectyourhome		
01030418 03.04.18 066666 66UXB-066 0102102 102 000000 00 010101 01			01030418 03.04.18 066666 66UXB-066 0102102 102 000000 00 010101 01		



Rear elevation as Existing



Side elevation as Existing

 

1. This drawing has been based upon a rough survey measurements that were taken for OUTLINE DESIGN PURPOSES ONLY and is NOT likely to be as precise as a full measured survey. As a result, no warrant as to the precision of the dimensions indicated or illustrated can be given or should be inferred. 2. While this drawing can be used as a base drawing for construction purposes, it is VERY IMPORTANT that all dimensions are checked carefully before any work commences or any materials are ordered.			3. This drawing can be used as part of a planning application, although your planning officer may ask for more specific information about some aspects of the design. Ask your architect for more information on planning applications.			This is a 'Outline Survey Drawing' which shows aspects of your property as it is prior to any new proposals and should be read alongside your architect's 'proposed' drawings.			Your Architect Your Home Licensee: Architect Your Home <i>Uxbridge</i> 1 Ashness Gardens Greenford UB6 0RL Tel: 07962 391607 Email: uxbridge@architect-yourhome.com Project name: Mr & Mrs Kausar 140a Vine Lane, North Hillingdon, London UB10 0BQ			Drawing name: Rear and Side Elevation as Existing <table><tr><td>Date: 03.04.18</td><td>Job no: 66UXB-066</td><td>Drawing no: 103</td></tr><tr><td>Scale: 1:50 @ A1</td><td>Revision: 00</td><td>Drawn by: AI</td></tr></table> architectyourhome			Date: 03.04.18	Job no: 66UXB-066	Drawing no: 103	Scale: 1:50 @ A1	Revision: 00	Drawn by: AI
Date: 03.04.18	Job no: 66UXB-066	Drawing no: 103																		
Scale: 1:50 @ A1	Revision: 00	Drawn by: AI																		