


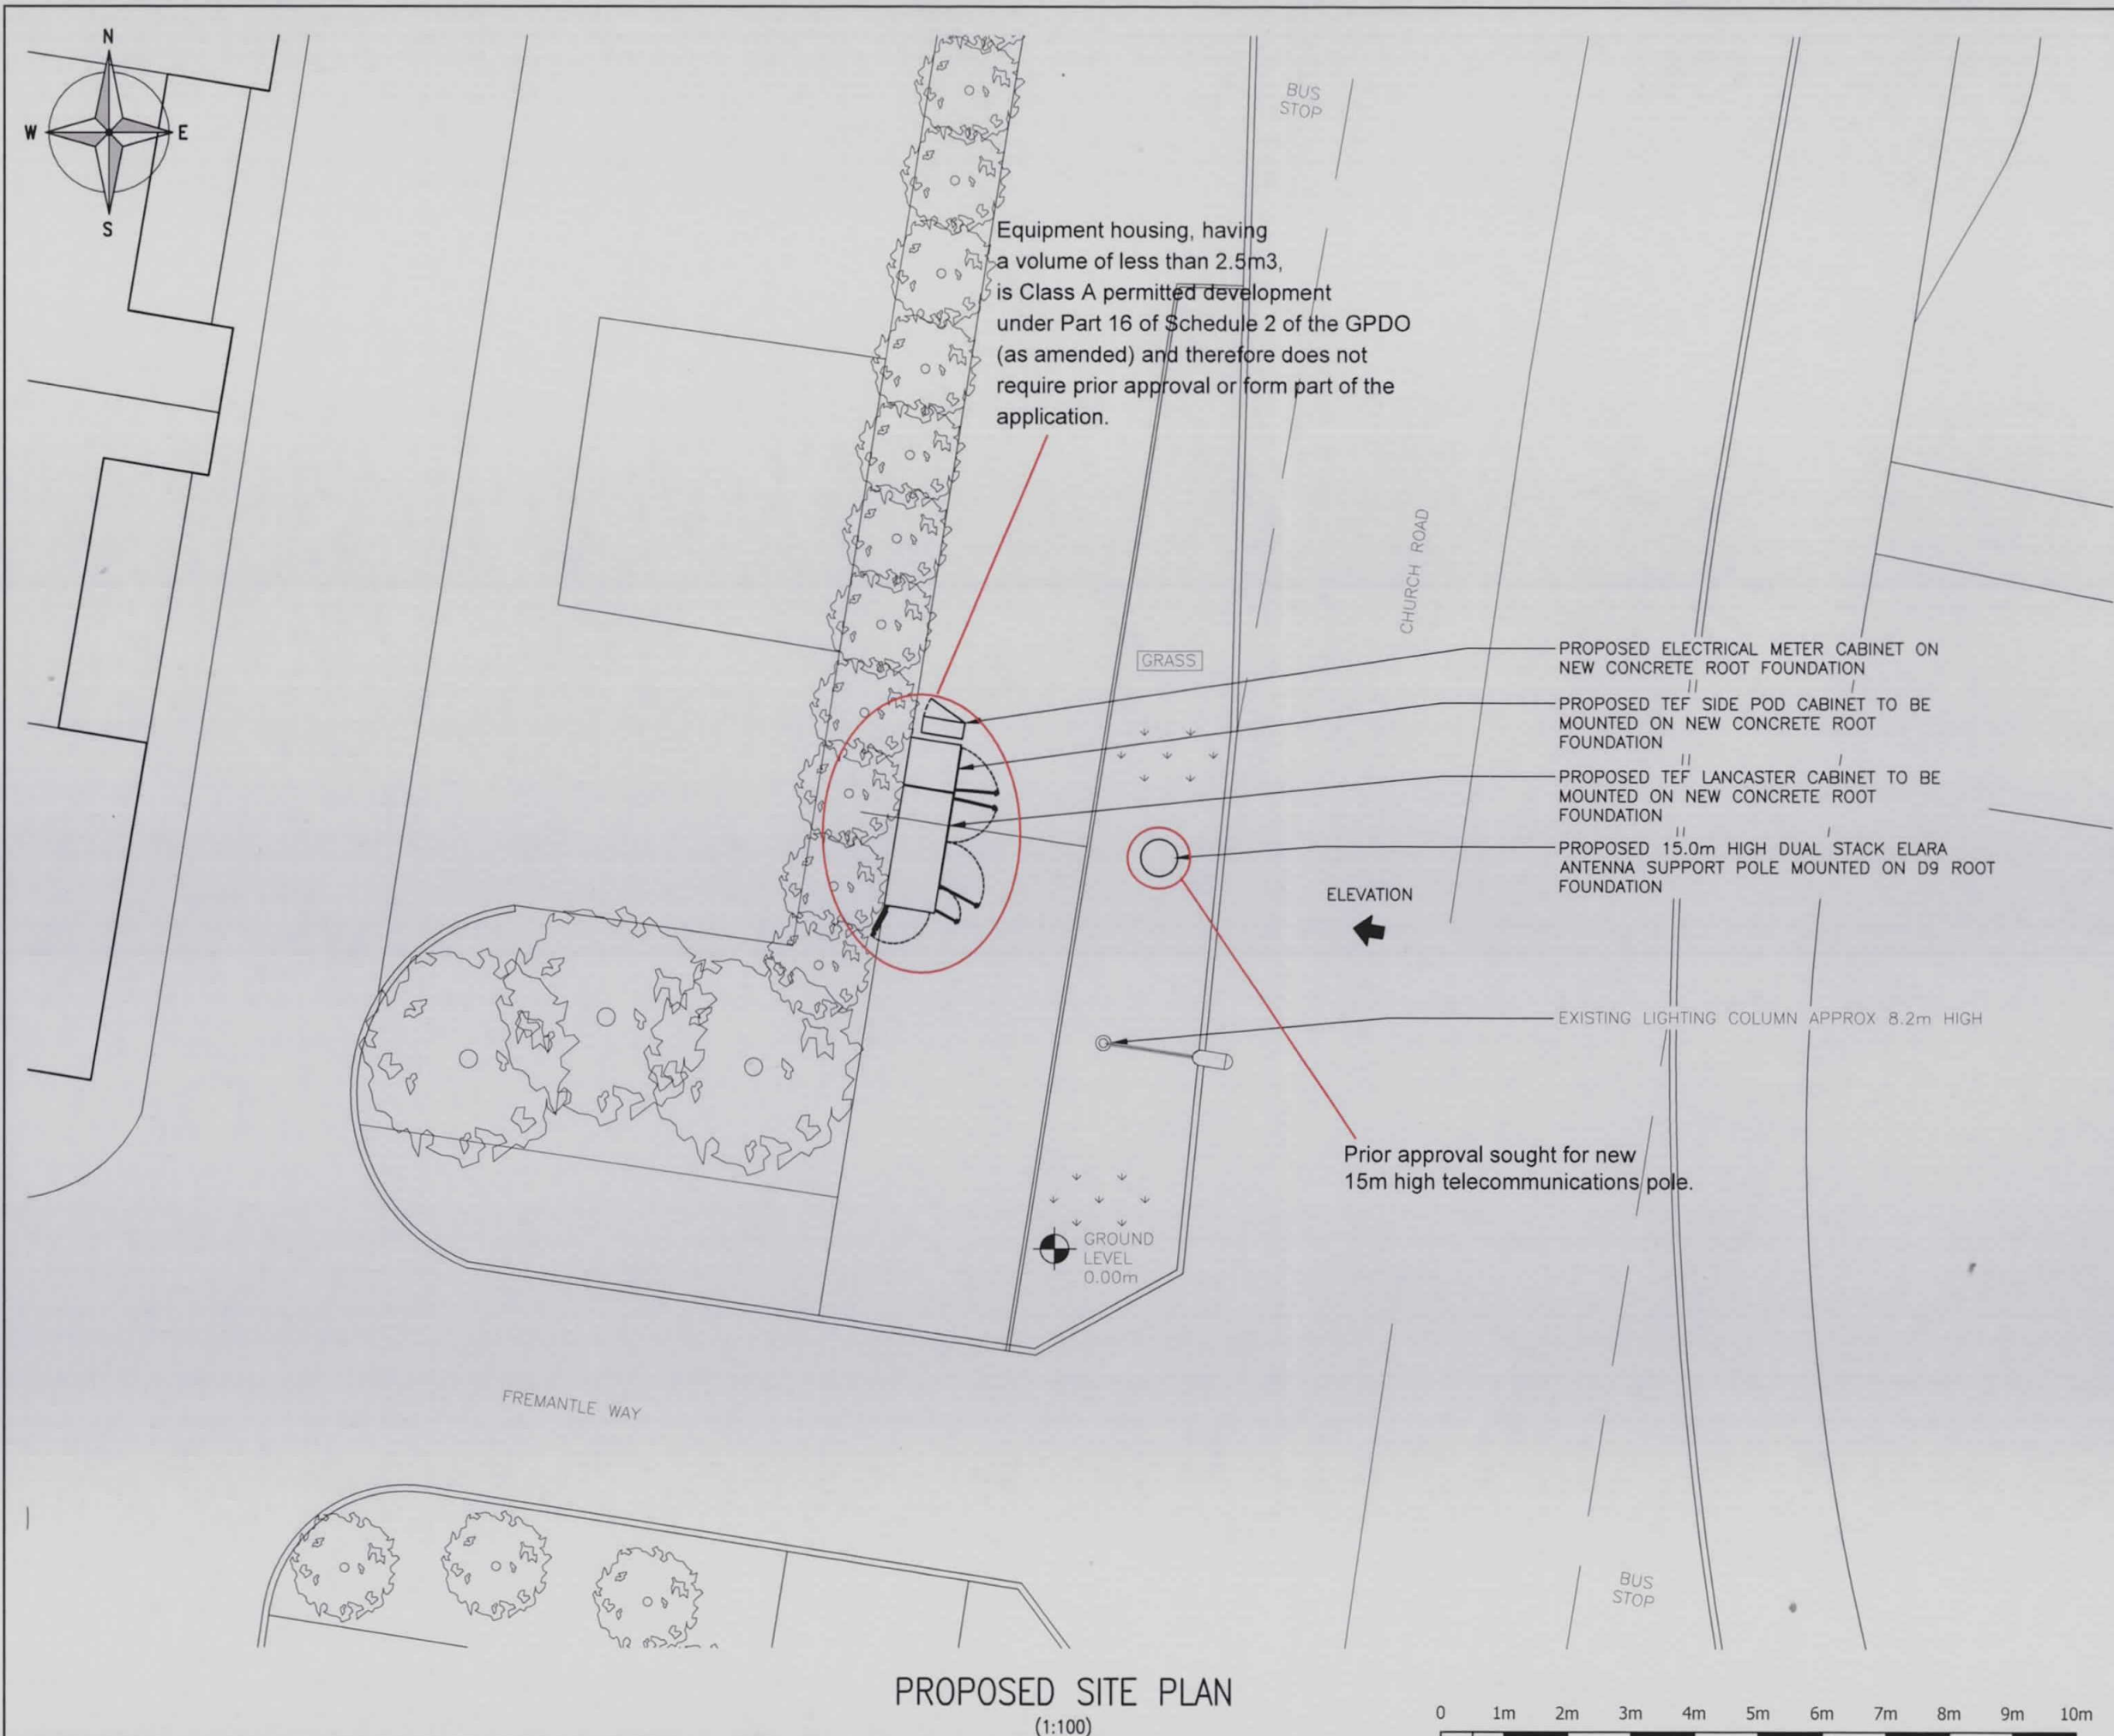

ALL DIMENSIONS ARE IN mm UNLESS NOTED OTHERWISE

N.G.R E: 509733 N: 180818

NOTES:

C	Cabinet Notes Amended	GB	GD	29.01.19
B	Pole Height Amended	GB	GD	29.11.18
A	First Issue	GB	GD	04.10.18

REV	MODIFICATION	BY	CH	DATE
-----	--------------	----	----	------

NET 

O₂
CTIL - LONDON

Cell Name Opt.
CHURCH ROAD SW -

Cell ID No		
CTIL	TEF	VF
234317	78784	N/A

Site Address / Contact Details
CHURCH ROAD
HAYES
MIDDLESEX
UB3 2LN

Drawing Title:
PROPOSED SITE PLAN

Purpose of issue:
PLANNING Dwg Rev:

Drawing Number:
201 C

Surveyed By:
JL Original Sheet Size:
A3 Pack Issue:

Drawn: GB Date: 04.10.18 Checked: GD Date: 04.10.18 E