
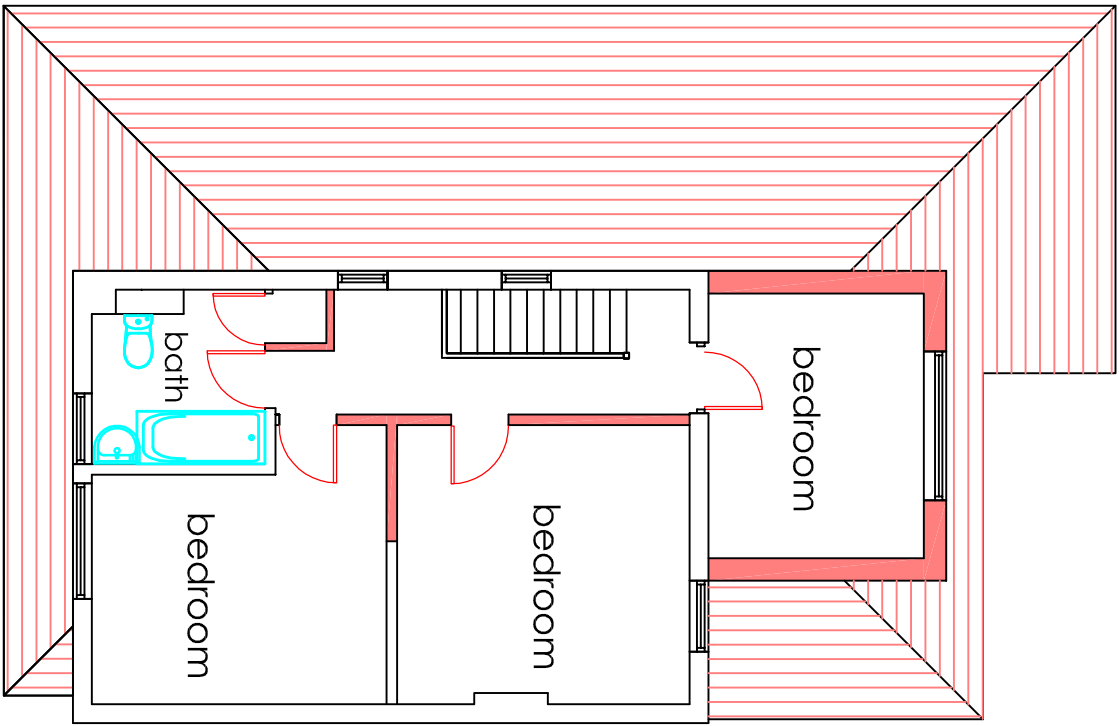


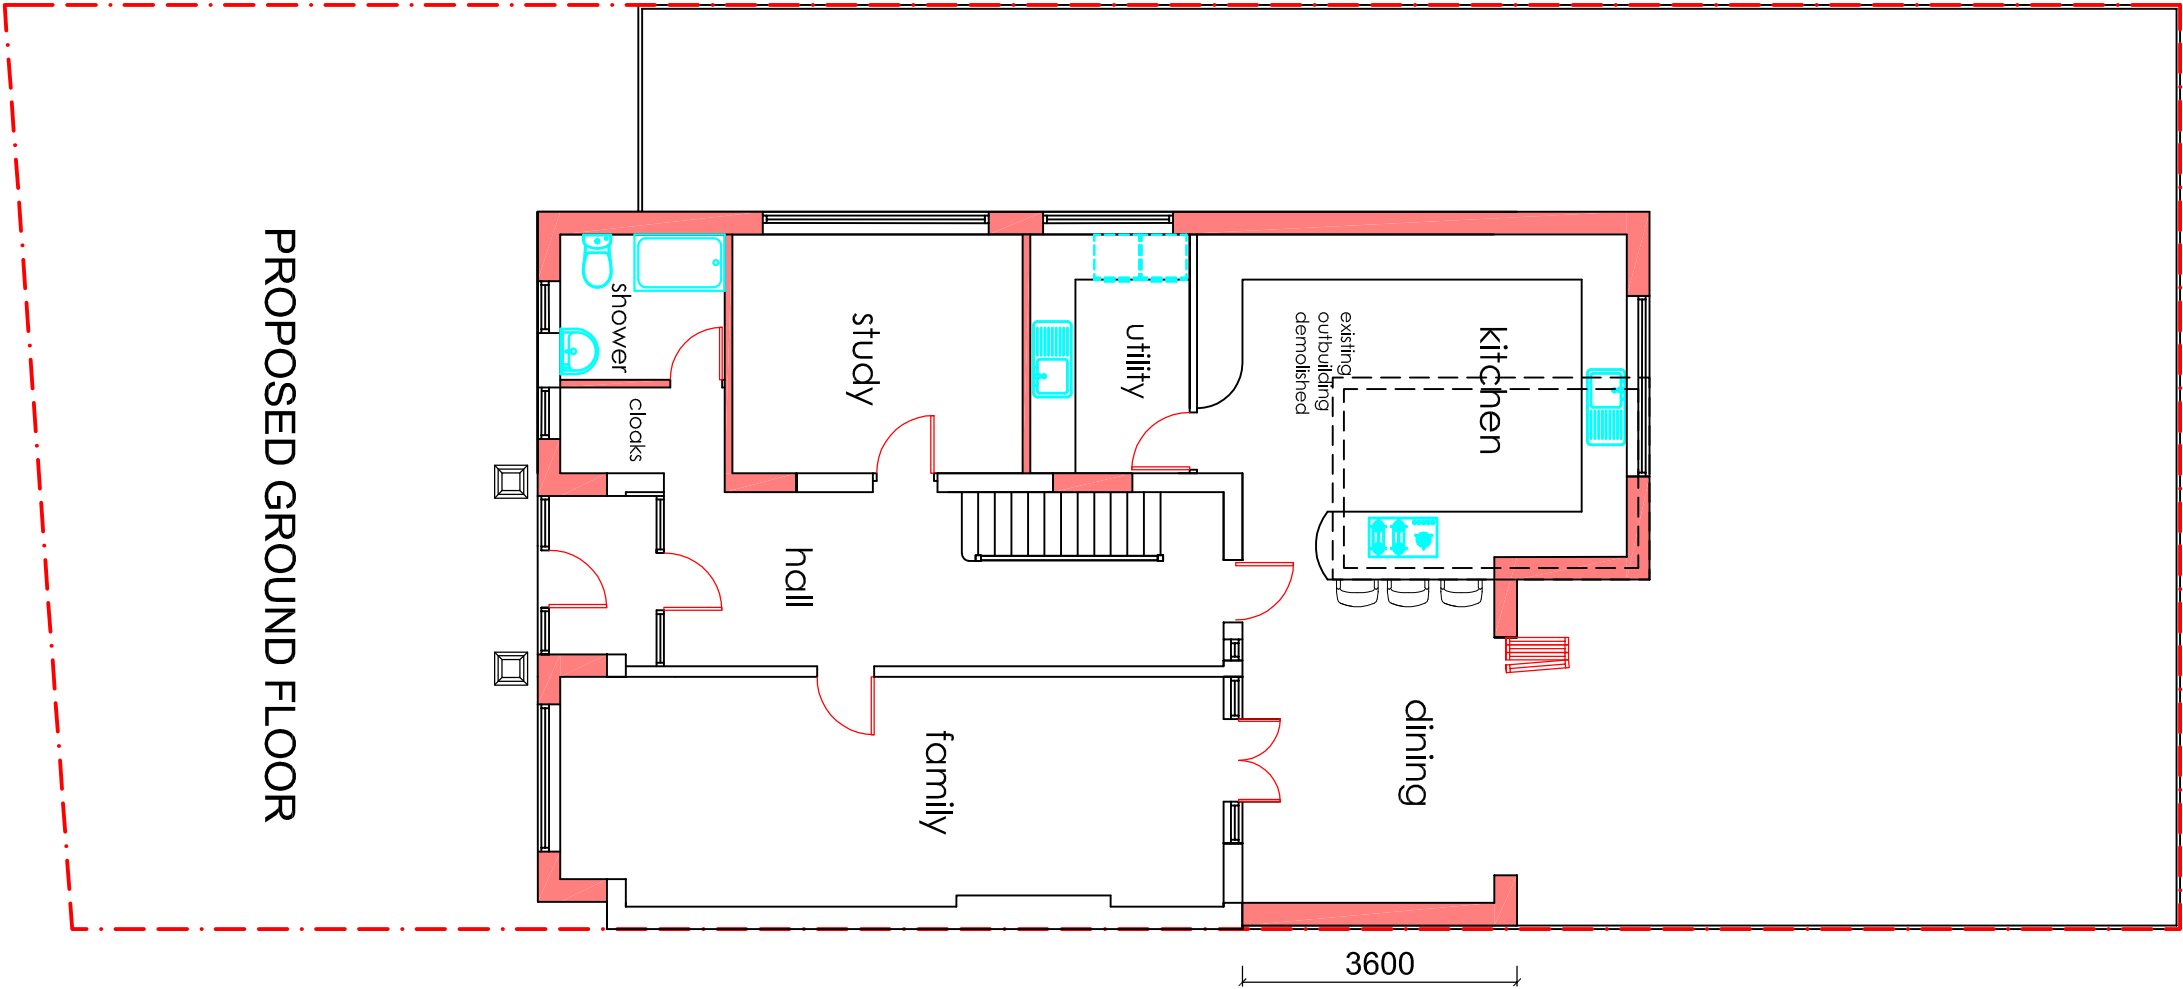


PROPOSED FLOOR PLANS

SINGLE STOREY FRONT EXTENSION, SINGLE STOREY SIDE EXTENSION,
PART TWO STOREY PART SINGLE STOREY REAR EXTENSIONS @ 24 OAK GROVE, RUISLIP HA4 8UF

PROPOSED GROUND FLOOR

PROPOSED FIRST FLOOR

 

Drawing No:	Date:	Scale:
30	05/2019	1:100 A3