




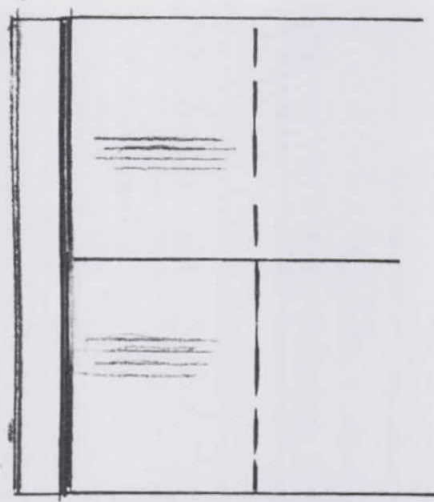

Roof Plan

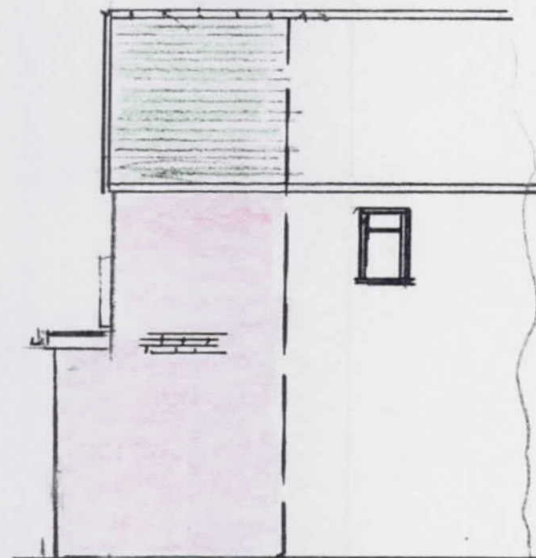

Side Elevation (Proposed)

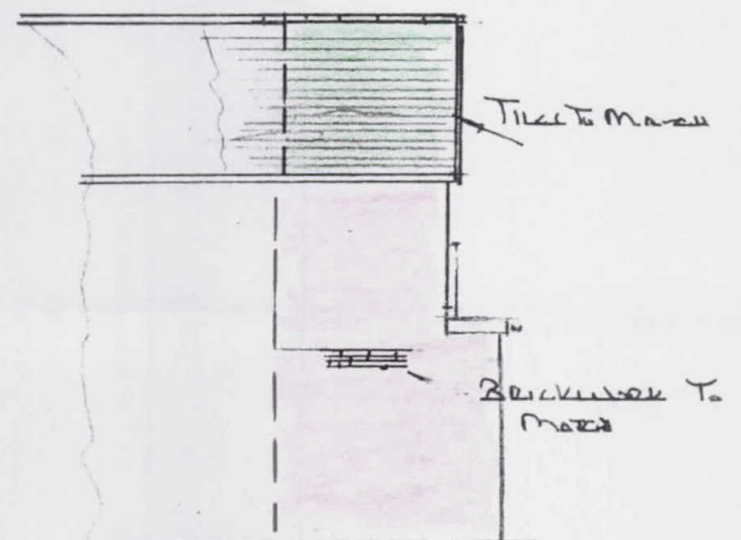


Tiled To Match


Brickwork To Match




Rear Elevation (Proposed)

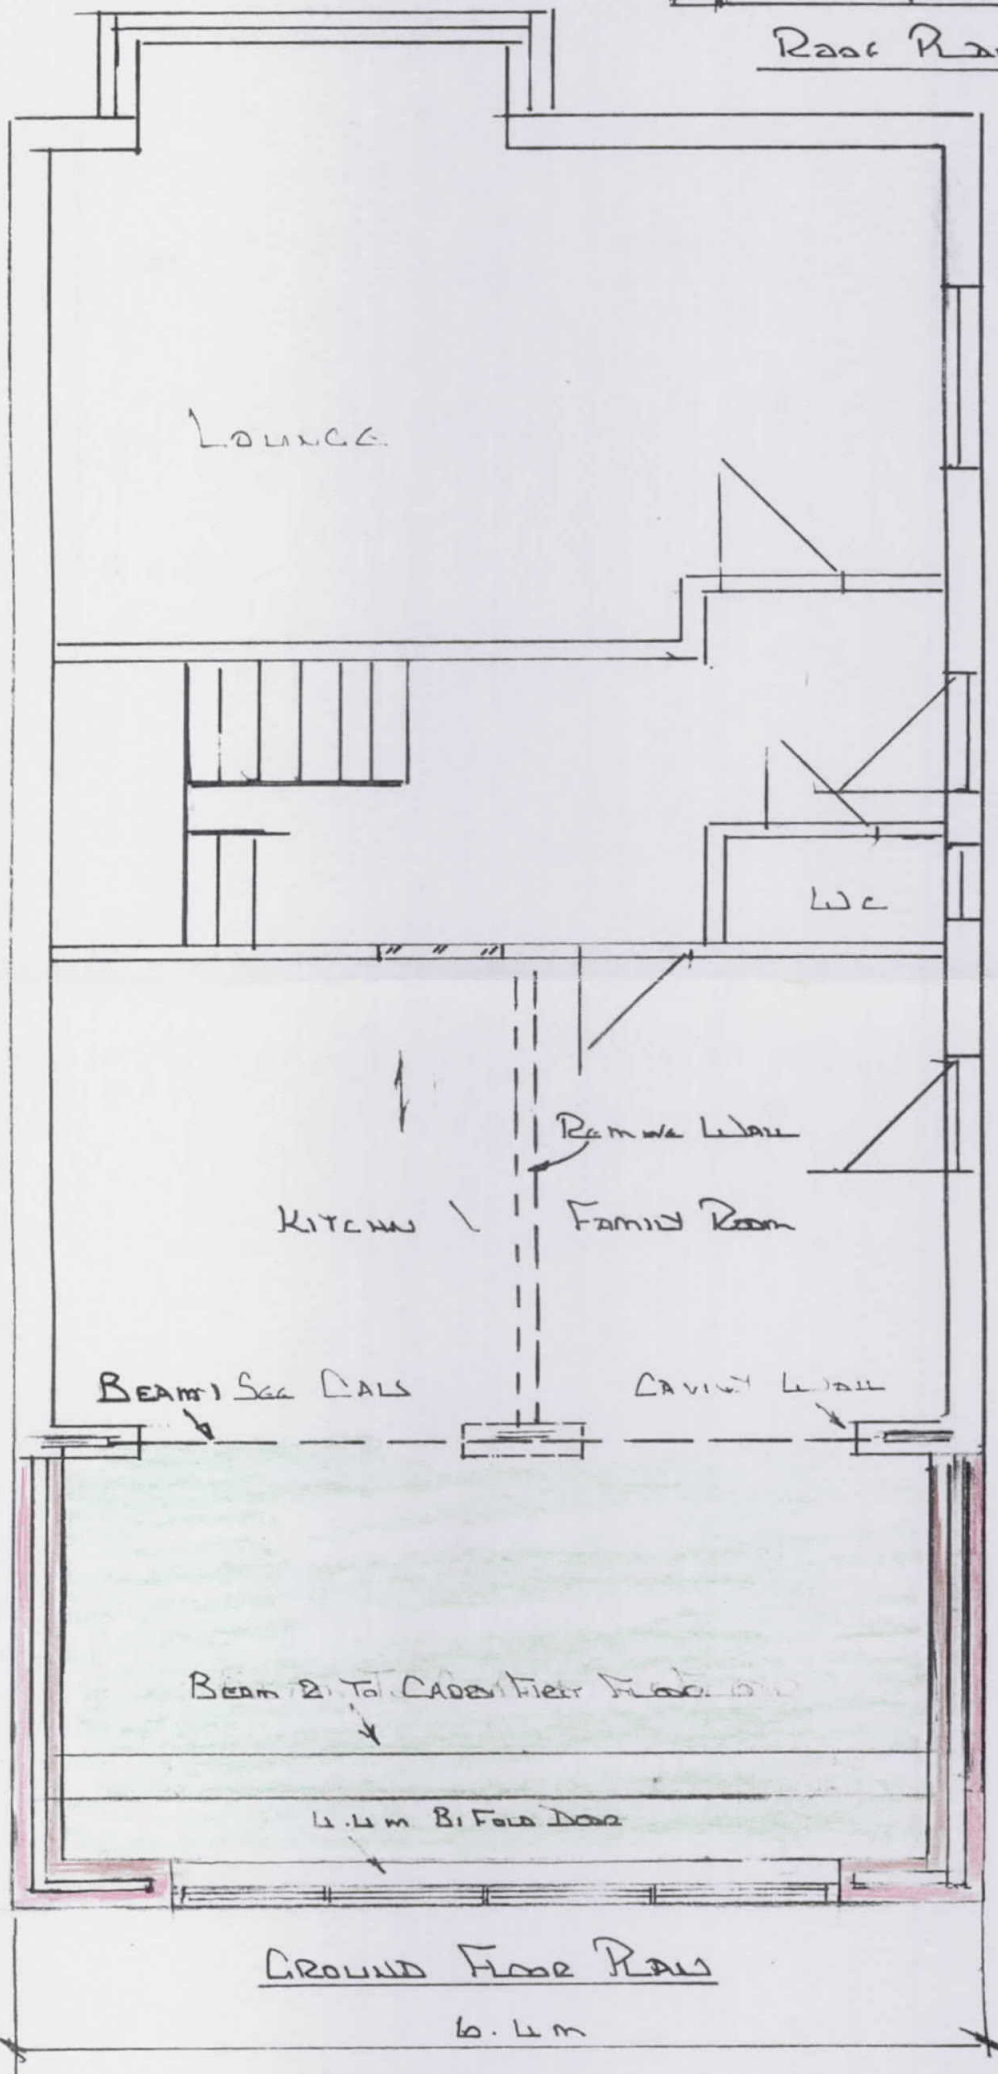

Ground Floor Plan

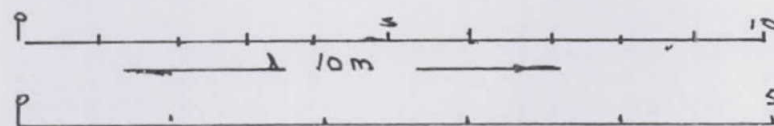

Scale 1:100

 

Scale 1:50

This drawing is the Copyright of JOHN - W - EVANS and may not be reproduced or copied, in whole or in part, without express permission.

J W EVANS
ARCHITECTURAL DRAWINGS
 298 Woodlands Ave.
 Eastcote, Ruislip, Middlesex HA4 9QZ
 020 8868 7593
 jojoevans@btinternet.com

SCALE 1:100 & 1:50 / DRAWING No 2493/8

PROPOSED TWO STOREY REAR EXTENSION
 BED ROOMS CHILLER ROOM FAMILY ROOM
 B. MARSHALL
 27 THAMES DRIVE RUISLIP MDD HA4 7AY
 TEL 07759 052 288