




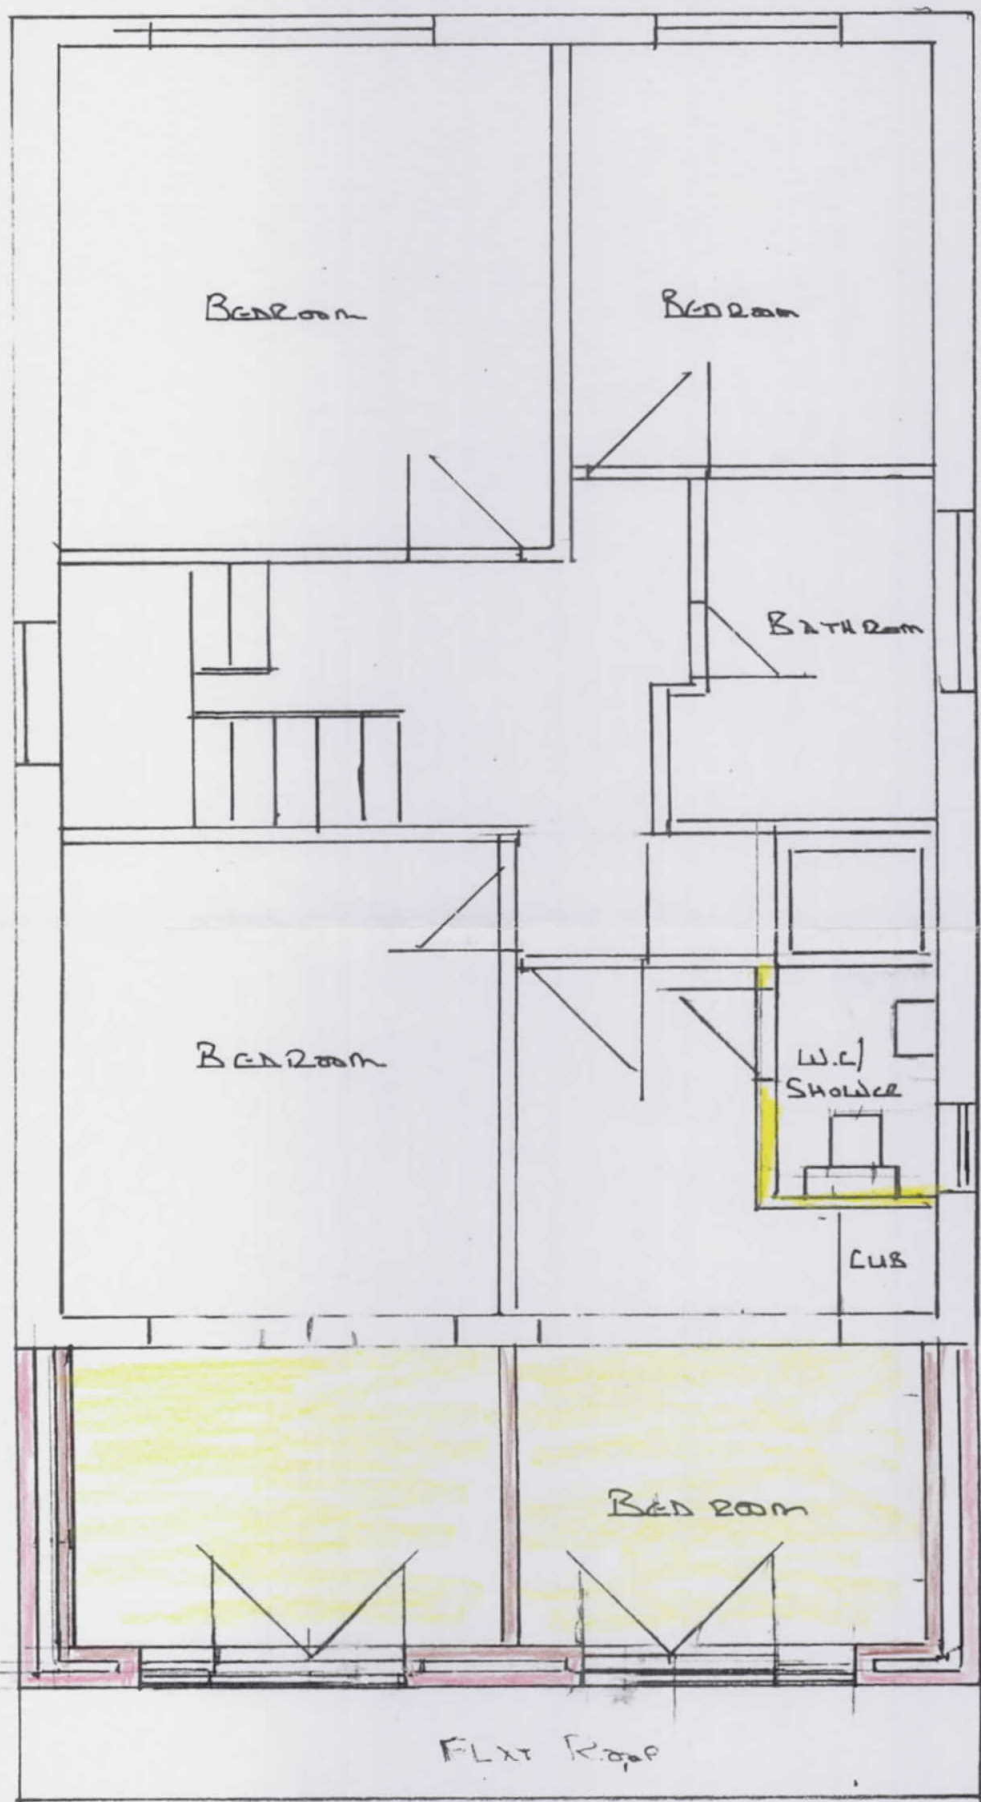

FIRST FLOOR PLAN

 

Scale Bar 1:100

 

Scale Bar 1:50

This drawing is the Copyright of
JOHN - W - EVANS and may not be
reproduced or copied, in whole or in
part, without express permission

J W EVANS
ARCHITECTURAL DRAWINGS
298 Woodlands Ave.
Eastcote, Ruislip, Middx. HA4 9QZ
020 8868 7593
jojoevans@btinternet.com

Scale 1:100 & 1:50 **Drawing No 2493/9**
PROPOSED TWO STOREY REAR EXTENSION
BEDROOMS SHOWER ROOM DINING ROOM
B KITCHEN
27 THAMES DRIVE RUISLIP MIDDLESEX
TEL 0759 052 288