




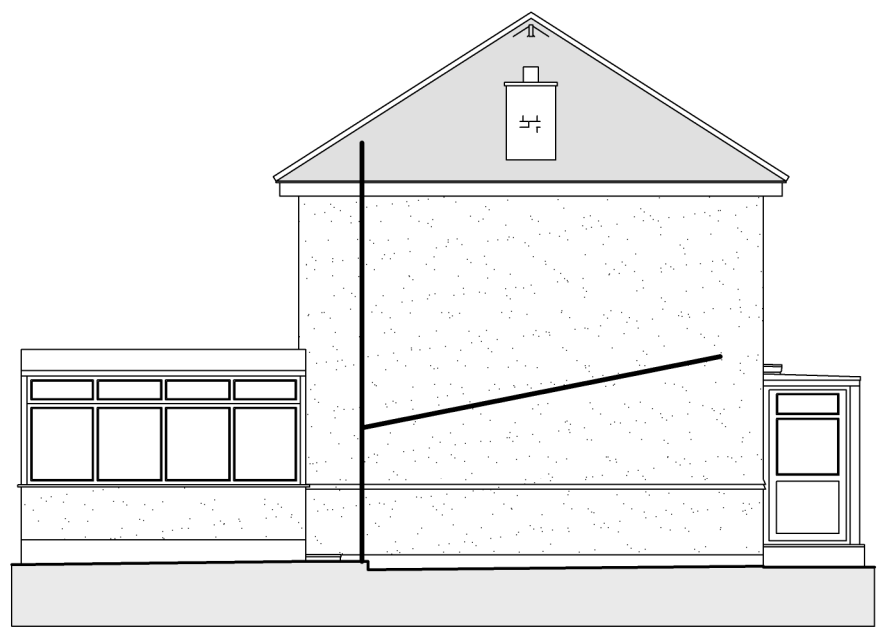


EXISTING DWELLING
SIDE ELEVATION

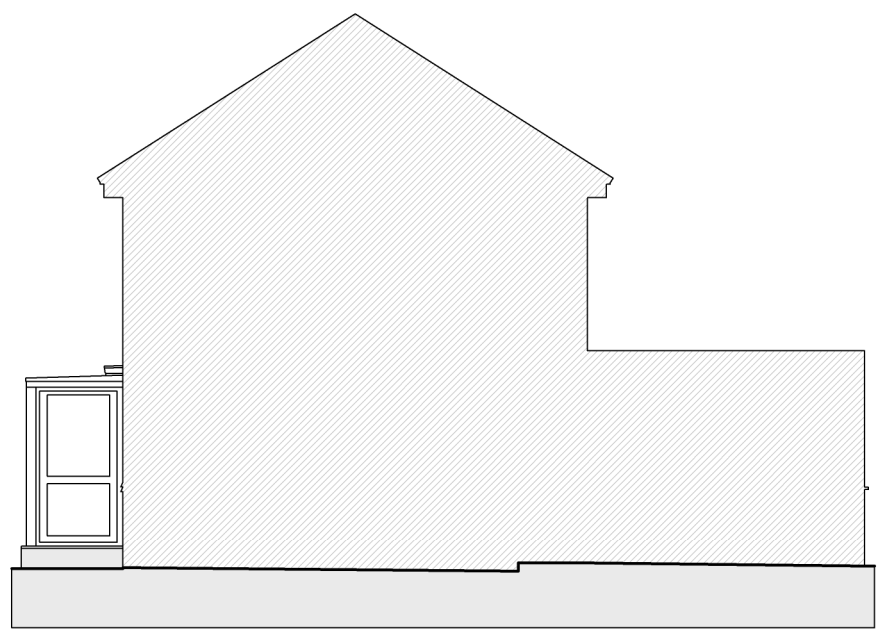


EXISTING DWELLING
SIDE ELEVATION

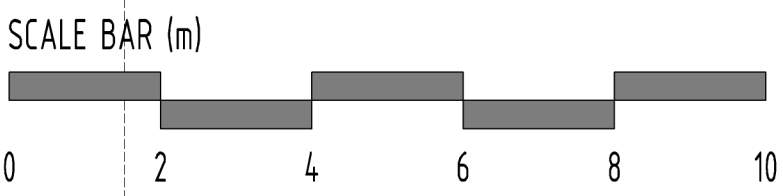

© Copyright Dusek Ltd

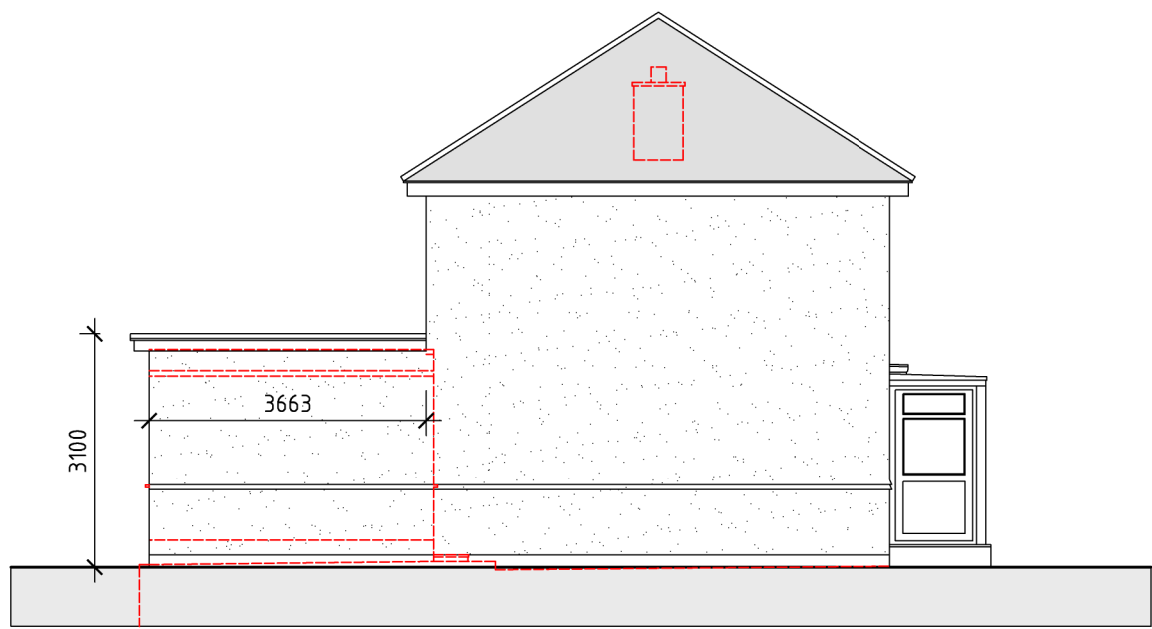

PROPOSED DWELLING
SIDE ELEVATION

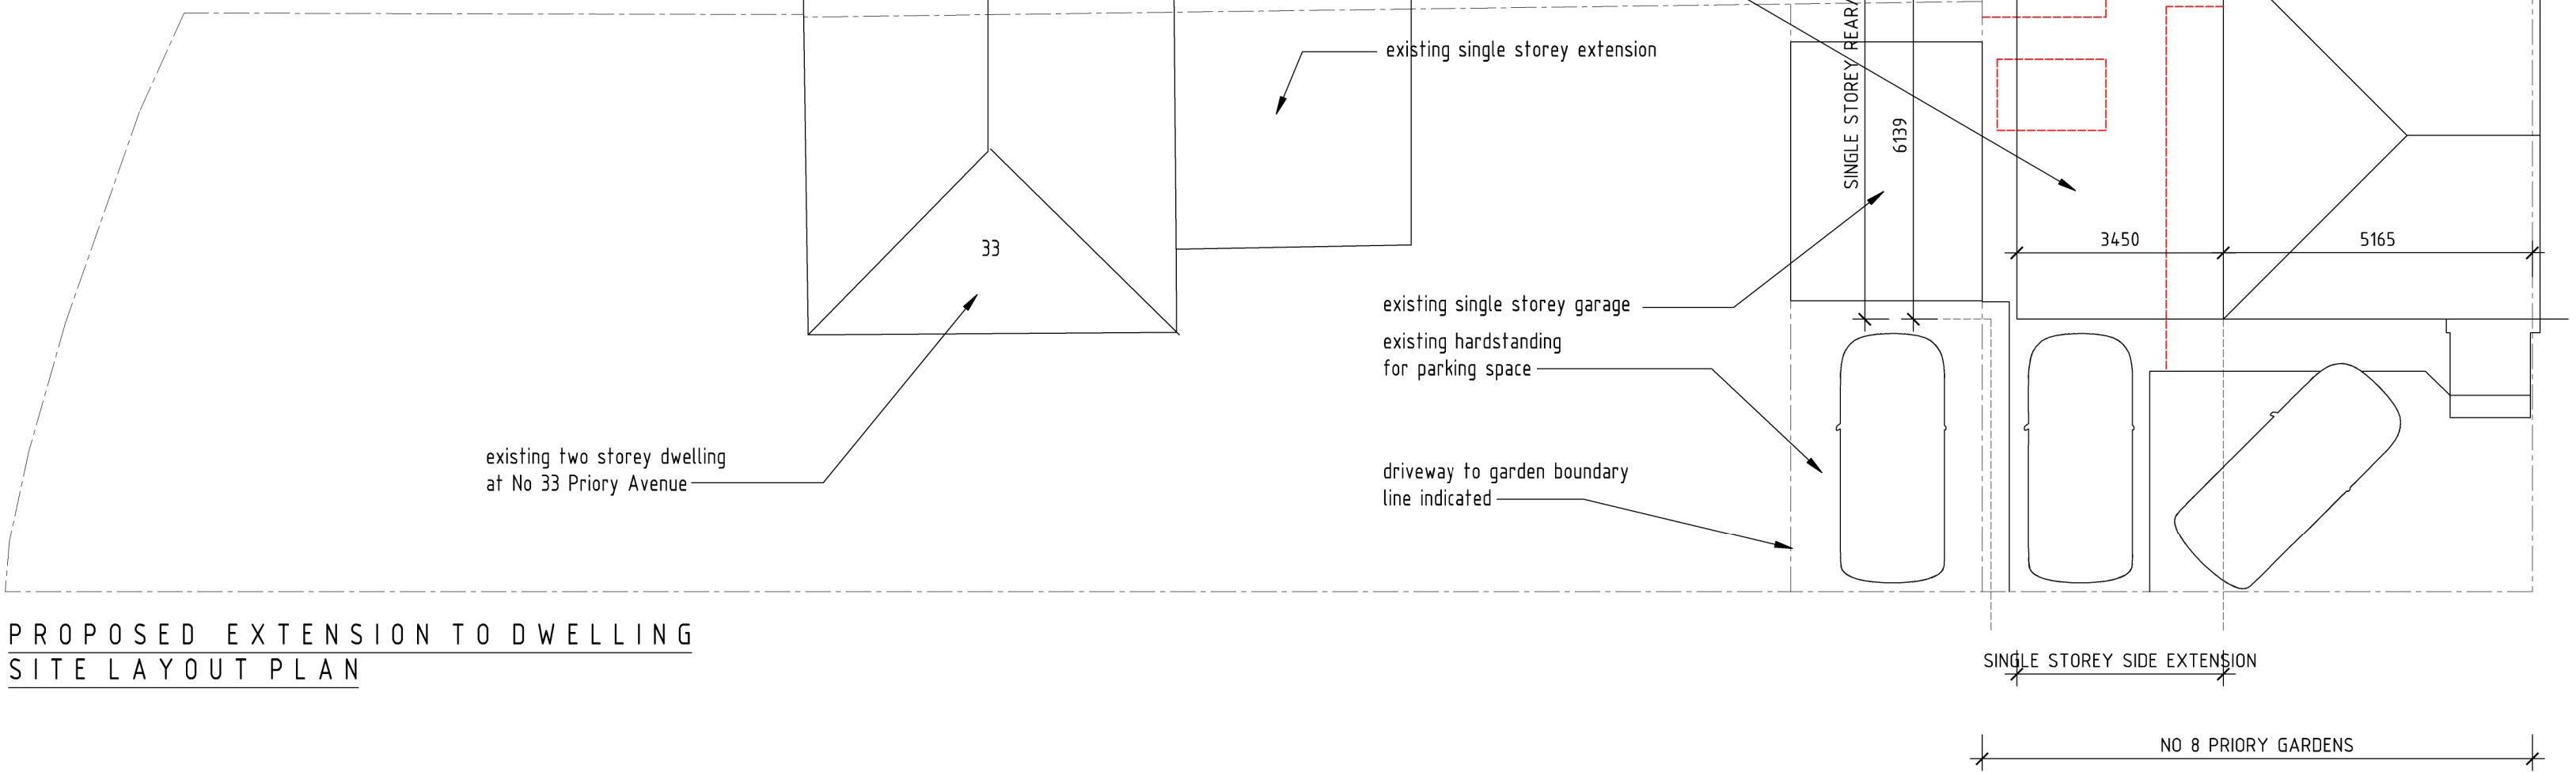

PROPOSED EXTENSION TO DWELLING
SITE LAYOUT PLAN




EXISTING DWELLING
FRONT ELEVATION




EXISTING DWELLING
REAR ELEVATION

proposed single storey side extension
render finish to match existing

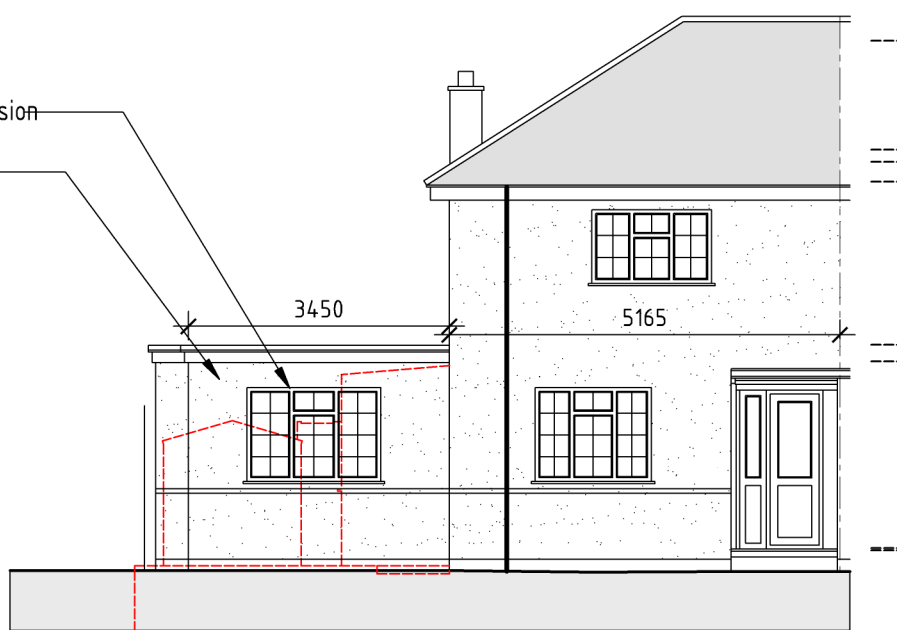


PROPOSED DWELLING
FRONT ELEVATION

increase height of
existing extension to 3.0m

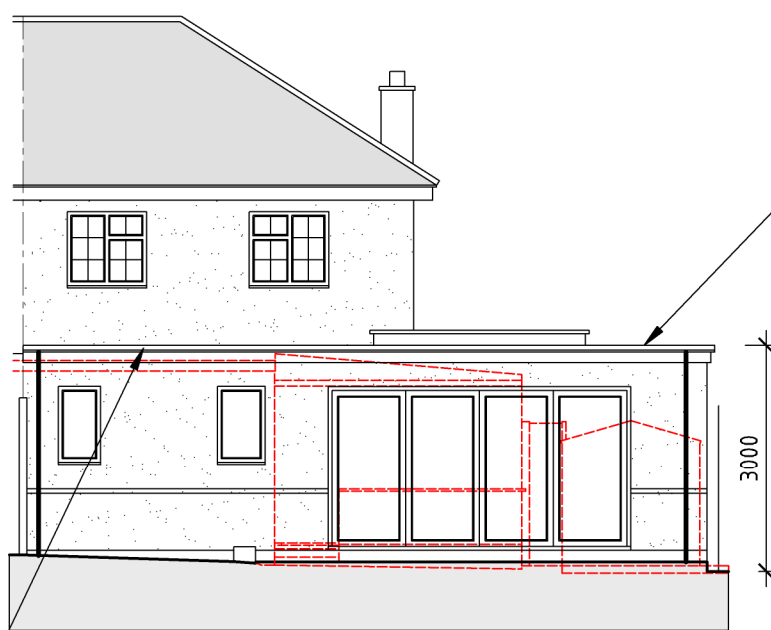

PROPOSED DWELLING
REAR ELEVATION

proposed single storey
side/rear extension

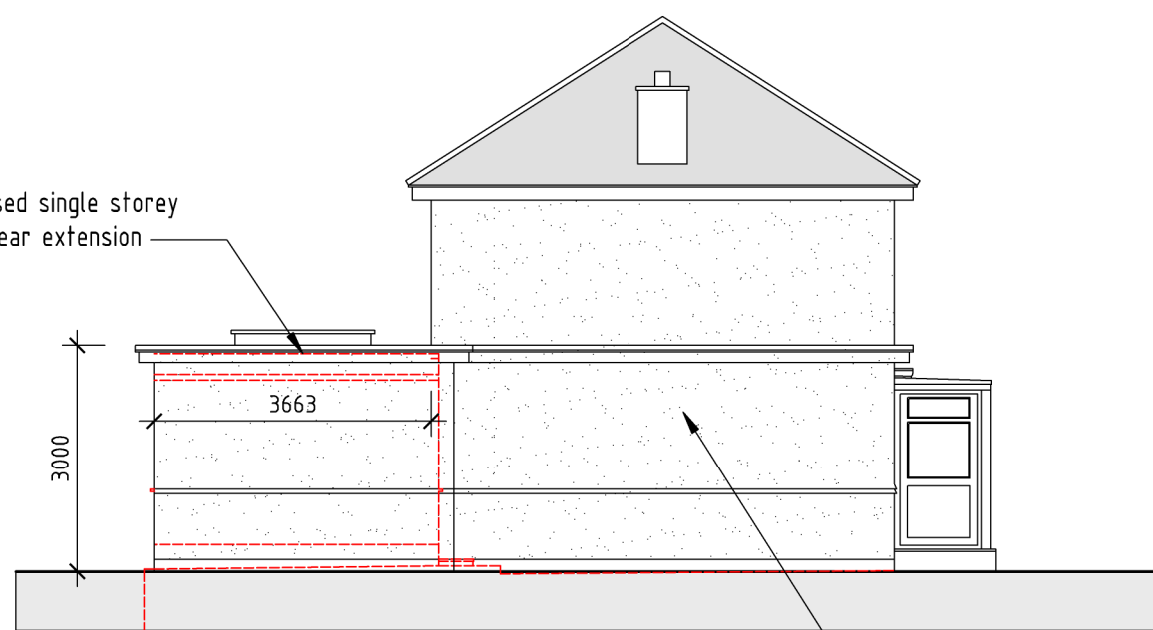


PROPOSED DWELLING
SIDE ELEVATION


render finish to match existing

NOTES


1. All dimensions are to be checked on site prior to the commencement of work and any discrepancy is to be reported to the construction manager before construction.
2. All work is to comply with current Building Regulations and allied legislation.
3. All contractors and sub-contractors must ensure that they have the latest issue of this drawing and details before the commencement of work on site.
4. All materials are to be used and installed in strict compliance with the relevant manufacturers instructions and recommendations.
5. All works on site, managed and implemented as a result of the designs indicated on this drawing, are to be given full consideration for compliance with the Health and Safety (COP) Regulations in respect of design and implementation on site and no works are to be undertaken if it is considered that compliance with the Building Regulations cannot be achieved.
6. All dimensions shown in millimetres.
7. Footprint of buildings shown at 10m above ground level.

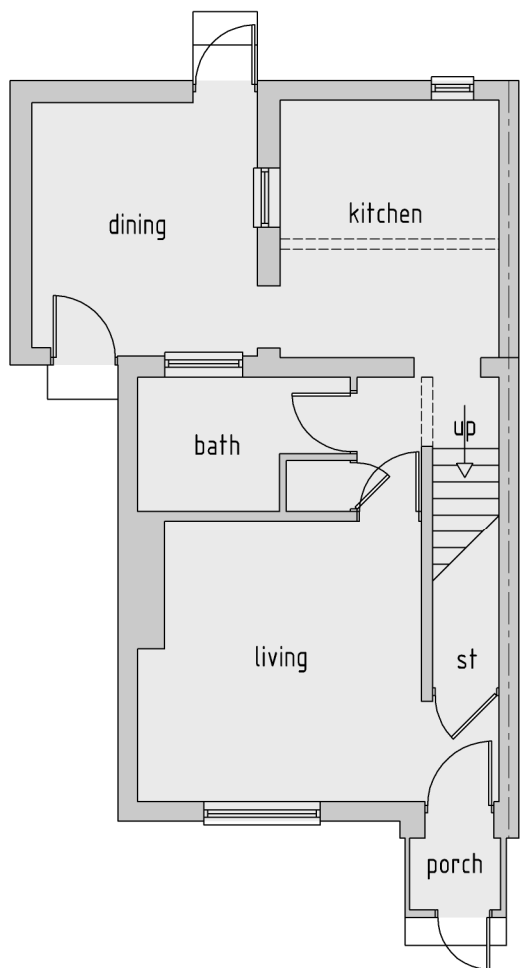


EXISTING DWELLING
GROUND FLOOR PLAN

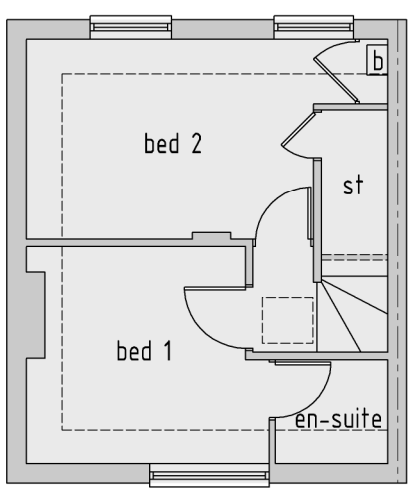


EXISTING DWELLING
FIRST FLOOR PLAN

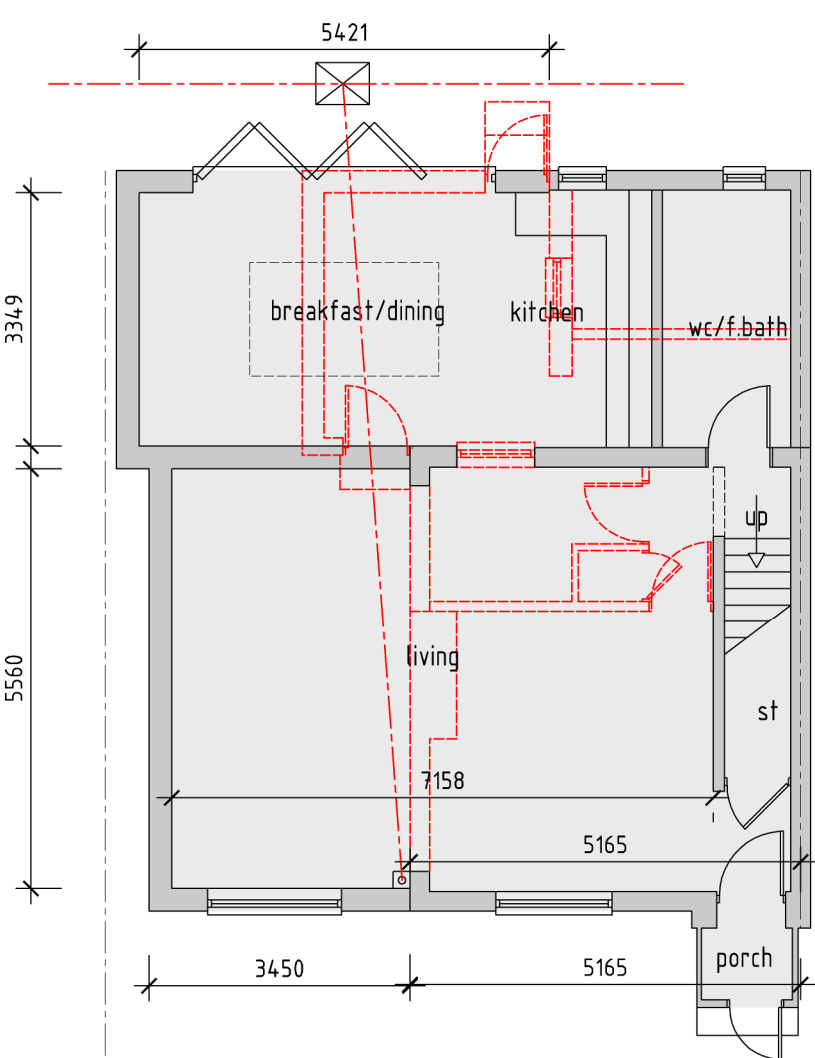


PROPOSED DWELLING
GROUND FLOOR PLAN

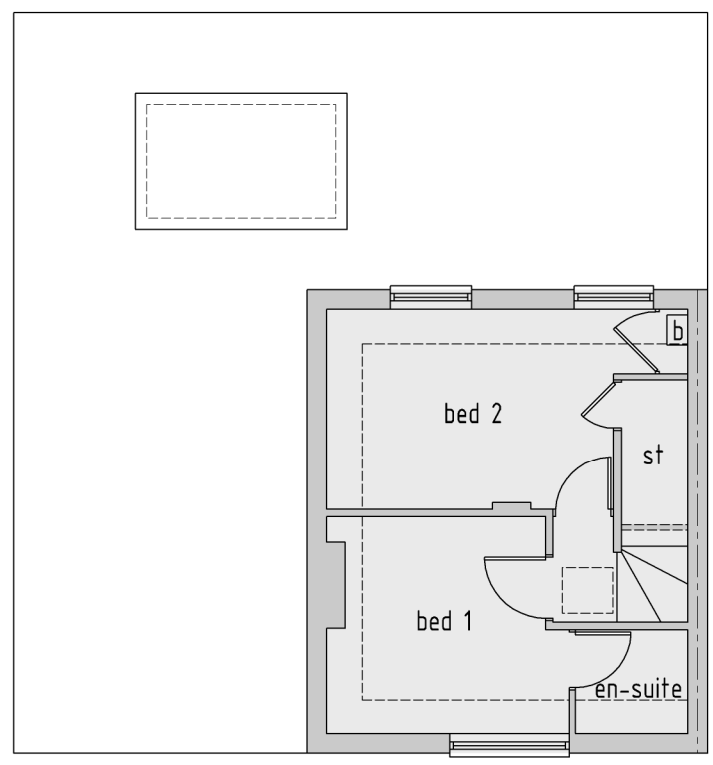

PROPOSED DWELLING
FIRST FLOOR PLAN

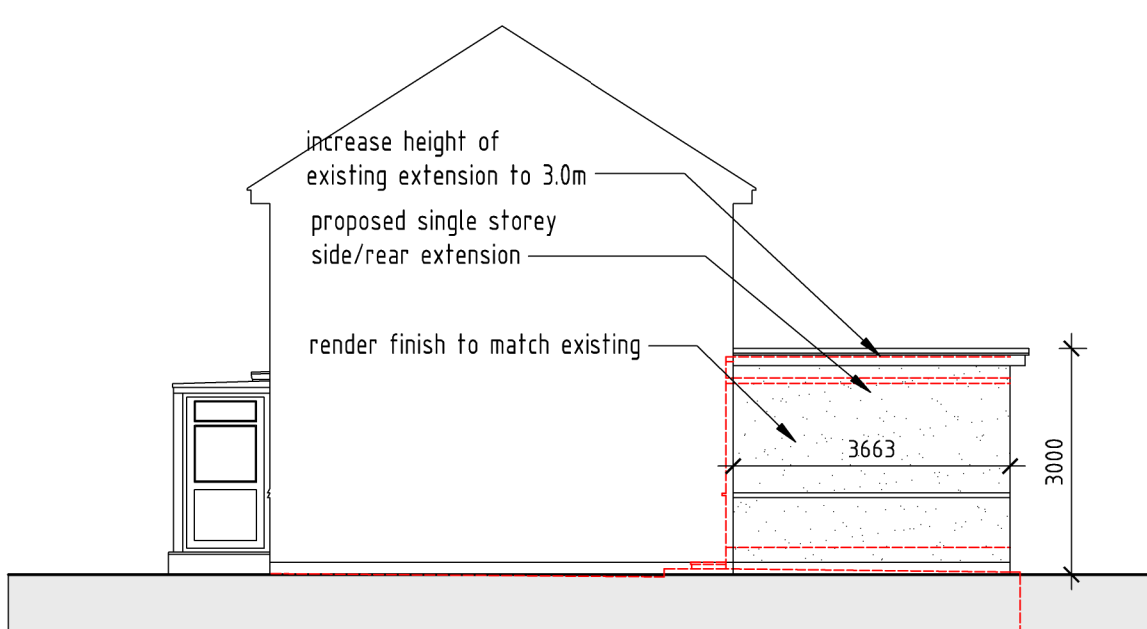

PROPOSED DWELLING
SIDE ELEVATION

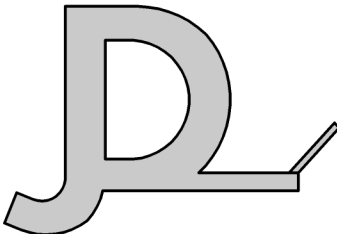10 / 07 / 19		Council comments.	
rev	date	info	drawn : SC/JD
scale: 1 : 100 / A1		date: 10 / 07 / 19	drw no: 348 / P2 / 1
drawing: EXISTING DWELLING + PROPOSED ALTERATIONS SITE PLAN, FLOOR PLANS + ELEVATIONS			
project:		8 PRIORY GARDENS HAREFIELD, UB9 6AN	
client:		MR & MRS BARMETA	
			
J A C K D U Š E K			
BOUTIQUE ARCHITECTURAL DESIGN			
T: 01895 831551		E: design@jackdusek.co.uk	