



Note: This Drawing is for planning purpose and should not be used for construction.
All dimensions should be confirmed on site and any deviation should be reported back to designer.

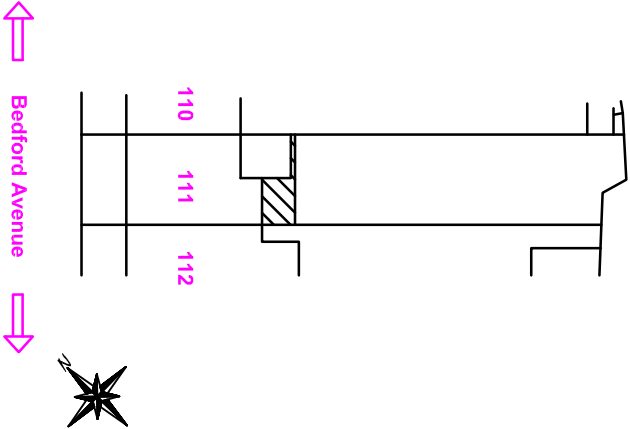

Site Plan@
1:500

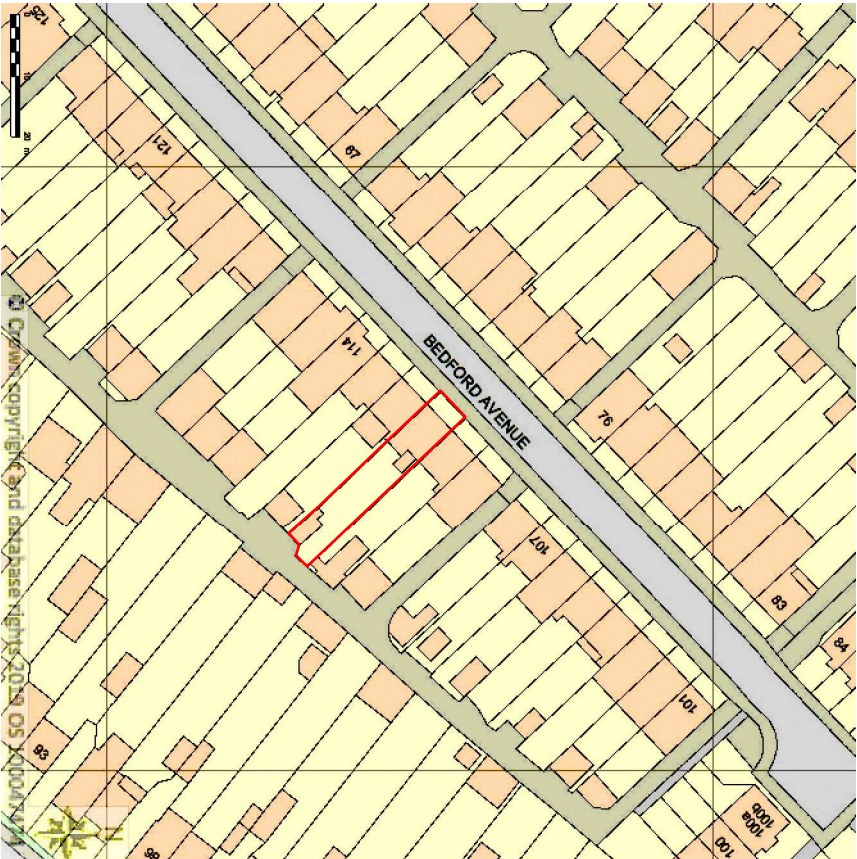

Location Plan@
1:1250

Proposed Development:
Single Storey Rear Extension

Site Address:
111 Bedford Avenue
Hayes
UB4 0DU

Revisions:

Rev	Date	Description
A	28/02/19	

Drawing Description:
Site plan & Location Plan

Drawing No:
ART/2019/RE111BAS/PLP

Scale: 1:500, 1:1250

Paper Size: A3

Sheet No: 4 of 4



ART CONSULTANTS (UK) LTD
113 LONG LANE
STANWELL
TW19 7AL
M:07960071377
E: ARTCONSULTANTSUK@GMAIL.COM