




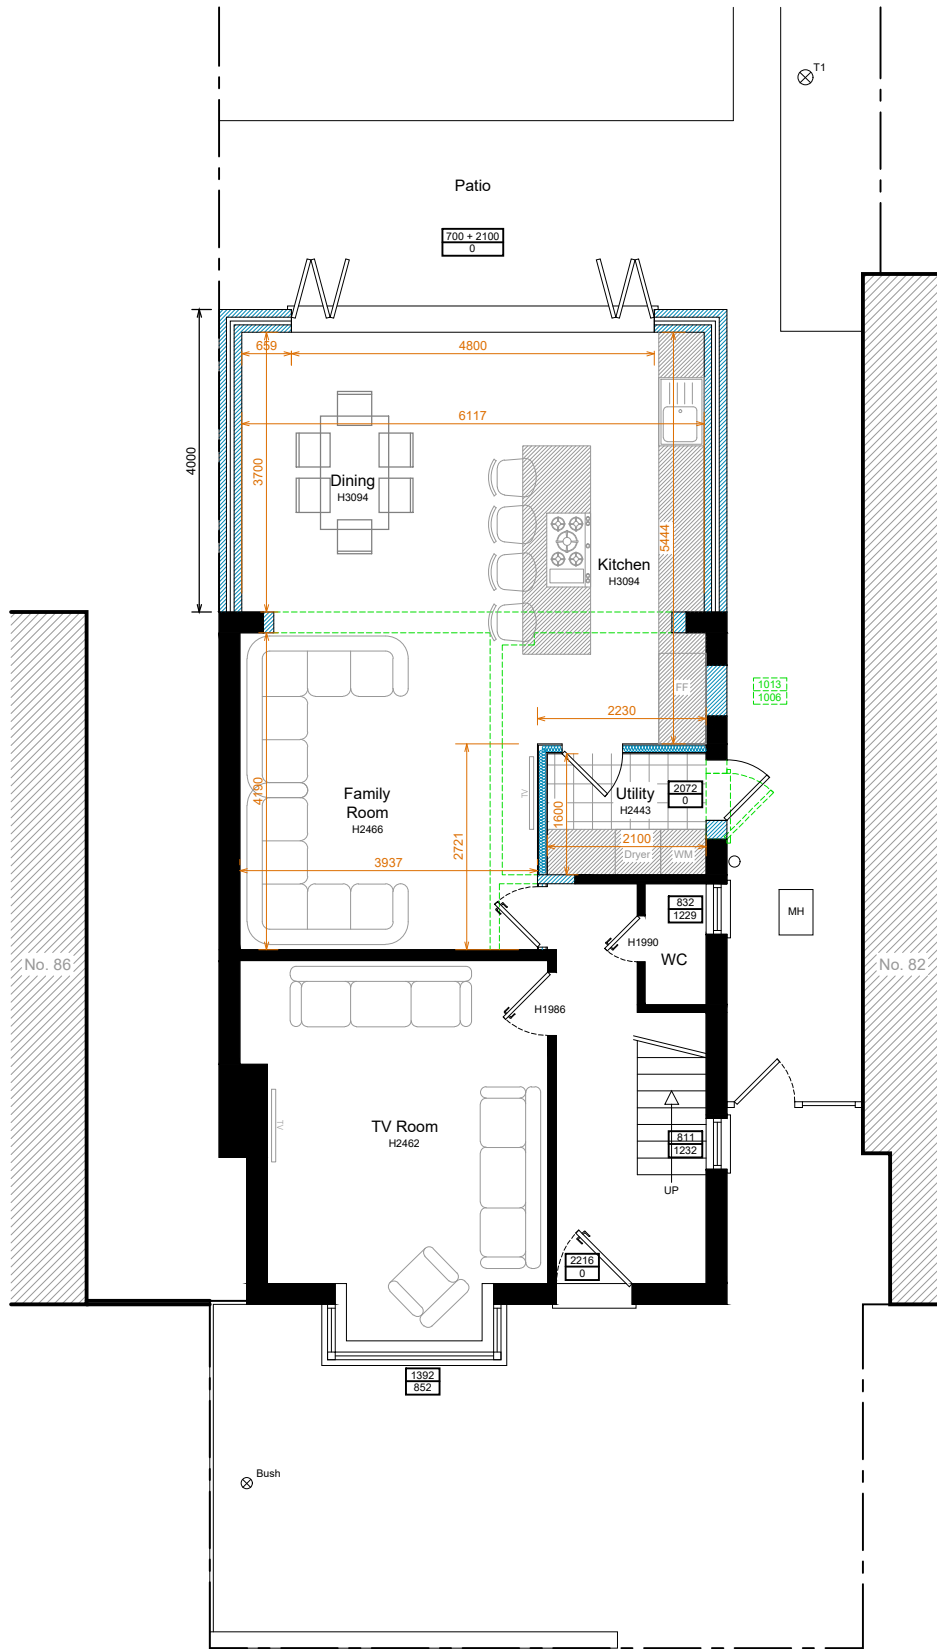

Proposed Ground Floor Plan
Scale 1:100

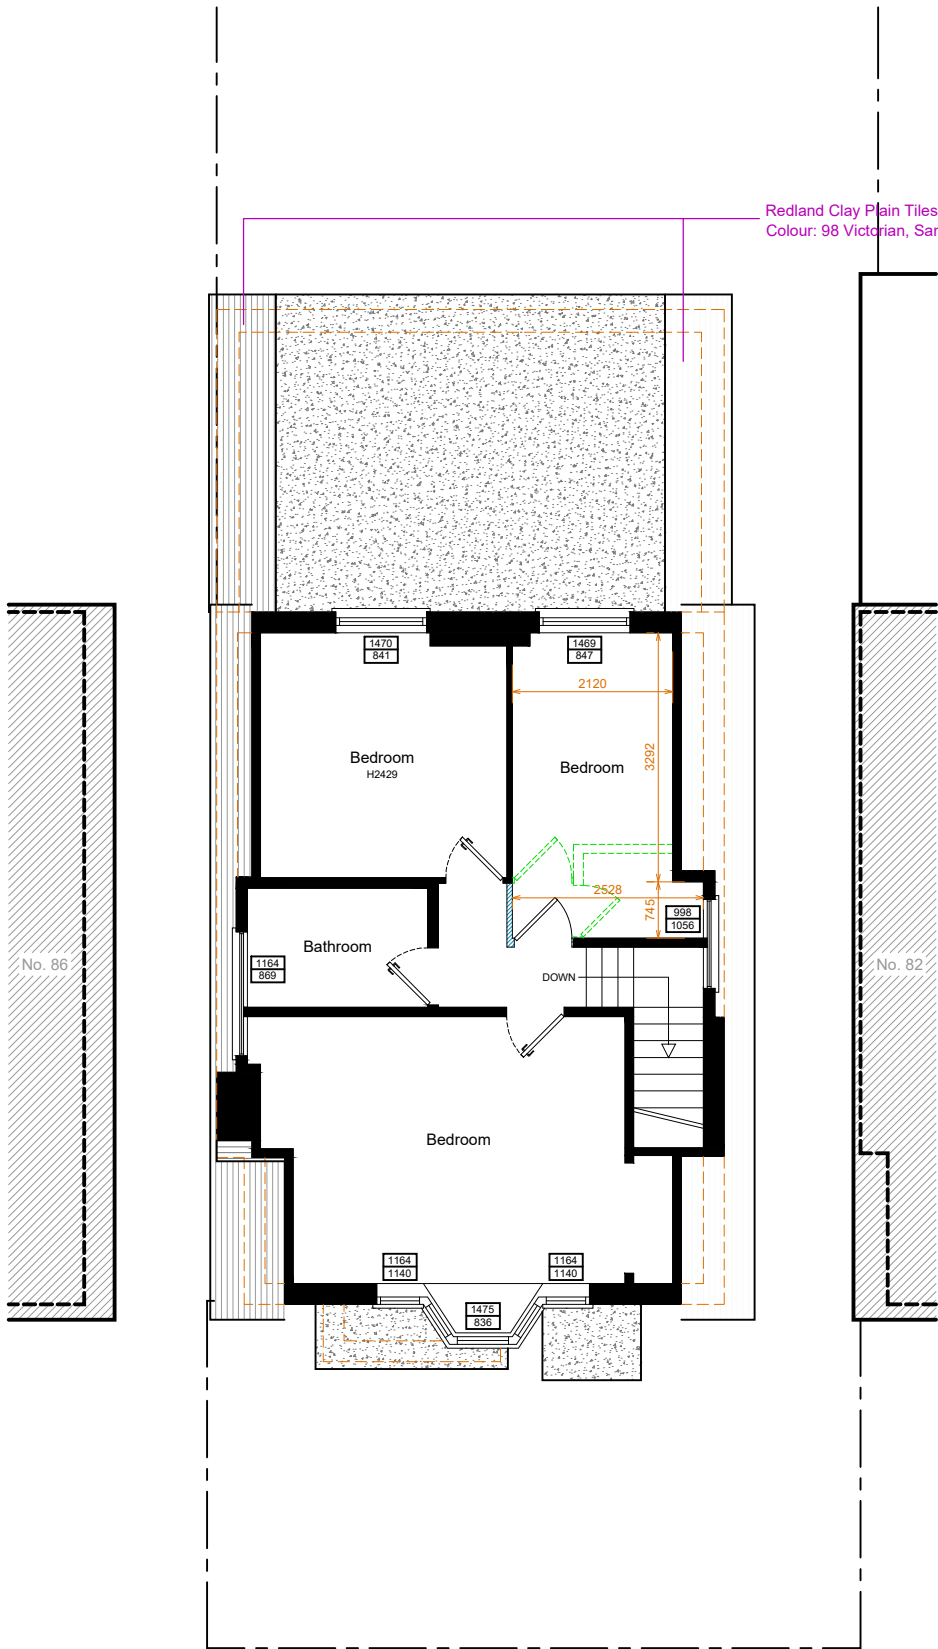

Proposed First Floor Plan
Scale 1:100

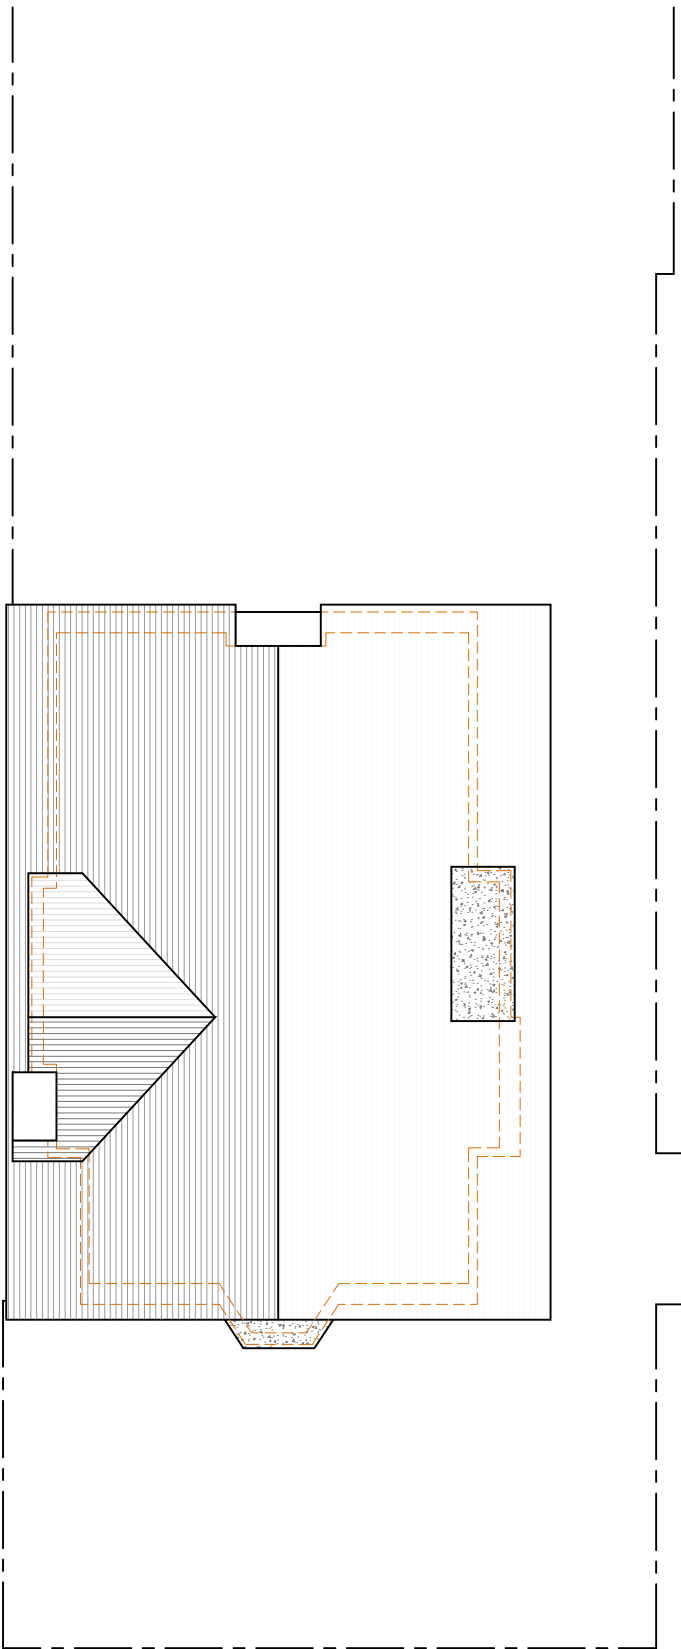

Proposed Roof Plan
Remains Unaltered
Scale 1:100

Please note that construction must only commence once planning, building control and any other approvals have been received. It is the responsibility of the owner/contractor to commence prior to these approvals.

0 1 2 3 4 5 10m

Legend	
Walls Removed	---
New Walls	---
Existing Walls to Remain	---
Roof Structure	---
Sound Separating Walls	---
Boundary	---

IMPORTANT GENERAL NOTE
The specification is to be read in conjunction with the plans/section details, and other associated Structural details as may be provided.
All work is to be carried out to the Local Authority Planning and Building Regulations Approval, and the Codes of Practice and British Standards as necessary.
All dimensions, levels, sizes, positions and locations of particulars as indicated on drawings are to be verified by the appointed Contractor on site prior to engaging in works. Any discrepancies must be reported to the Architect/Surveyor/Engineer or responsible person/s immediately.
The Contractor is responsible for ensuring compliance with the CDM Regulations, and appropriate Health & Safety on site precautions.
The Client/Building Owner must obtain any necessary PARTY WALL AGREEMENTS, prior to engaging in the works on site.

Revision	Date	Description

A3	Paper Size	Scale	Construct 360 Ltd, Trading as:	
	1:100	Revision	DontMoveExtend.com info@DontMoveExtend.com Tel: 0208 206 0011	
	1st	Apr-19	84 Manor Way Ruislip HA4 8HL	
	Drawn By NE	Checked By AP	Proposed Plans Drawing Number MW84-01-1003	