



Proposed Front Elevation
(Remains Unaltered)
Scale 1:100



Proposed Side Elevation
Scale 1:100



Proposed Rear Elevation
Scale 1:100




Forterra Brick
Colour: Autumn Glow Brick




Redland Clay Plain Tile
Colour: 98 Victorian, Sanded

Redland Clay Plain Tiles
Colour: 98 Victorian, Sanded


Forterra Bricks
Colour: Autumn Glow

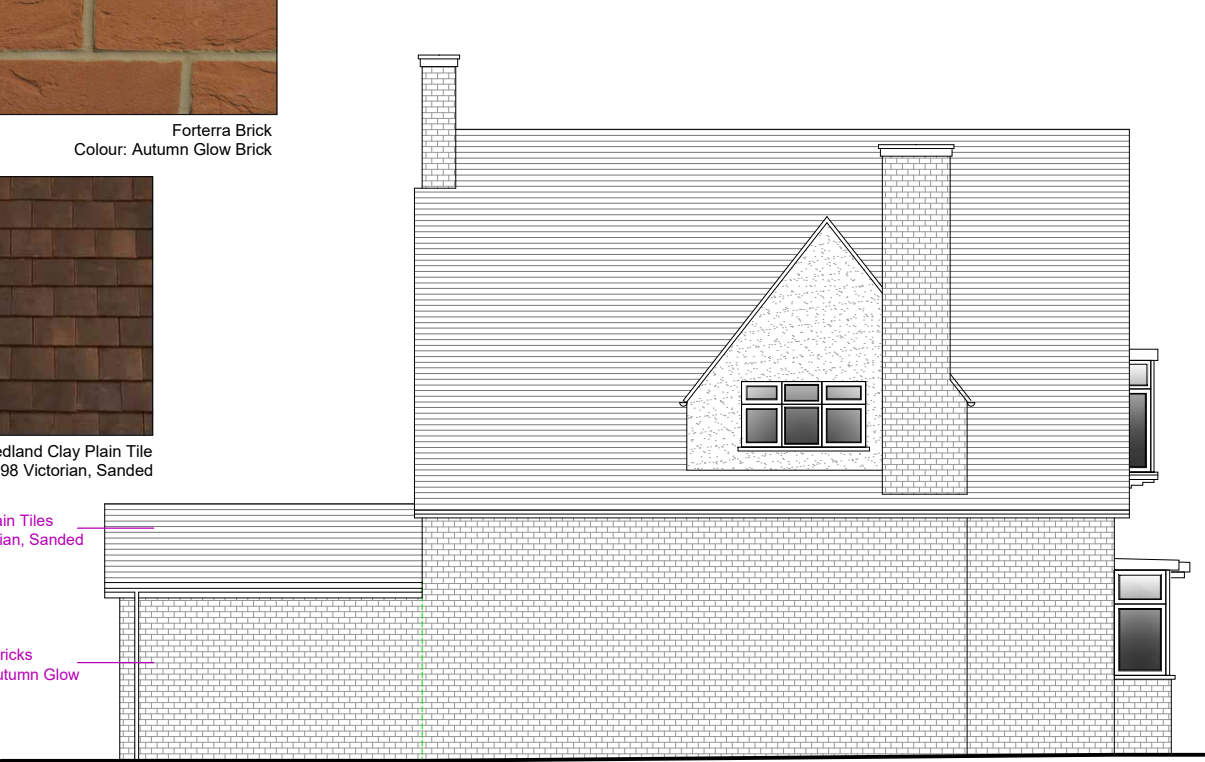

Proposed Side Elevation
Scale 1:100

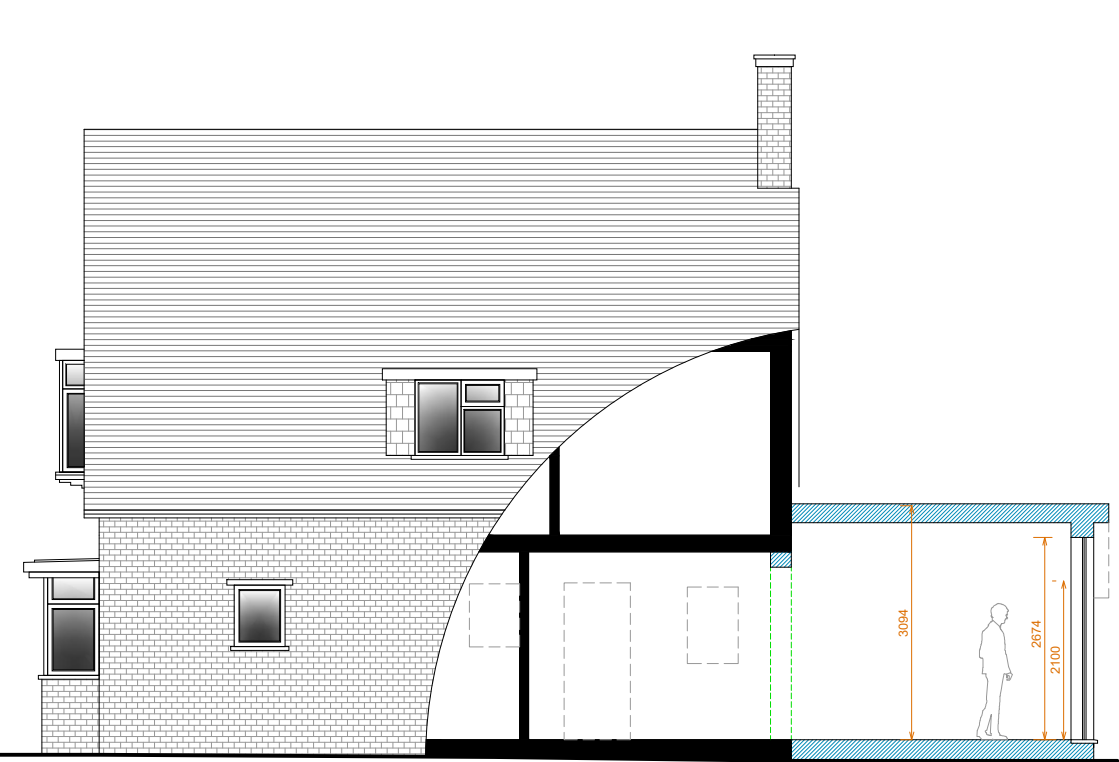

Proposed Side Section
Scale 1:100

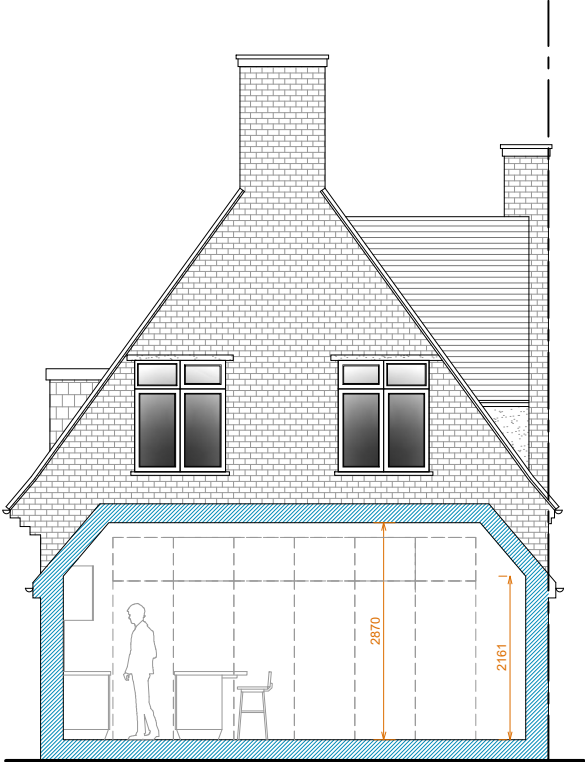

Proposed Rear Section
Scale 1:100

Please note that construction must only commence once planning, building control and any other approvals have been received. It is the responsibility of the owner/contractor to commence prior to these approvals.

0 1 2 3 4 5 10m

Legend	
Walls Removed	---
New Walls	---
Existing Walls to Remain	---
Roof Structure	---
Sound Separating Walls	---
Boundary	---

IMPORTANT GENERAL NOTE
The specification is to be read in conjunction with the plans/section details, and other associated Structural details as may be provided.
All work is to be carried out to the Local Authority Planning and Building Regulations Approval, and the Codes of Practice and British Standards as necessary.
All dimensions, levels, sizes, positions and locations of particulars as indicated on drawings are to be verified by the appointed Contractor on site prior to engaging in works. Any discrepancies must be reported to the Architect/Surveyor/Engineer or responsible person/s immediately.
The Contractor is responsible for ensuring compliance with the CDM Regulations, and appropriate Health & Safety on site precautions.
The Client/Building Owner must obtain any necessary PARTY WALL AGREEMENTS, prior to engaging in the works on site.

Revision	Date	Description
A	28.05.19	Maximum Height Reduced to 3.4m

Paper Size
A3

Scale	1:100
Revision	A

Construct 360 Ltd, Trading as: DontMoveExtend .com info@DontMoveExtend.com Tel: 0208 206 0011 Site Address		Proposed Elevations
84 Manor Way Ruislip HA4 8HL	Drawing Number MW84-01-1004A	
Status	Planning Issue	

DontMoveExtend.com and the Red Box are Registered Trade Marks Of Construct 360 Ltd

COPYRIGHT © 2019