





ground floor plan
o/a gea = 283.0m²
o/a gia = 259.0m²
gf + ff gia = 518.0m²

each house total gia = 99.4m² 3B/4P

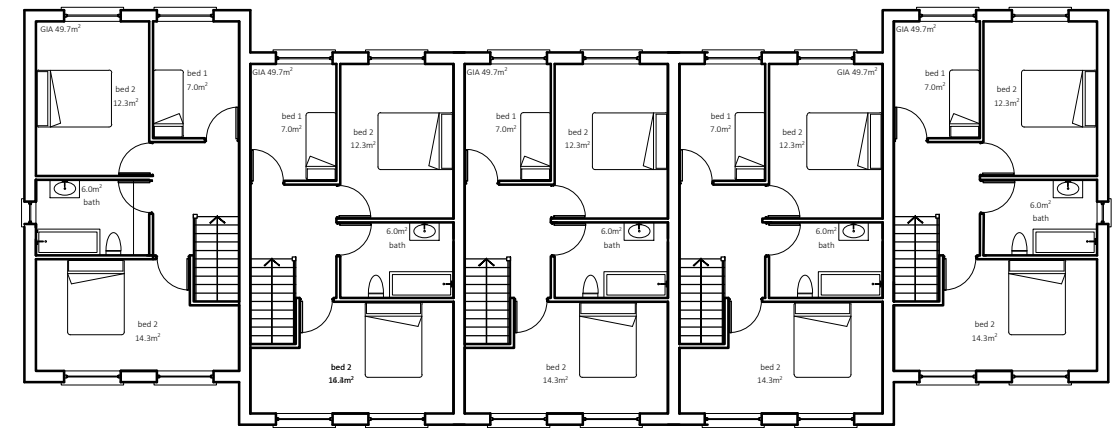

first floor plan
o/a gea = 283.0m²
o/a gia = 259.0m²
gf + ff gia = 518.0m²

each house total gia = 99.4m² 3B/4P

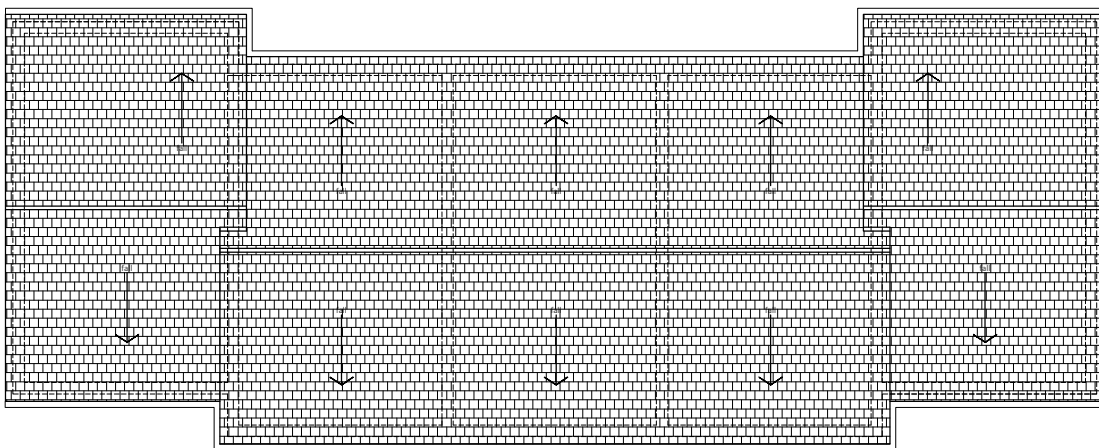

roof plan

.03-10-19 Rev A - Terrace plans redesigned to show 5 houses instead 4, and drawing rescaled (bungalows omitted).

Project: Development at Land at 13a North Common Road
Address: 13a North Common Road, Uxbridge, London. UB8 1PD
Drawing Title: Proposed Terrace Plans
Drawing Nos: 532/P/04 rev A
Scale: 1:200@A3
Date: Mar 2019

Schedule of Accommodation: 5 x 3 Bed, 5 Person Terrace Houses each @ 99.4m²

