


MATERIALS KEY:

- Fairfaced brickwork walls with contrasting brick band tbc
- UPVC rainwater gutters & downpipes
- Timber fascia, soffit boards and roof finial
- Interlocking concrete tiles on 35° roof
- Stone lintols or soldier course to windows and doors as shown
- Dark grey UPVC windows
- Timber effect UPVC doors.
- Frosted glass to bathroom windows.
- 1.8m high picket fences to patio areas,
remaining garden fencing 900mm high picket fencing

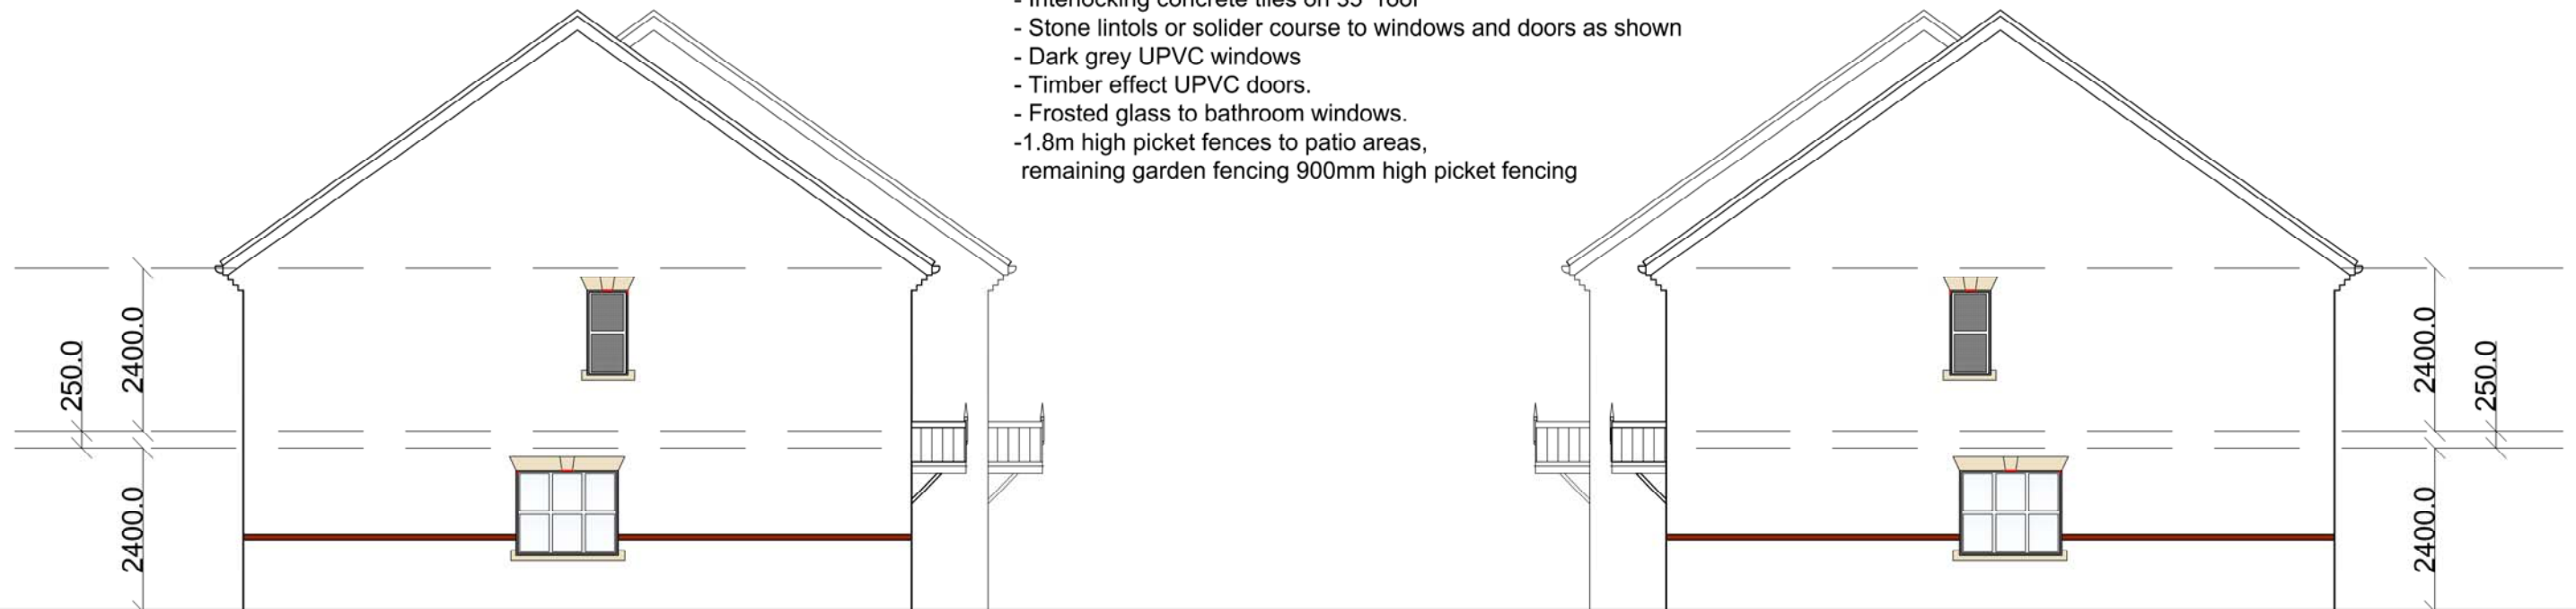

04-10-19 Rev A: Redesigned to allow for 5 houses, (bungalows removed from site plan).

Project: Development at Land at 13a North Common Road
Address: 13a North Common Road, Uxbridge, London. UB8 1PD
Drawing Title: Proposed Terrace Side Elevations
Drawing Nos: 532/P/07 rev A
Scale: 1:100@A3
Date: Mar 2019

