




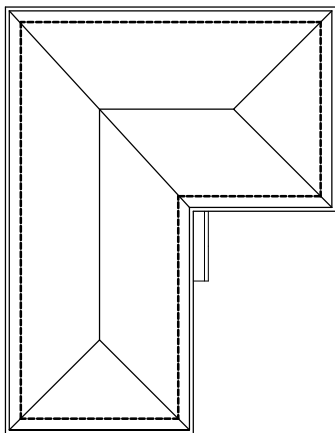


PLOT 5 ROOF PLAN

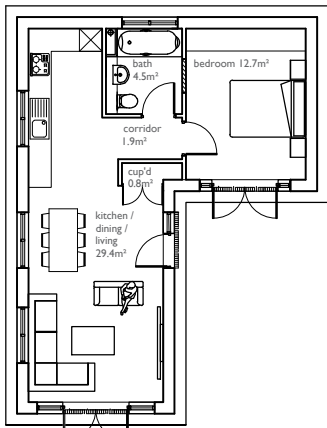


PLOT 5 PLAN GIA 50m²

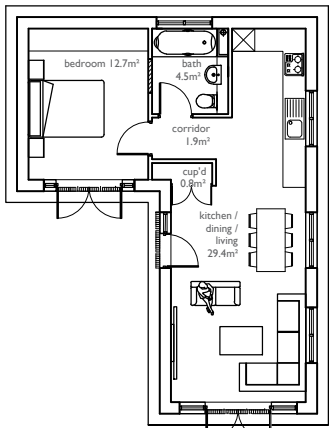

PLOT 6 PLAN GIA 50m²

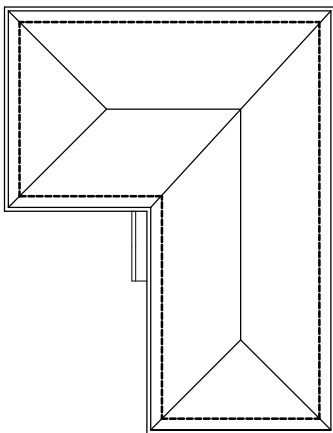


PLOT 6 ROOF PLAN

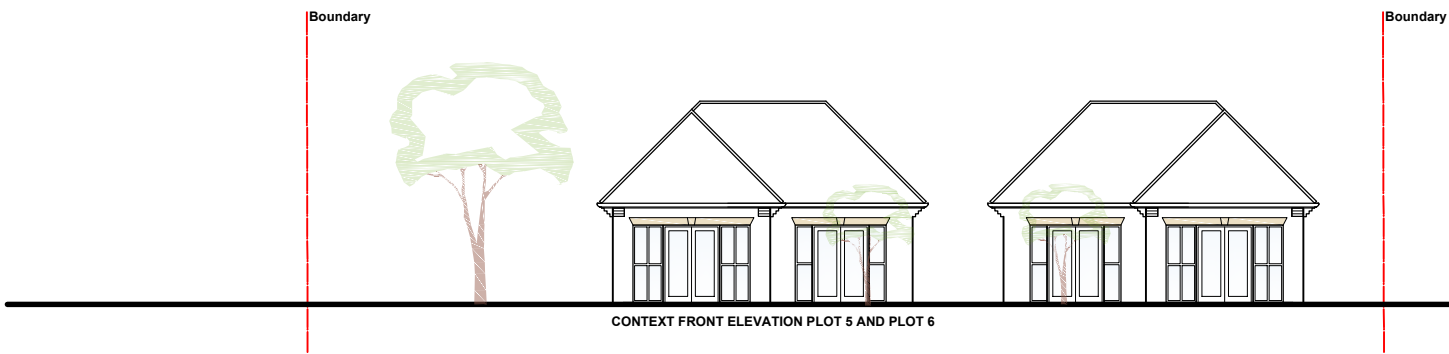


CONTEXT FRONT ELEVATION PLOT 5 AND PLOT 6


- MATERIALS KEY:**
- Fairfaced brickwork walls with contrasting brick band tbc
 - UPVC rainwater gutters & downpipes
 - Timber fascia, soffit boards and roof finial
 - Interlocking concrete tiles on 45° roof
 - Stone lintols or soldier course to windows and doors as shown
 - Dark grey UPVC windows
 - Timber effect UPVC doors
 - Frosted glass to bathroom window
 - 1.8m high picket fences to patio areas, remaining garden fencing 900mm high picket fencing

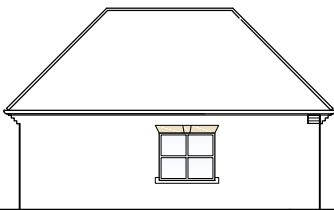


PLOT 5 NORTH ELEVATION

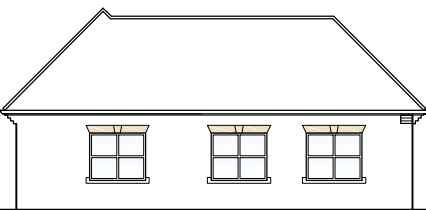


PLOT 5 WEST ELEVATION

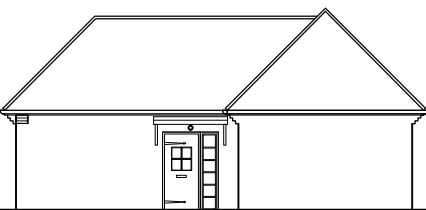


PLOT 5 EAST ELEVATION

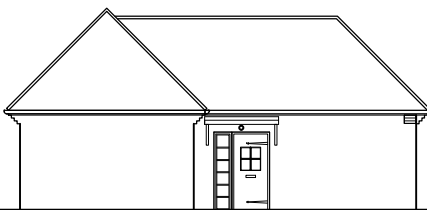

PLOT 6 EAST ELEVATION

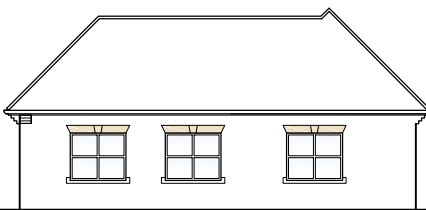

PLOT 6 EAST ELEVATION

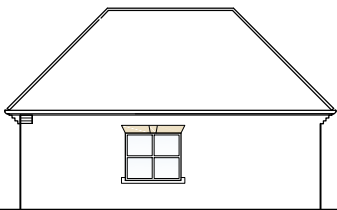

PLOT 6 NORTH ELEVATION

Project: Development at Land at 13a North Common Road
Address: 13a North Common Road, Uxbridge, London. UB8 1PD
Drawing Title: Proposed Bungalow Plans and Elevations
Drawing Nos: 532/P/08
Scale: 1:200@A3
Date: Mar 2019

Schedule of Accommodation: 4 x 3 Bed, 4 Person Terrace Houses each @ 88m²
2 x 1 Bed, 2 Person Bungalow Each @ 50m²

