




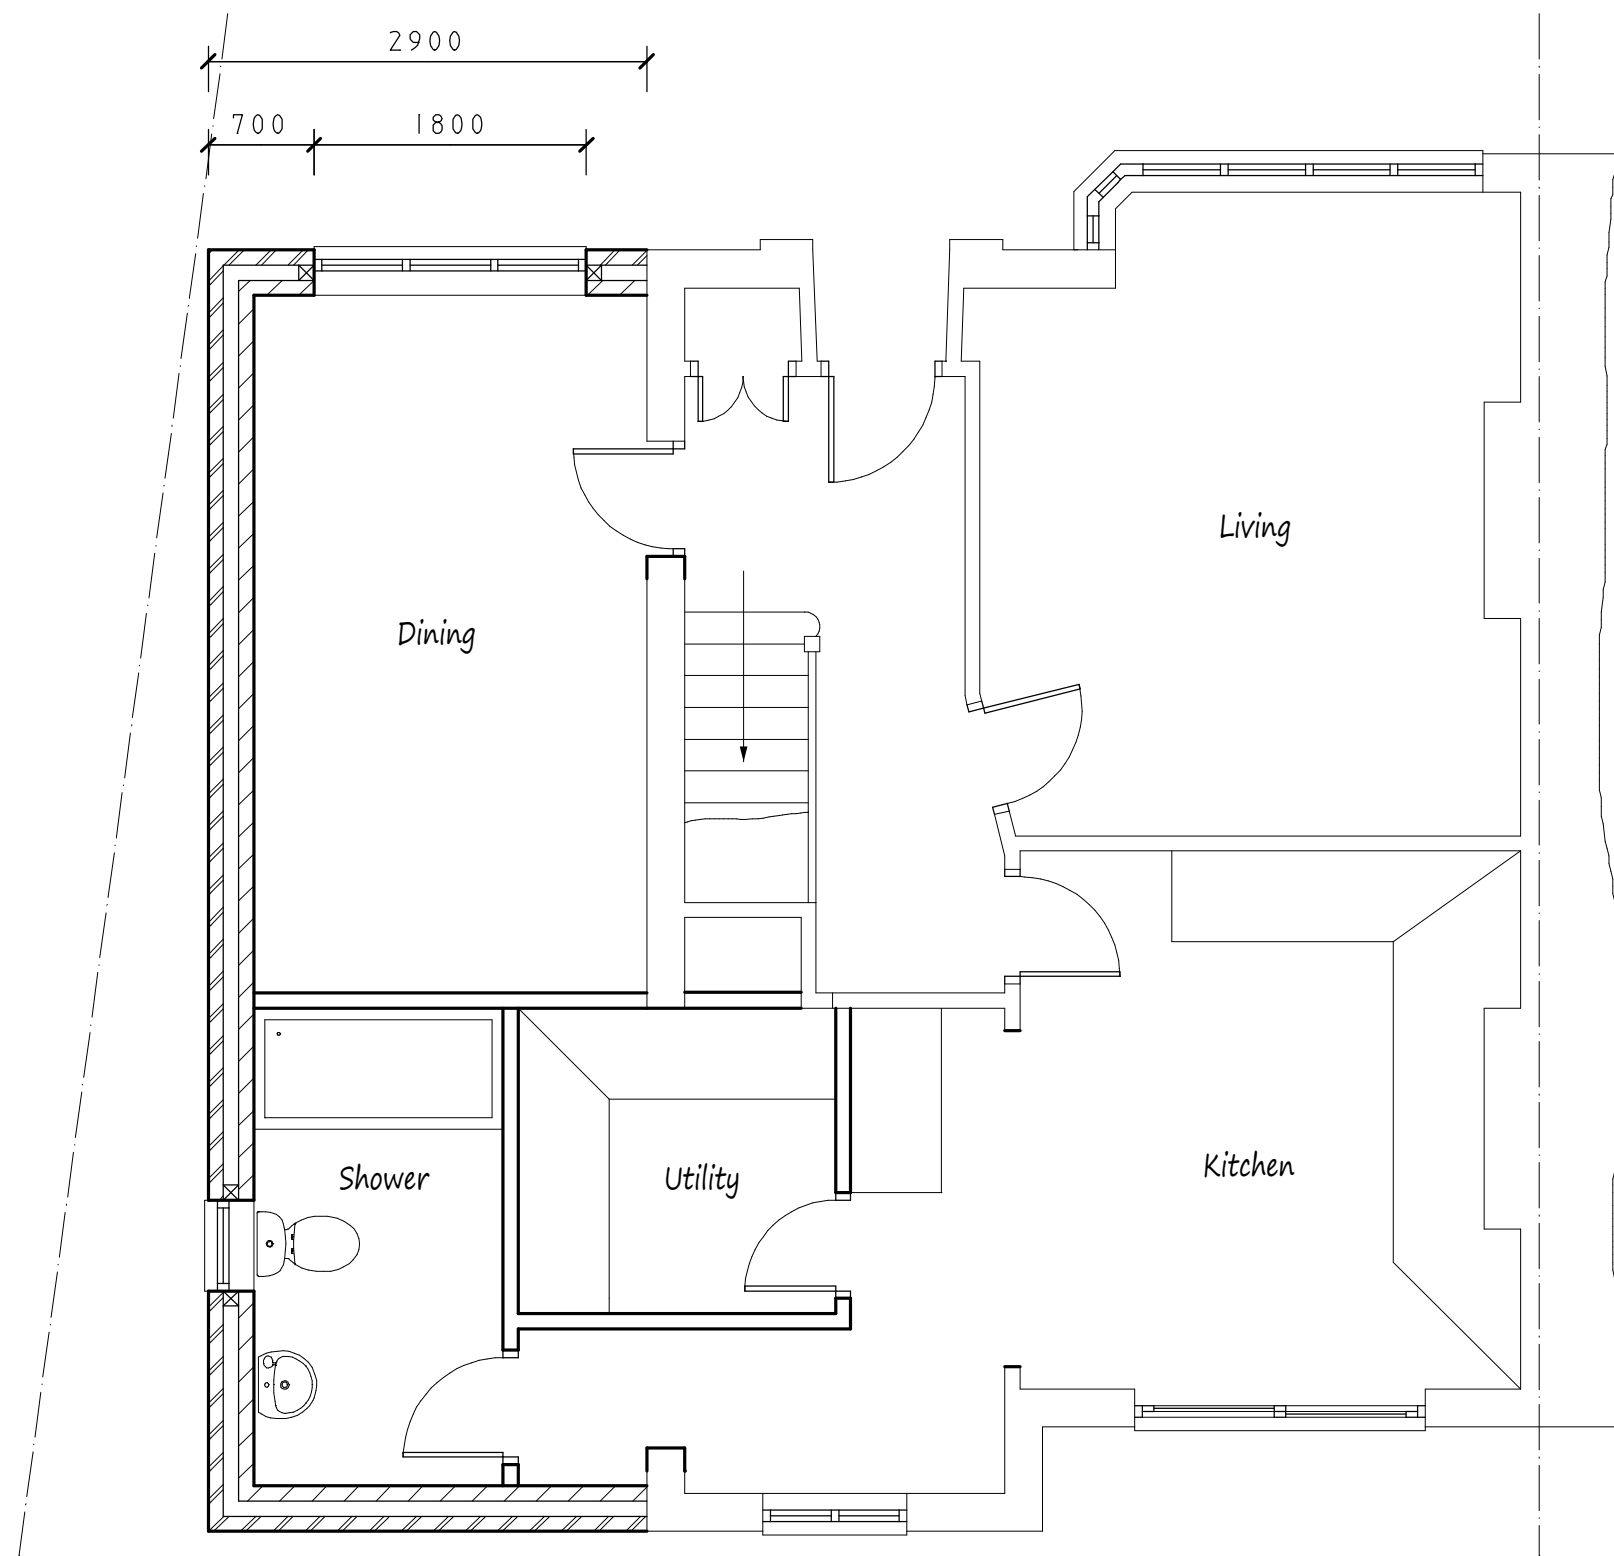

Proposed Ground Floor Plan

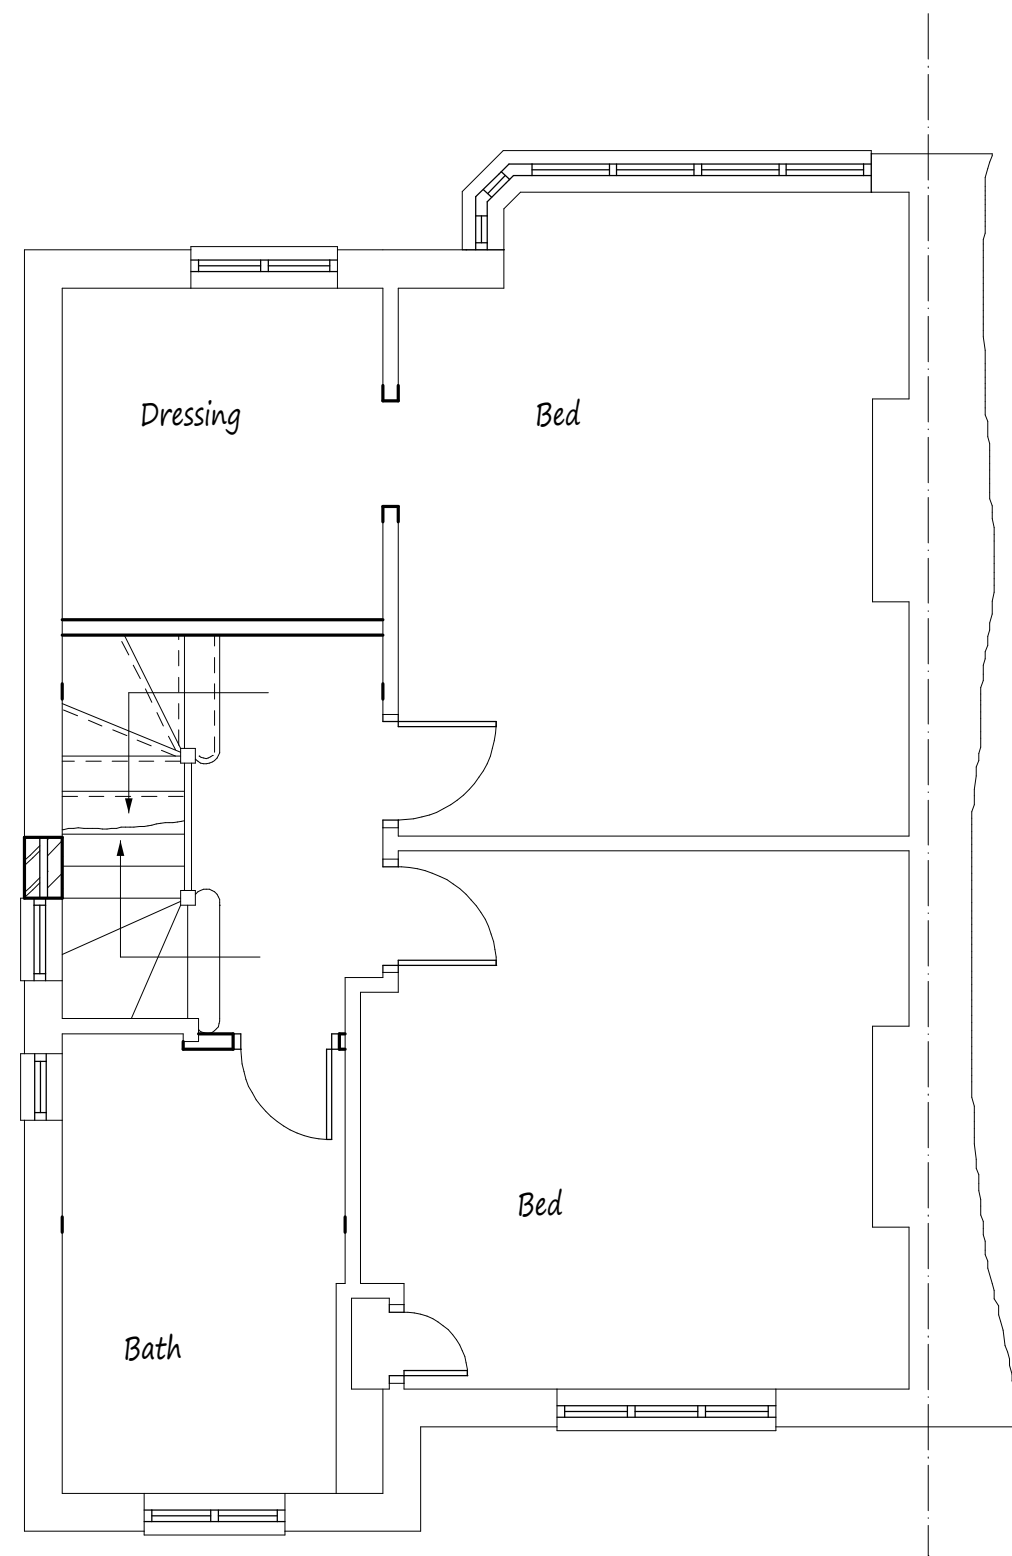

Proposed First Floor Plan

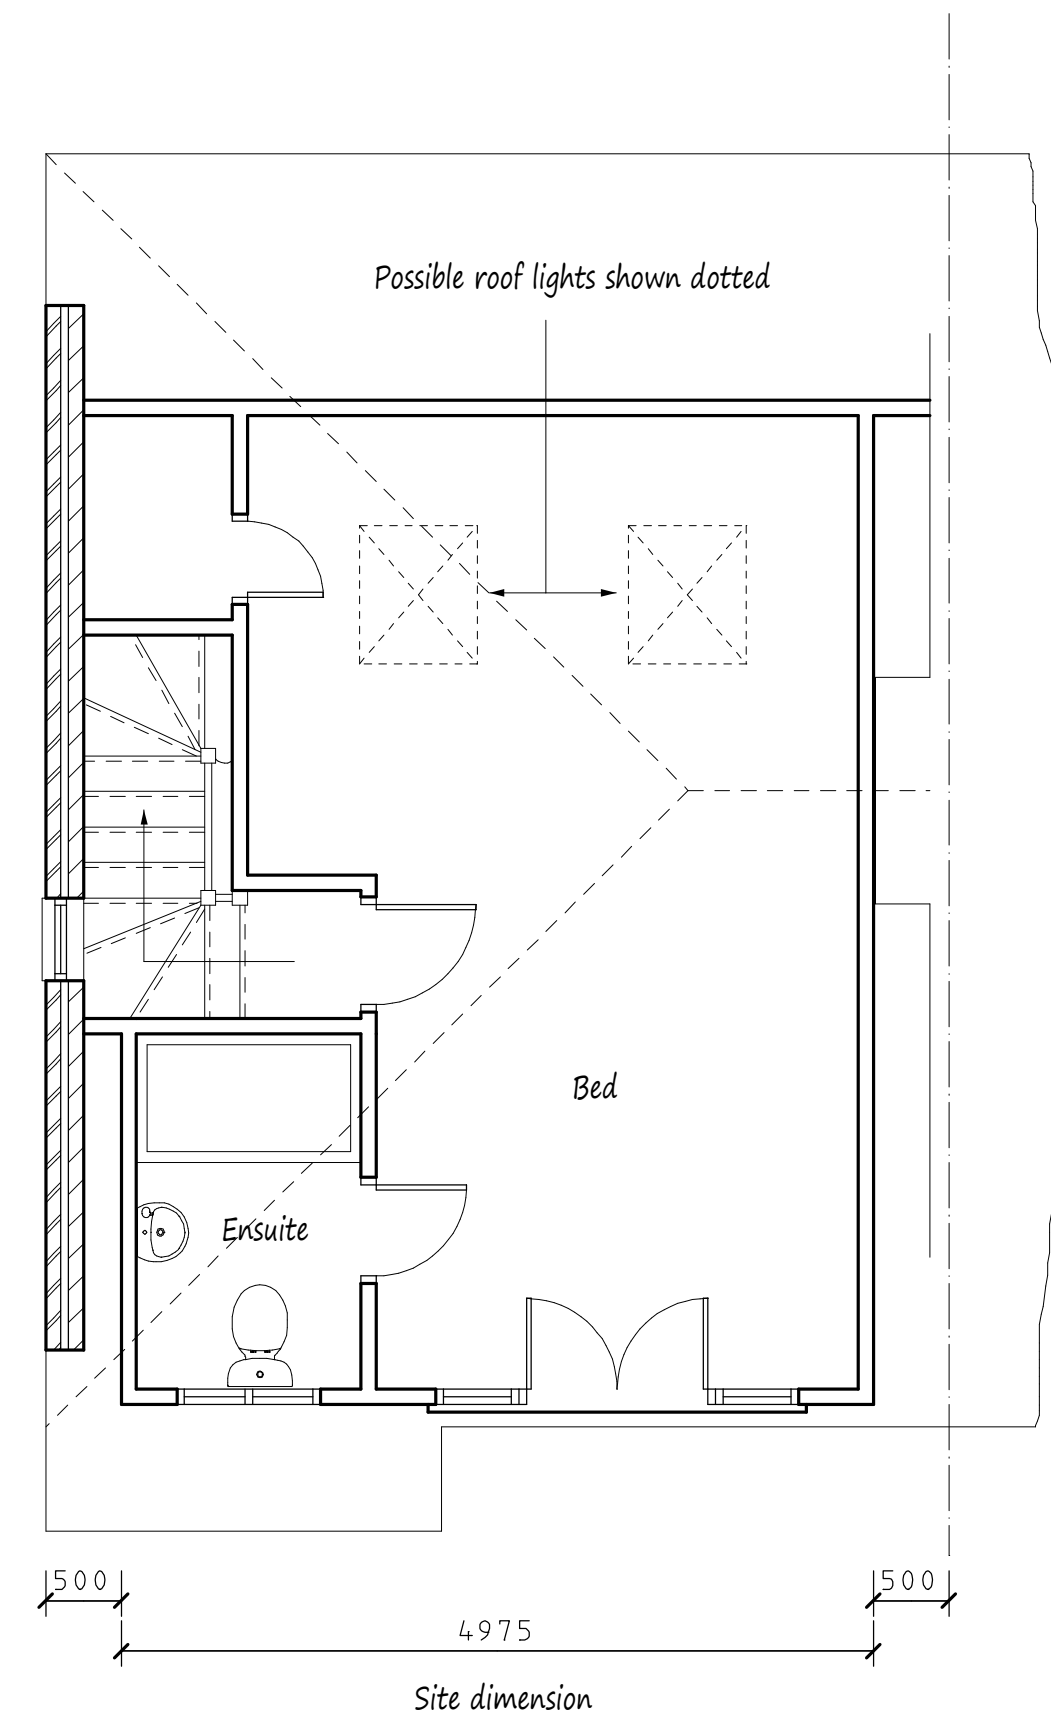

Proposed Rooms in Roof Space


NOTES:
All dimensions must be checked on site and not scaled from this drawing.

Gable = 19.4 cubic meters
Dormer = 24 cubic meters
Total = 43.4 cubic meters

This drawing to be read in conjunction with Drg No 4222/01

Proposed Elevations - All Materials to Match Existing


New side windows to be obscurely glazed and non-openable up to 1.7m above FFL.

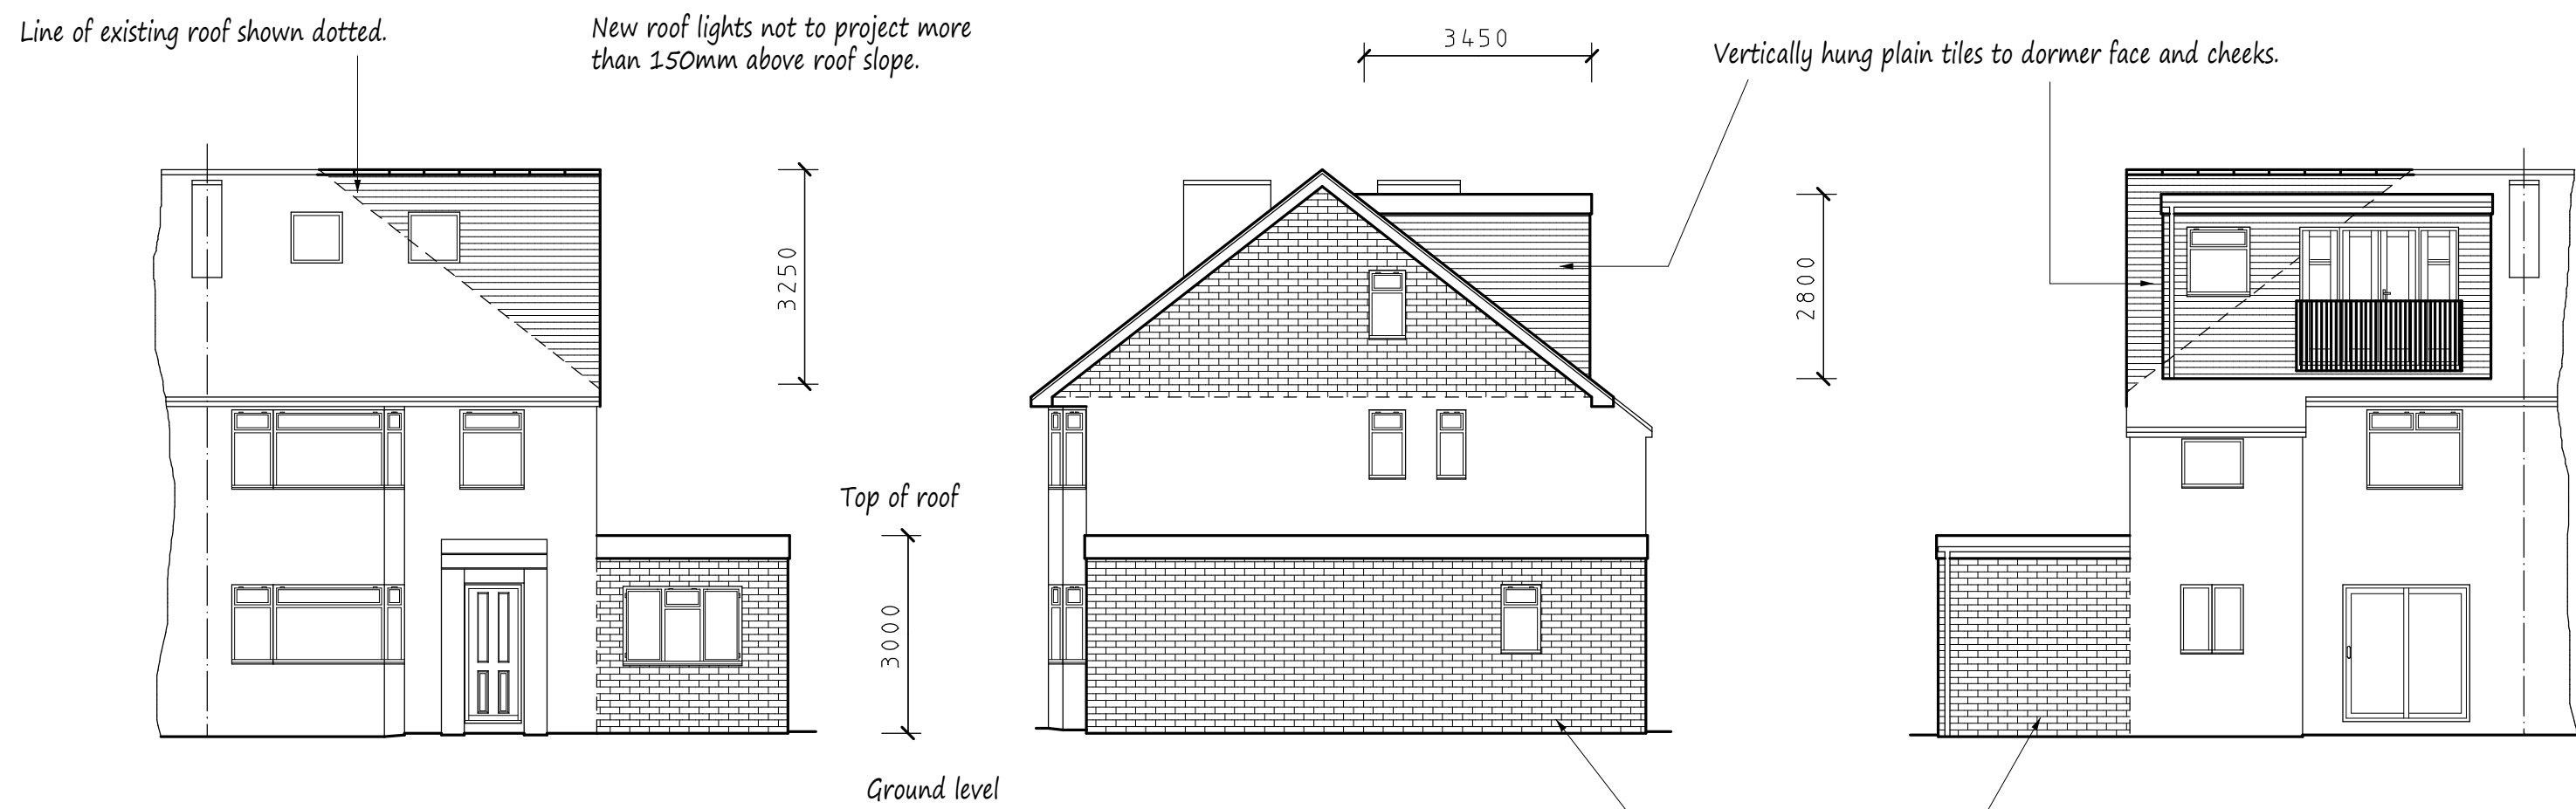


Front Elevation

Side Elevation

Rear Elevation

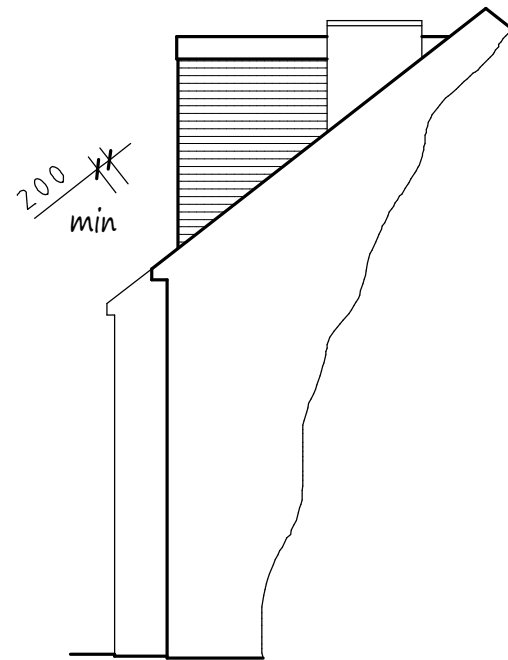

Side Elevation

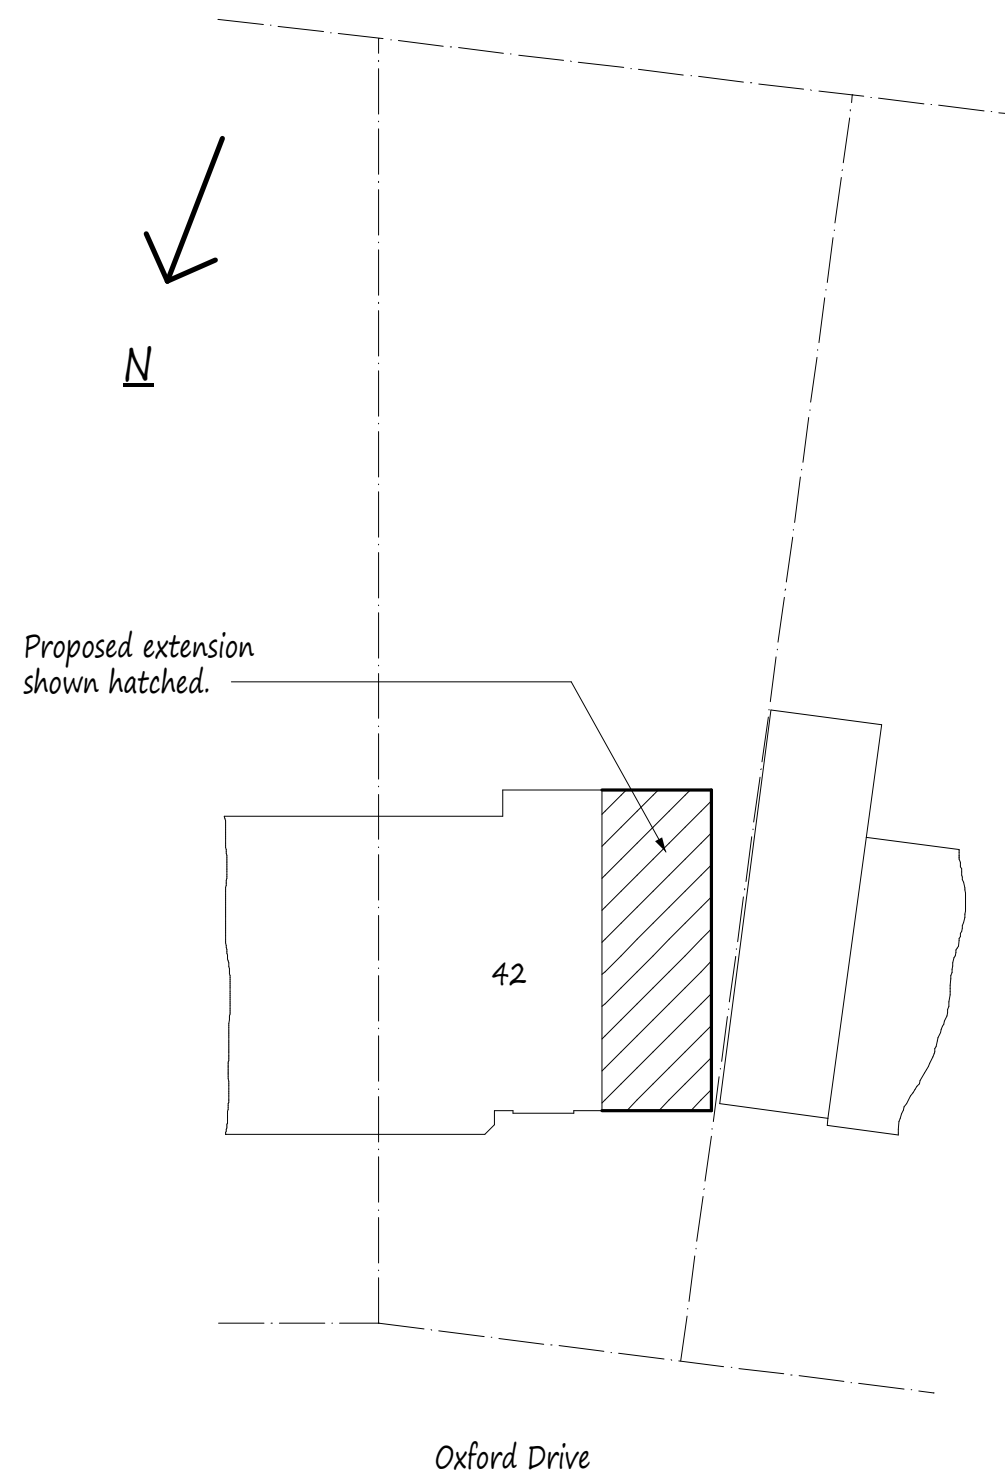

Site Plan scale 1:200

A		
	Date	Revisions
Copyright		
Pottle & Co Ltd Building Design & Management Services		
Suite A 128 Manor Way Ruislip Middlesex HA4 8HR		
Tel: 01895 622800 www.pottle.uk.com		
Client Mr & Mrs Joshi		
Job Title 42 Oxford Drive South Ruislip Middlesex		
Drawing Title Proposed Single Storey Side Extension and Loft Conversion		
Scale 1:50. 100. 200		
Date June 2019		Drawn by MDP
Drg No. 4222/02		