

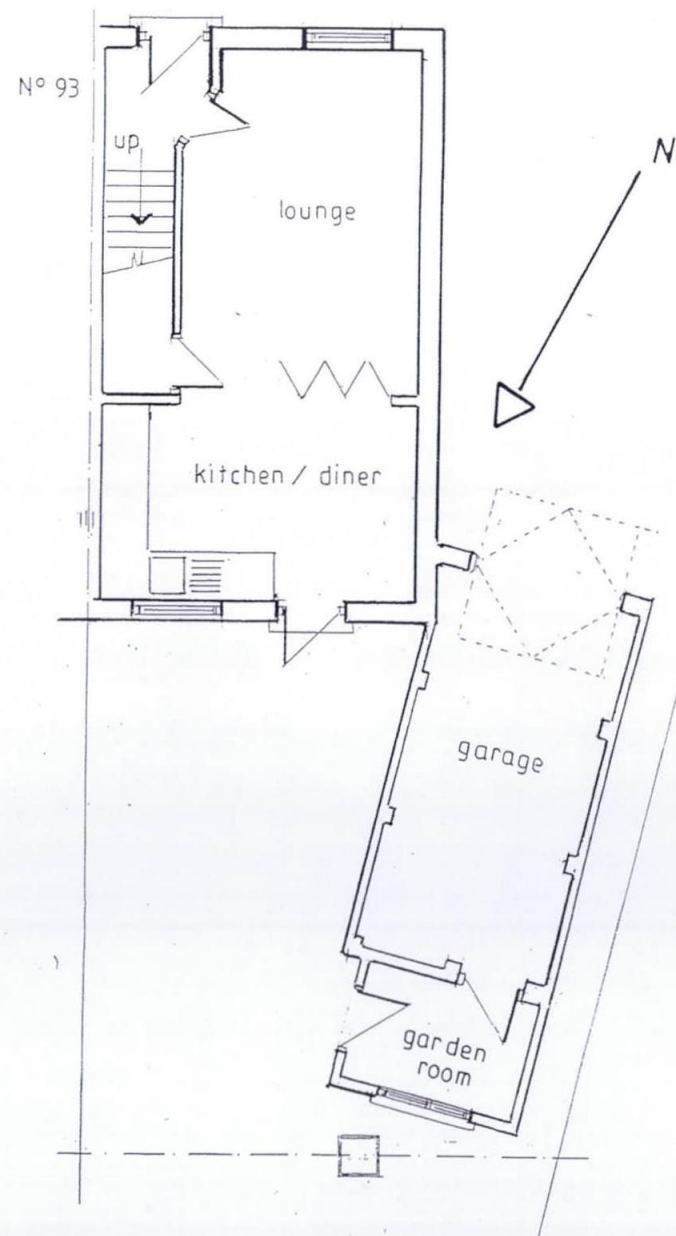


GROUND FLOOR

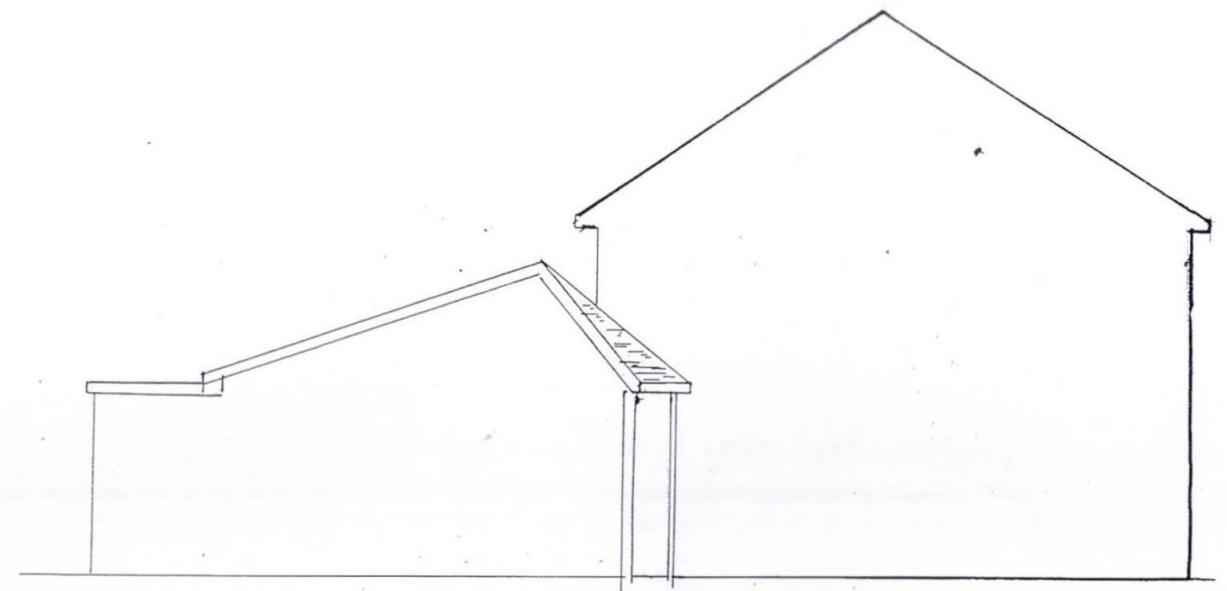


ROOF PLAN

1:200

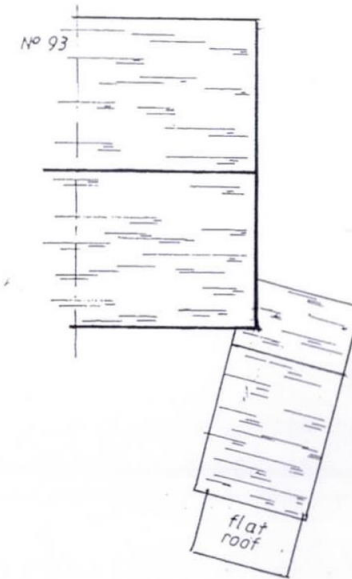

SIDE ELEVATION

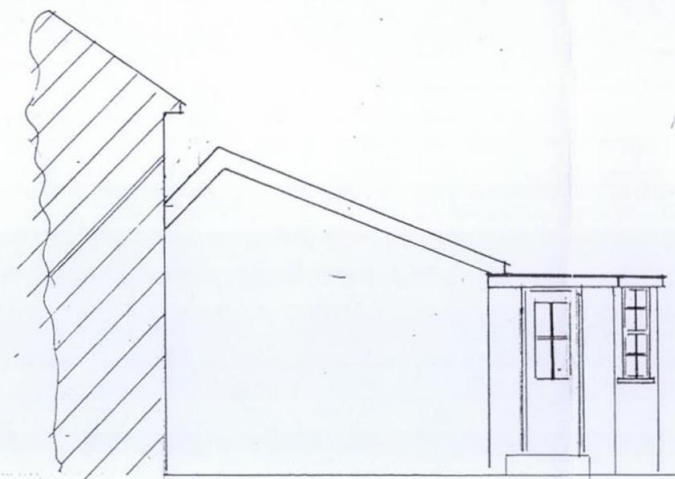

EAST PROFILE



REAR ELEVATION

0 1 2 3 4 5 6 7 8m
SCALE BAR 1:100

VIADUCT SURVEYING SERVICES
40 MANOR COURT ROAD
HANWELL
LONDON W7 3EL
TELEPHONE: 0208 579 3098 MOBILE: 07850 280262

Revisions:

Job Title: 91, TELFORD WAY, HAYES, UB4 9TH

Drawing Title: PLANS & ELEVATIONS "AS EXISTING"

Scale: 1:100 & 1:200
Date: FEBRUARY 2021
Drawn: DRS

HLDN 21022/1