




GROUND FLOOR

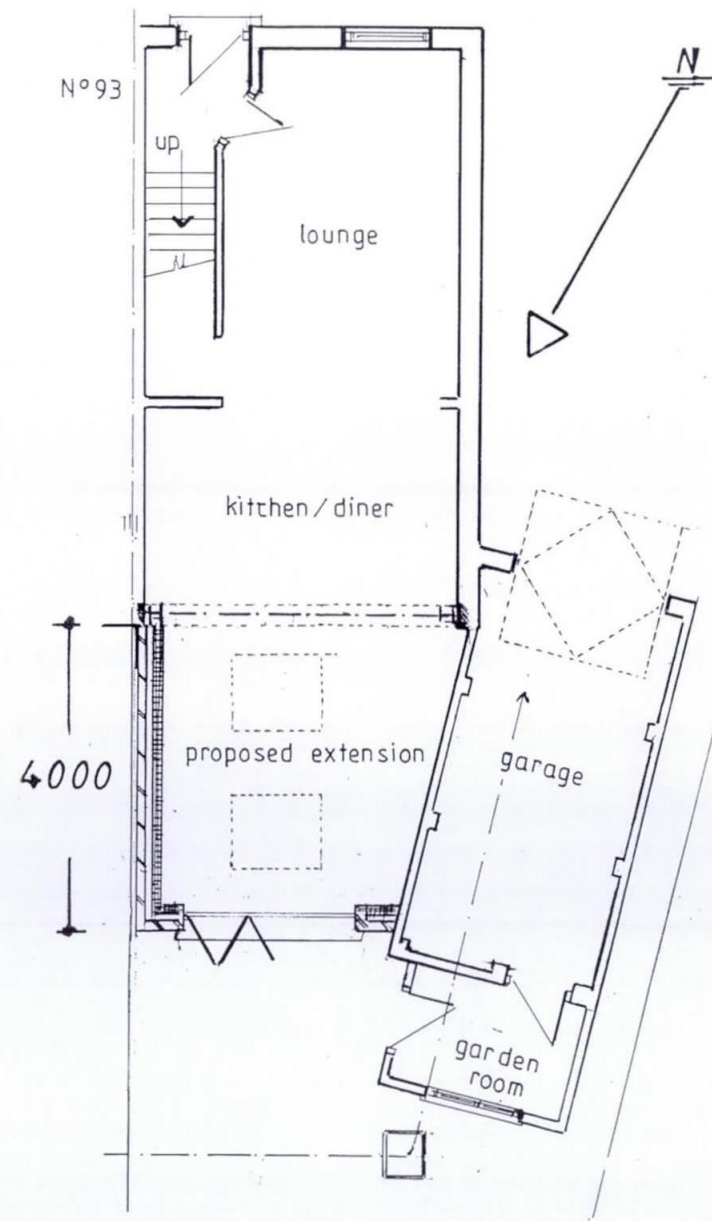

0 1 2 3 4 5 6 7 8m
SCALE BAR 1:100

ROOF PLAN


1:200

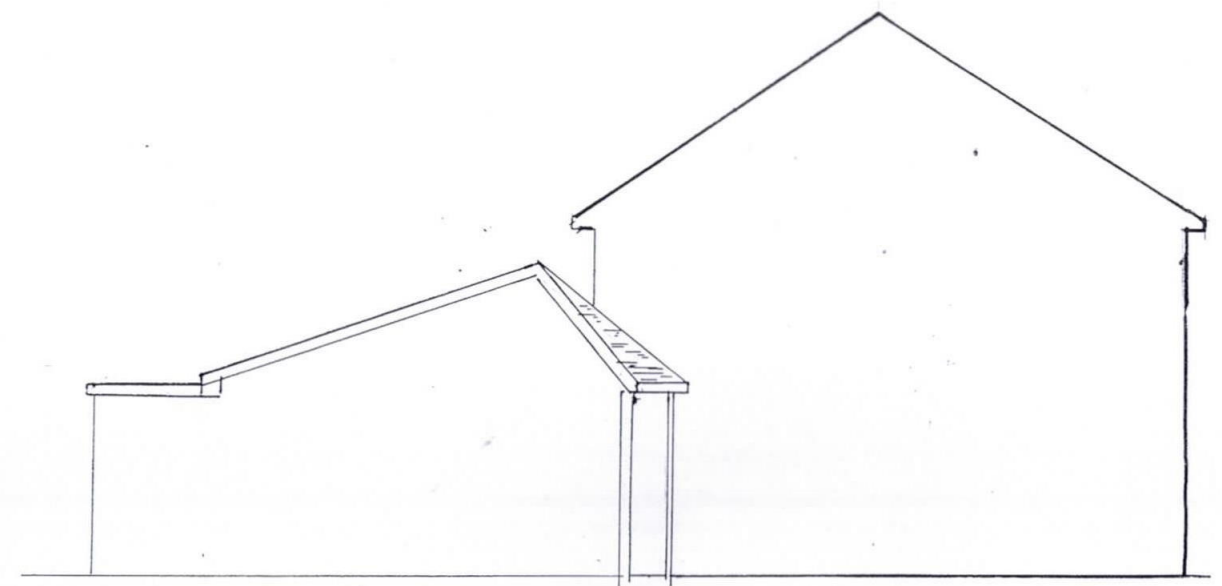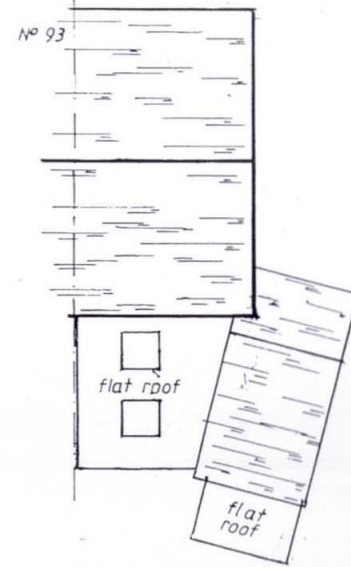

SIDE ELEVATION

All materials used in the construction of the external work shall be of a similar appearance to those used in the construction of the exterior of the existing dwelling house

Maximum height of proposed extension including Roof Lights measured from natural ground level is not to exceed 3.0m and the height of the eaves of the proposed extension measured externally from the natural ground is not to exceed 2.8m.

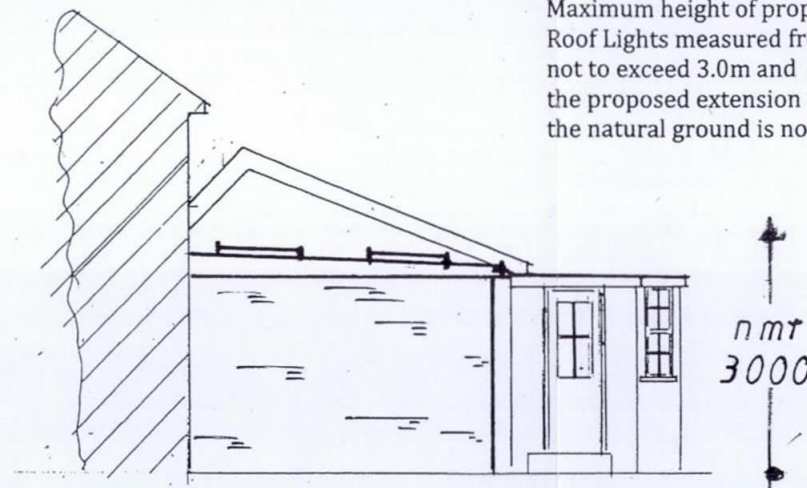

4000
EAST PROFILE ELEVATION



3300
REAR ELEVATION

VIADUCT SURVEYING SERVICES
40 MANOR COURT ROAD
HANWELL
LONDON W7 3EL
TELEPHONE: 0208 579 3098 MOBILE: 07850 280262

Revisions:

Job Title: 91, TELFORD WAY, HAYES, UB4 9TH

Drawing Title: PLANS & ELEVATIONS "AS PROPOSED"

Scale: 1:100 & 1:200
Date: FEBRUARY 2021
Drawn: DRS

HLDN 21022/2