



SCALE BAR
1:100




LOCATION PLAN
SCALE 1:1250

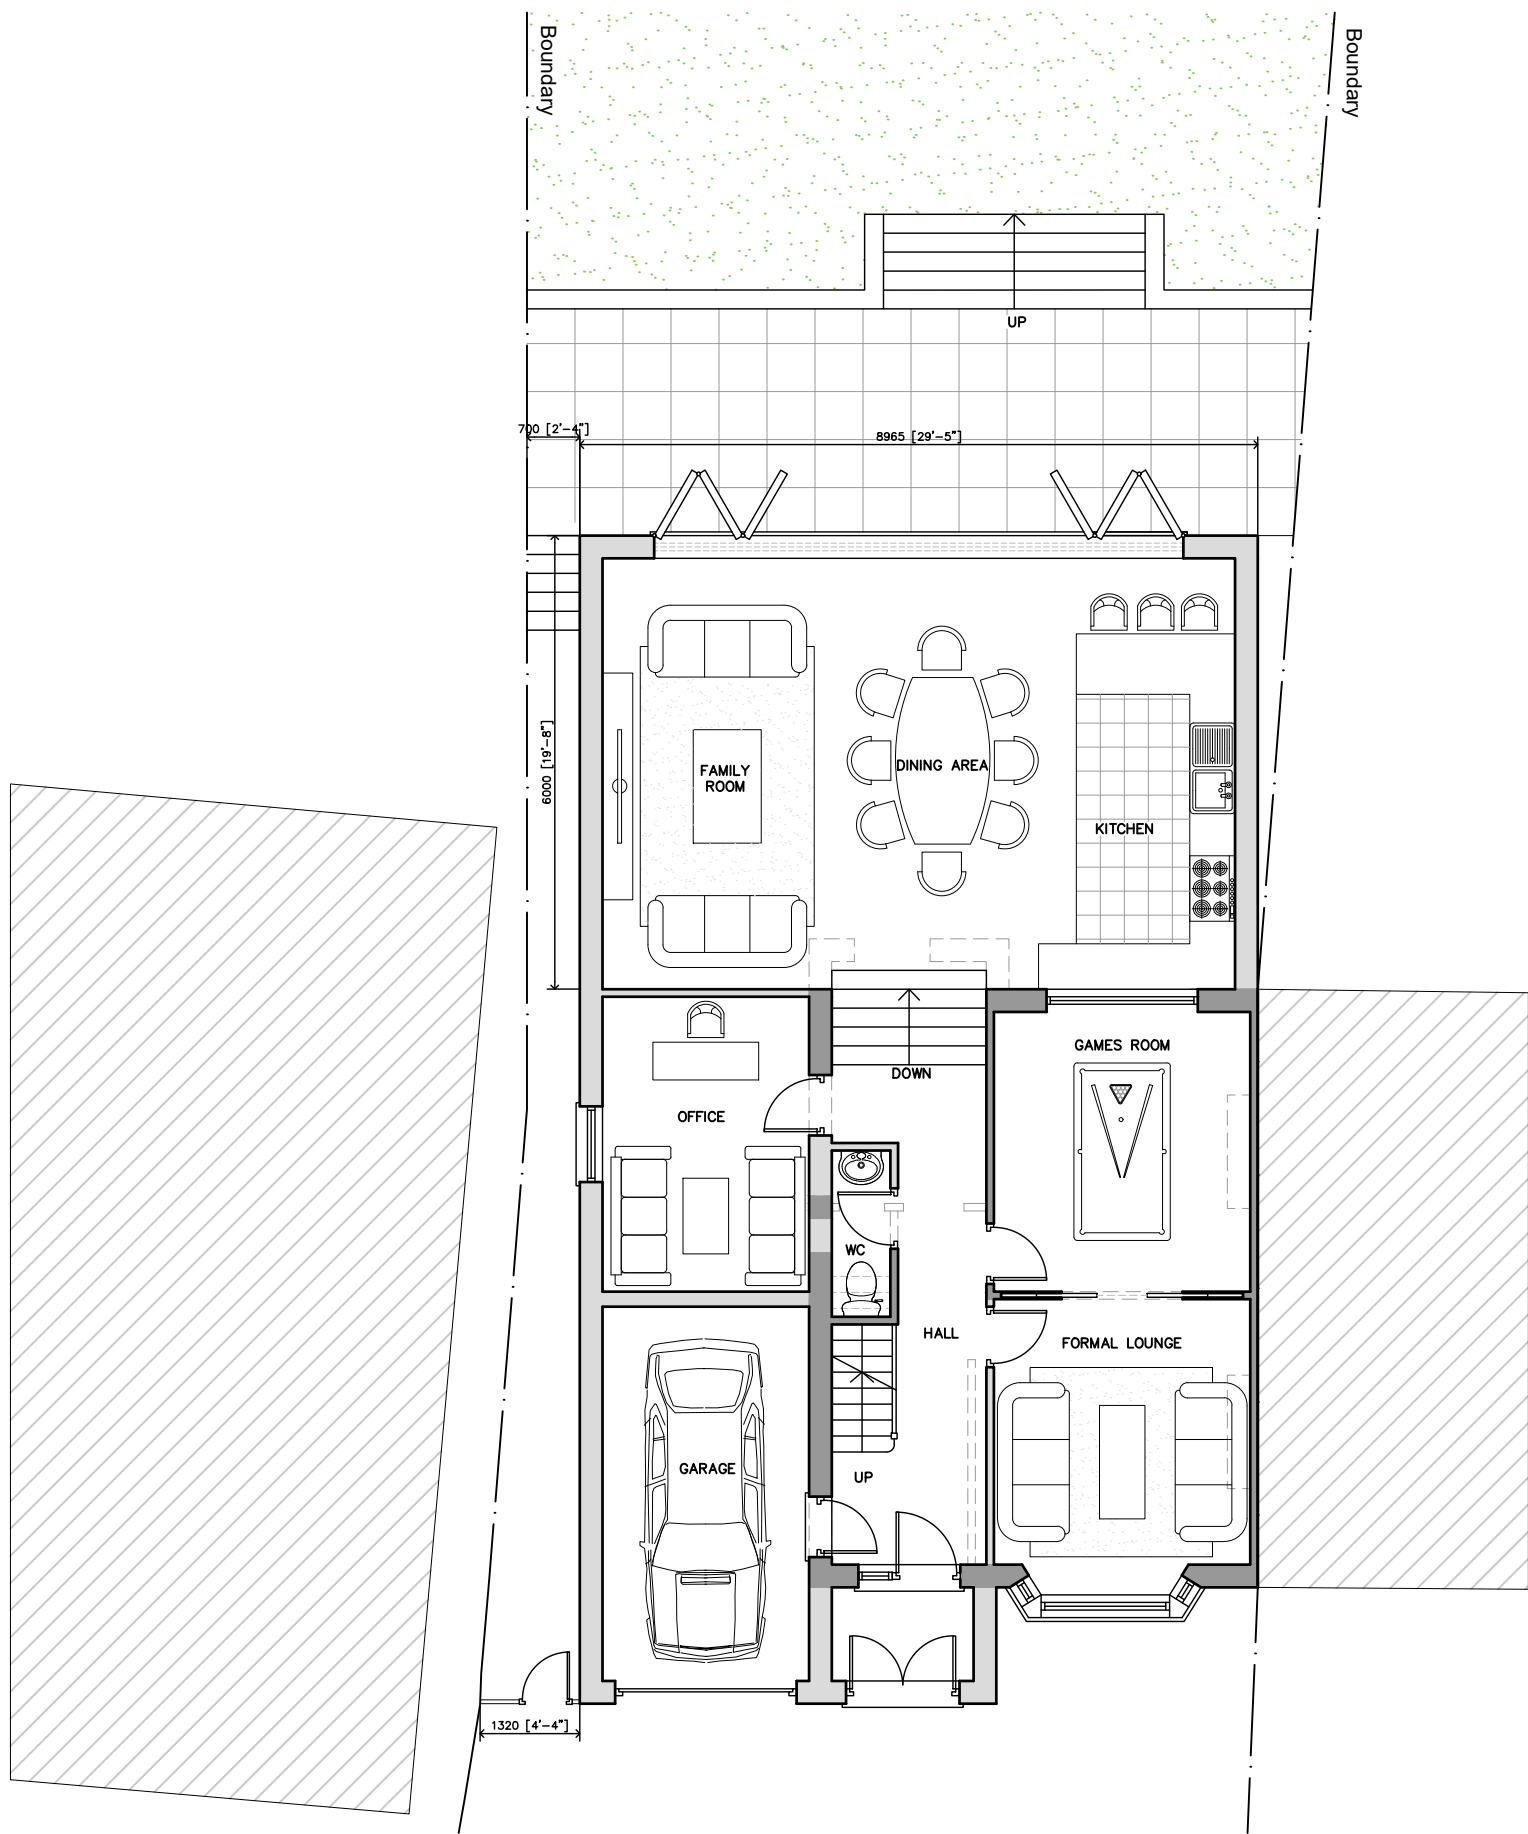

PROPOSED GROUND FLOOR PLAN

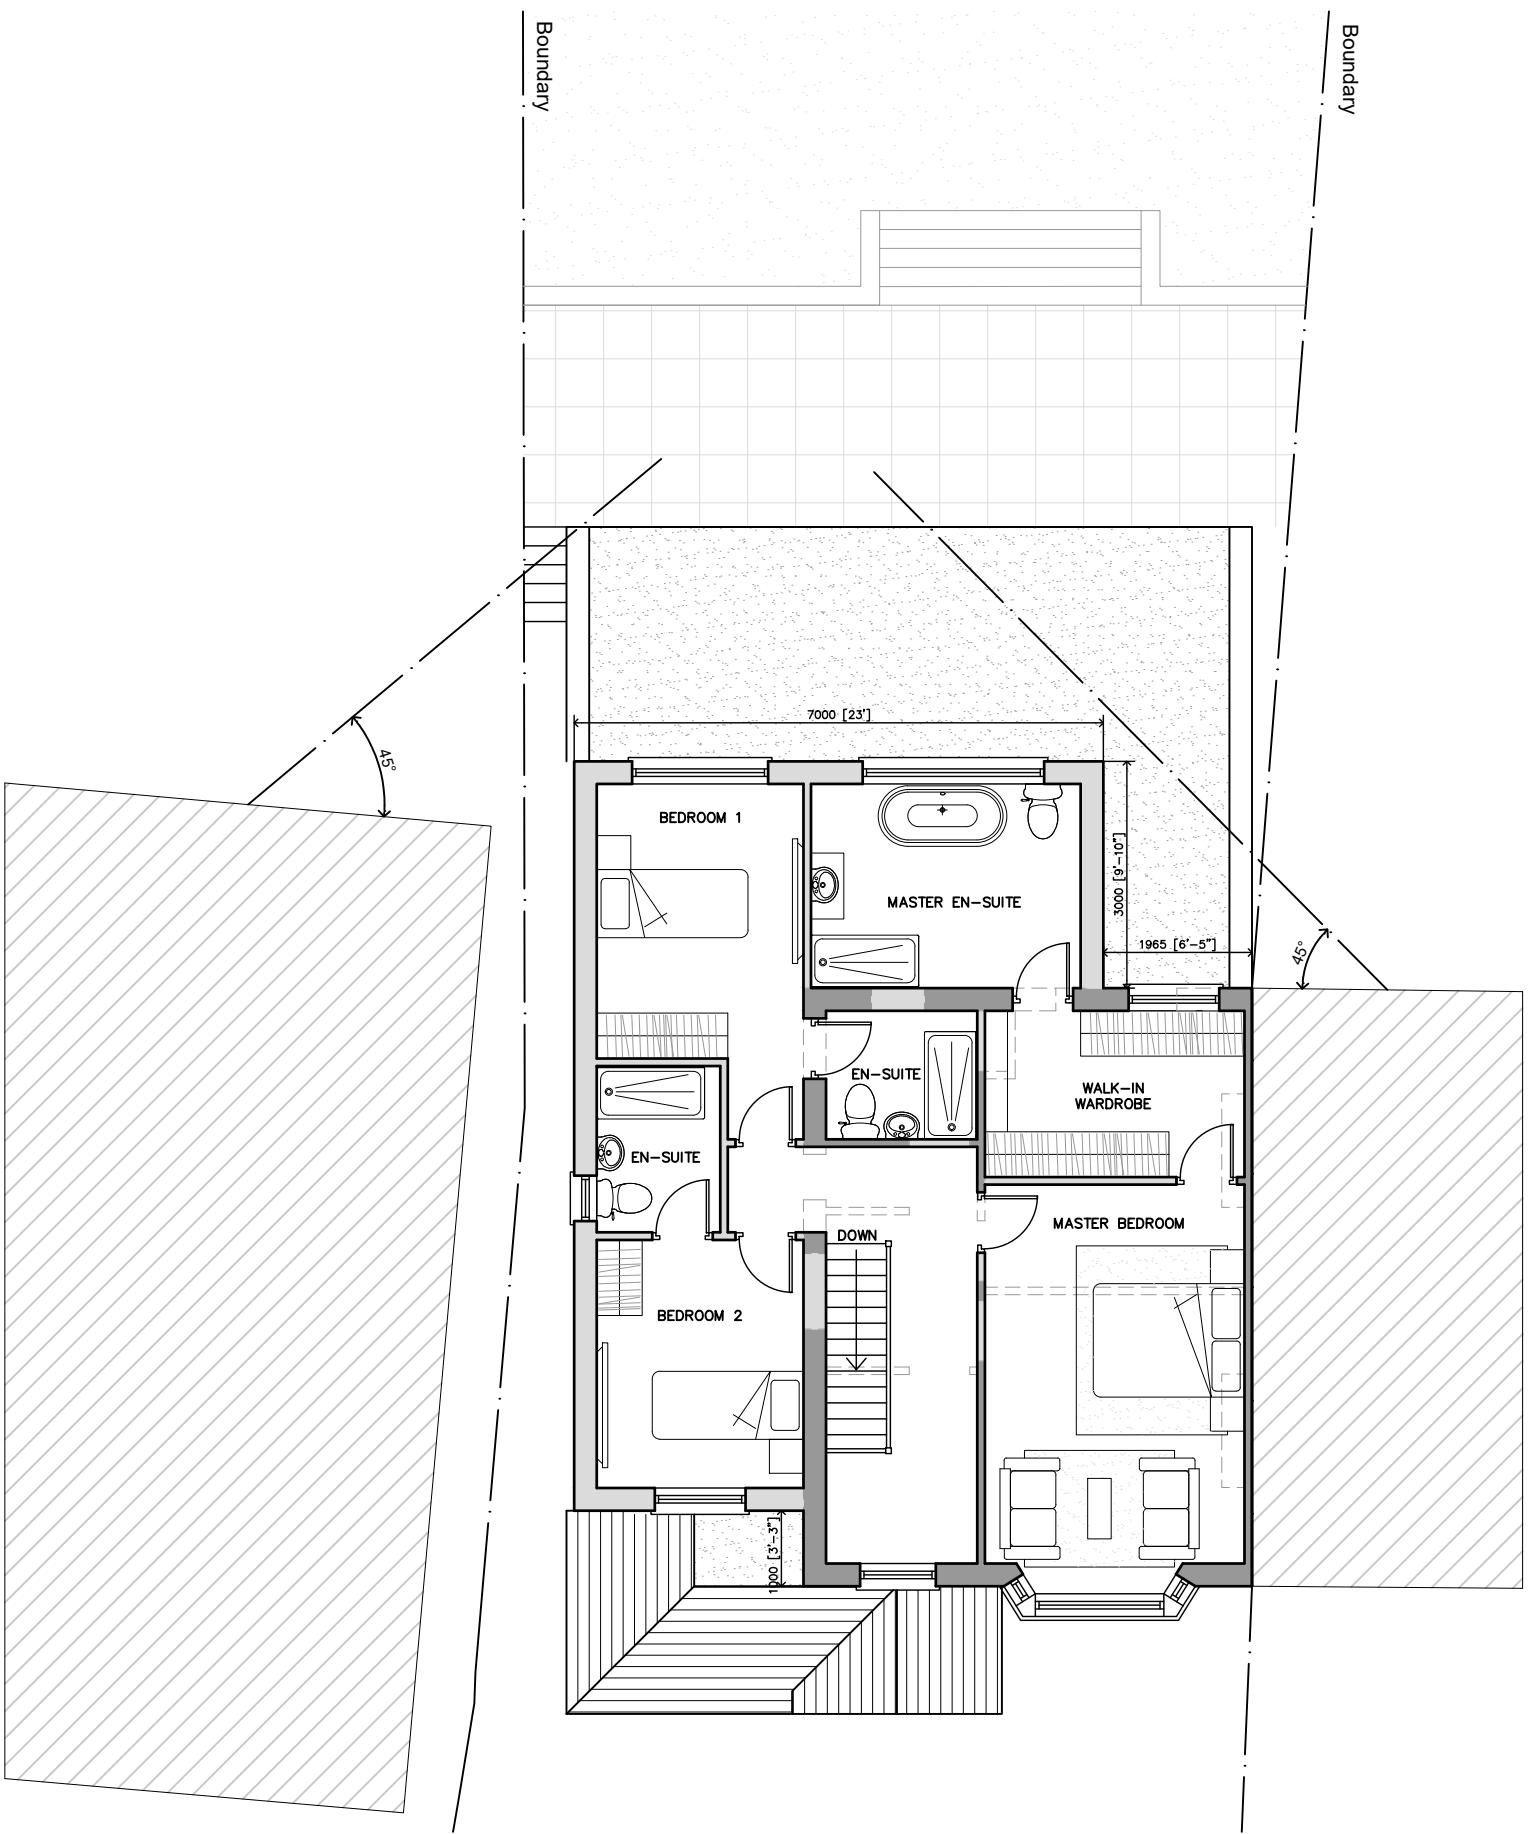

PROPOSED FIRST FLOOR PLAN

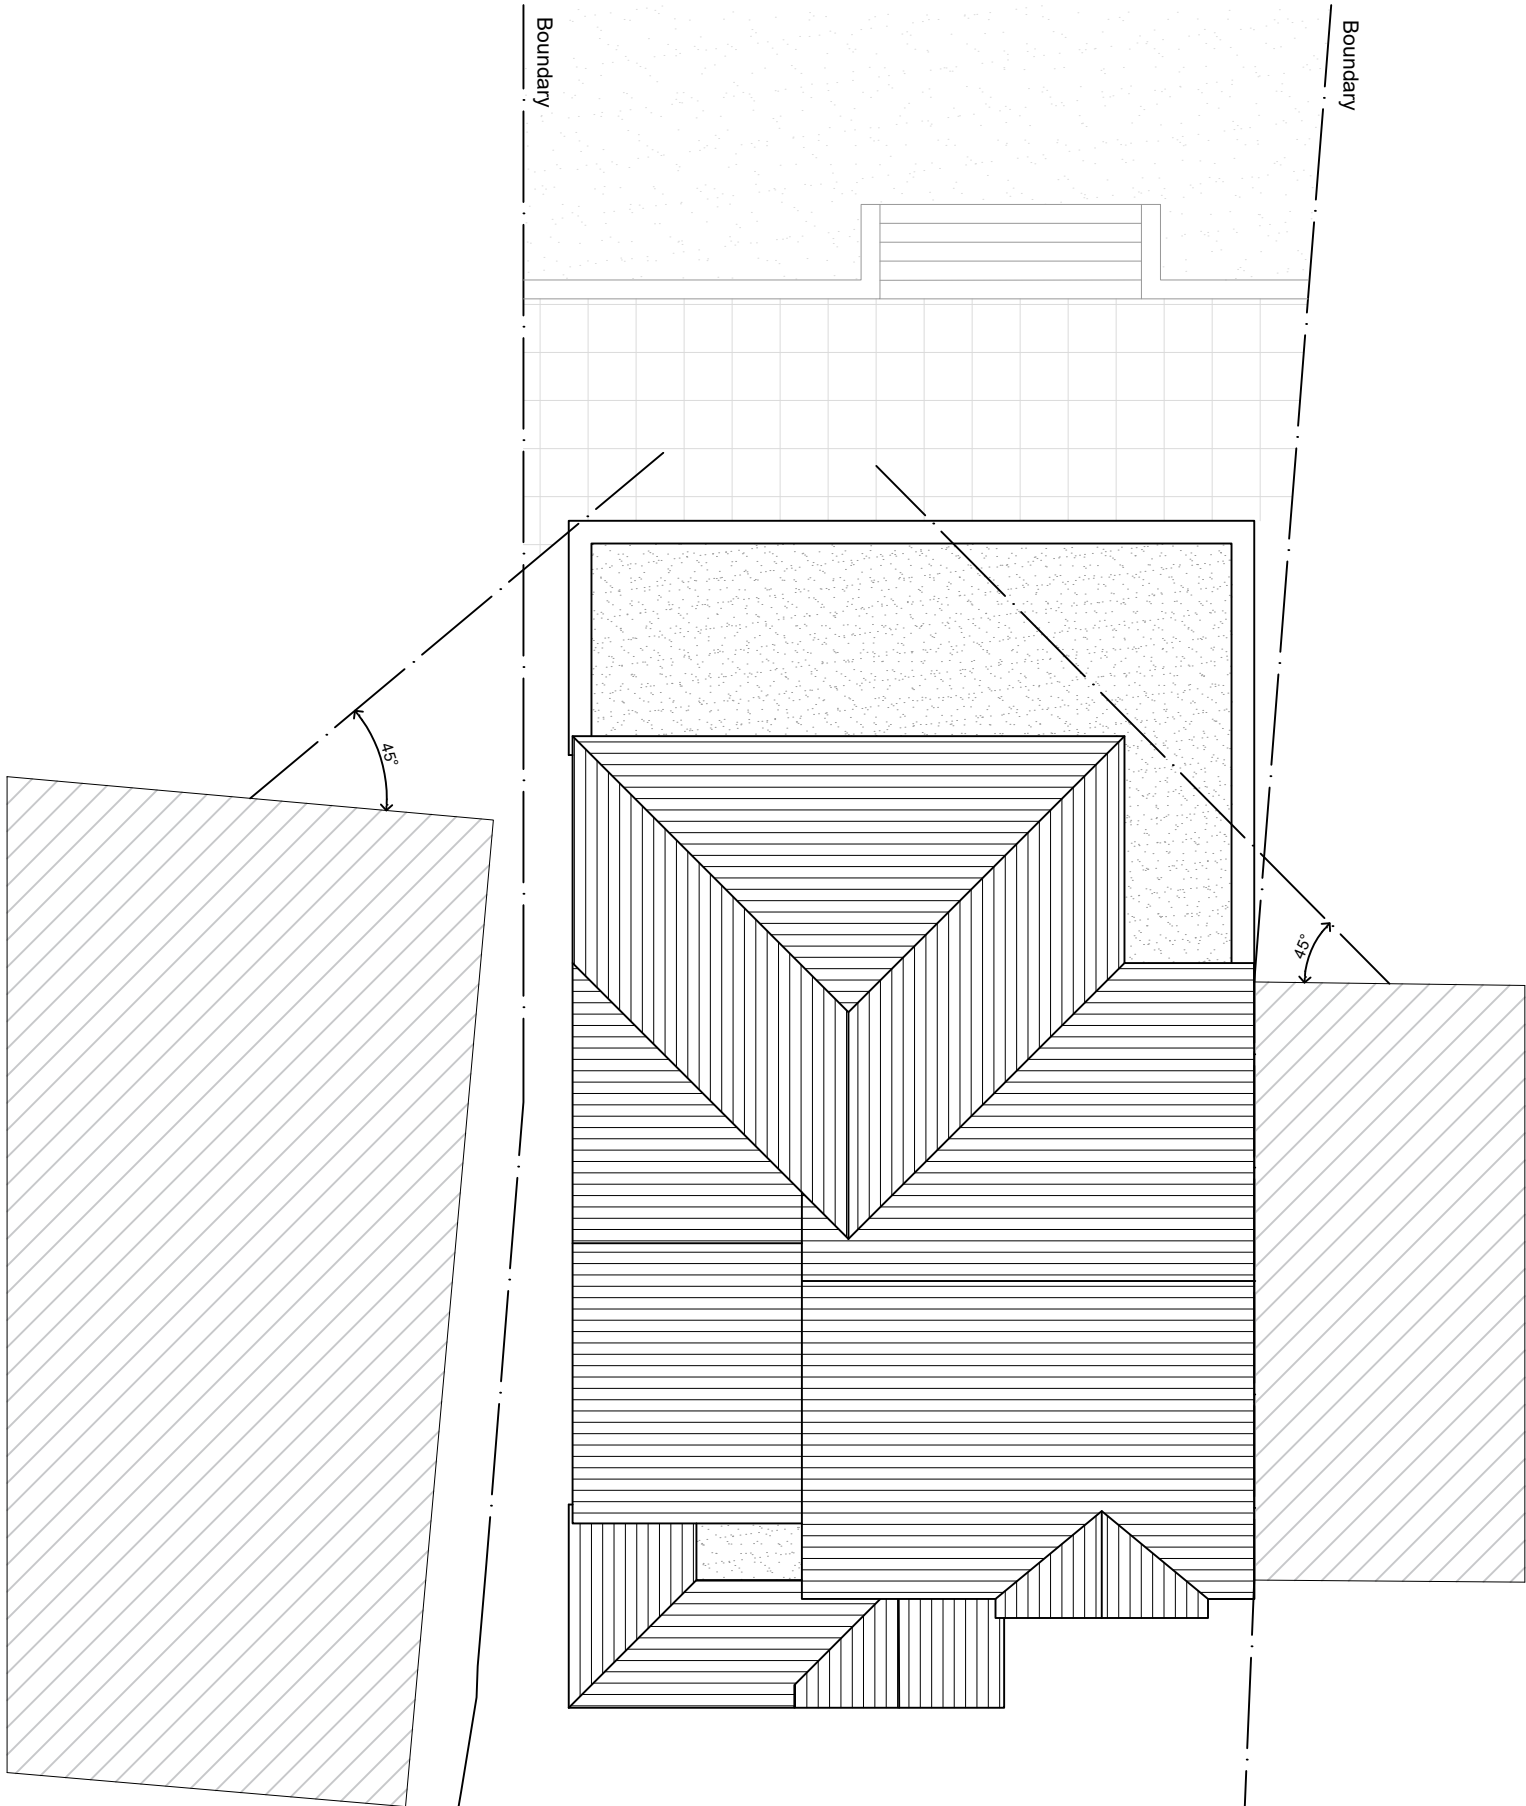

PROPOSED ROOF PLAN

Rev	Date	Description	Init.
-----	------	-------------	-------

Client

MR SIDHU

Project Title
PROPOSED EXTENSIONS & ALTERATIONS
TO EXISTING DWELLING
72 LONG LANE, HILLINGDON, UB10 0EQ

Drawing Title

PROPOSED PLANS

Cad File	Sheet Size	Scale
P001	A1	1:100
Drawn by	Drawing Date	Approved by
KP	MAR 2020	NJ
Project No.	Drawing No.	Revision
1773	P301	—

Juttla Architects

2-4 High Street Ruislip
Middlesex HA4 7AR
t 01923 840077 f 01923 840078
info@juttla-architects.com
juttla-architects.com

This drawing is property of Juttla Architects Ltd ©
and must not be copied or otherwise reproduced. All
dimensions must be checked on site before
commencing work. No dimensions to be scaled from
this drawing. This drawing was produced using
AutoCad 2016.

PLANNING ISSUE