





LOCATION PLAN  
SCALE 1:1250


- EXISTING WALLS
- PROPOSED WALLS

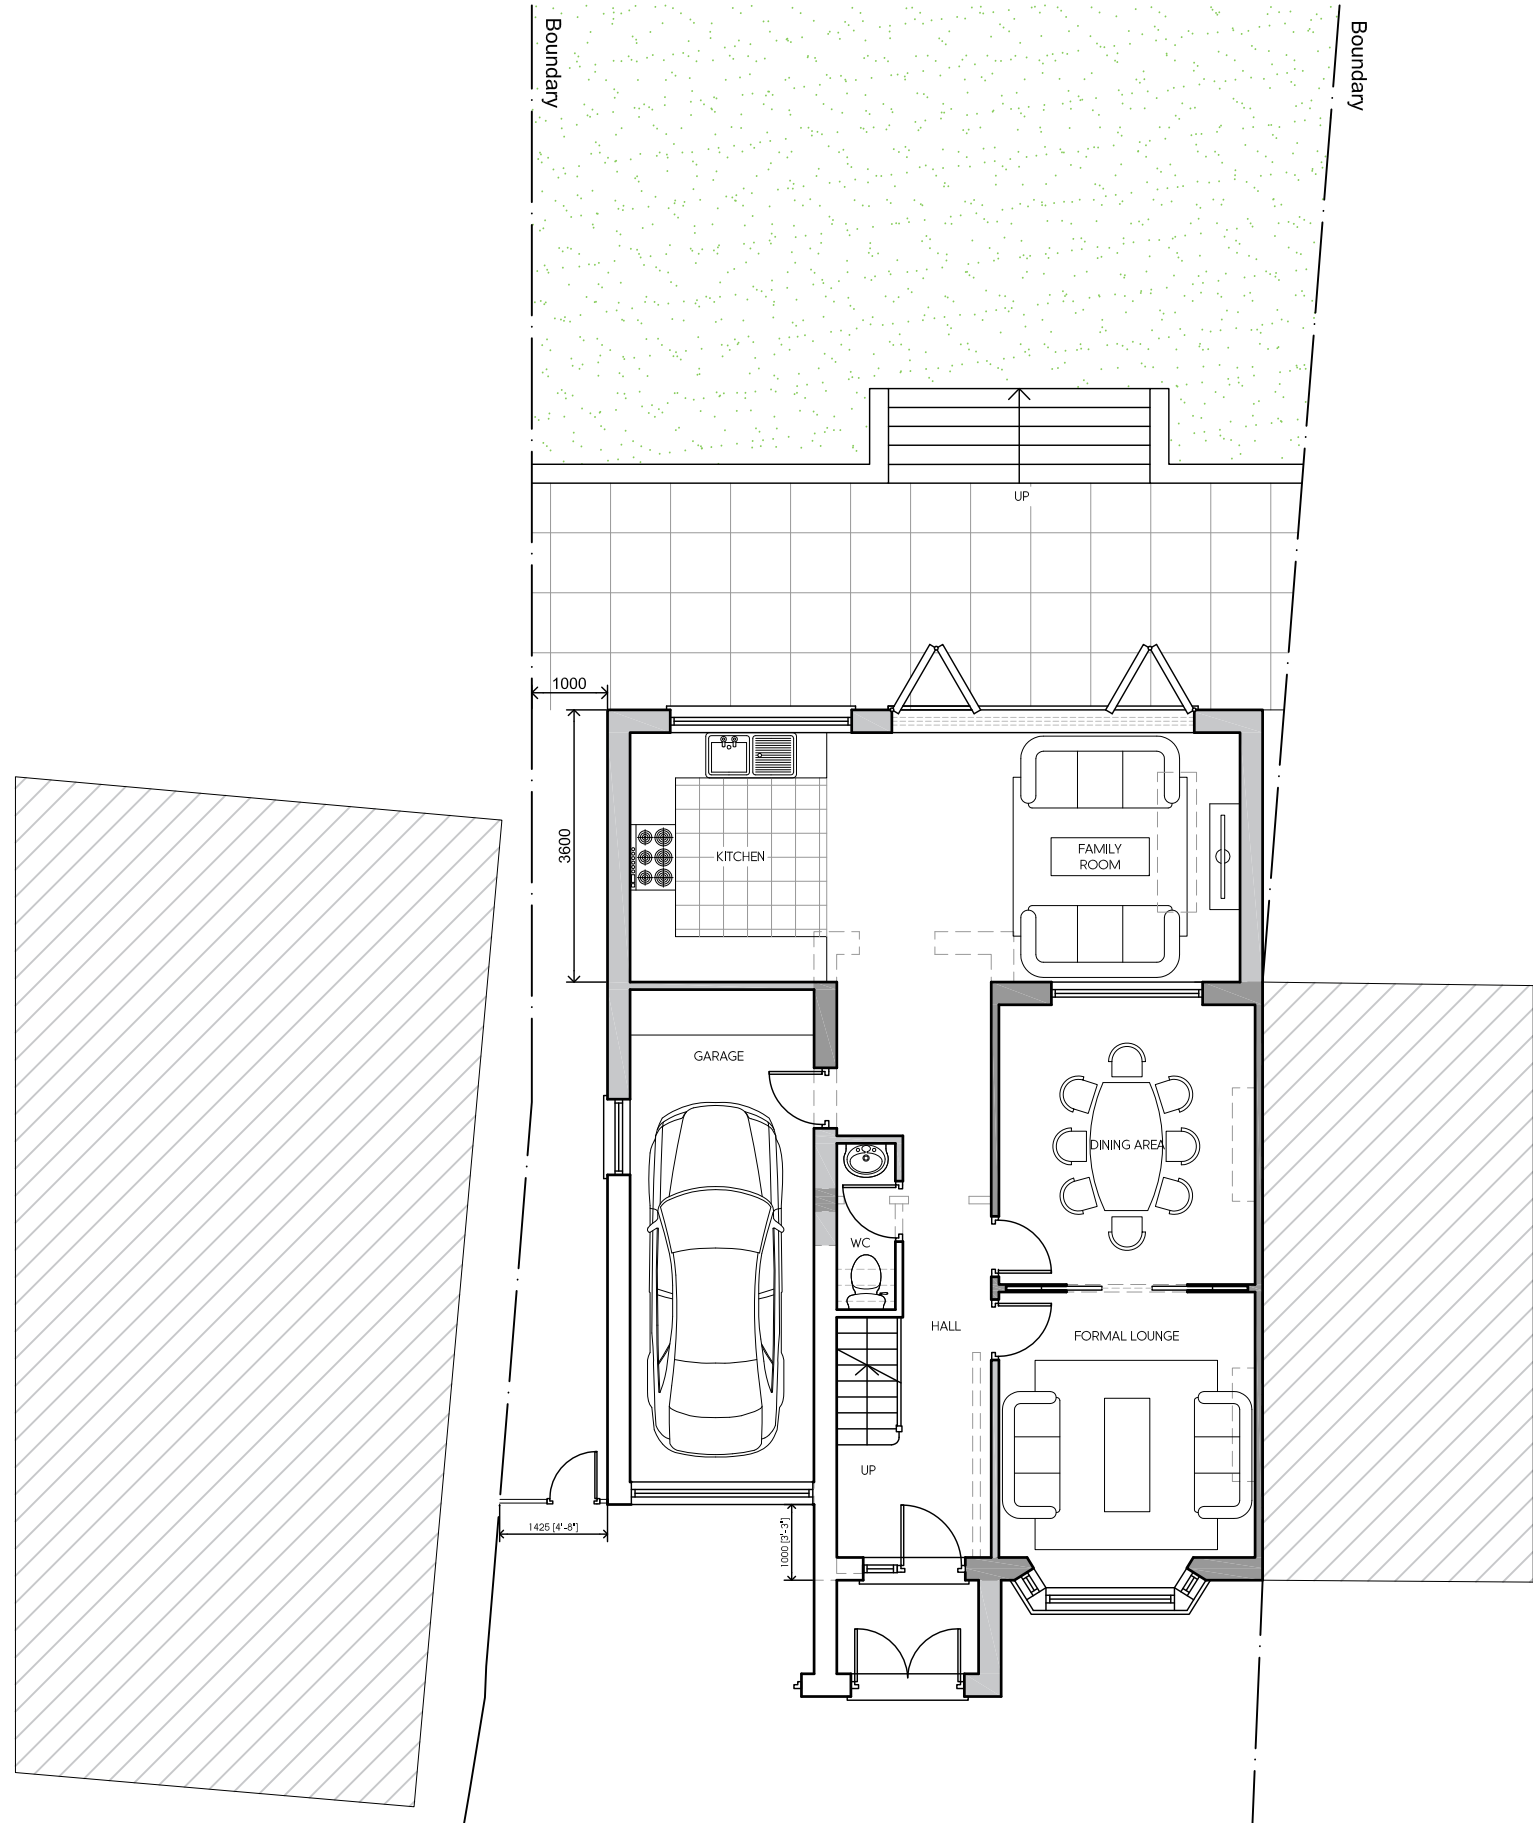

PROPOSED GROUND FLOOR PLAN

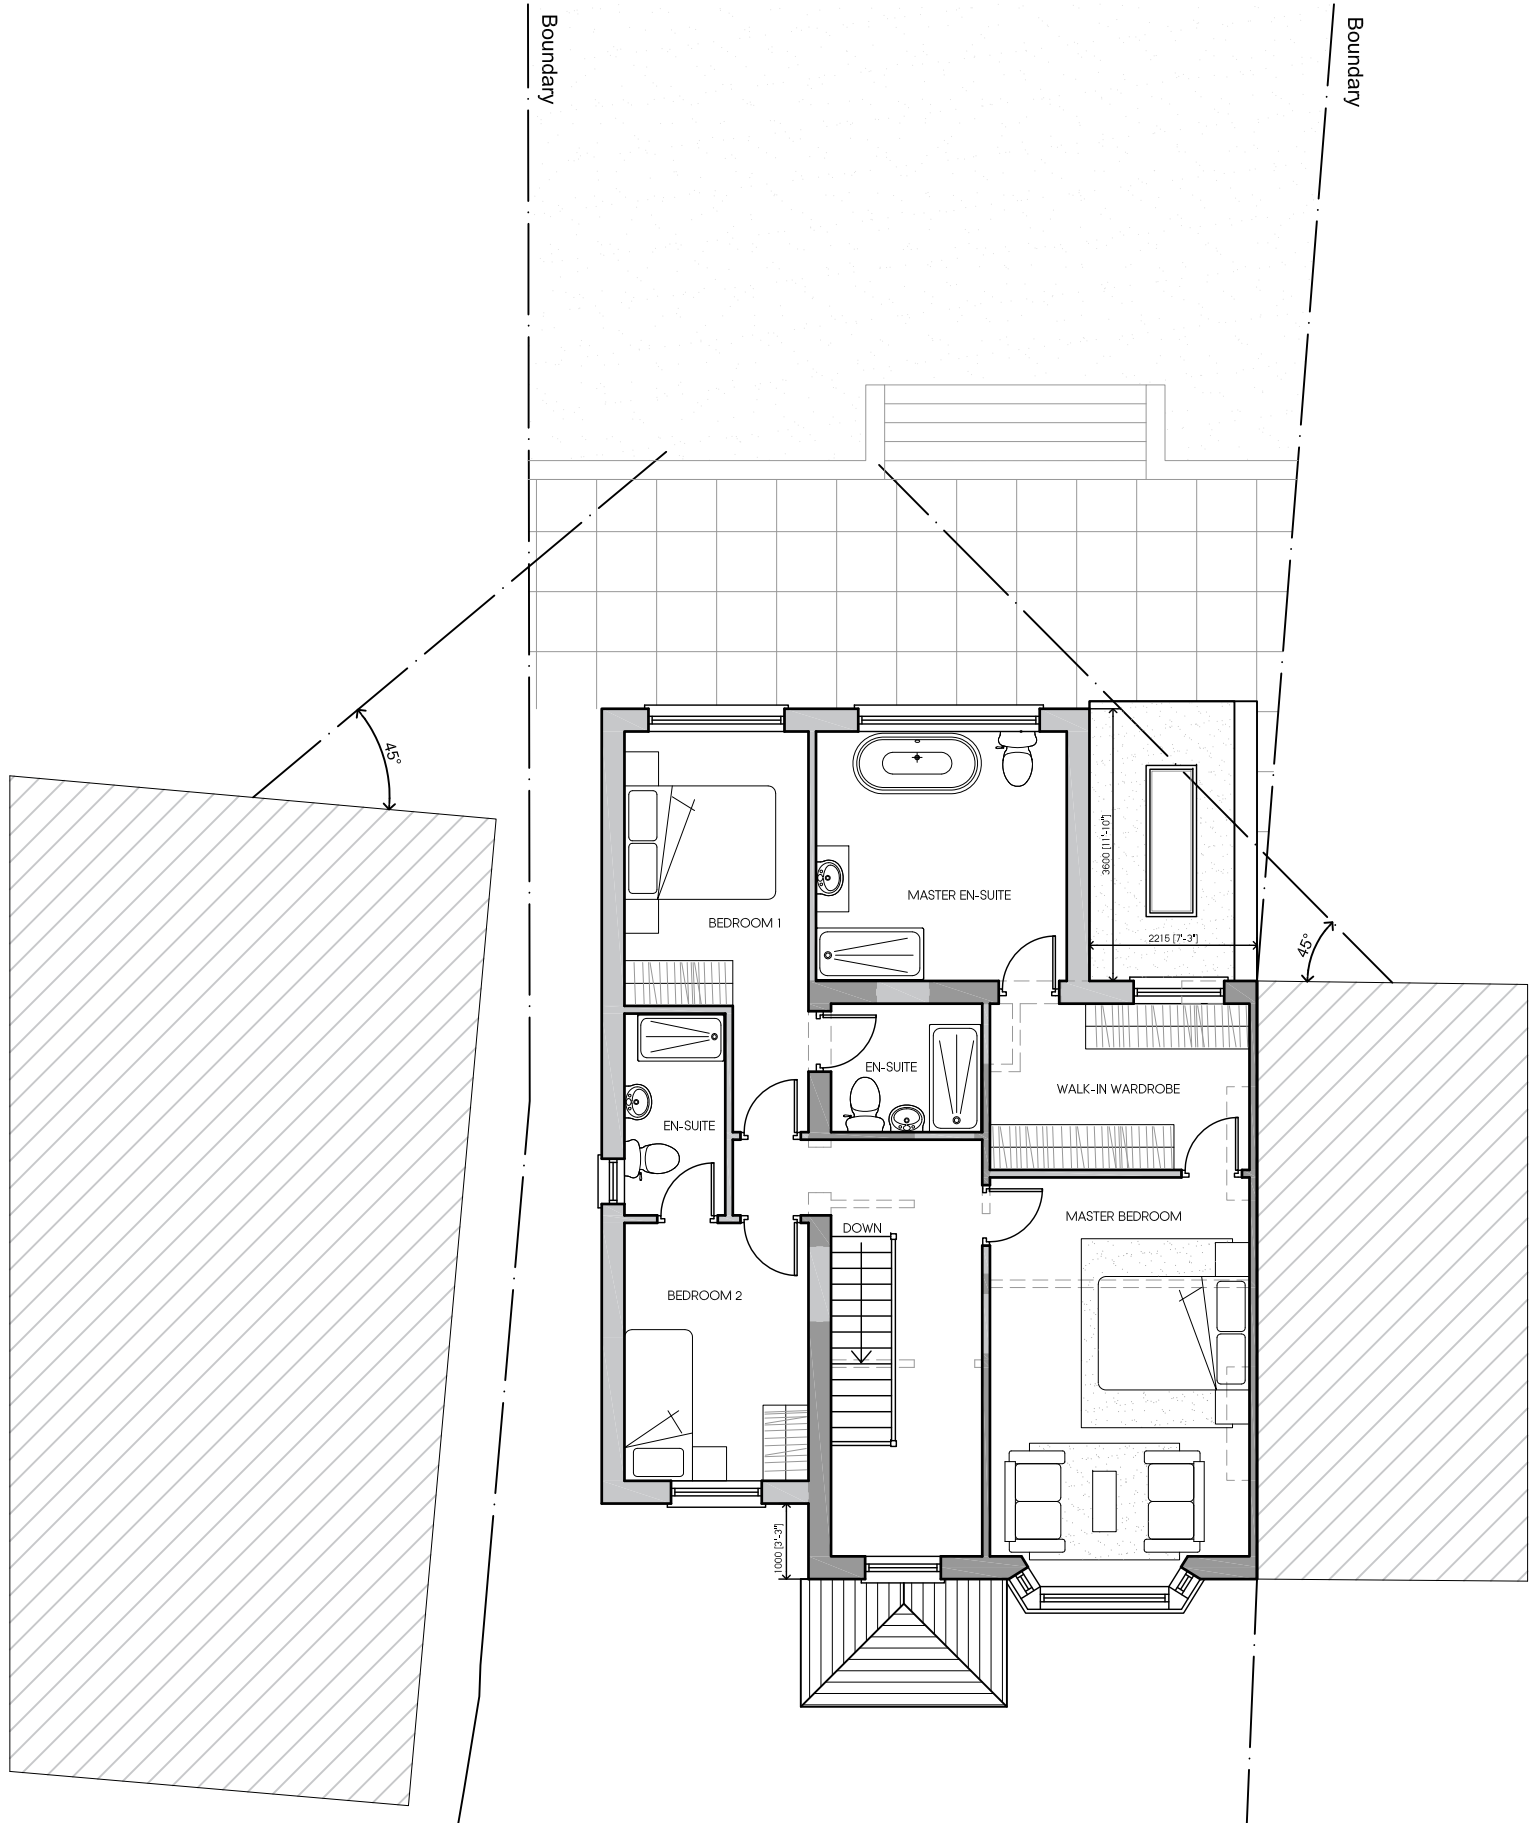

PROPOSED FIRST FLOOR PLAN

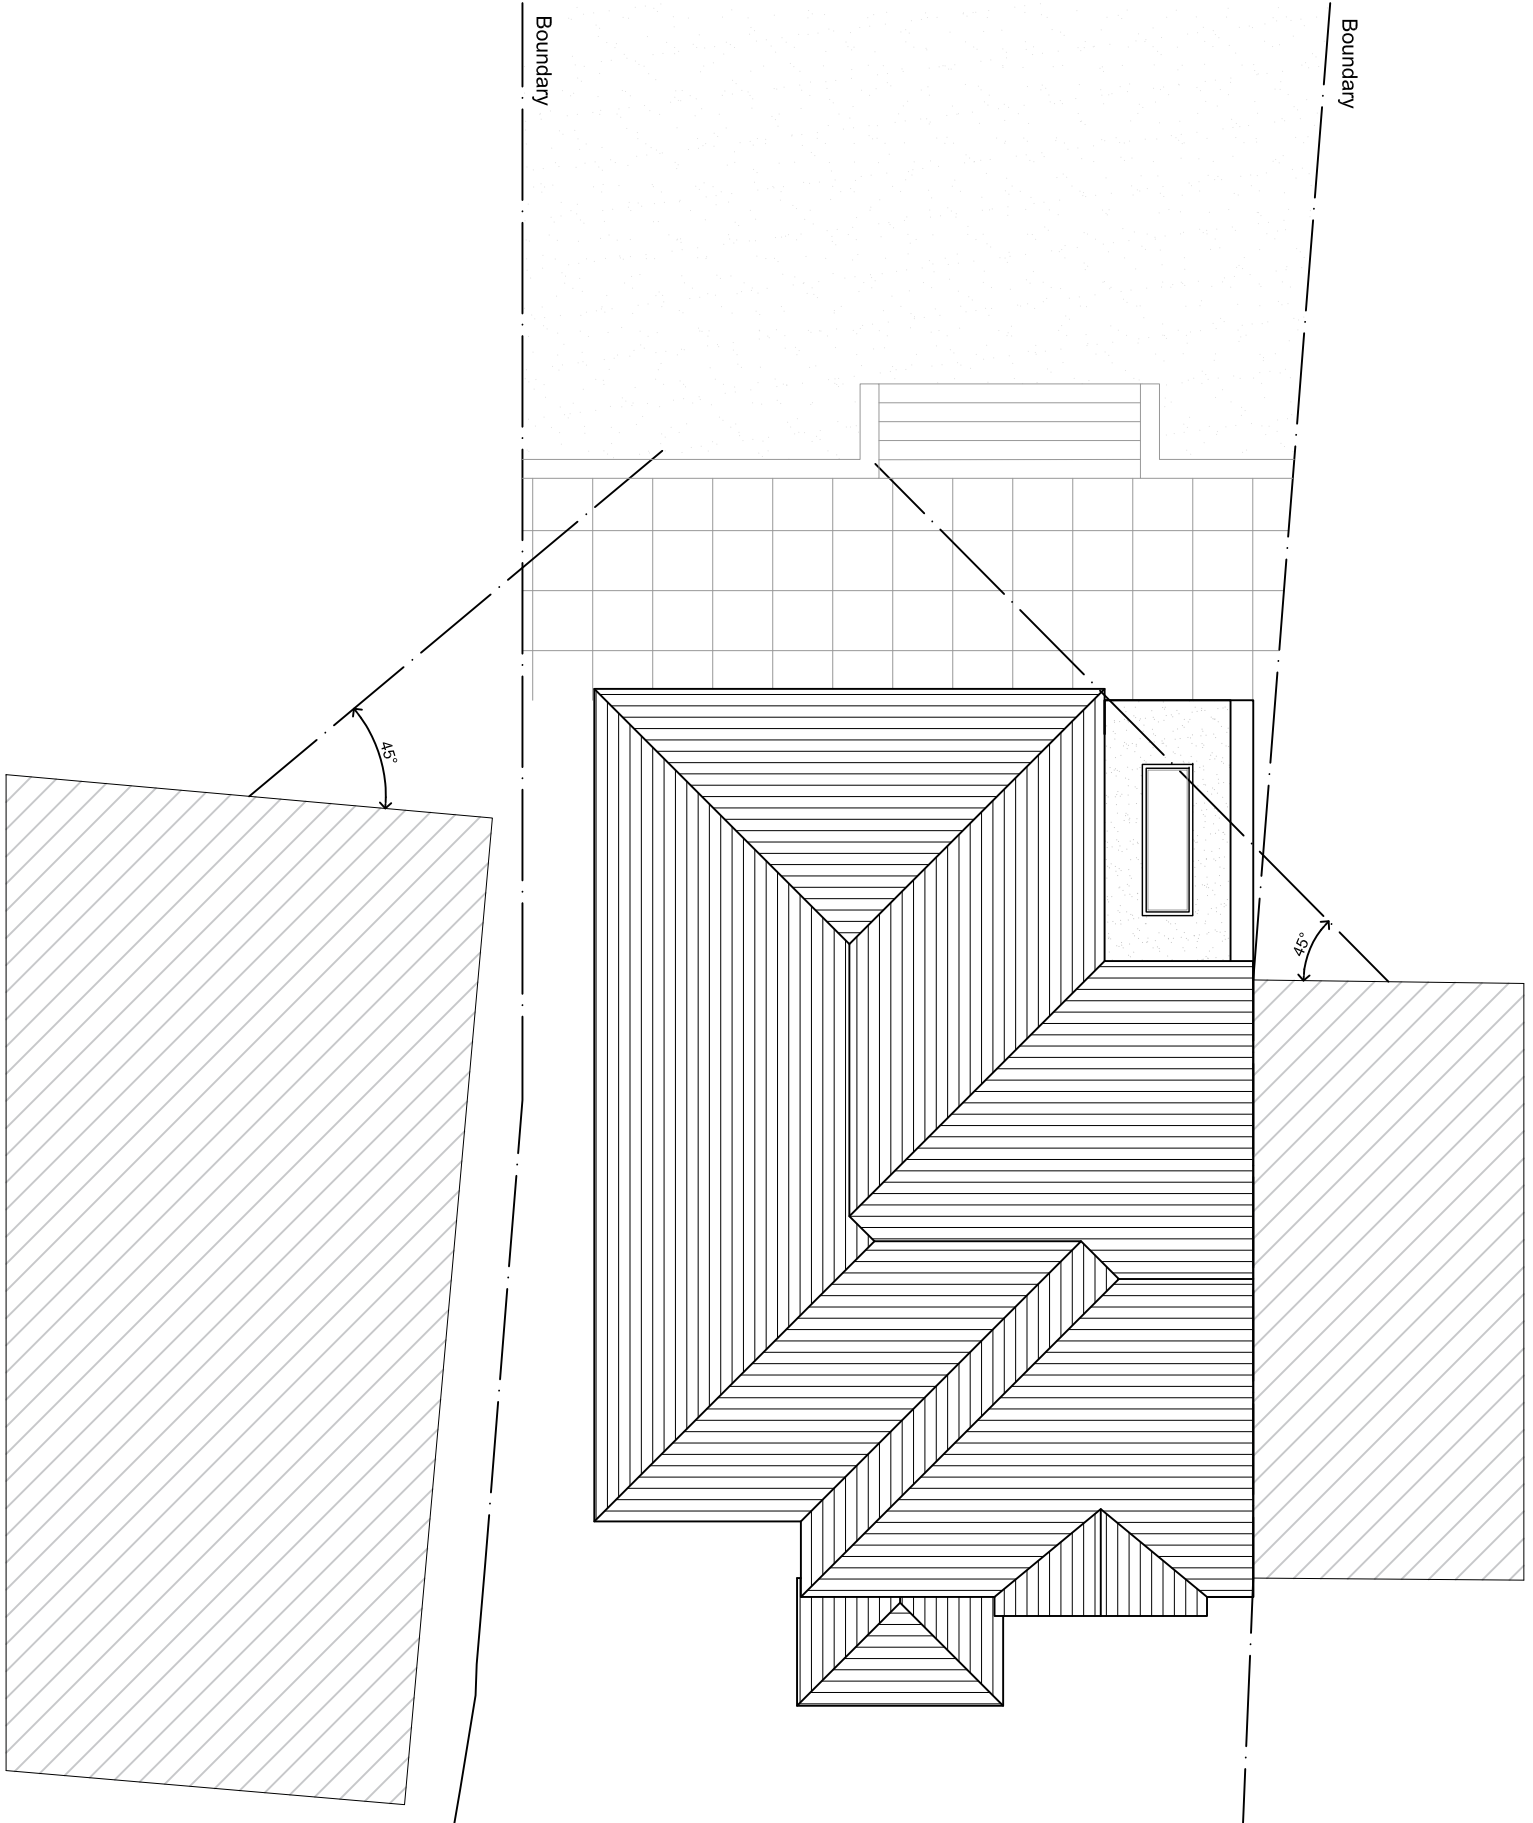

PROPOSED ROOF PLAN

|     |          |                          |       |
|-----|----------|--------------------------|-------|
| B   | 09.09.20 | AMENDED FOR PLANNING     | KP    |
| A   | 17.07.20 | AMENDED TO SUIT COMMENTS | KP    |
| Rev | Date     | Description              | Init. |

Client

MR SIDHU

Project Title  
PROPOSED EXTENSIONS & ALTERATIONS  
TO EXISTING DWELLING  
72 LONG LANE, HILLINGDON, UB10 0EQ

Drawing Title

PROPOSED PLANS

|             |              |             |
|-------------|--------------|-------------|
| Cad File    | Sheet Size   | Scale       |
| P001        | A1           | 1:100       |
| Drawn by    | Drawing Date | Approved by |
| KP          | MAR 2020     | NU          |
| Project No. | Drawing No.  | Revision    |
| 1773        | P301         | B           |



2-4 High Street Ruimsig  
Middlesex HA4 7AR

T 01923 840077 F 01923 840078  
info@juttla-architects.com  
juttla-architects.com

This drawing is property of Juttla Architects Ltd © and must not be  
copied or otherwise reproduced. All dimensions must be checked on  
site before commencing work. No dimensions to be scaled from this  
drawing. This drawing was produced using AutoCad 2016.