




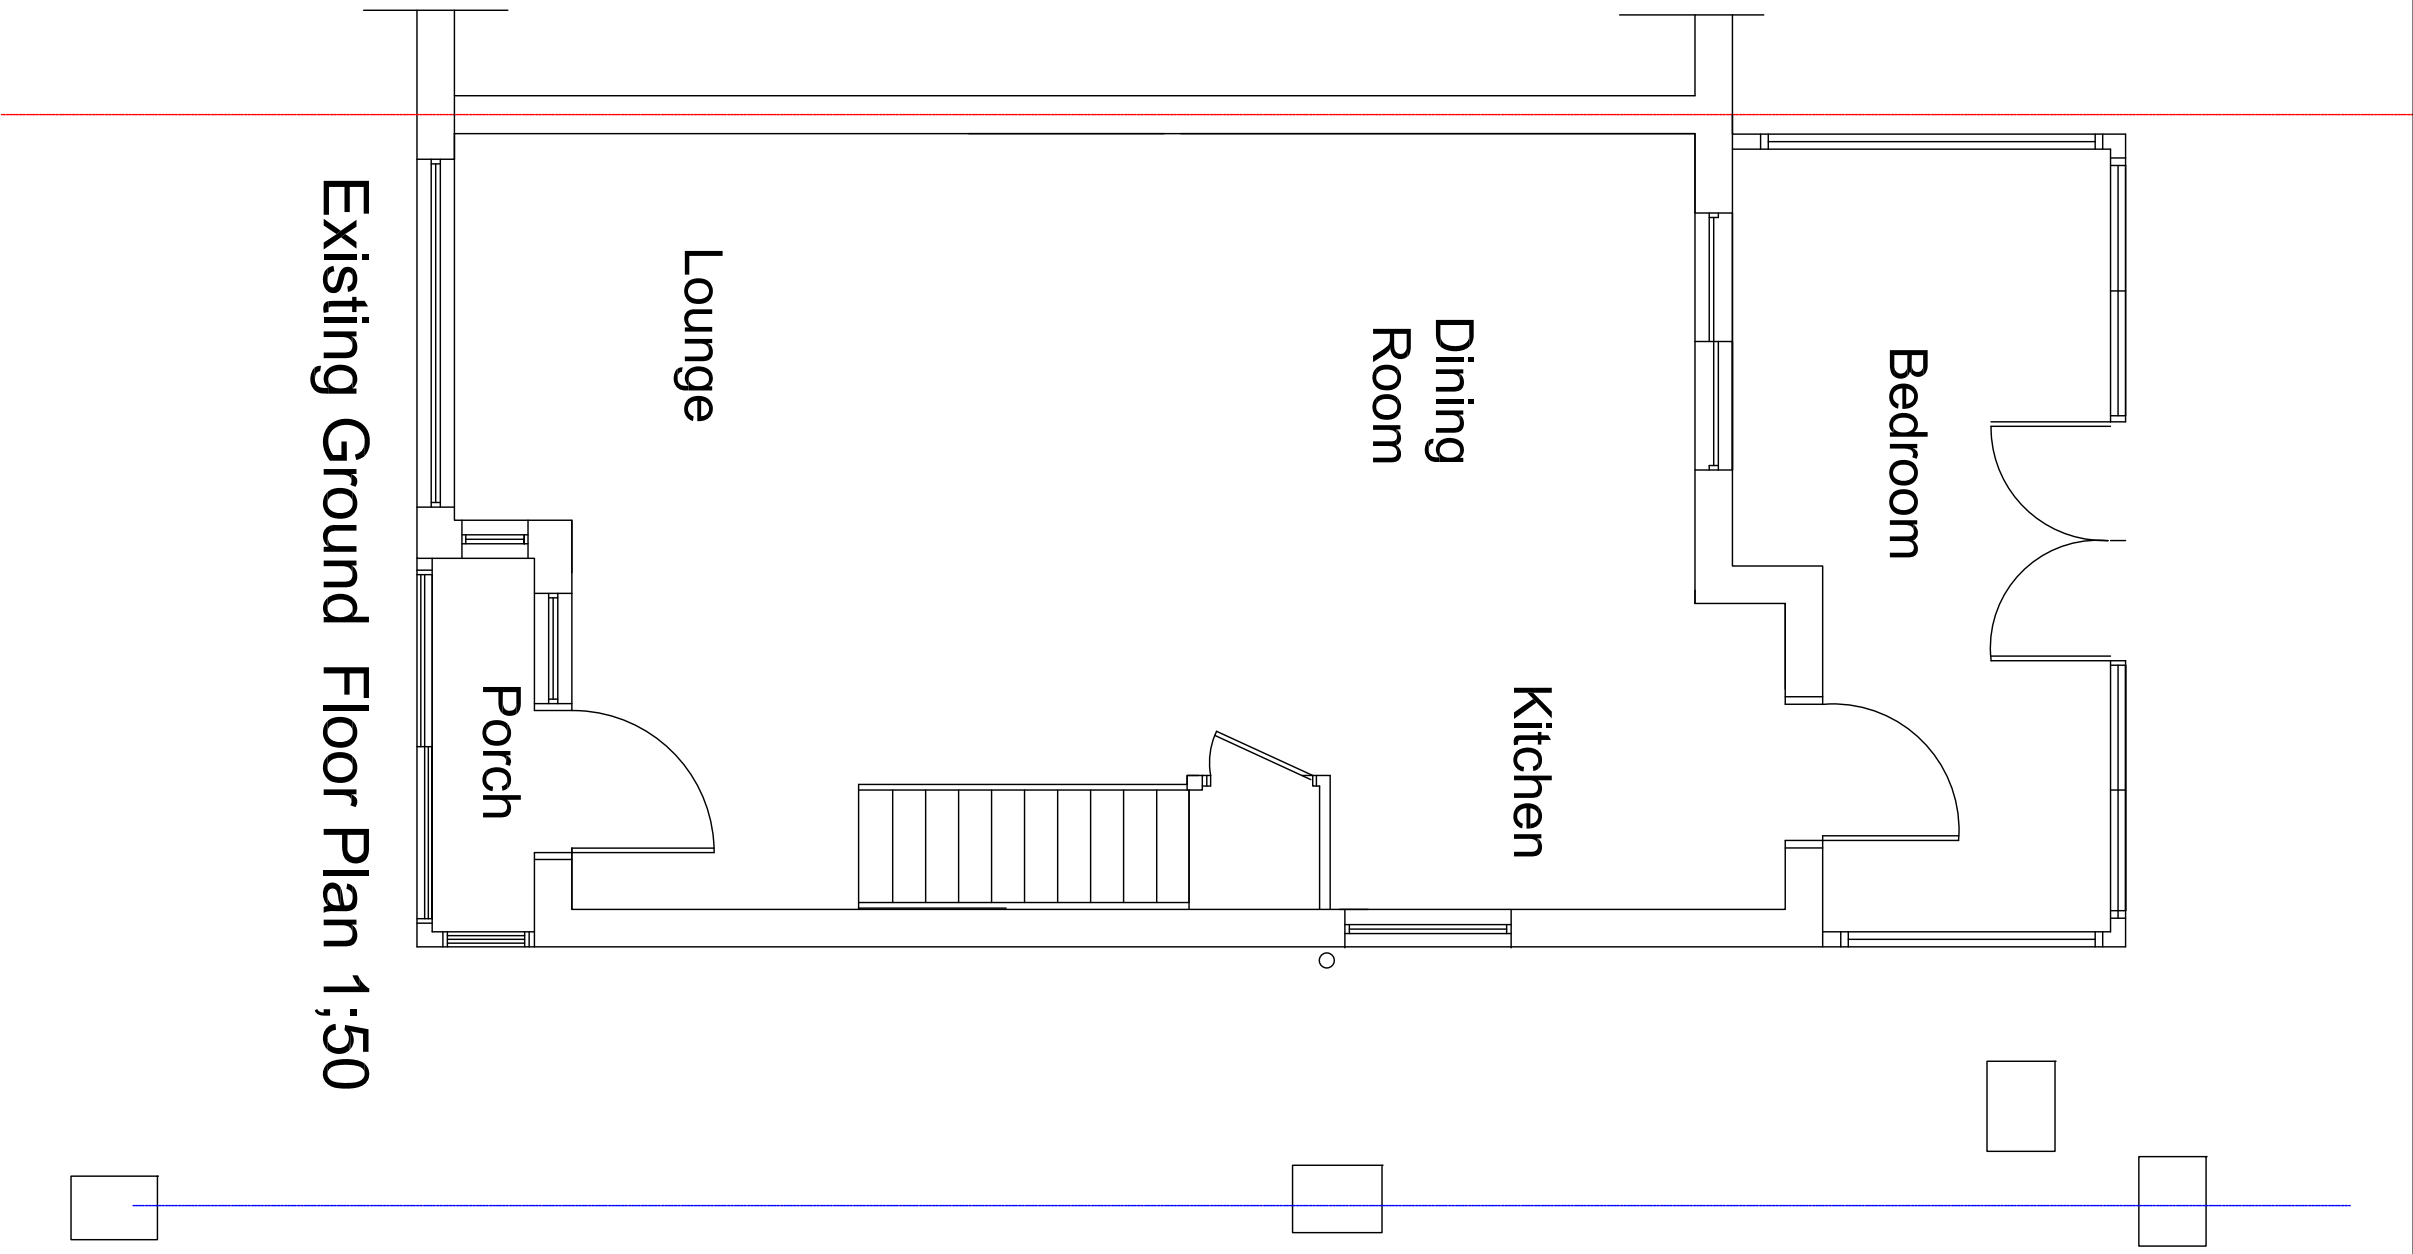


Existing Ground Floor Plan 1:50

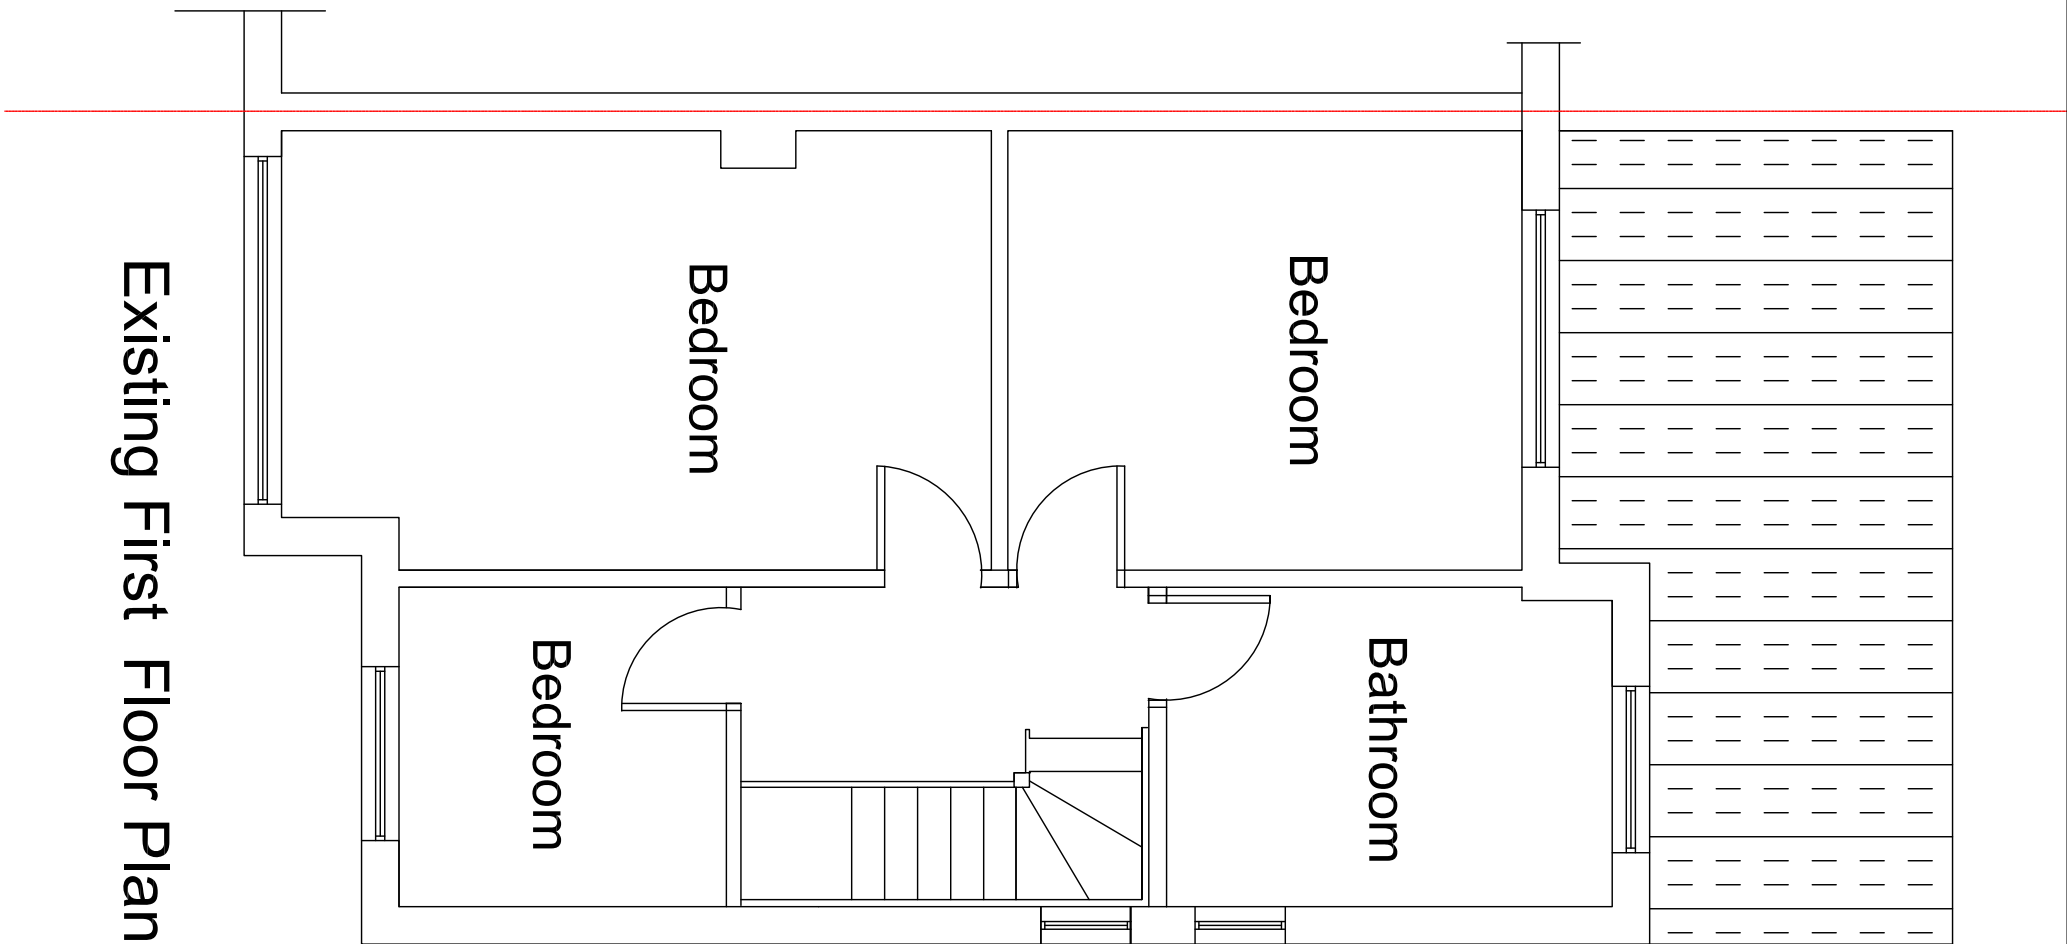

Existing First Floor Plan 1:50

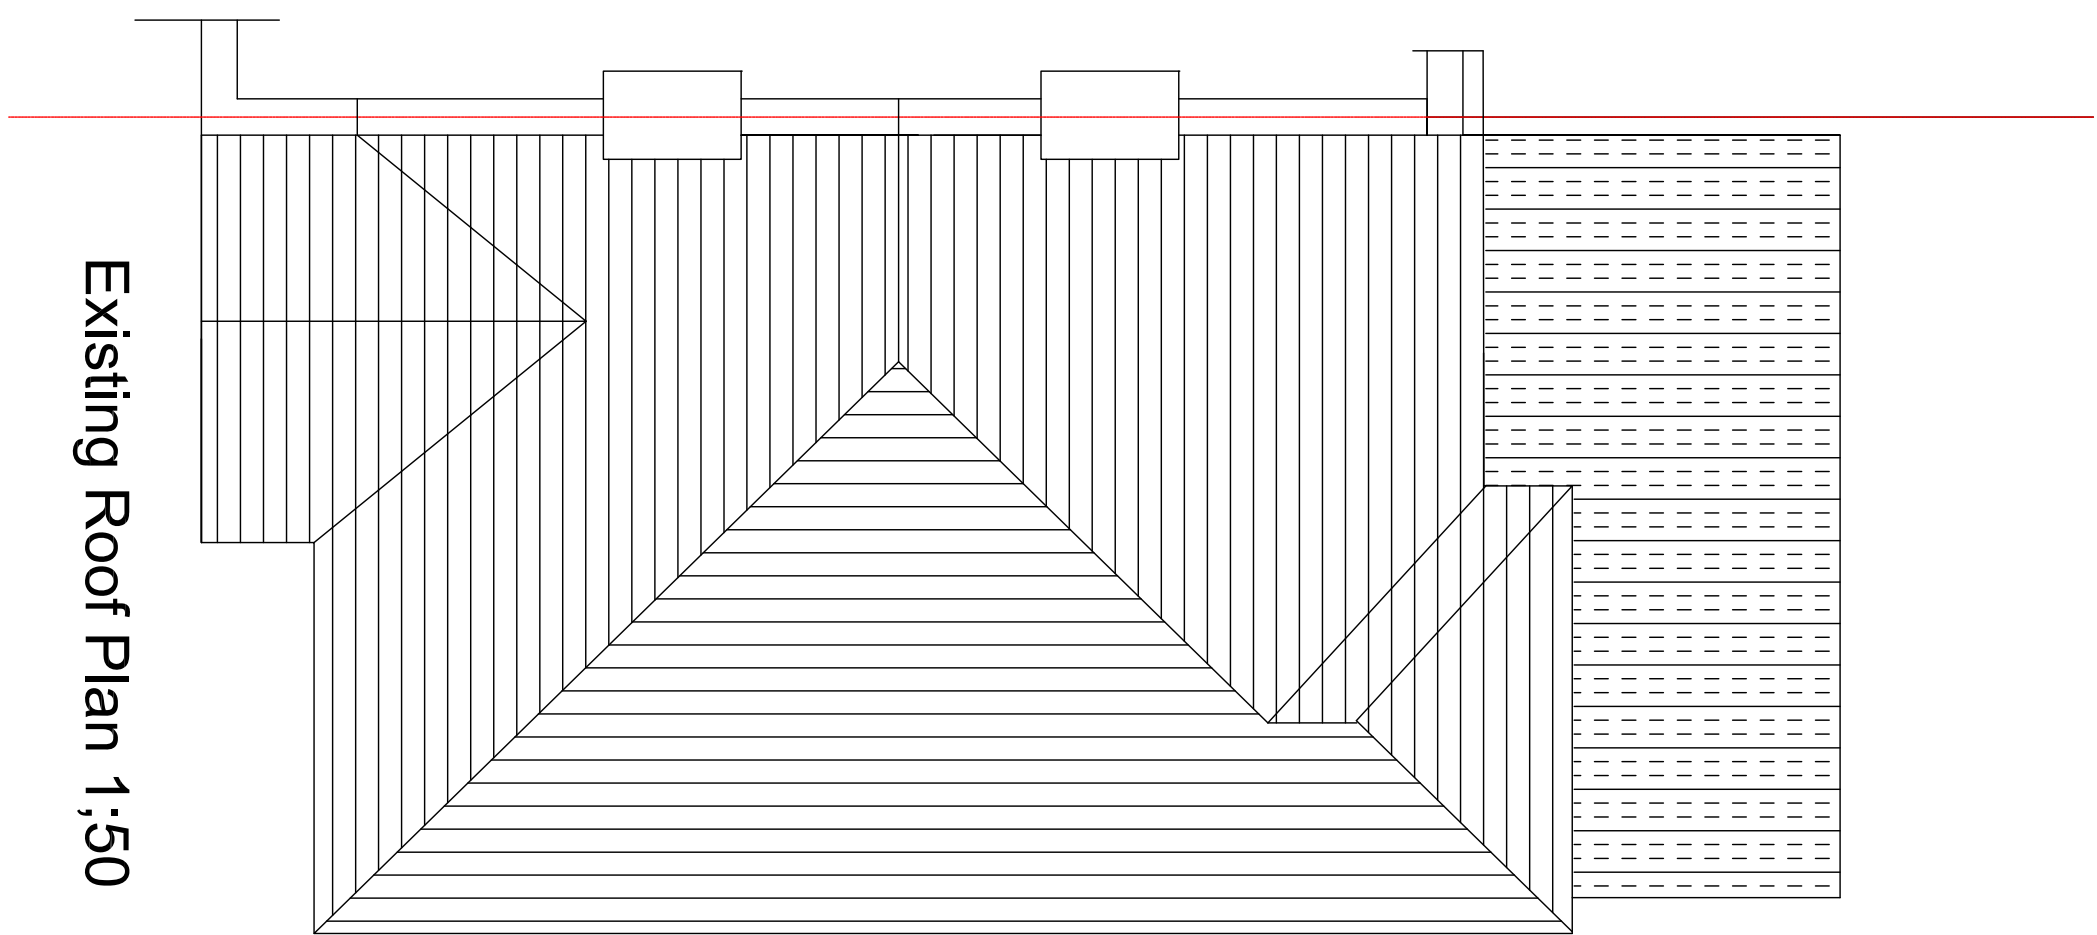


Existing Roof Plan 1:50

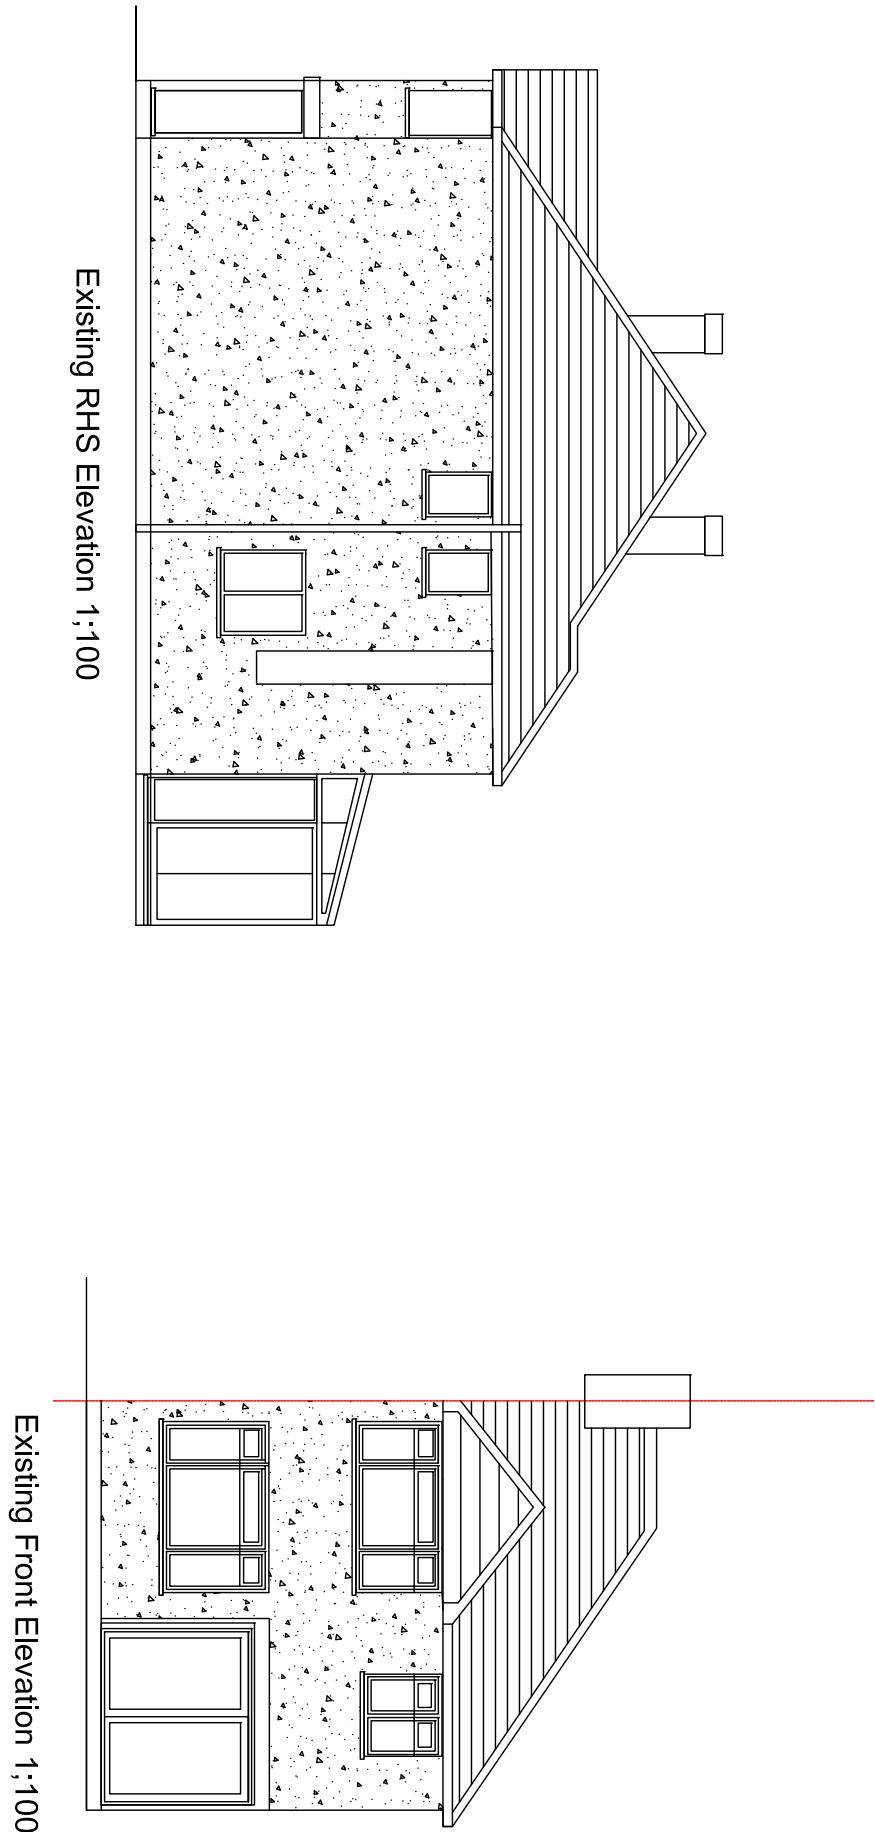


Existing RHS Elevation 1:100


Existing Front Elevation 1:100

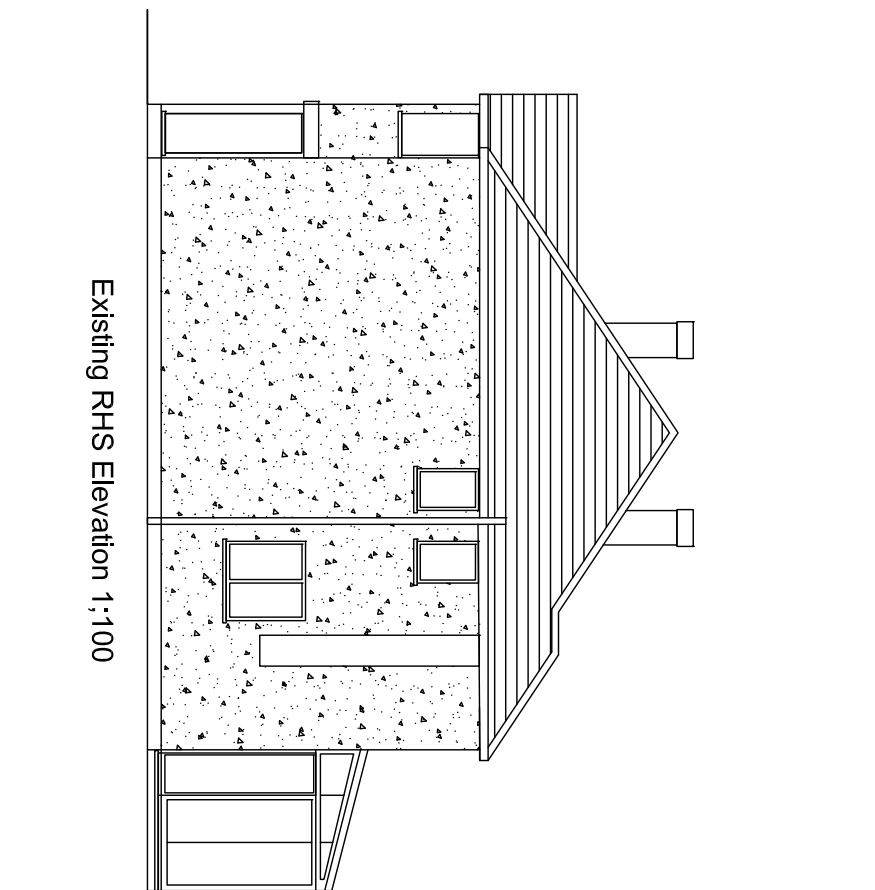

Existing RHS Elevation 1:100

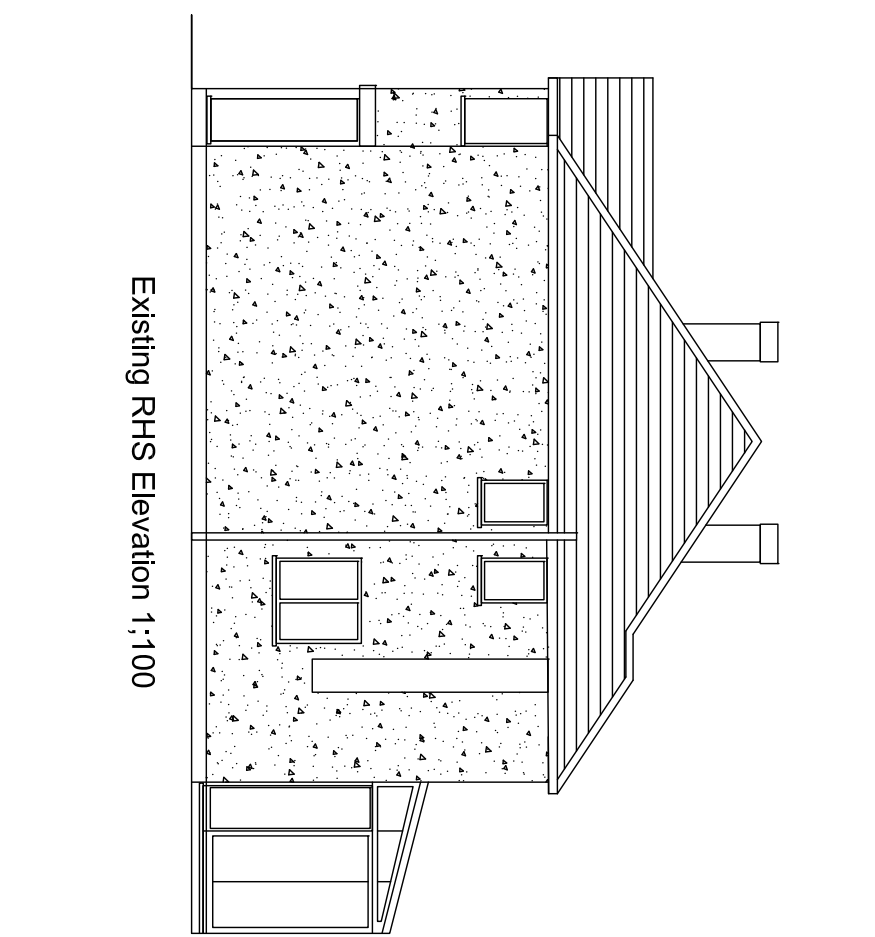

Existing RHS Elevation 1:100

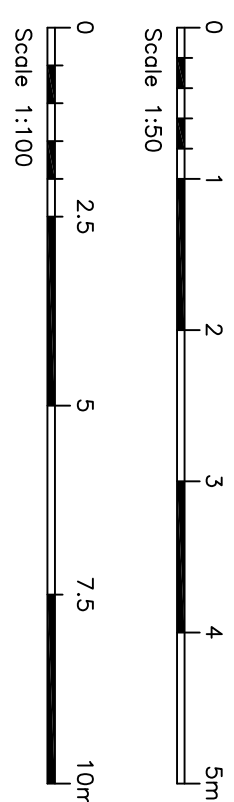

2CROSIERWAYPLANNINGDWG01
All site dimensions to be verified on site.

Client : Kobithas Kandasamy

Property: 2 Crosier Way Ruislip HA4 6HF

Description of Work: Single Storey Rear and Double storey Side
Extensions

Scale: 1/50, 1/100

Date: Oct 2026

Drawn :AP